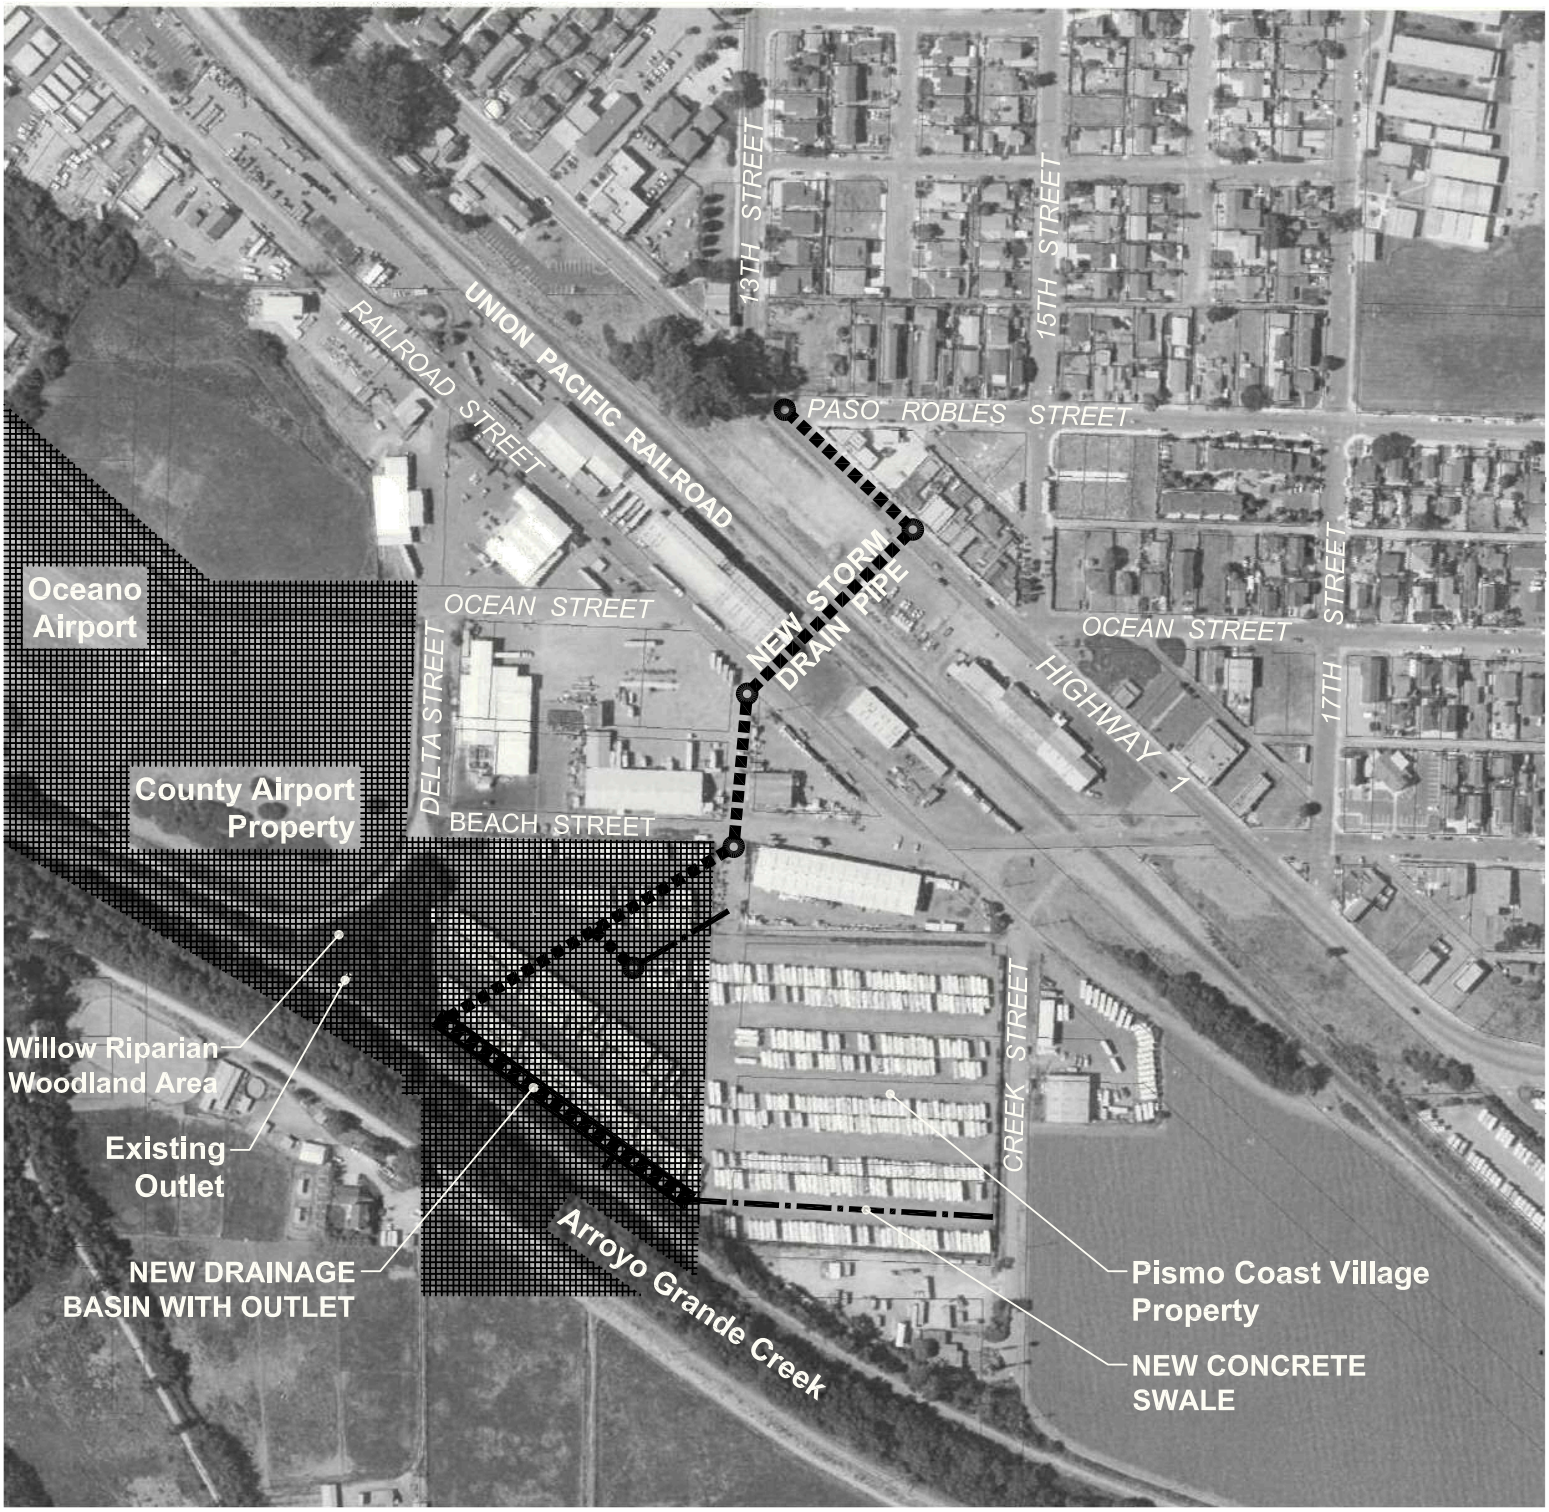EXHIBIT "B"
Oceano Drainage Improvement Project
WBS 300465