| ROAD NO. | JOB NO. | SHEET NO. | TOTAL SHEETS |
|---|---|---|---|
| N/A | ---- | 1 | 1 |

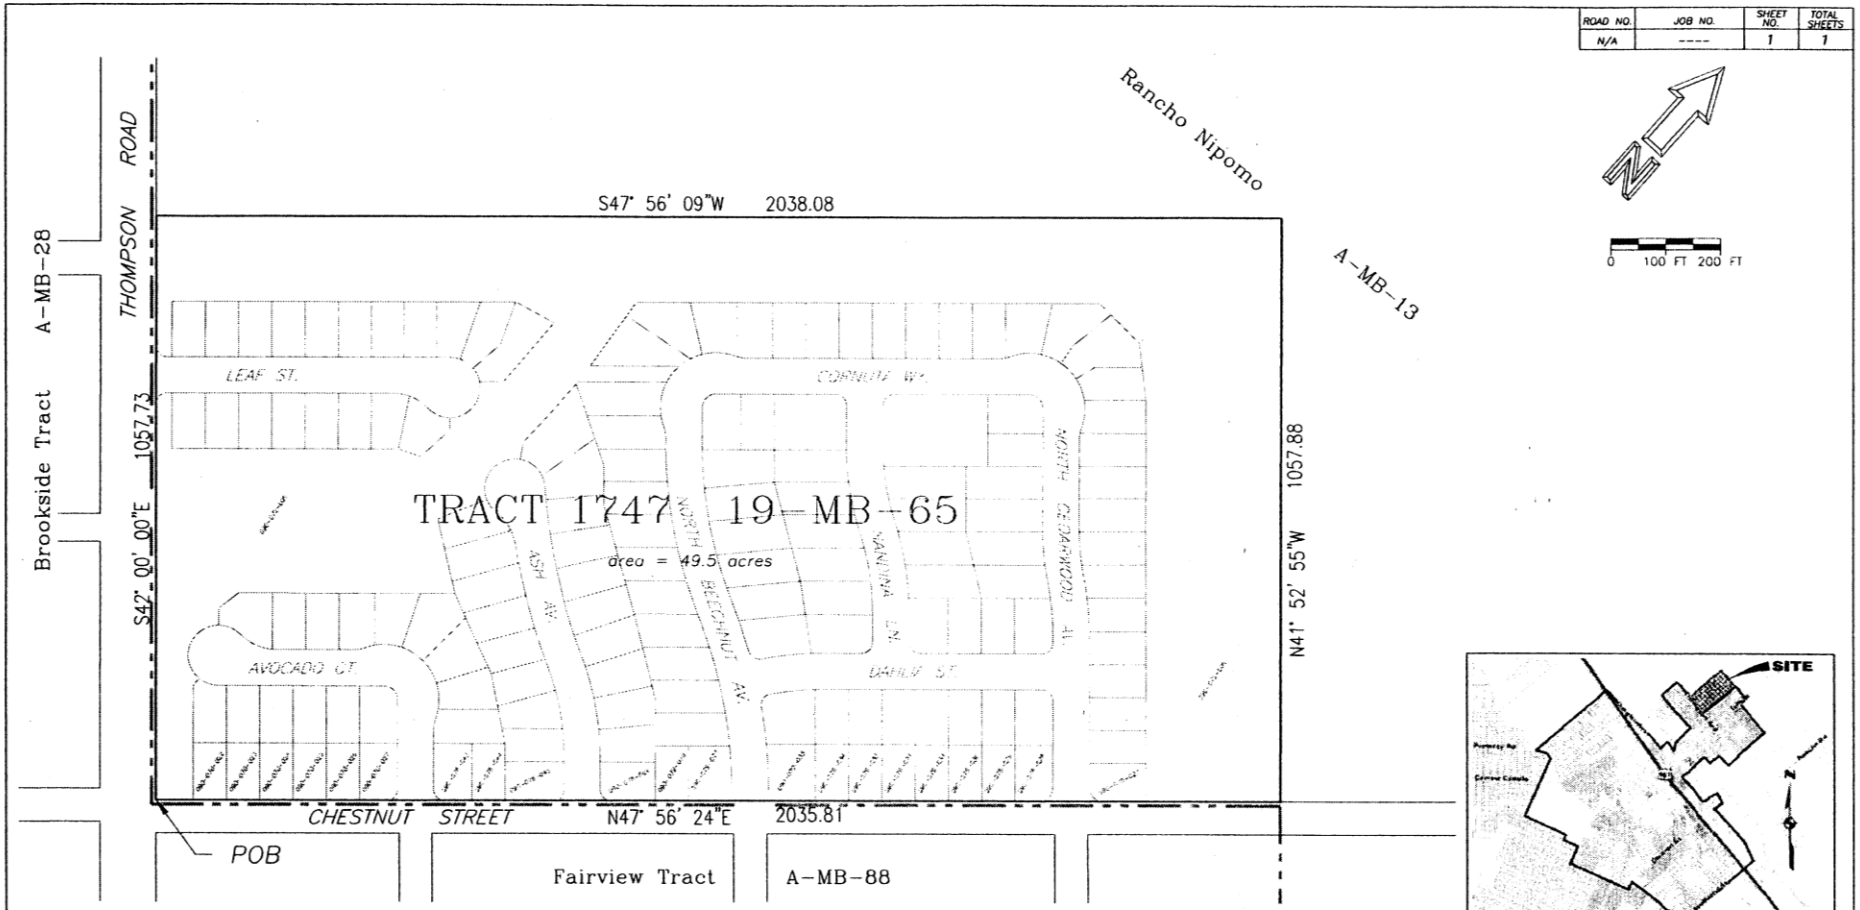


| NIPOMO LIGHTING DISTRICT | | | | |
|---|---|---|---|---|
| PROPOSED ANNEXATION – TRACT 1747 | | | | |
| SAN LUIS OBISPO COUNTY DEPARTMENT OF PUBLIC WORKS | | | | |
| | Date | Drawn By D. Rion | Date | Date |