Attachment 3

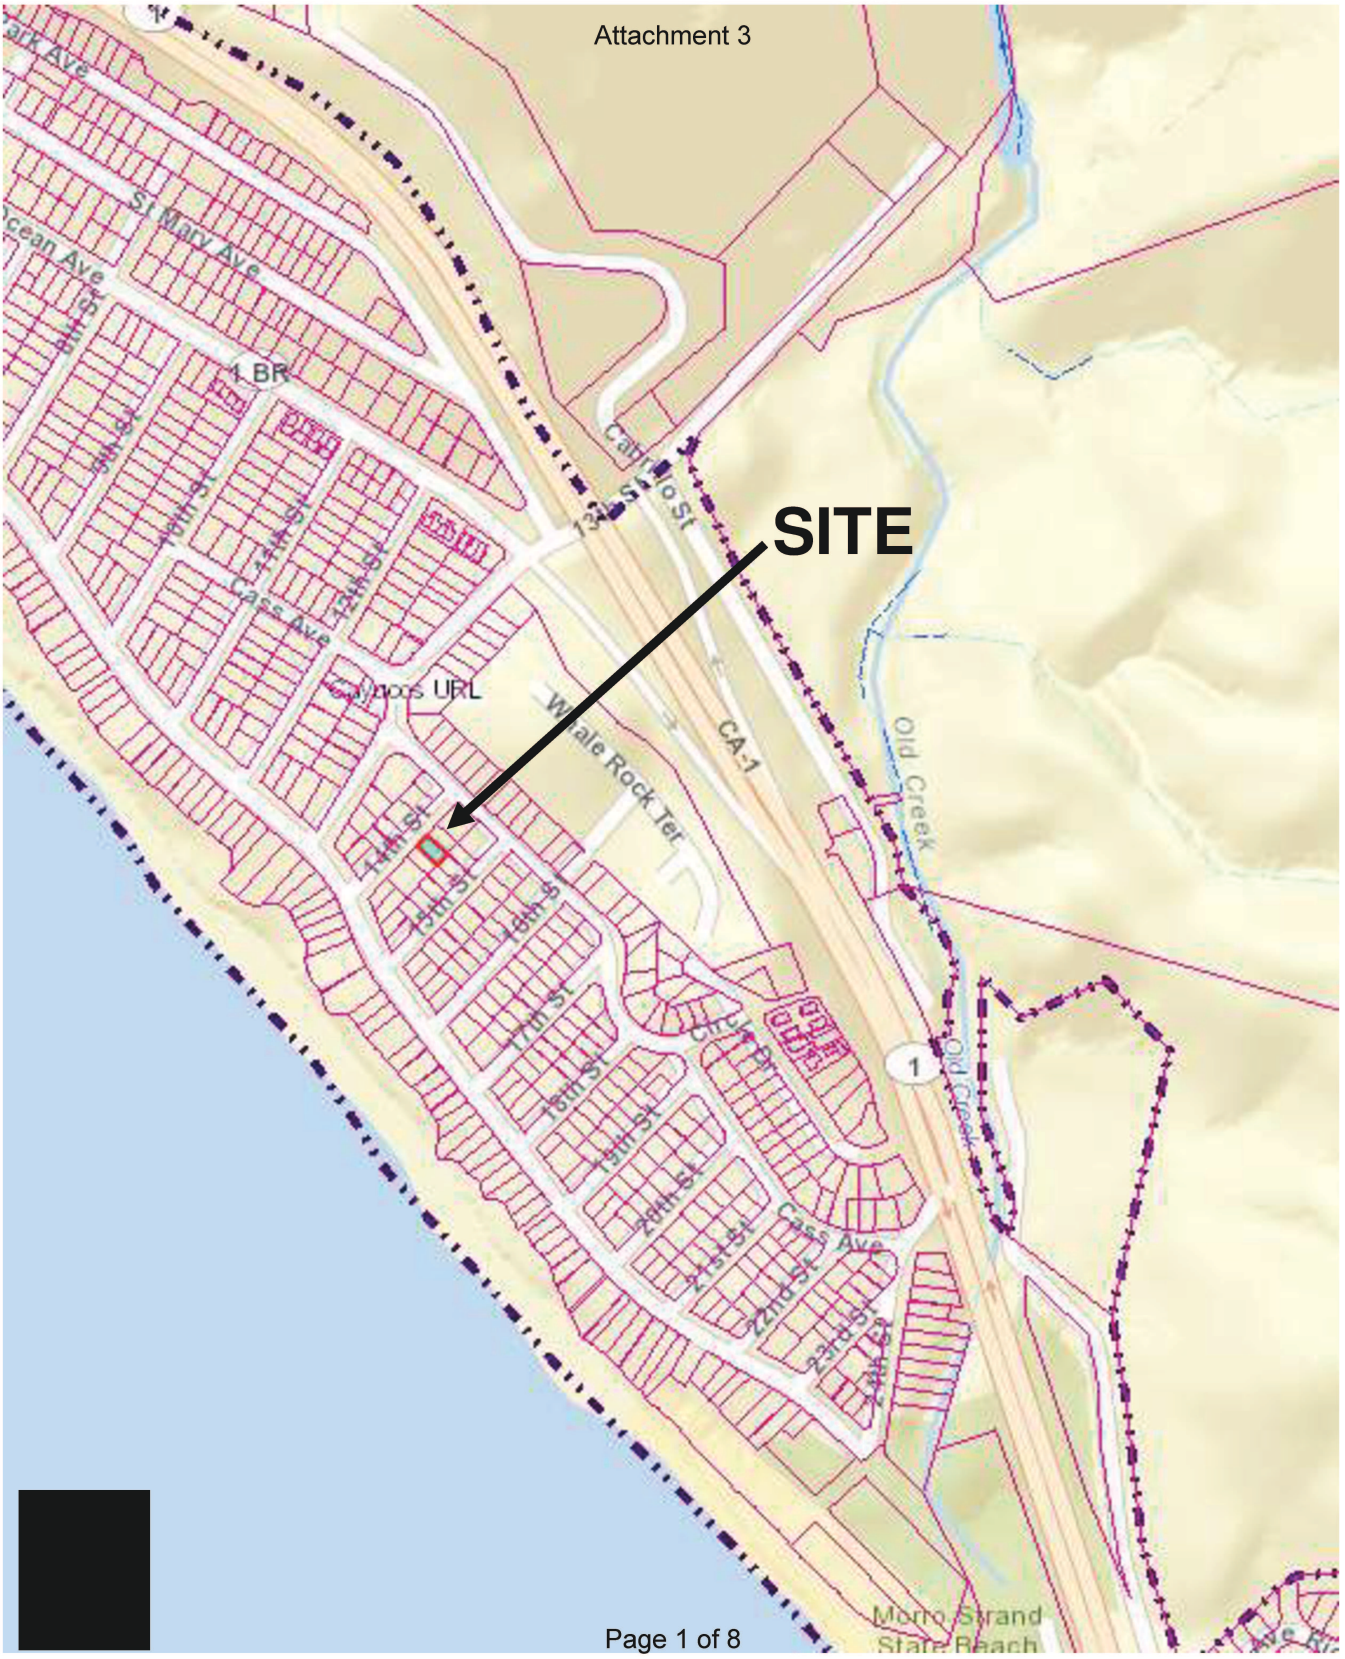

PROJECT

Minor Use Permit
Seville / DRC2013-00022

EXHIBIT

Vicinity Map

Attachment 3

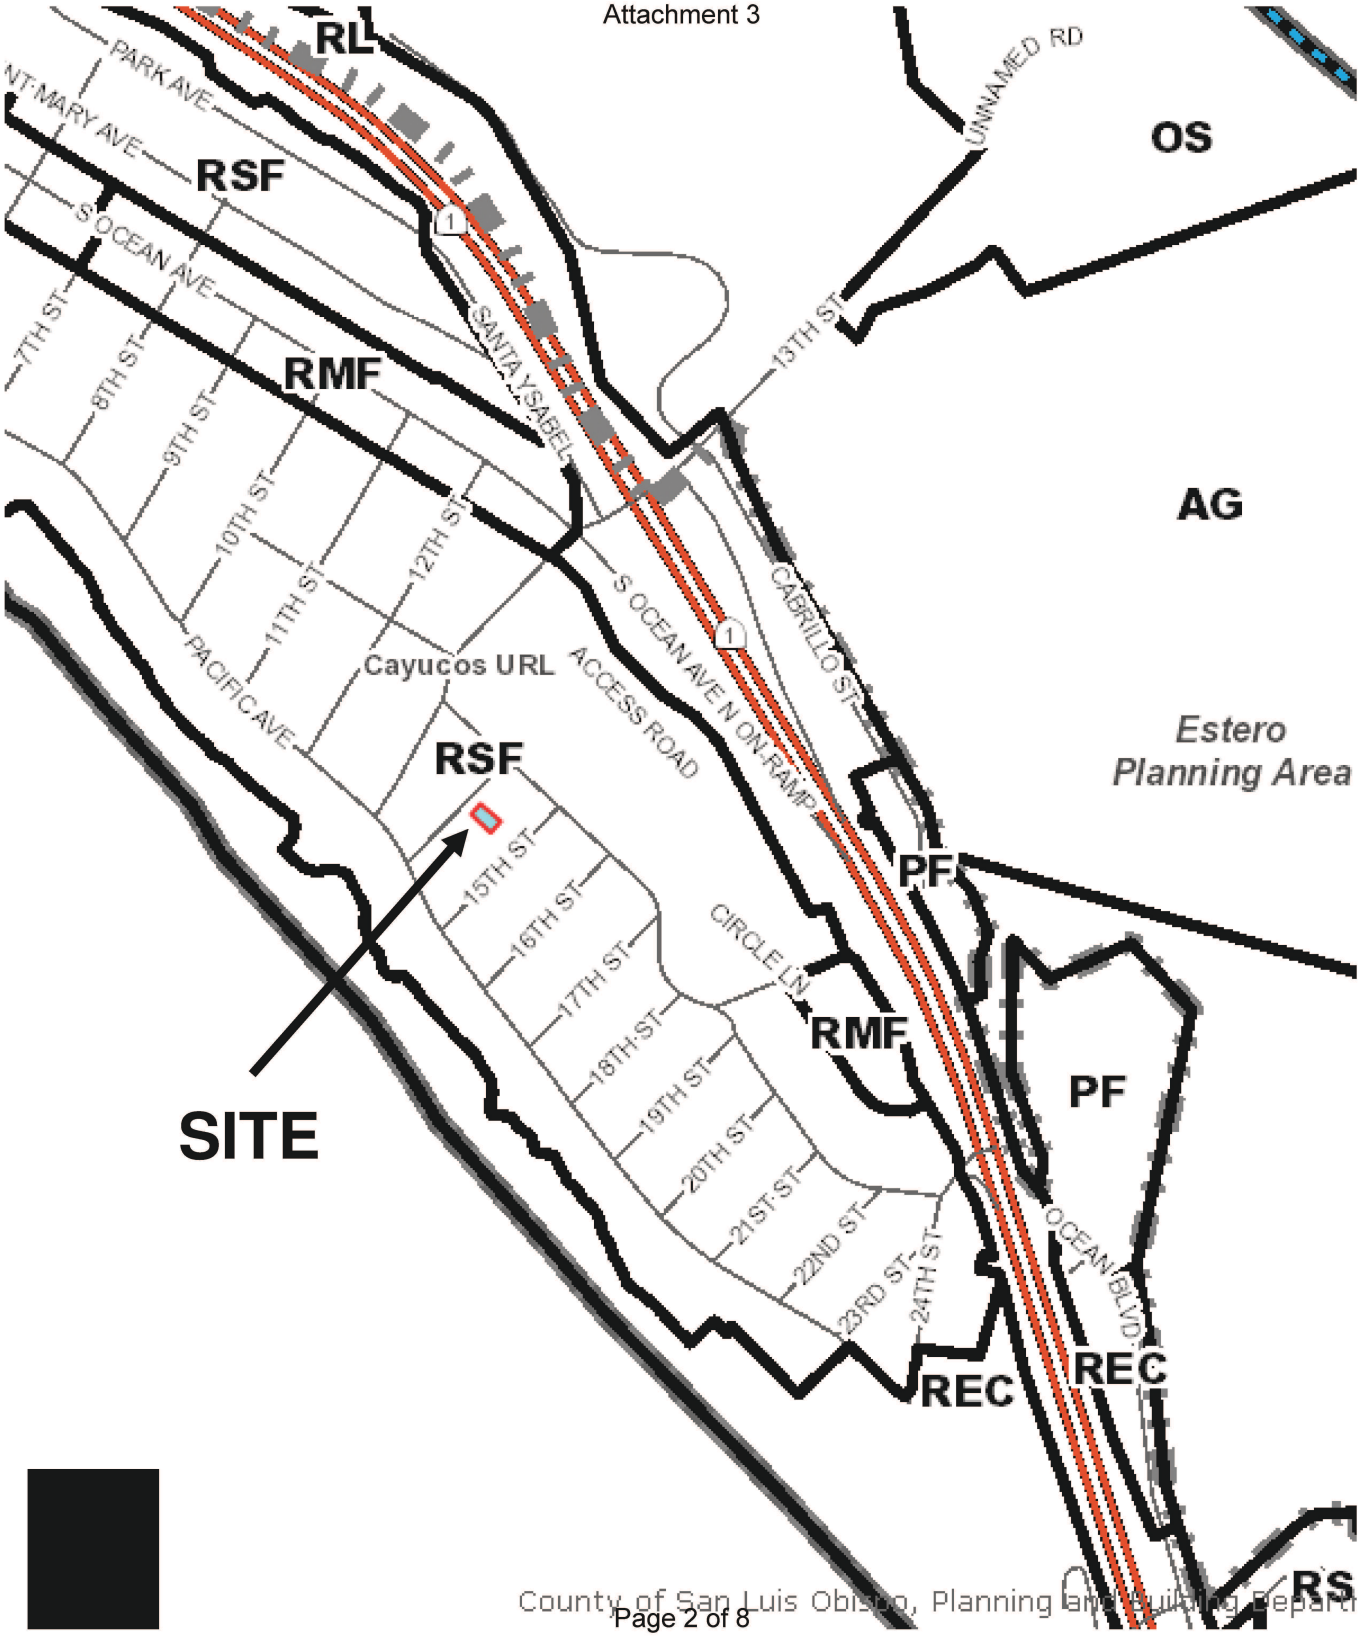

PROJECT

Minor Use Permit
Seville / DRC2013-00022

EXHIBIT

Land Use Category Map

PROJECT

Minor Use Permit
Seville / DRC2013-00022

EXHIBIT

Aerial Close-up Photograph

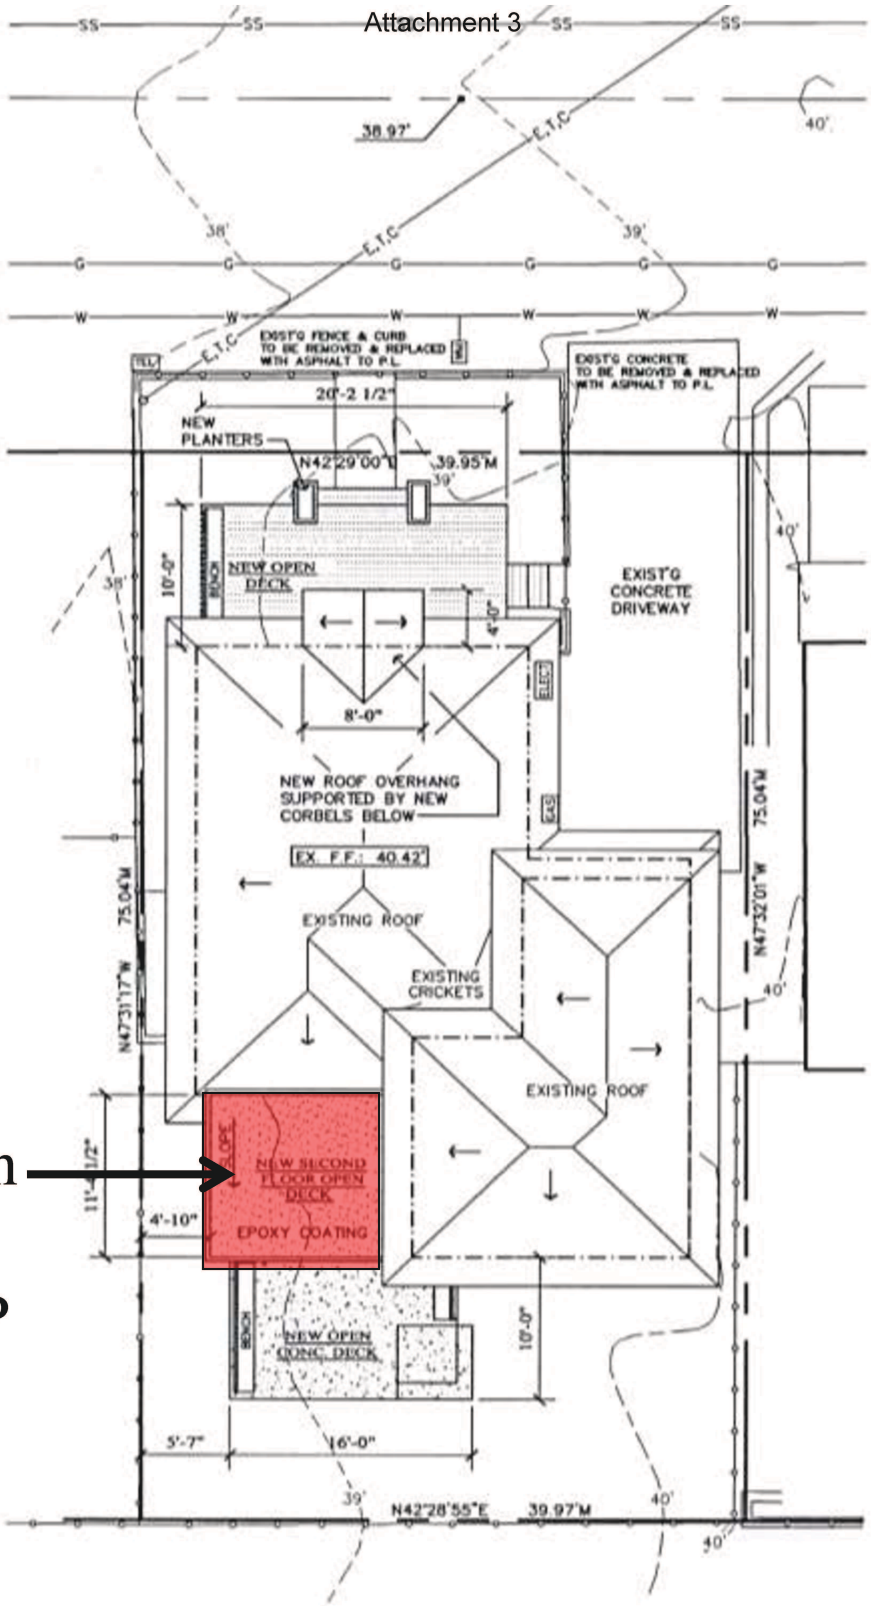

Addition covered by MUP

[redacted]

Attachment 3

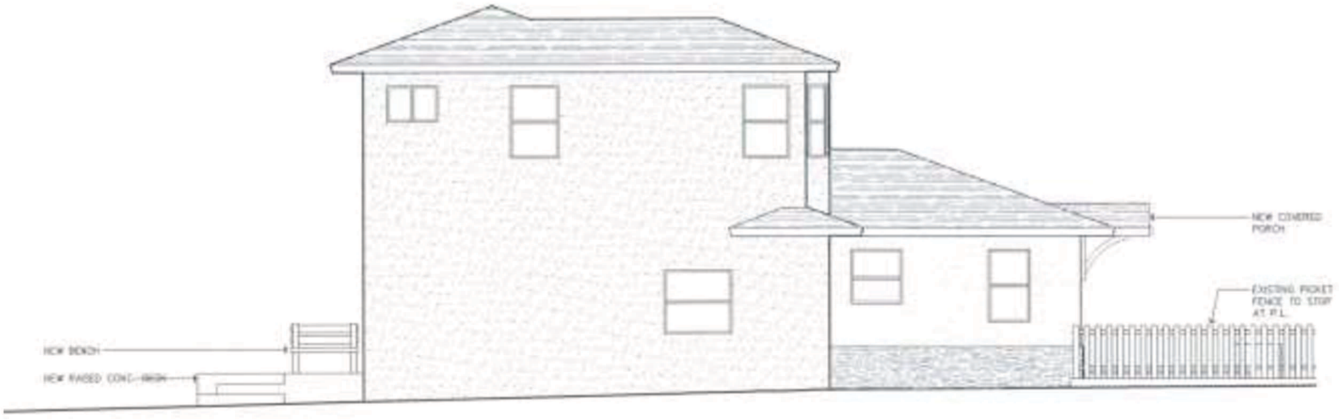

East

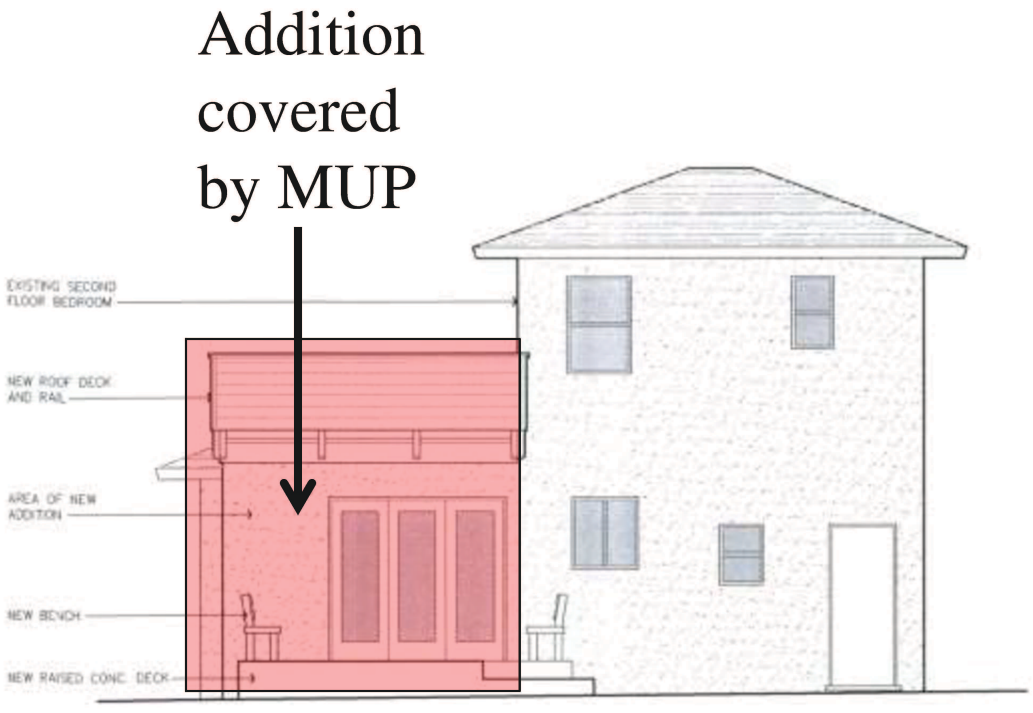

South

PROJECT

Minor Use Permit
Seville / DRC2013-00022

EXHIBIT

Elevations– East and South

Attachment 3

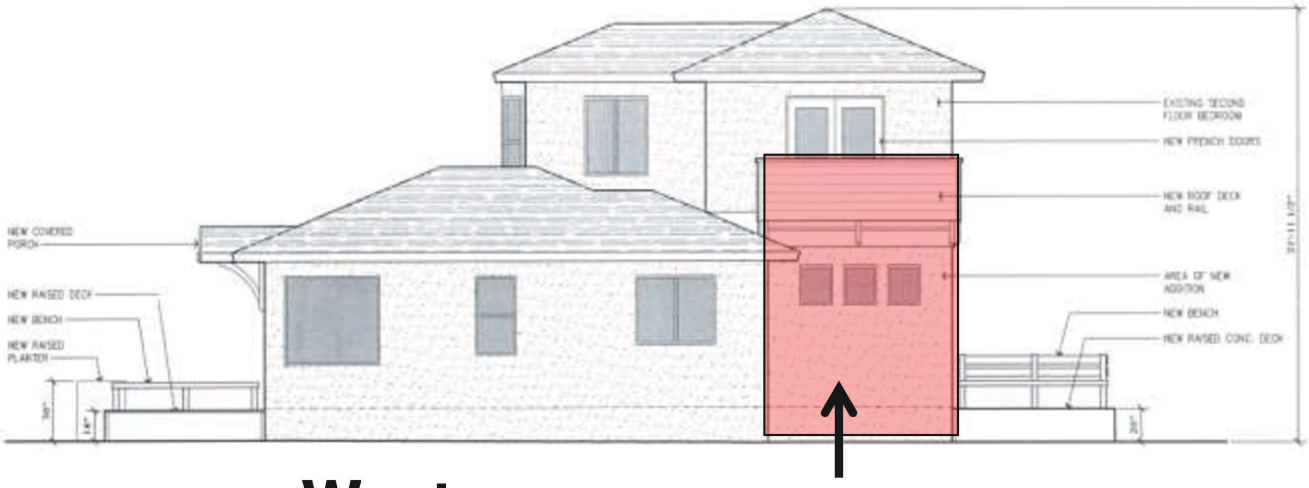

West

Addition covered by MUP

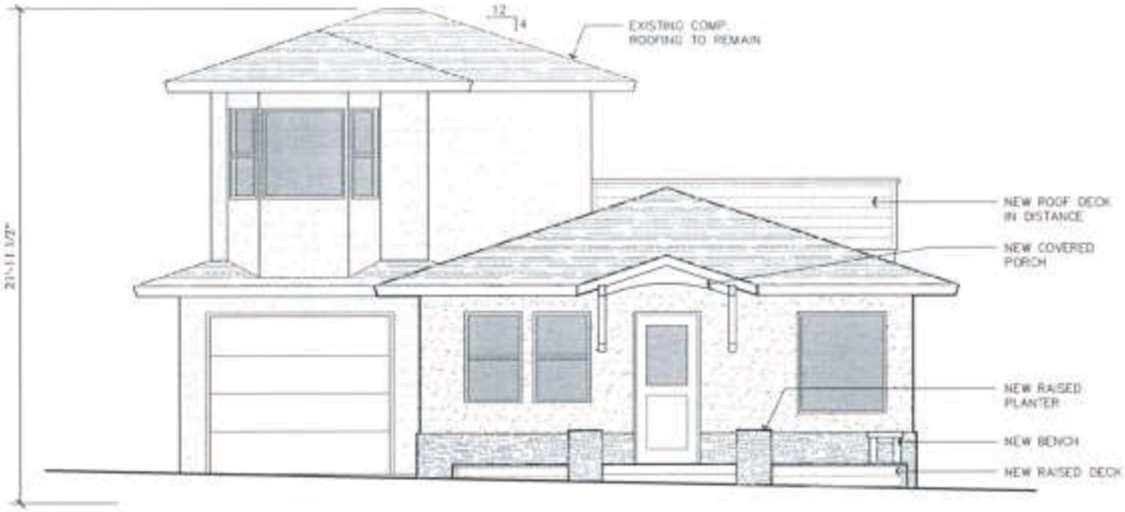

North

PROJECT

Minor Use Permit
Seville / DRC2013-00022

EXHIBIT

Elevations – West and North

Attachment 3

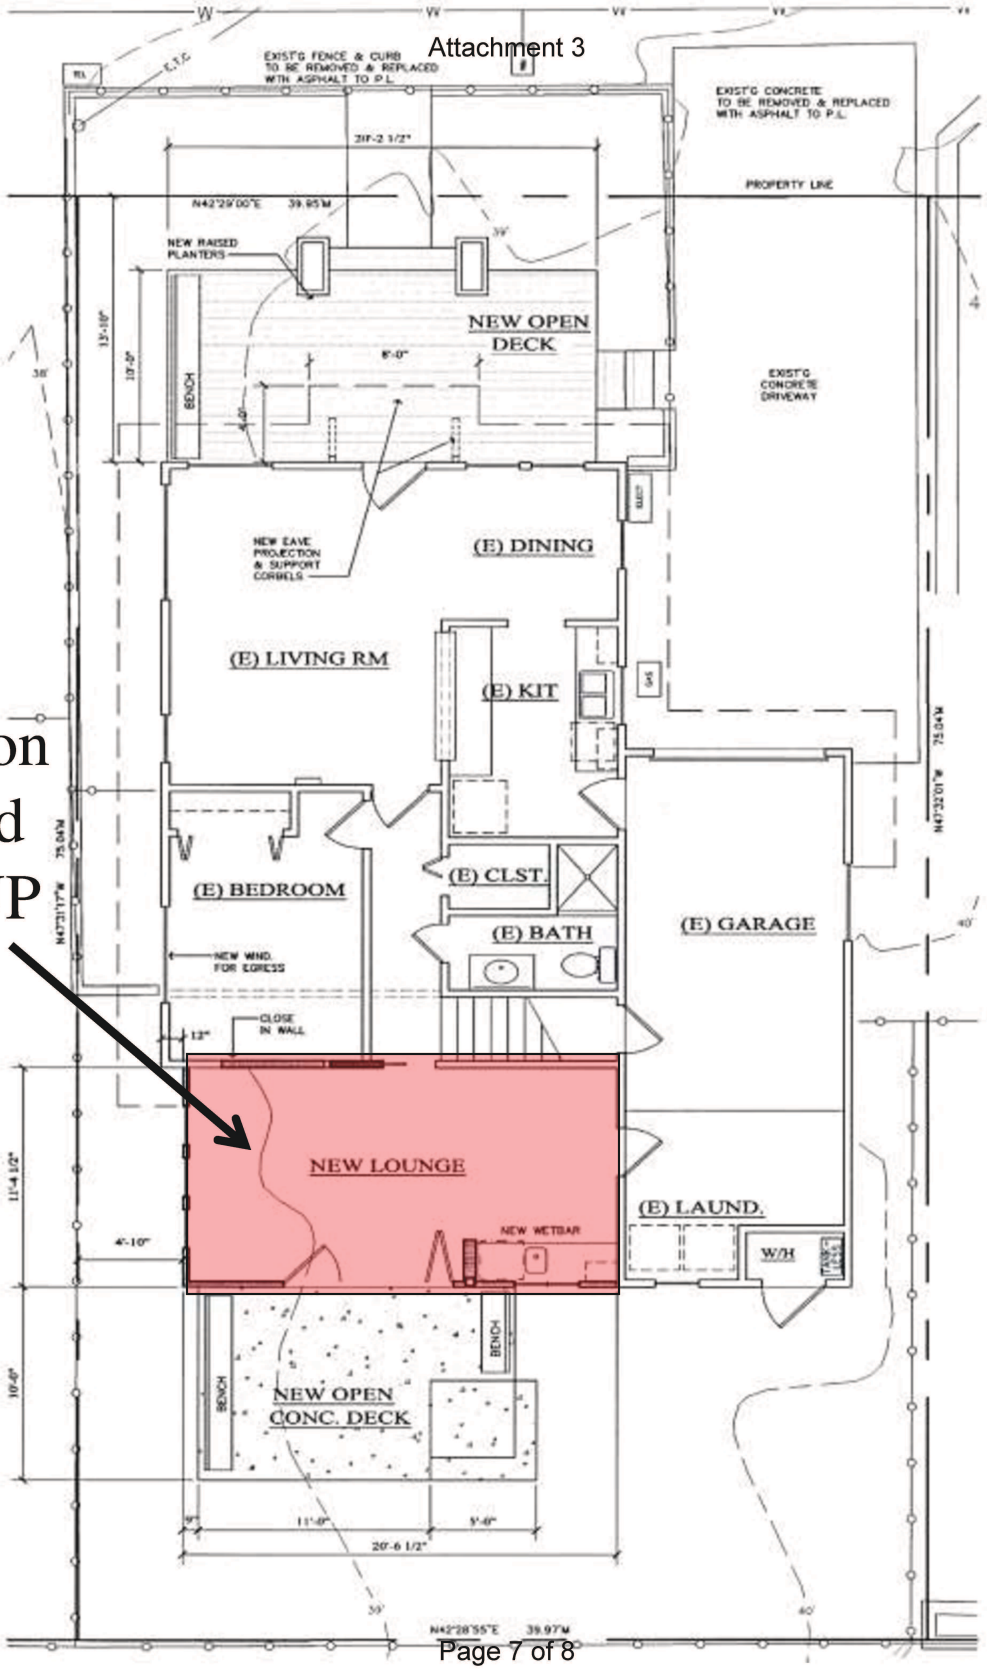

Addition covered by MUP

[redacted]

PROJECT

Minor Use Permit
Seville / DRC2013-00022

EXHIBIT

Floor Plans- Lower Floor

Attachment 3

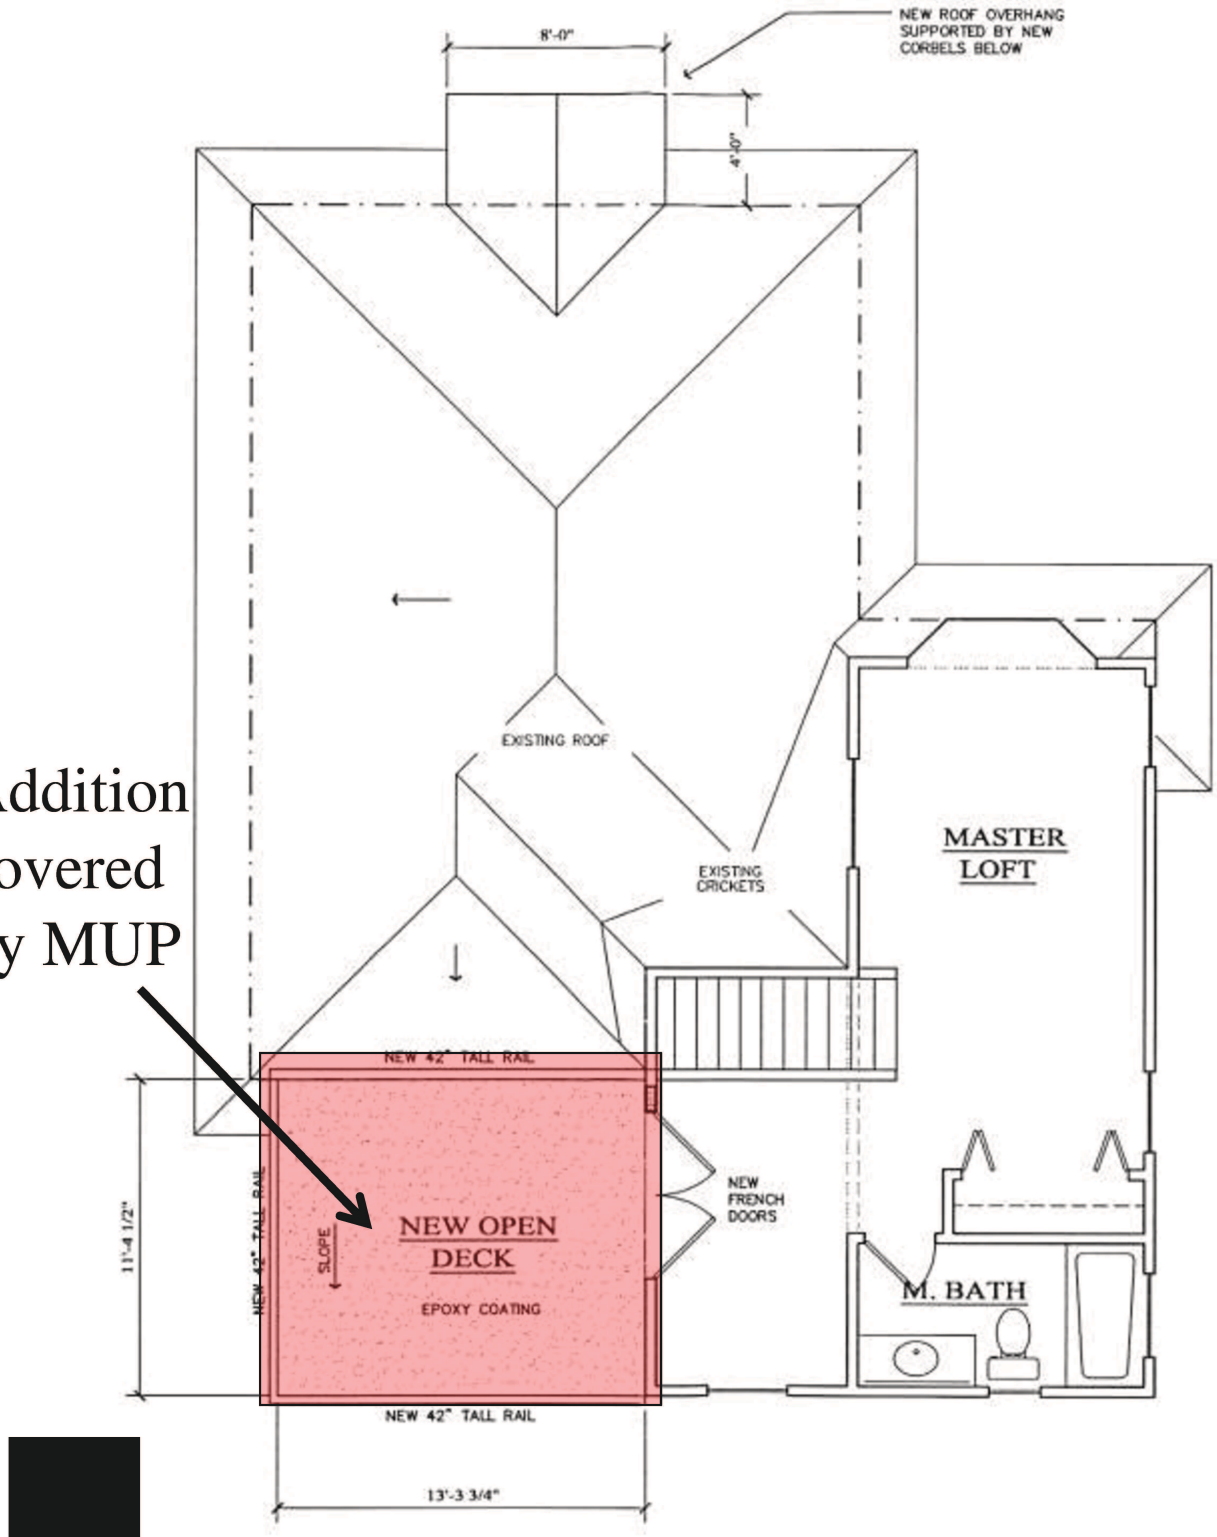

Addition covered by MUP

[redacted]

PROJECT

Minor Use Permit
Seville / DRC2013-00022

EXHIBIT

Floor Plans- Upper Floor