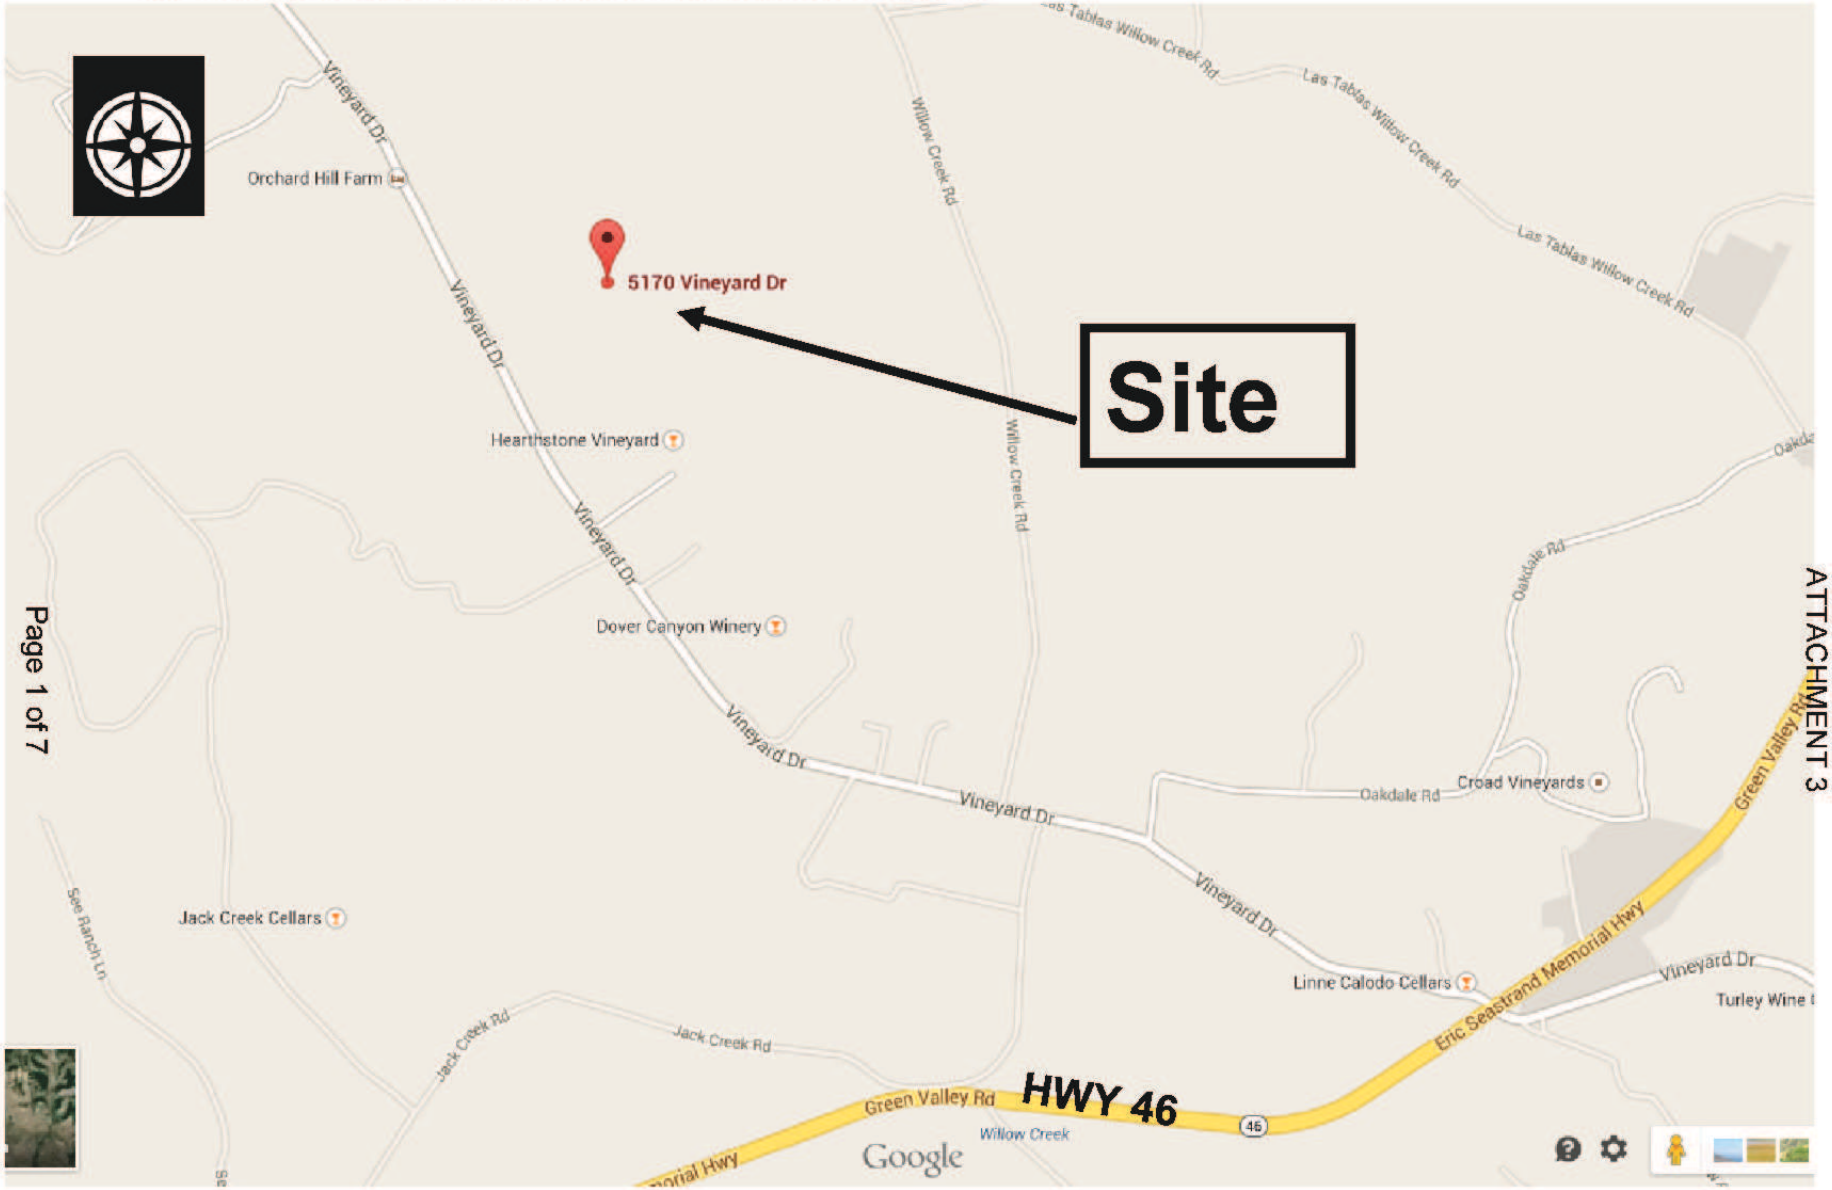

PROJECT

Minor Use Permit
Acheve'e / DRC2012-00123

EXHIBIT

Vicinity Map

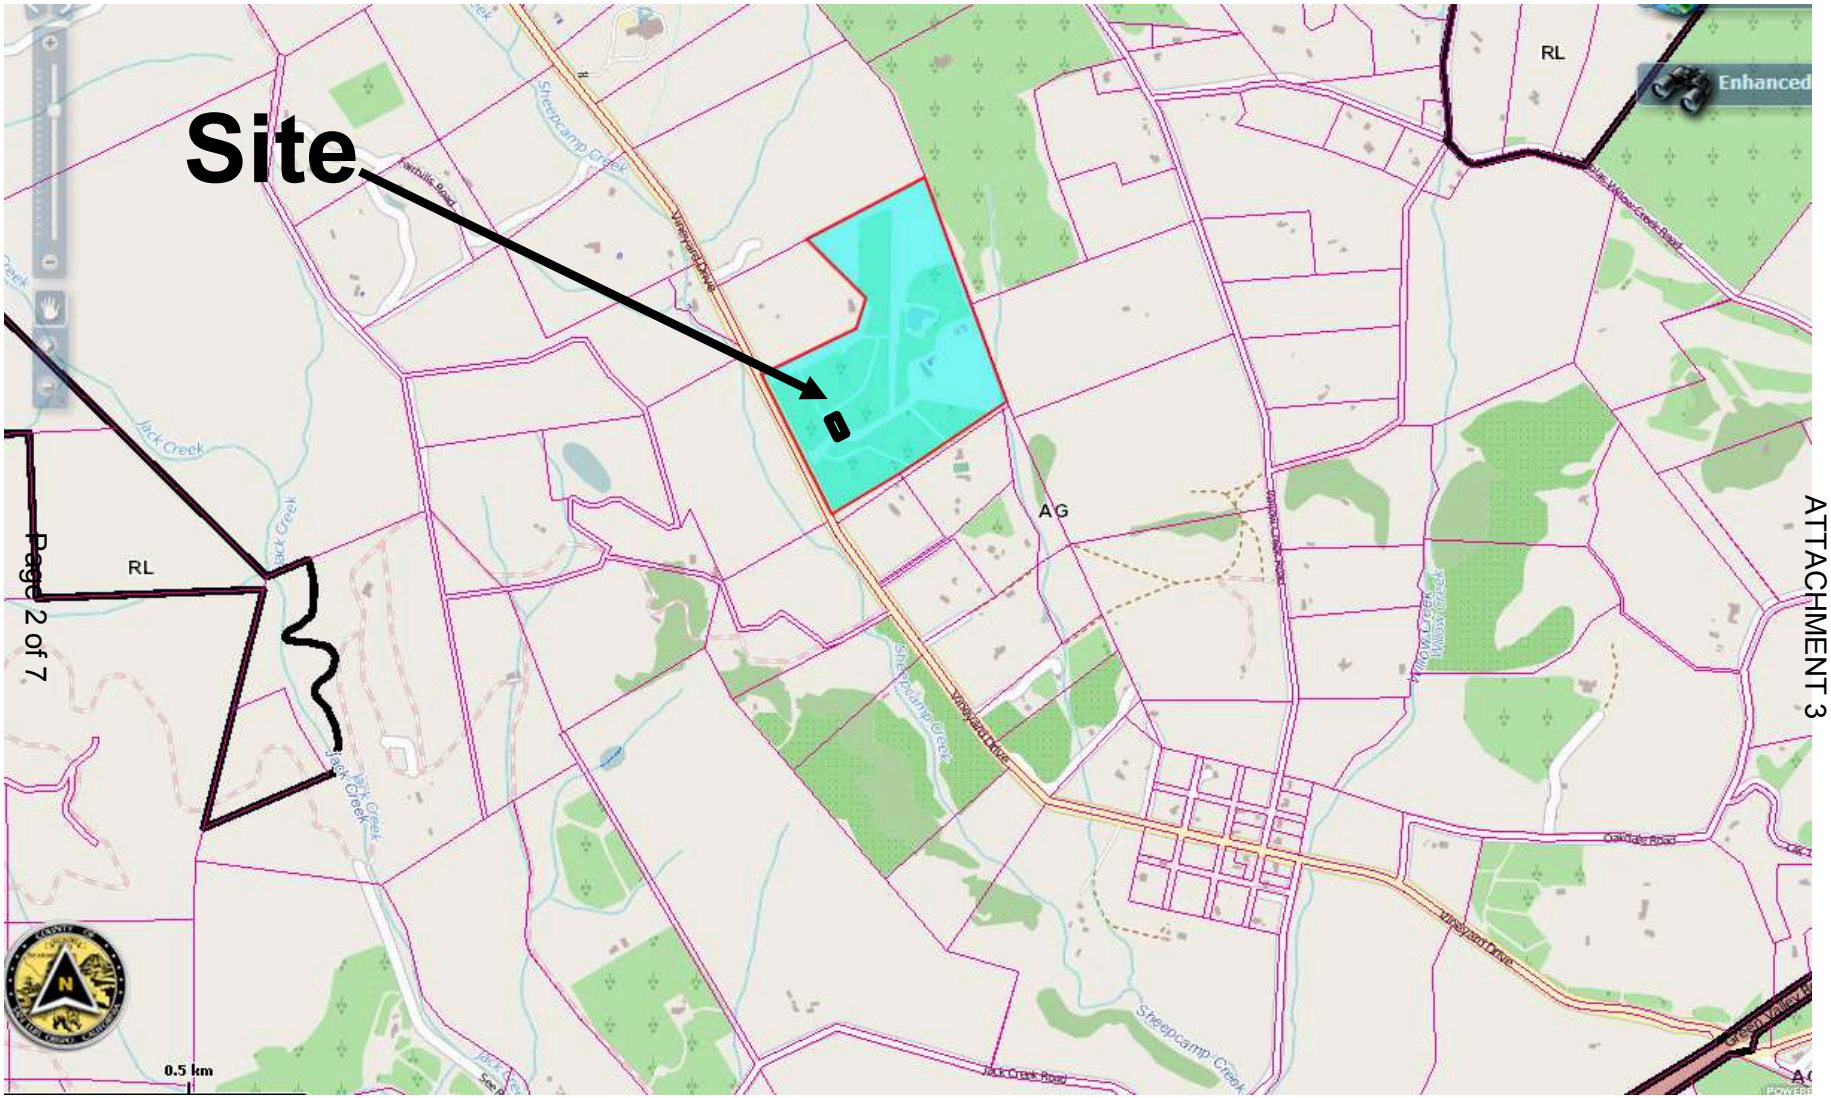

PROJECT

Minor Use Permit

Acheve'e / DRC2012-00123

EXHIBIT

Land Use Category Map

PROJECT

Minor Use Permit

Acheve'e / DRC2012-00123

EXHIBIT

Aerial

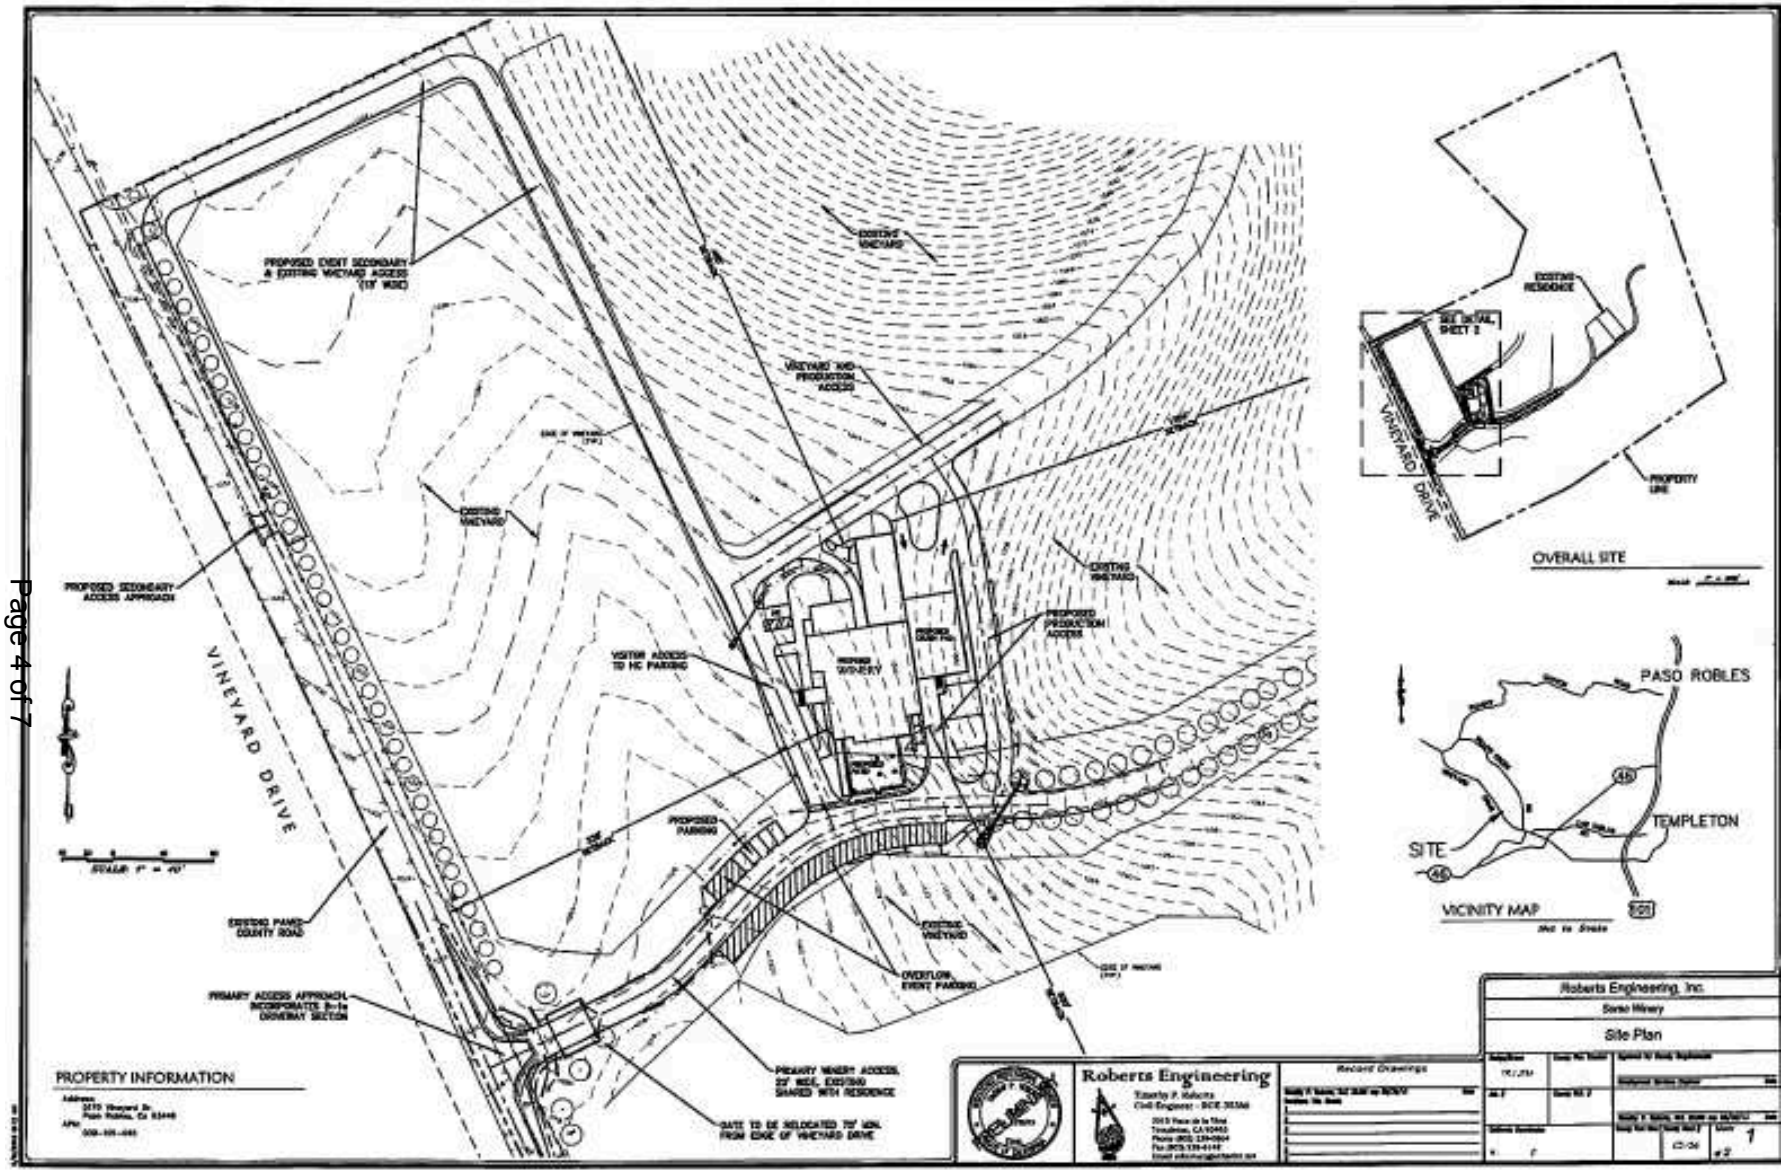

PROJECT

Minor Use Permit
Acheve'e / DRC2012-00123

EXHIBIT

Site Plan

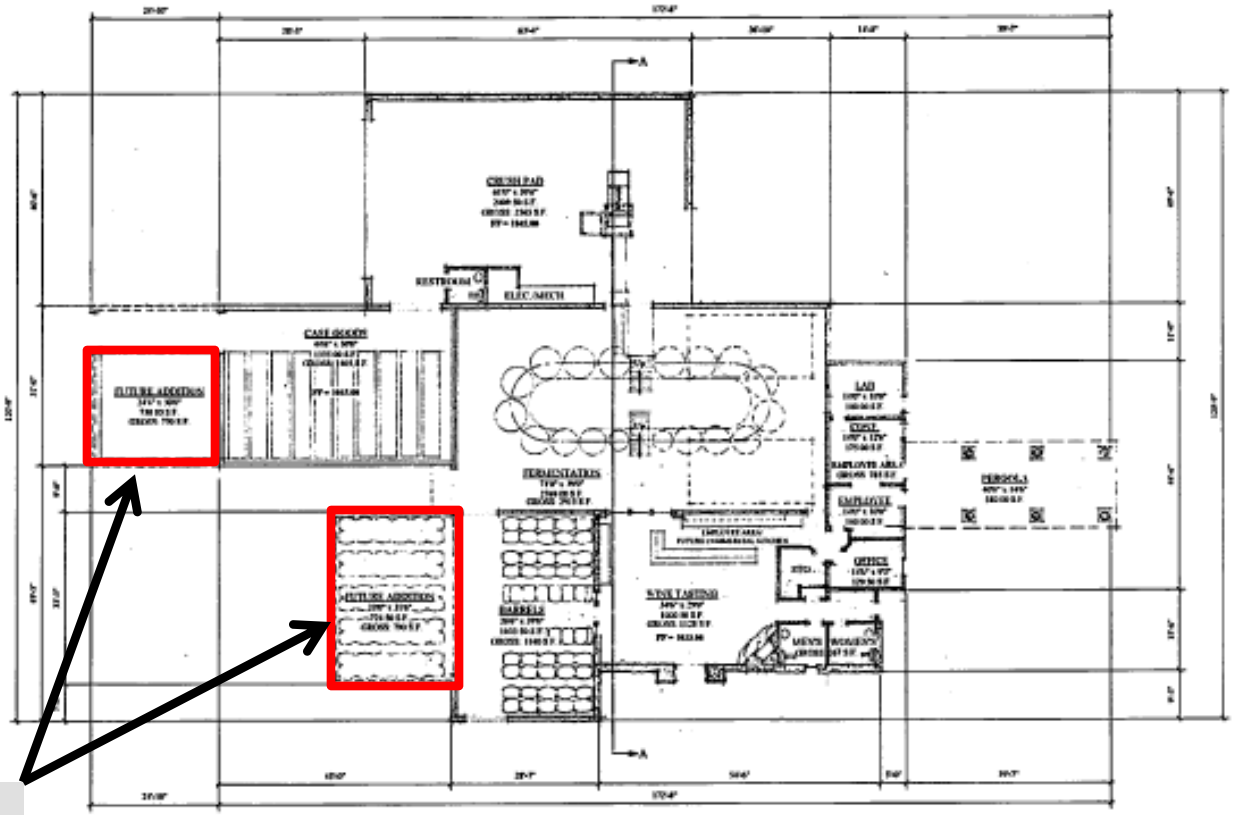

Phase II - Additions

Steven Puglisi
ARCHITECTURE

Sorso Winery
for John Zimmerman
at Vineyard Drive, Templeton, California

FLOOR PLAN

Winery:	7,640 s.f.
Crush Pad:	2,565 s.f.
Future Additions:	1,560 s.f.

P1.0

PROJECT

Minor Use Permit
Acheve'e / DRC2012-00123

EXHIBIT

Floor Plan

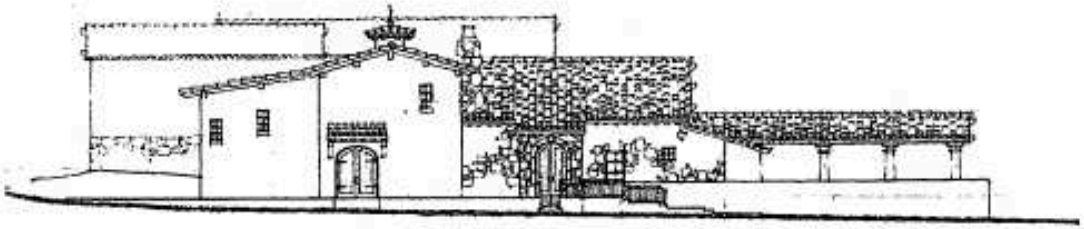

FRONT / WEST ELEVATION

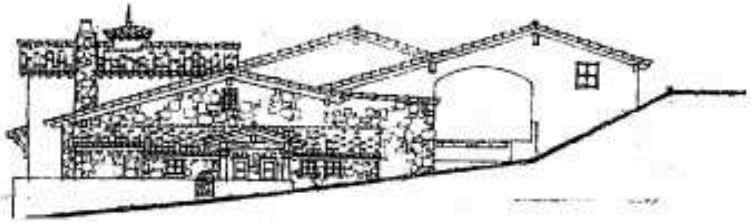

RIGHT / SOUTH ELEVATION

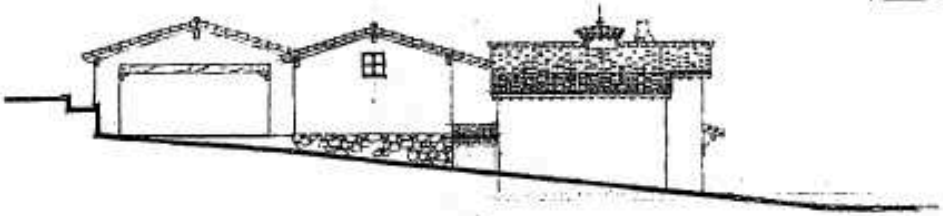

LEFT / NORTH ELEVATION

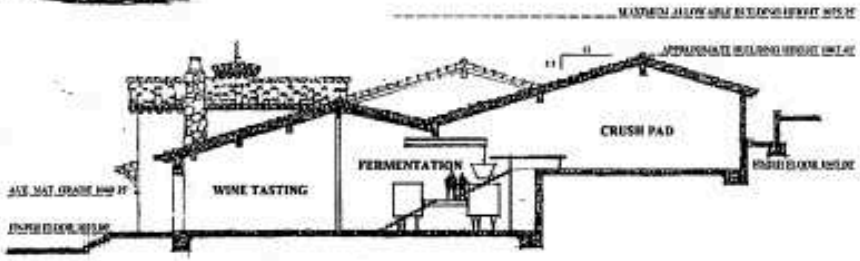

SECTION A

Steven Puglisi
ARCHITECTURE

Sorso Winery
at Vineyard Drive, Templeton, California

Exterior Elevations
Building Sections

Approx. Bldg Ht.: 27.16' *
* Abv. Ave. Nat. Grade

SHEET #
P2.0

PROJECT
Minor Use Permit
Acheve'e / DRC2012-00123

EXHIBIT
Elevations

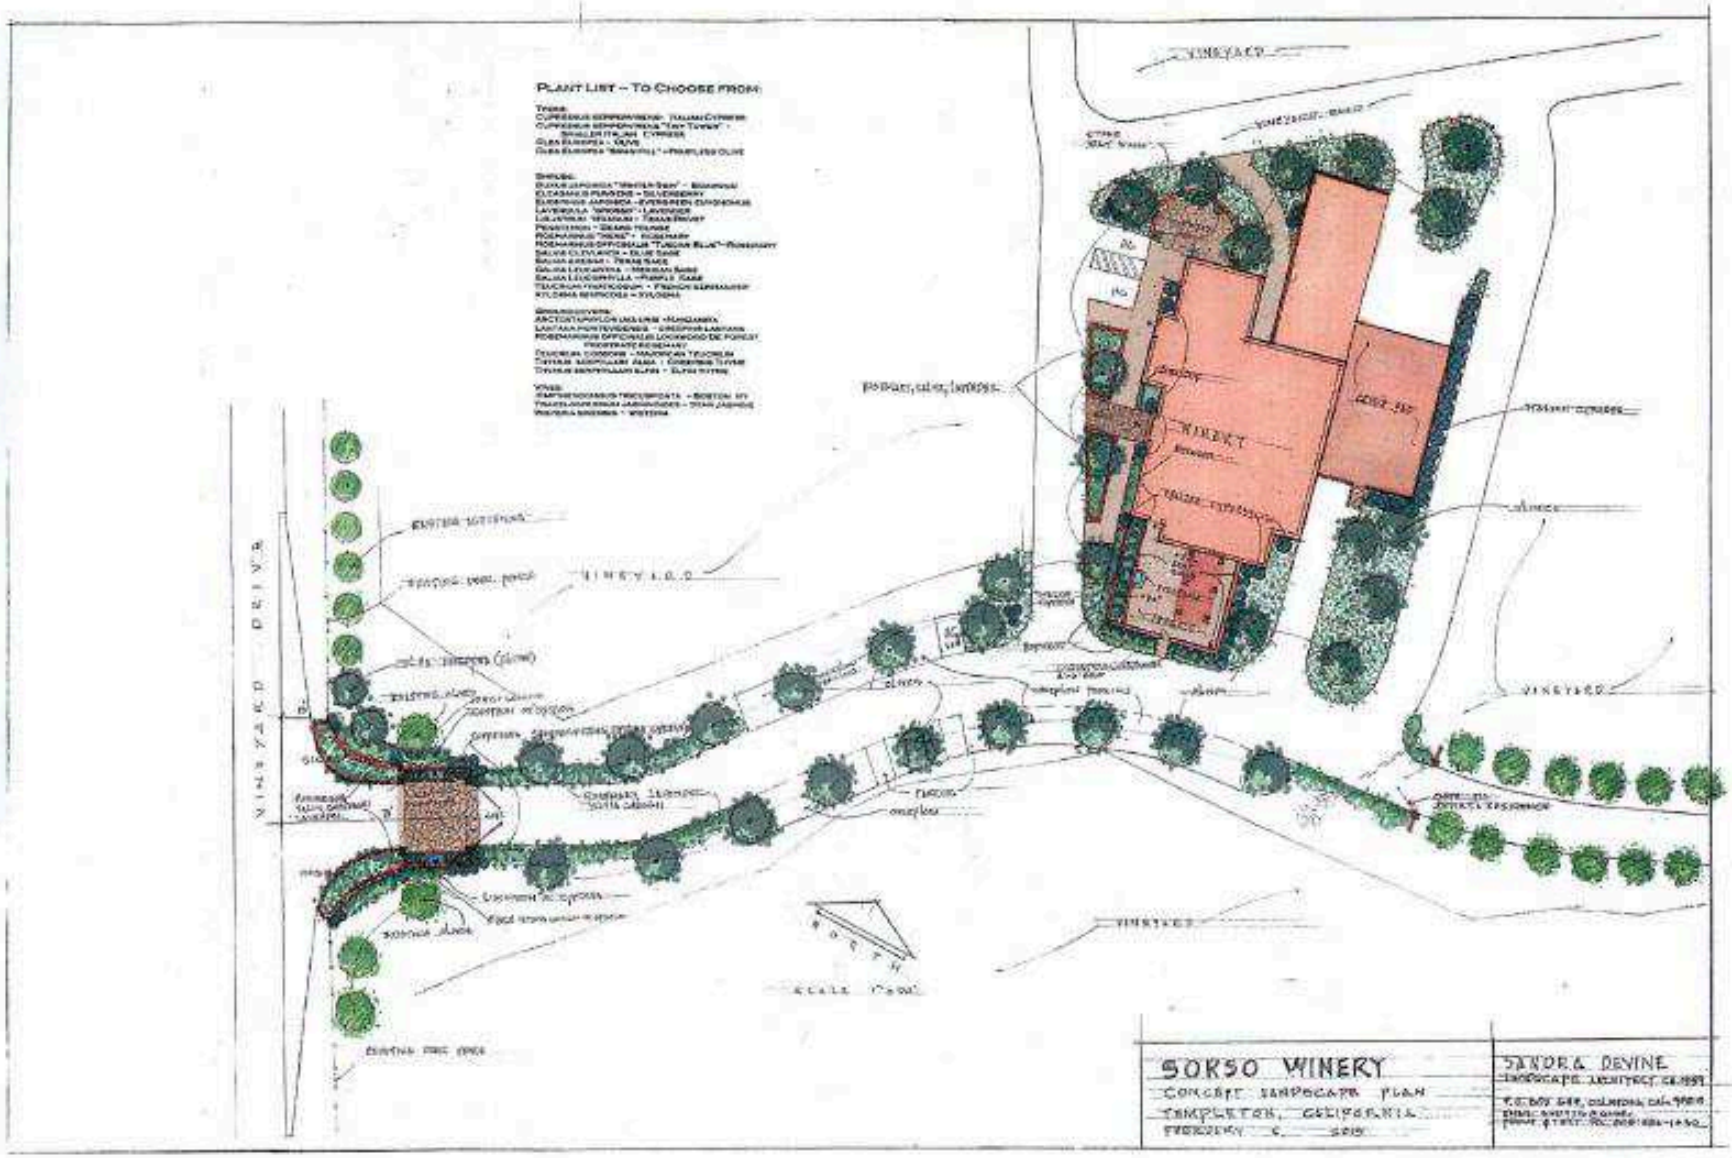

PROJECT

Minor Use Permit

Acheve'e / DRC2012-00123

EXHIBIT

Landscape Plans