Exhibit B

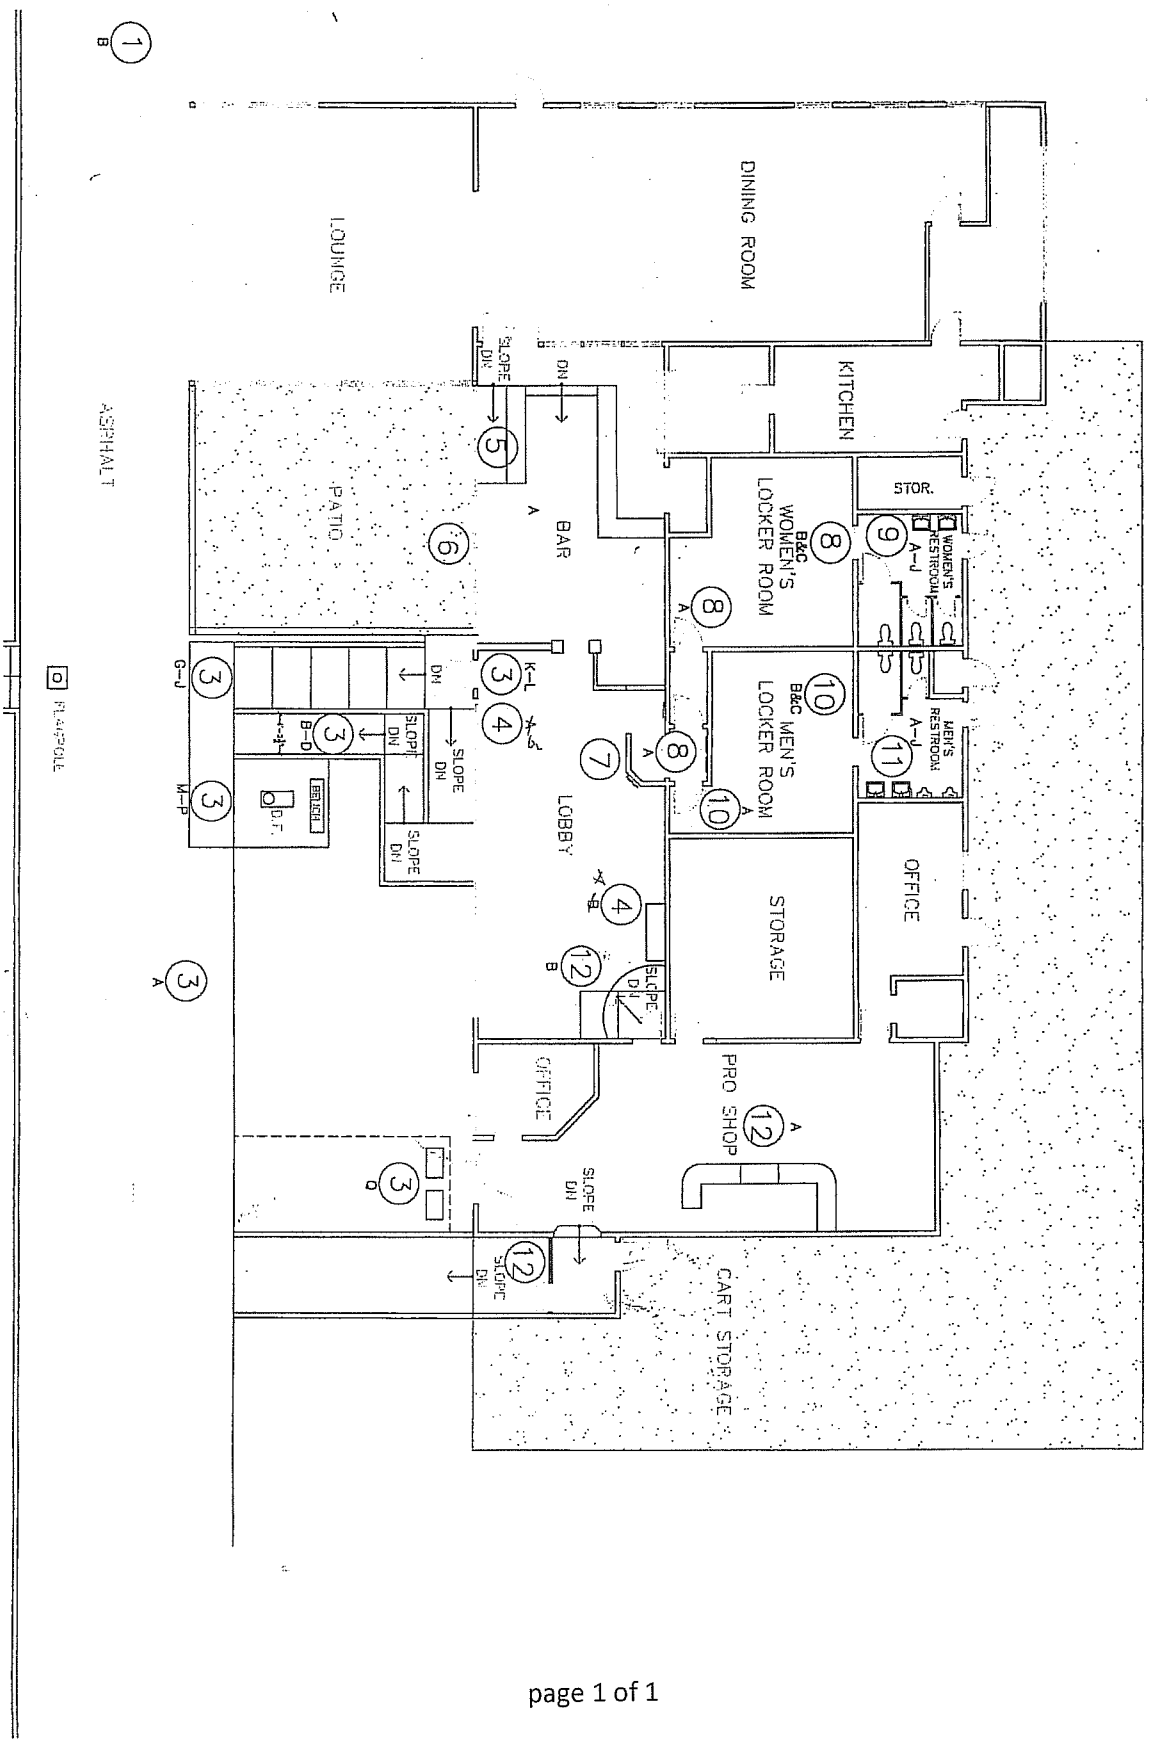

DINING ROOM
LOUNGE
KITCHEN
STOR.
WOMEN'S RESTROOM
WOMEN'S LOCKER ROOM
MEN'S RESTROOM
MEN'S LOCKER ROOM
BAR
PATIO
ASPHALT
LOBBY
OFFICE
STORAGE
PRO SHOP
CART STORAGE
SLOPE DN
DN
BRUSH
D.F.