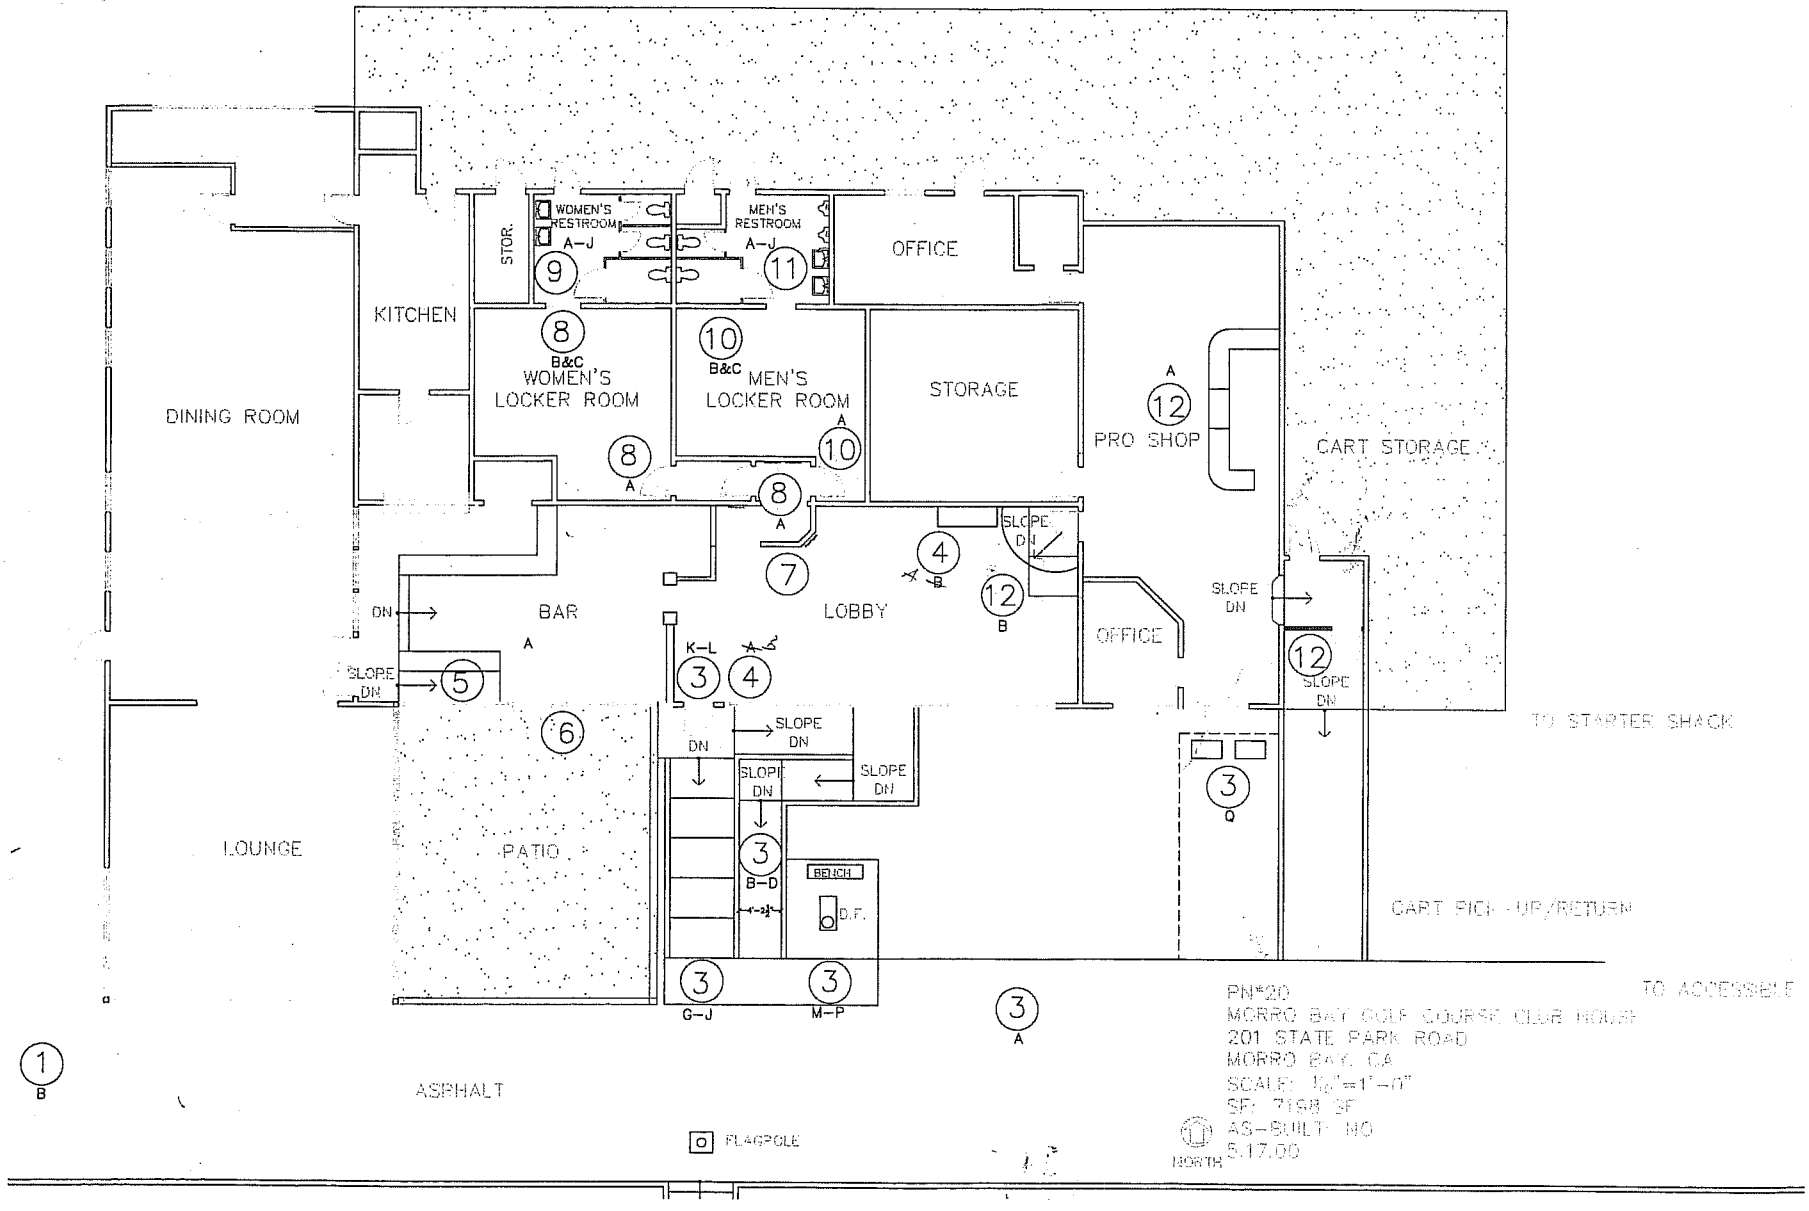
DINING ROOM
KITCHEN
STOR.
WOMEN'S RESTROOM
A–J
MEN'S RESTROOM
A–J
OFFICE
WOMEN'S LOCKER ROOM
B&C
MEN'S LOCKER ROOM
B&C
STORAGE
PRO SHOP
CART STORAGE
BAR
LOBBY
OFFICE
SLOPE DN
DN
K–L
B–D
G–J
M–P
BENCH
D.F.
LOUNGE
PATIO
ASPHALT
FLAGPOLE
TO STARTER SHACK
CART PICK-UP/RETURN
TO ACCESSIBLE
PN*20
MORRO BAY GOLF COURSE CLUB HOUSE
201 STATE PARK ROAD
MORRO BAY, CA
SCALE: 1/8"=1'-0"
SF: 7198 SF
AS-BUILT: NO
5.17.00
NORTH

Exhibit "B"