SAN LUIS OBISPO COUNTY DEPARTMENT OF BUILDING AND PLANNING

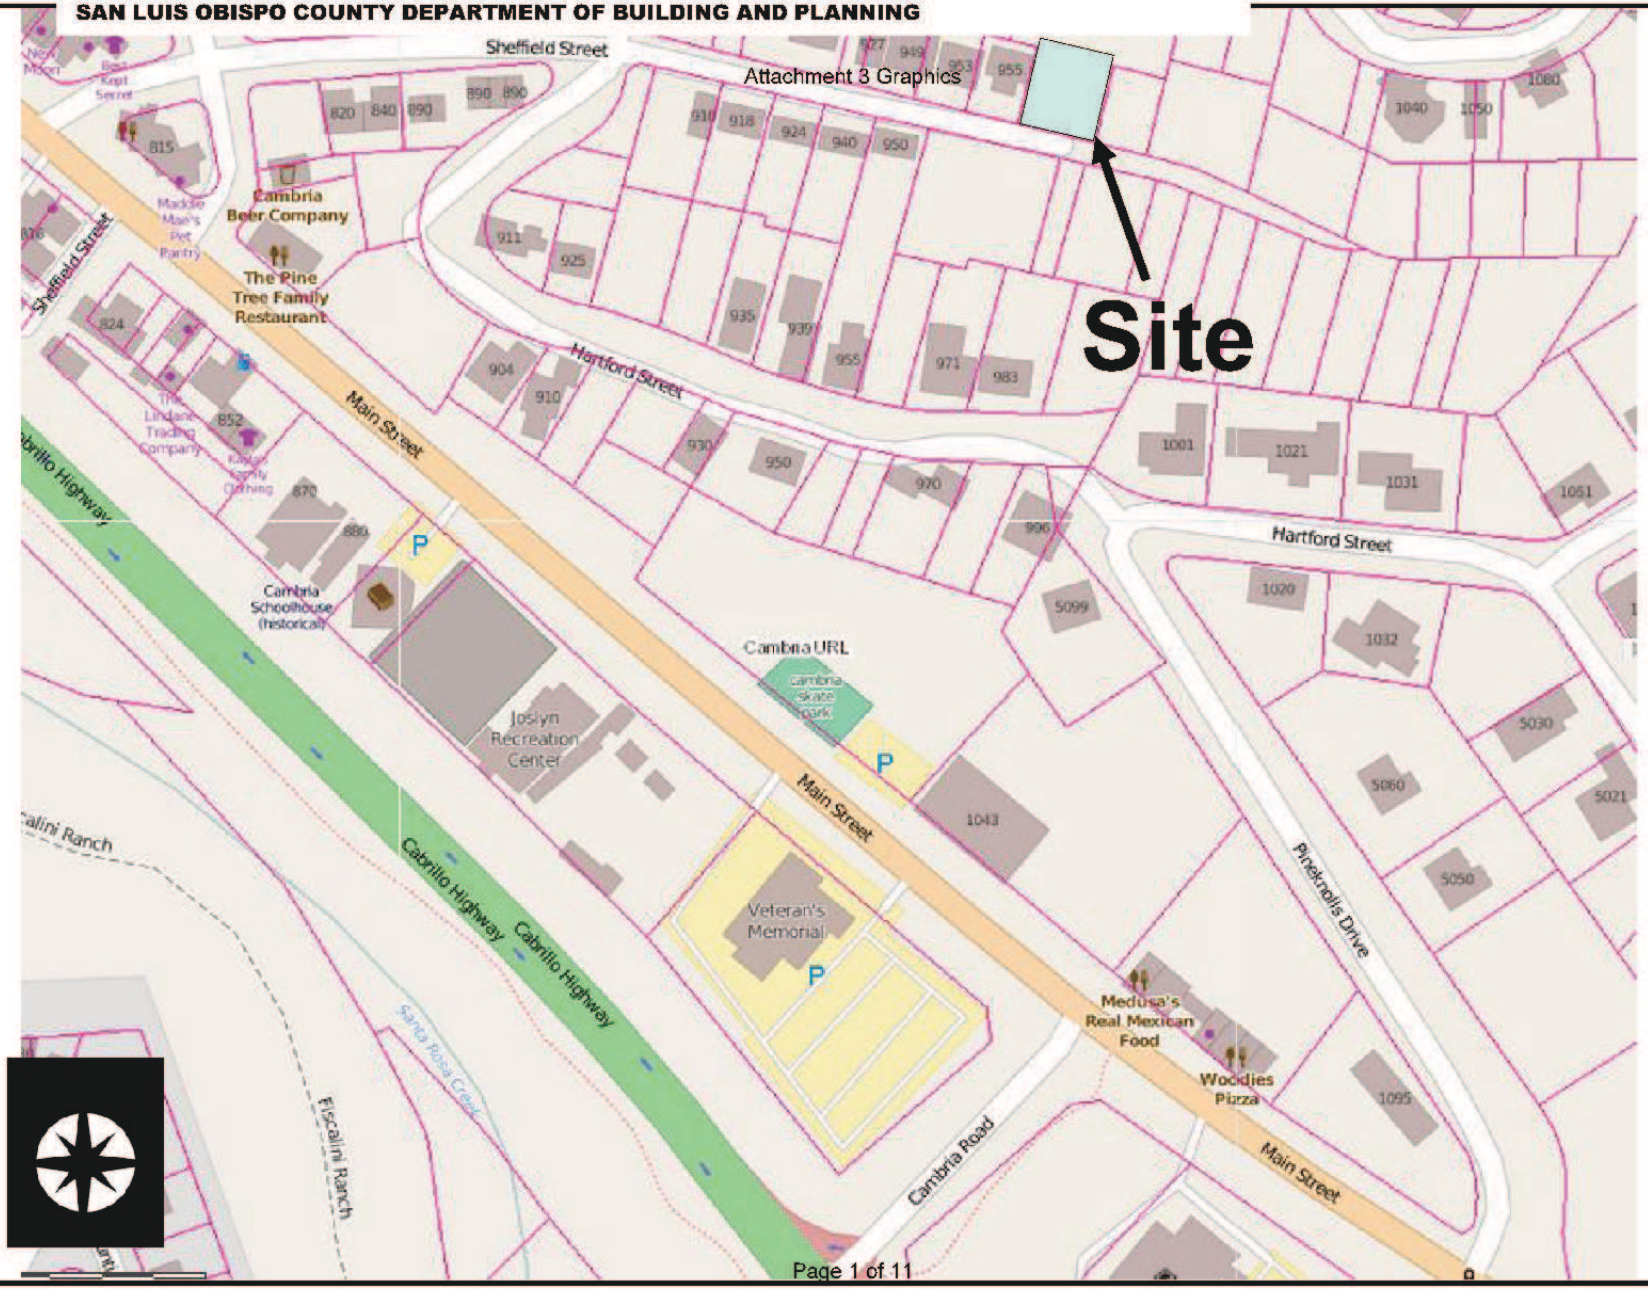

PROJECT

Minor Use Permit/Coastal Development Permit
Stoothoff / DRC2013-00116

EXHIBIT

Vicinity Map

PROJECT

Minor Use Permit/Coastal Development Permit
Stoothoff / DRC2013-00116

EXHIBIT

Aerial Map

PROJECT
Minor Use Permit/Coastal Development Permit
Stoothoff / DRC2013-00116

EXHIBIT
Land Use Category Map

Attachment 3 Graphics

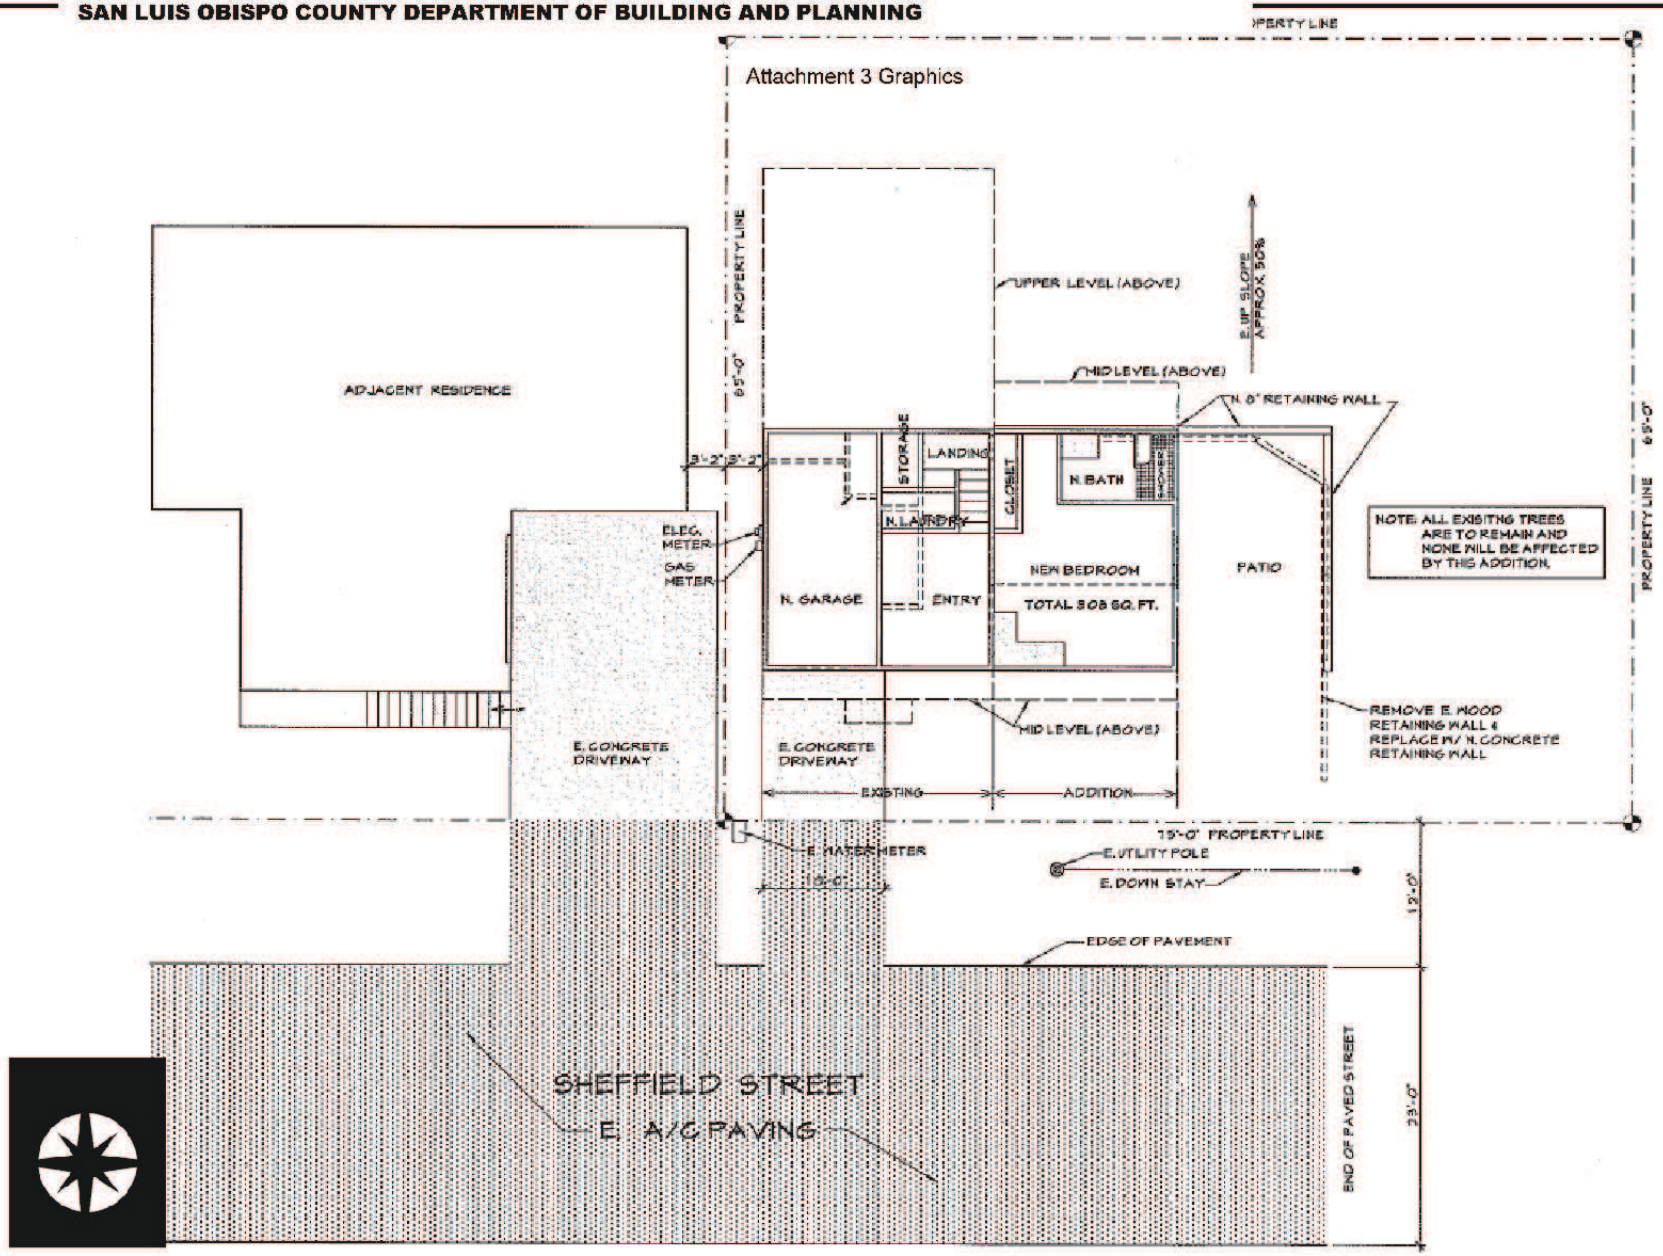

PROJECT

Minor Use Permit/Coastal Development Permit
Stoothoff / DRC2013-00116

EXHIBIT

Site Plan

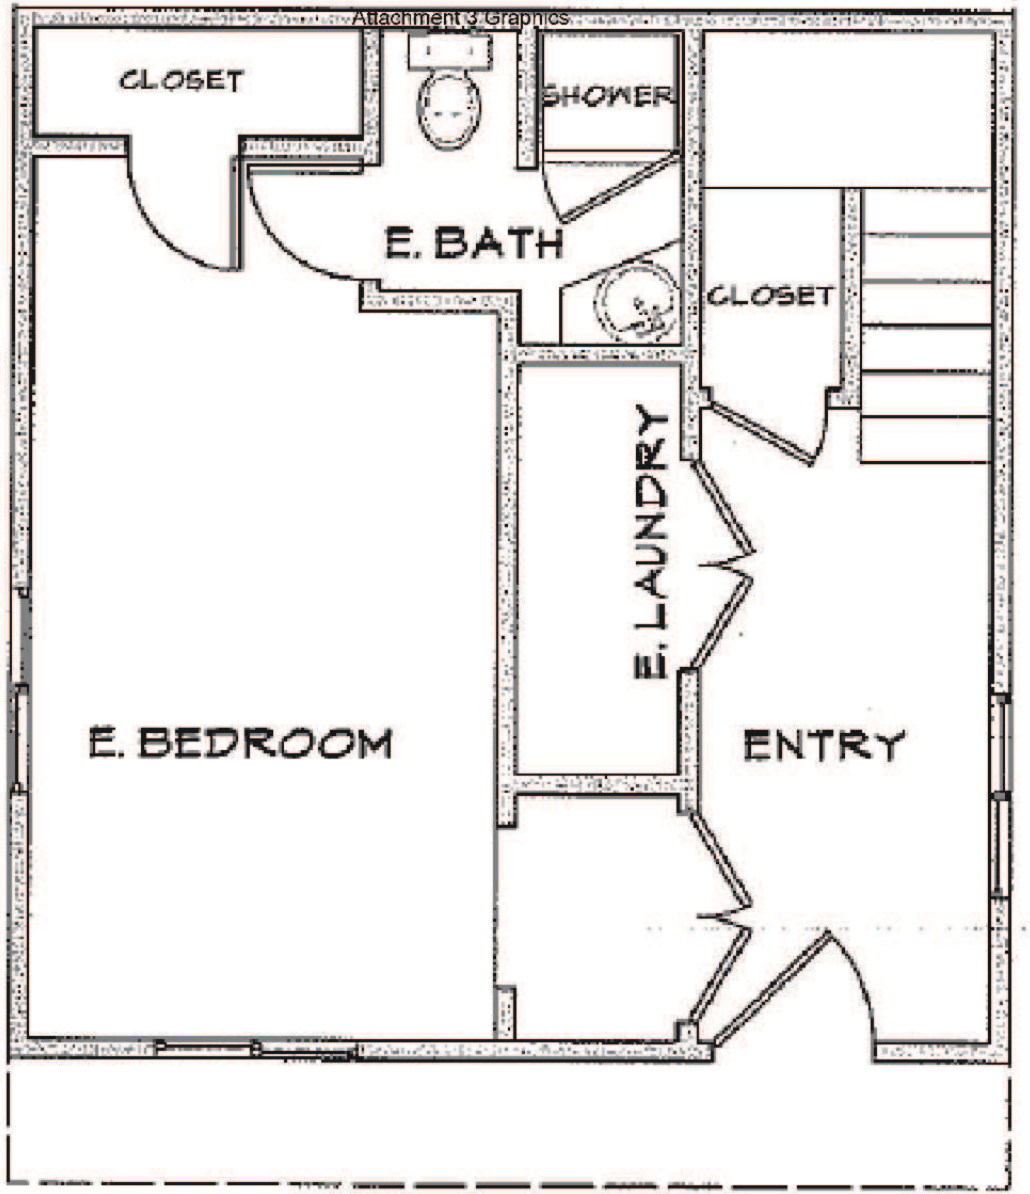

PROJECT
Minor Use Permit/Coastal Development Permit
Stoothoff / DRC2013-00116

EXHIBIT
Existing Lower Floor Plan

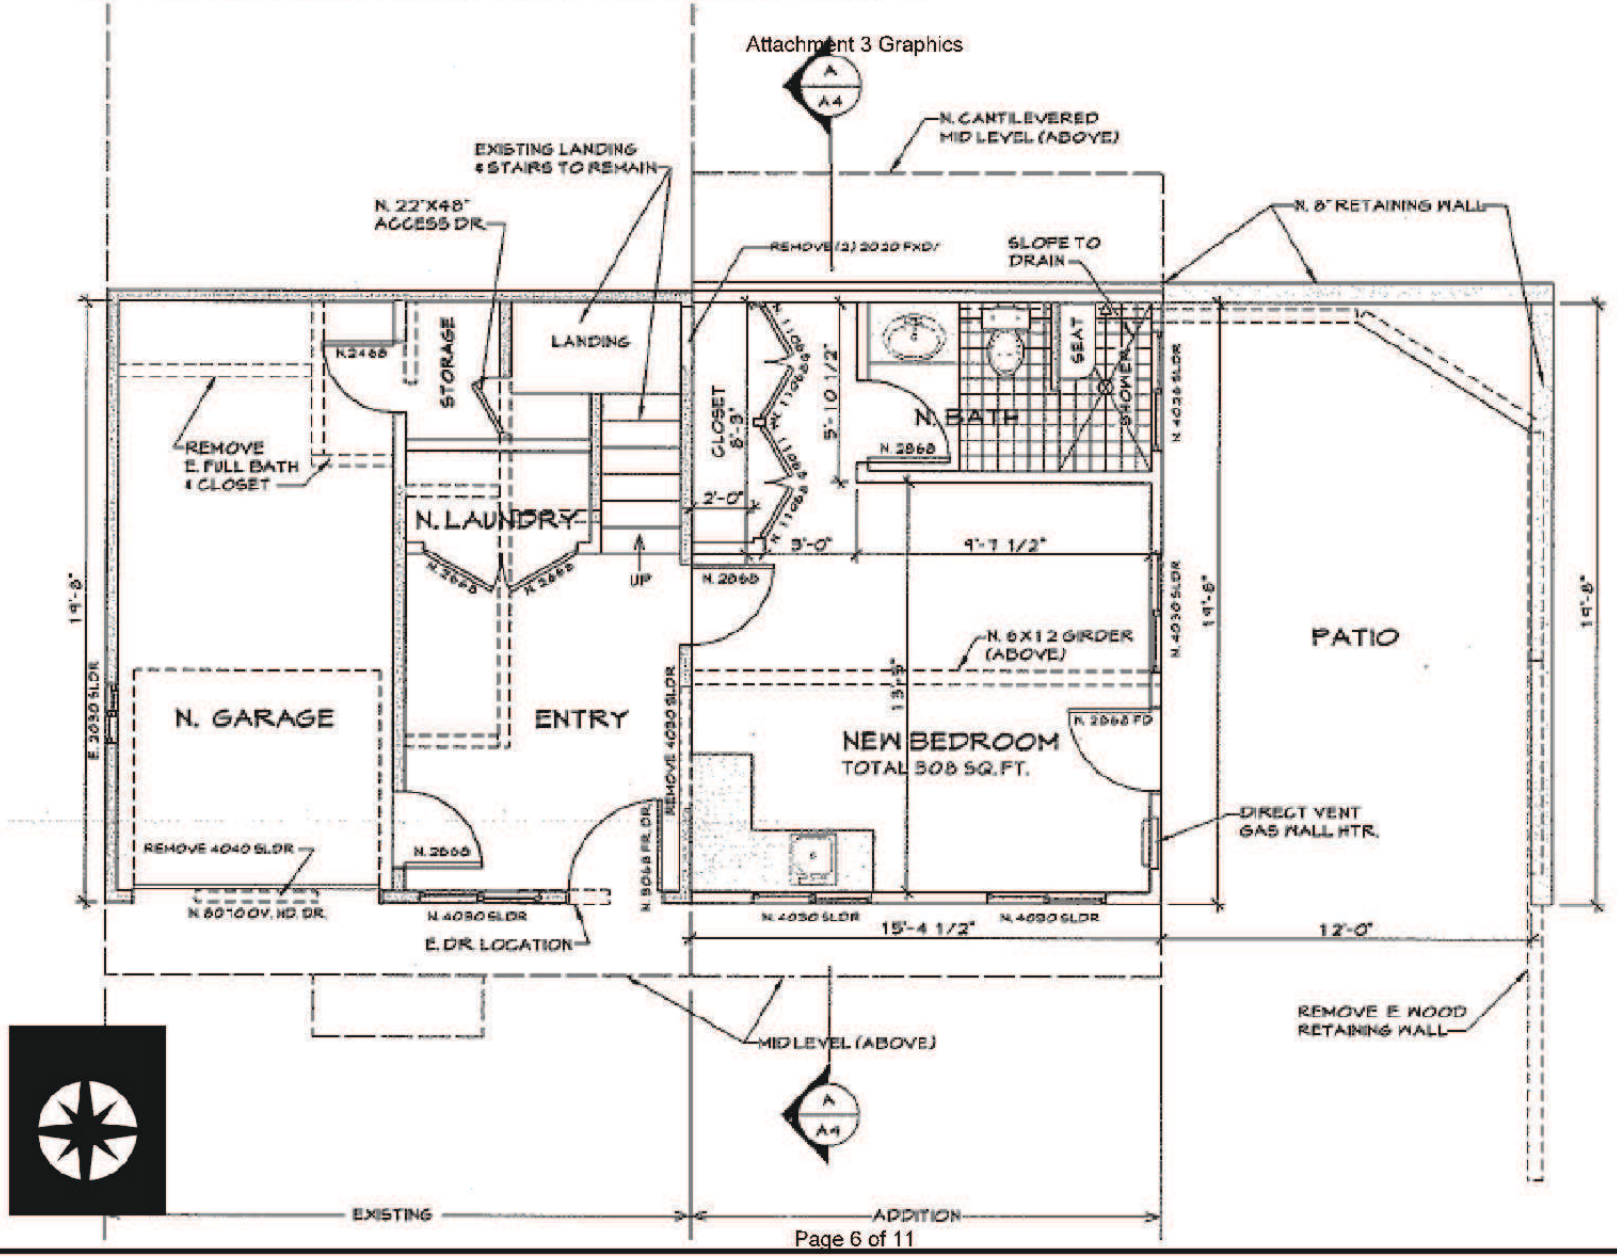

PROJECT

Minor Use Permit/Coastal Development Permit
Stoothoff / DRC2013-00116

EXHIBIT

Proposed Lower Floor Plan

Attachment 3 Graphics

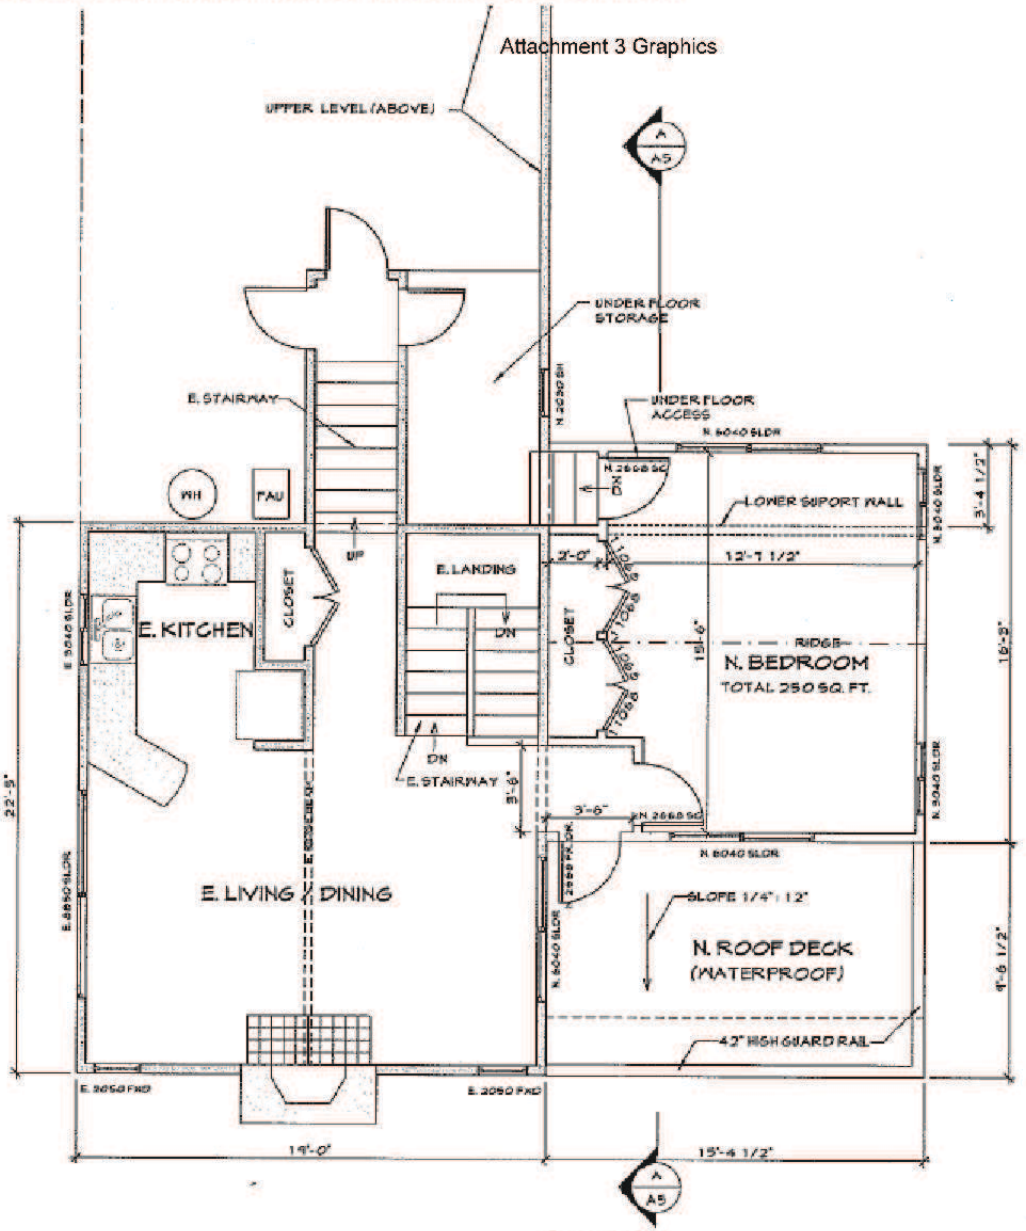

PROJECT

Minor Use Permit/Coastal Development Permit
Stoothoff / DRC2013-00116

EXHIBIT

Proposed Mid Floor Plan

Attachment 3 Graphics

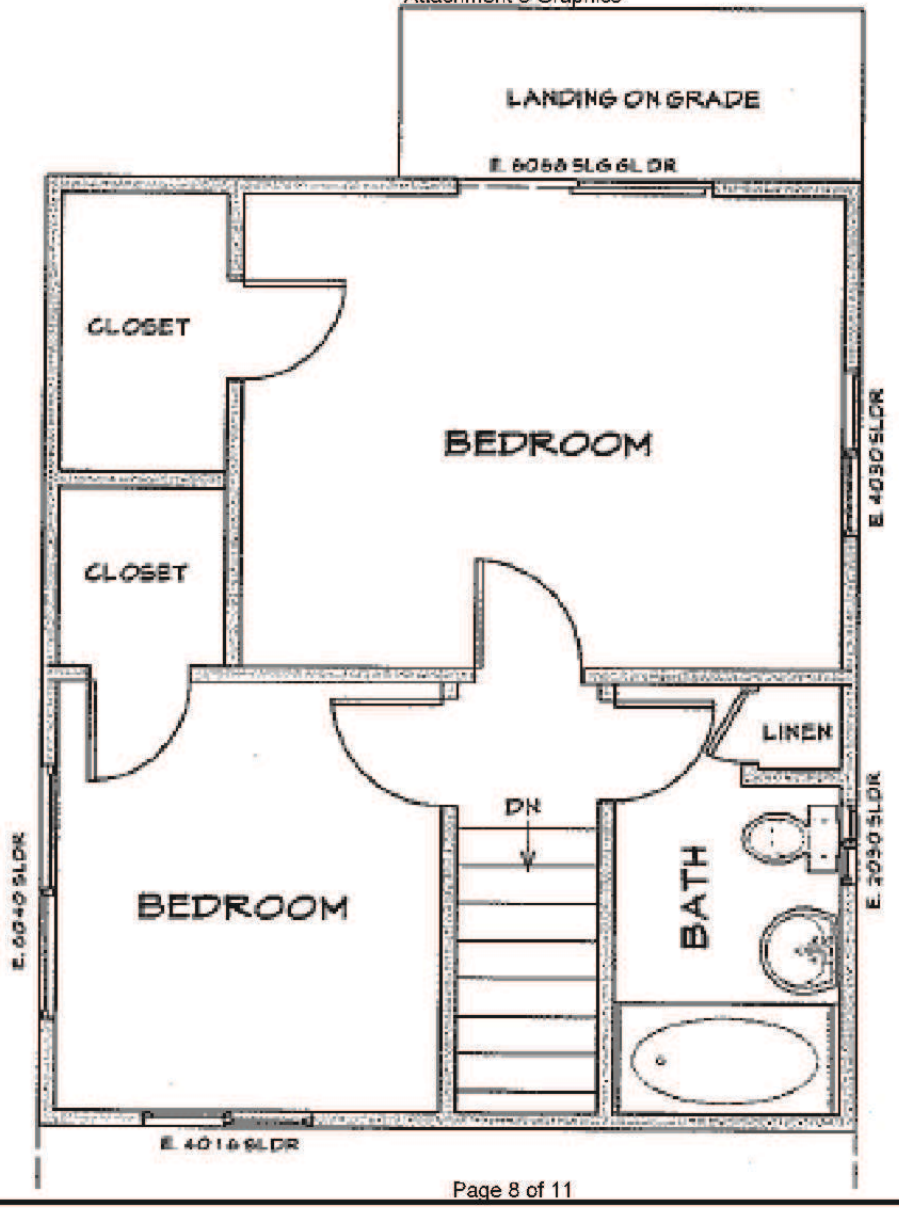

PROJECT

Minor Use Permit/Coastal Development Permit
PRBWA and AT&T / DRC2013-00078

EXHIBIT

Existing Upper Floor Plan

Attachment 3 Graphics

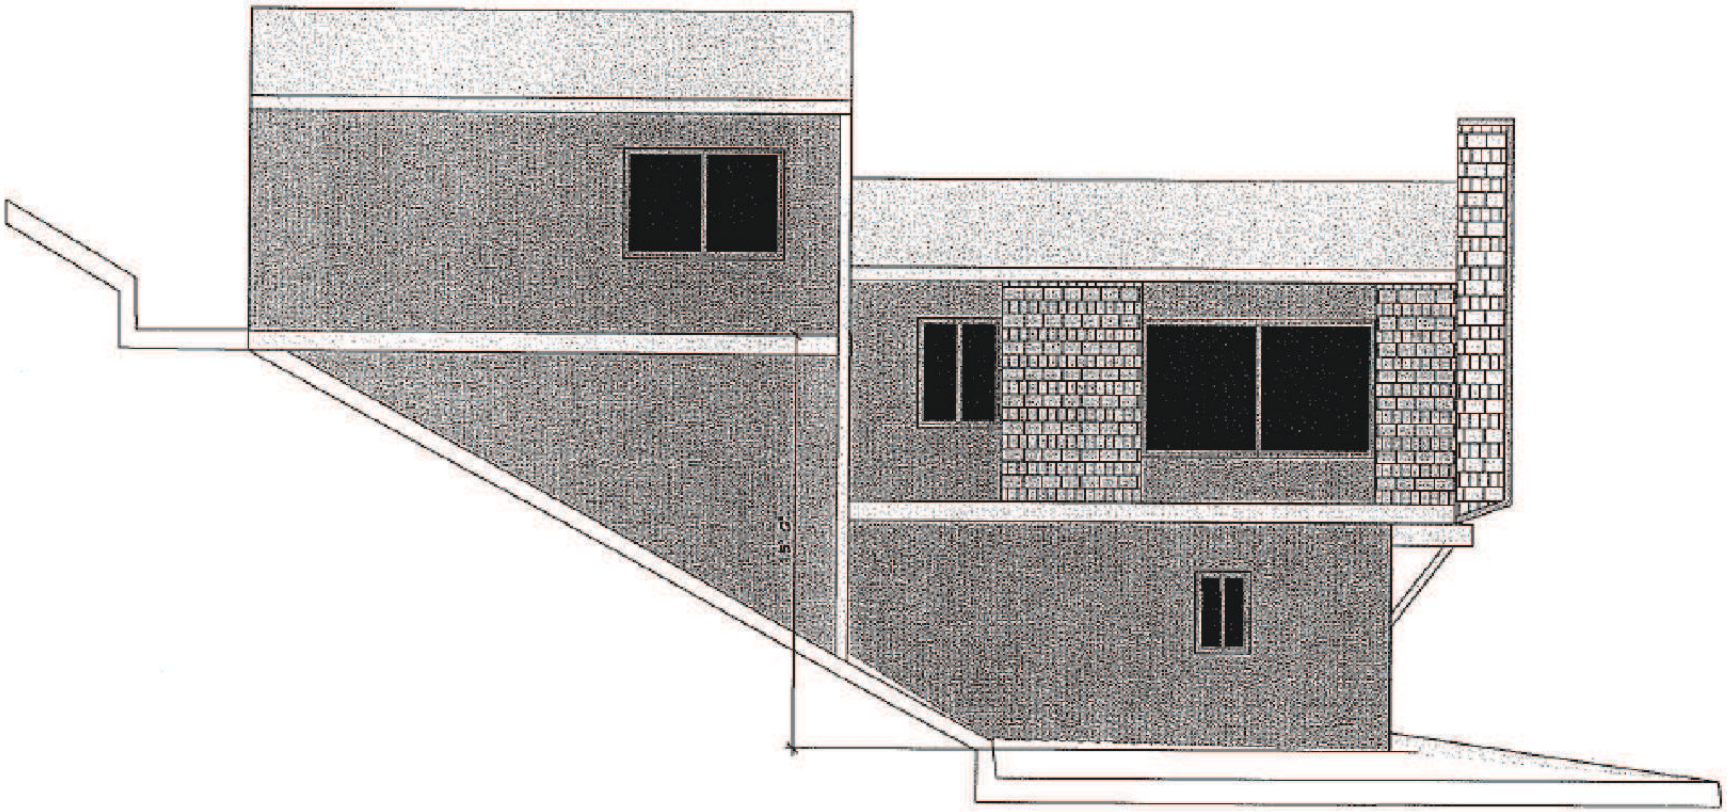

WEST ELEVATION

NO CHANGES ANTICIPATED

PROJECT

Minor Use Permit/Coastal Development Permit
Stoothoff / DRC2013-00116

EXHIBIT

West Elevation

Attachment 3 Graphics

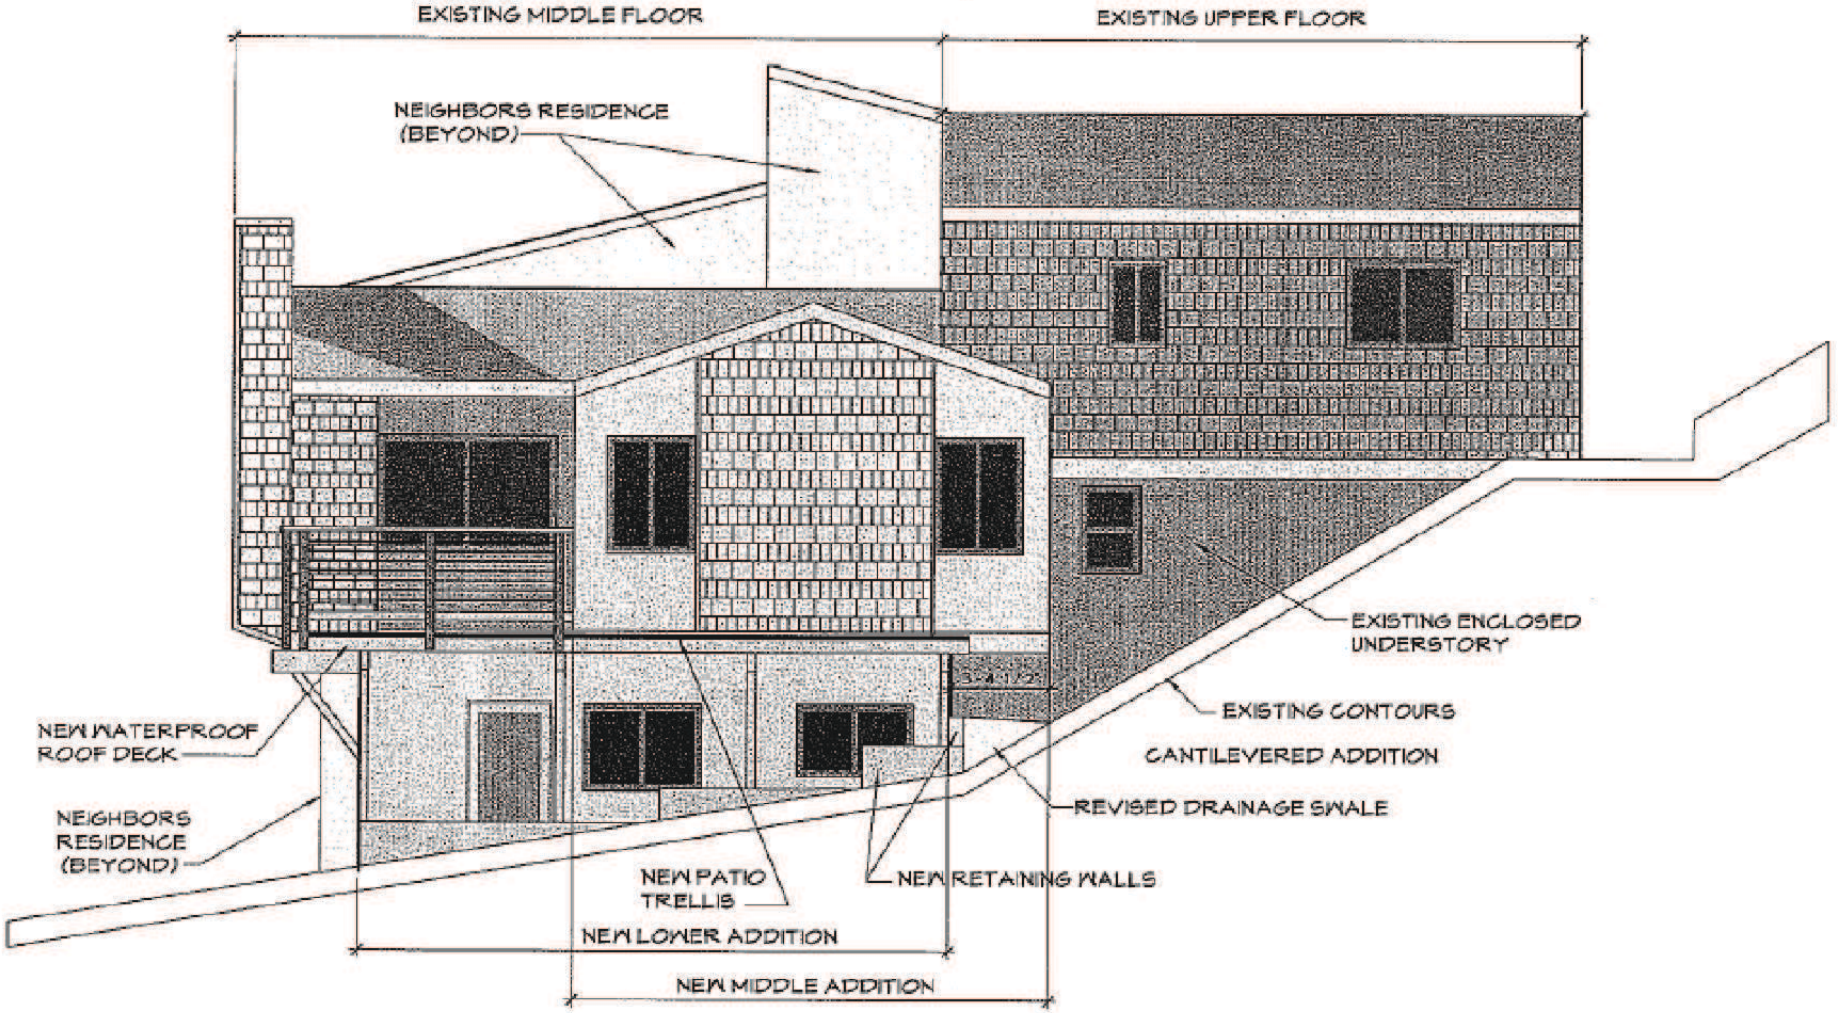

EAST ELEVATION

PROJECT

Minor Use Permit/Coastal Development Permit
Stoothoff / DRC2013-00116

EXHIBIT

East Elevation

Attachment 3 Graphics

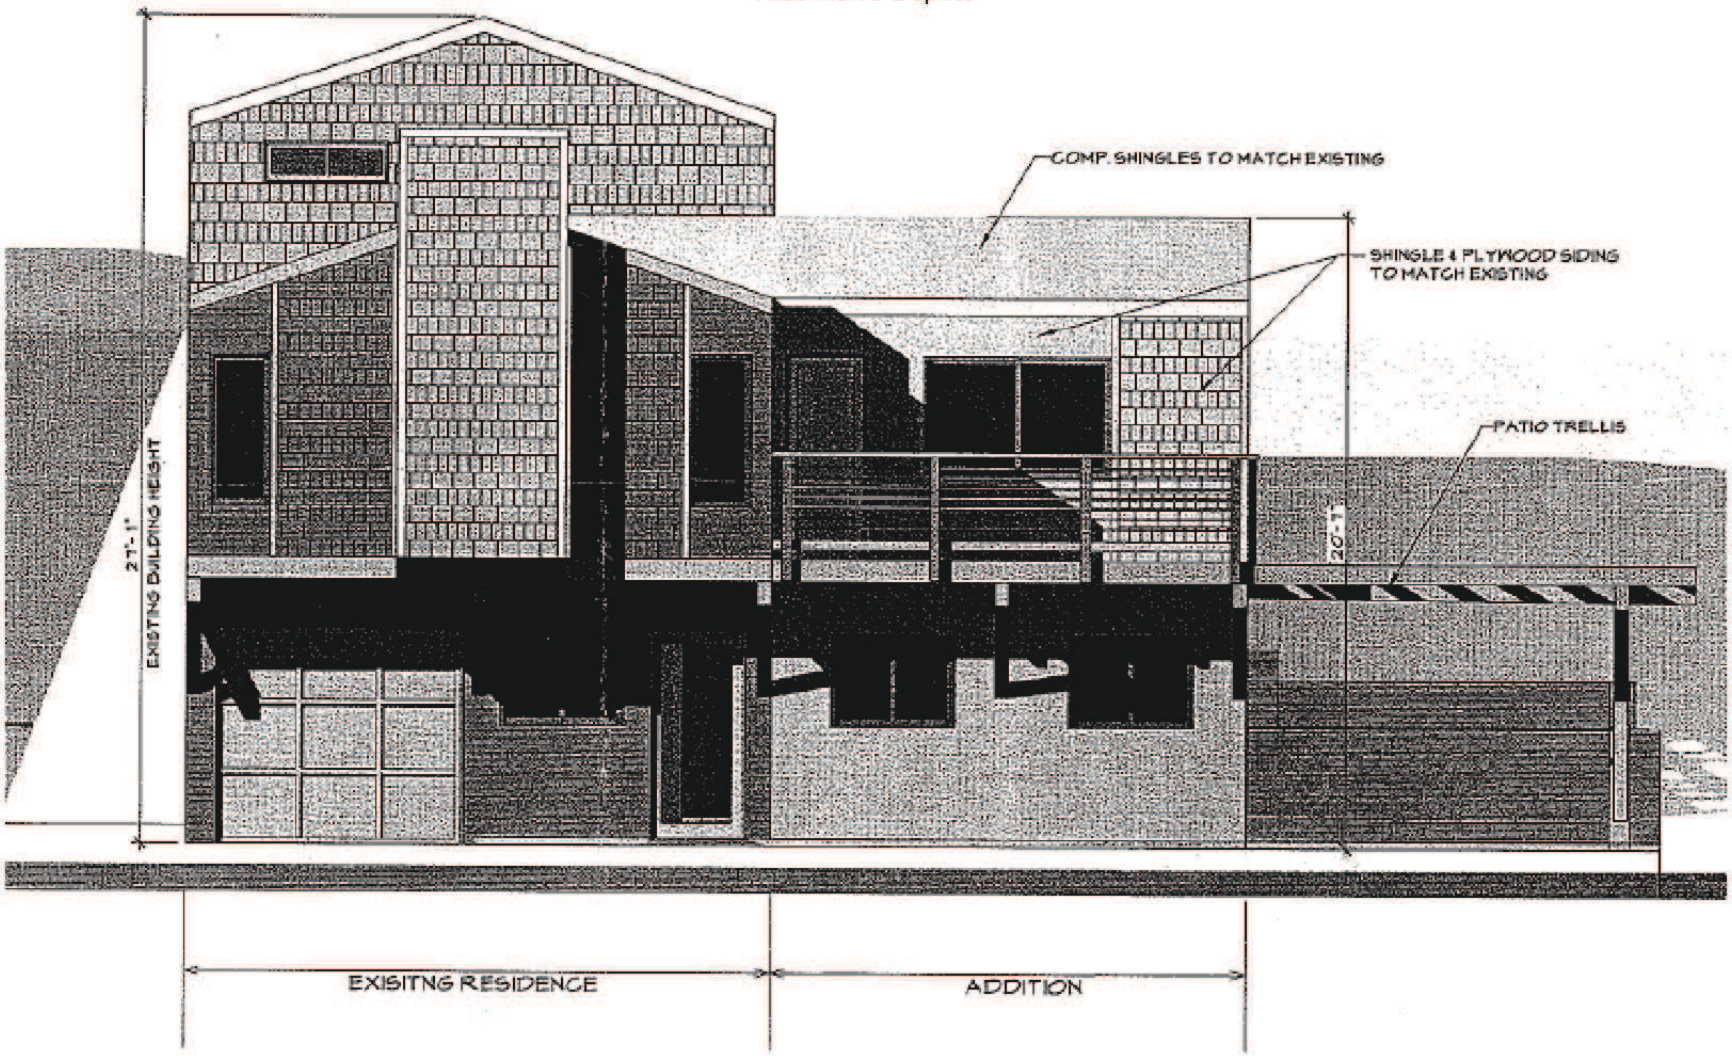

SOUTH ELEVATION

PROJECT
Minor Use Permit/Coastal Development Permit
Stoothoff / DRC2013-00116

EXHIBIT
South Elevation