PROJECT
Darway Lot Line Adjustment
COAL14-0022 / SUB2013-00072

EXHIBIT
Vicinity Map

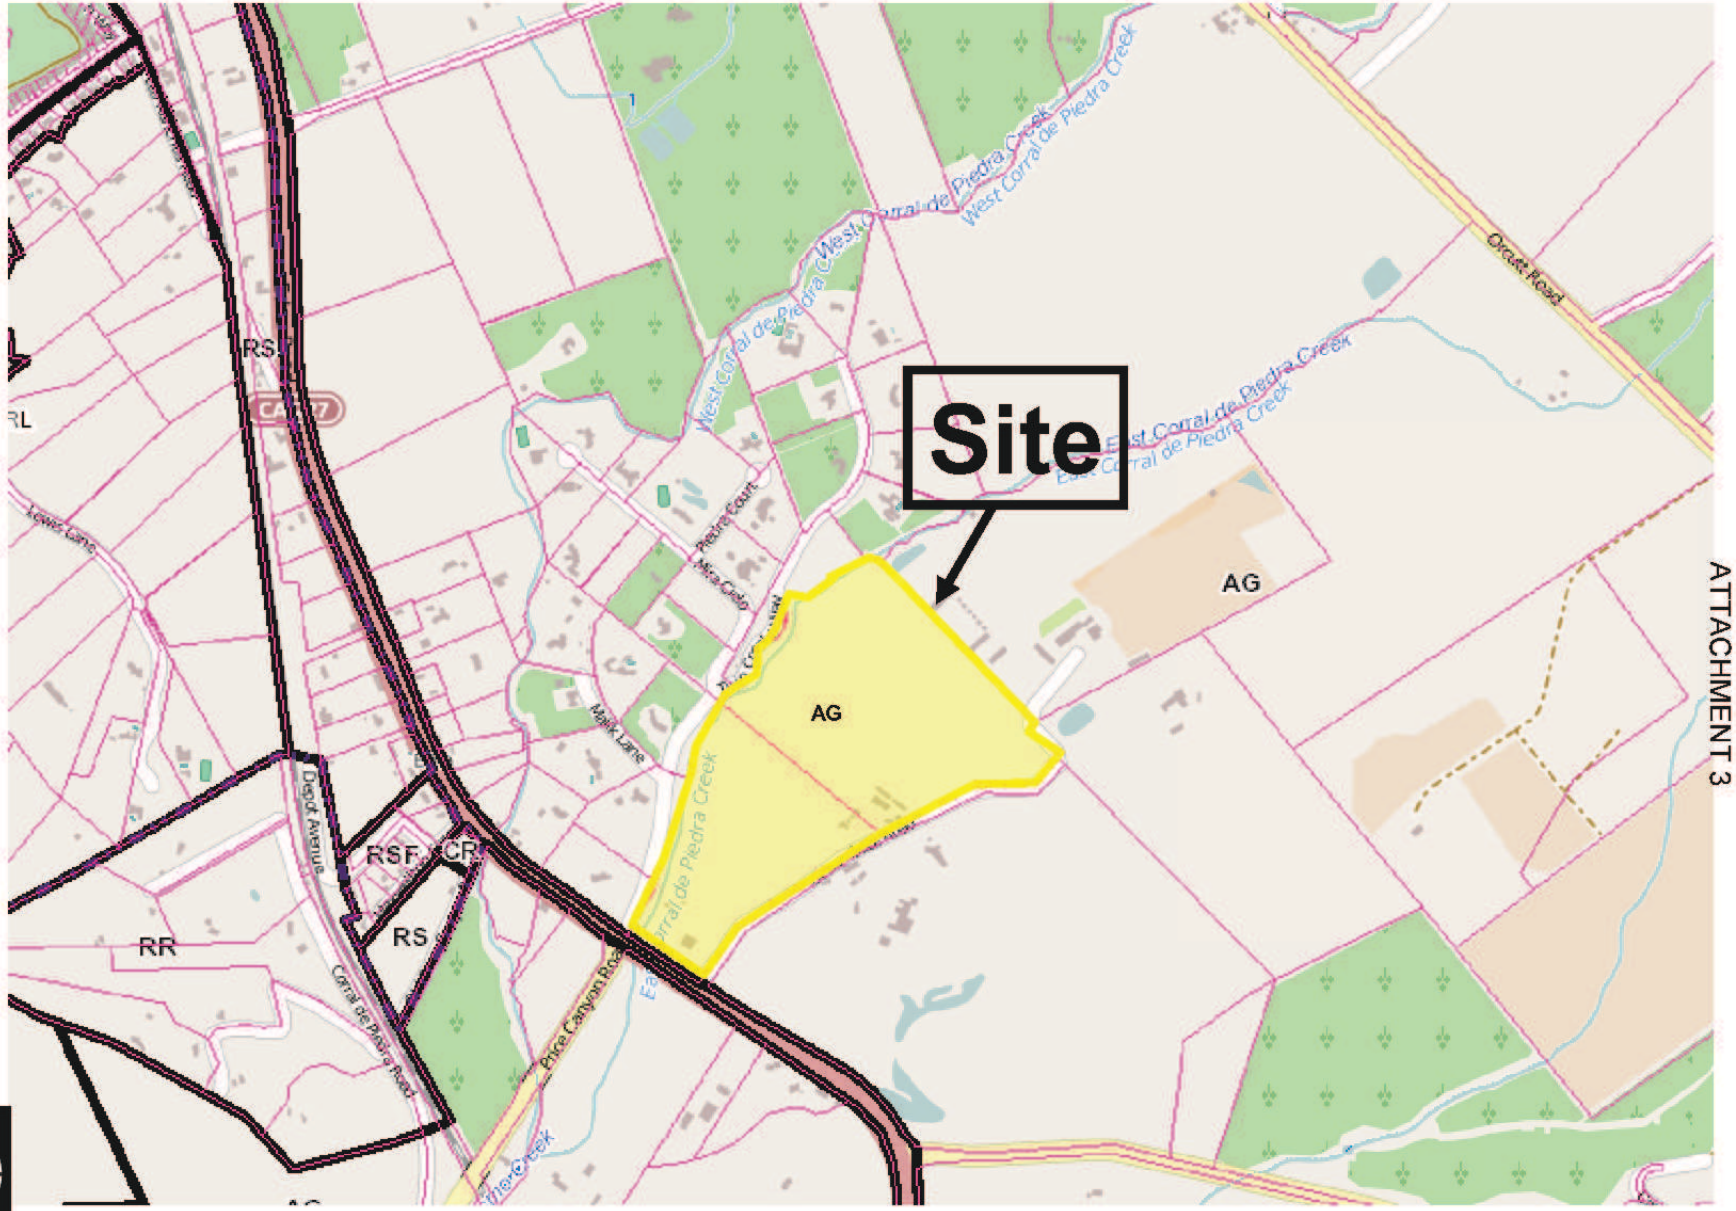

PROJECT
Darway Lot Line Adjustment
COAL14-0022 / SUB2013-00072

EXHIBIT
Land Use Category Map

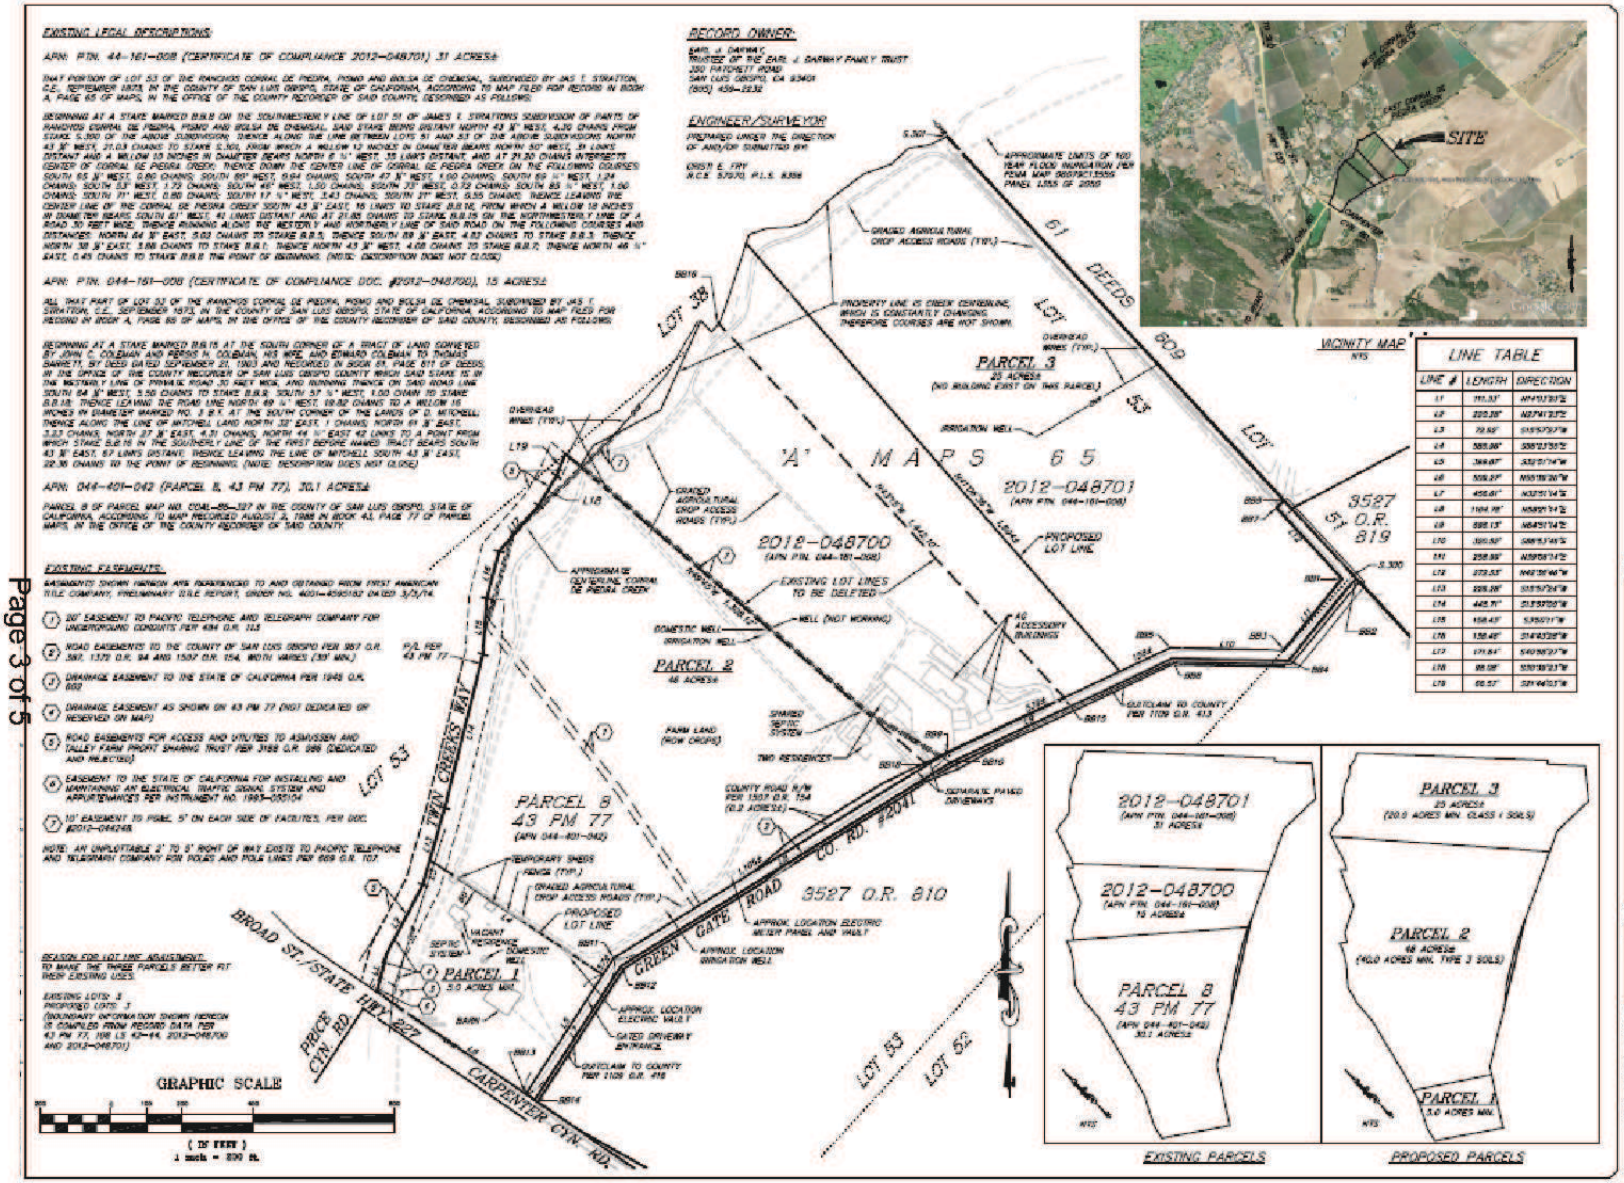

PRELIMINARY ADJUSTMENT MAP

COAL 14-0022

APNS: 044-401-042 & PTN. 044-161-008

ATTACHMENT 3

triad/holmes assoc.
civil engineering
land surveying

DATE	7/16/14
SCALE	1"=200'
DRAWN	CAB
JOB NO.	11.00592.2
DWG	11.00592.2 LLA
SHEET	1
OF	1 SHEETS

Copyright (C) 2014 by triad/holmes associates
All Rights Reserved. This Document is intended Only for Use by the Project Specified Herein and may not be Reproduced for Purposes of Any Document, Without the Express Written Consent of triad/holmes

PROJECT

Darway Lot Line Adjustment
COAL14-0022 / SUB2013-00072

EXHIBIT

Site Plan

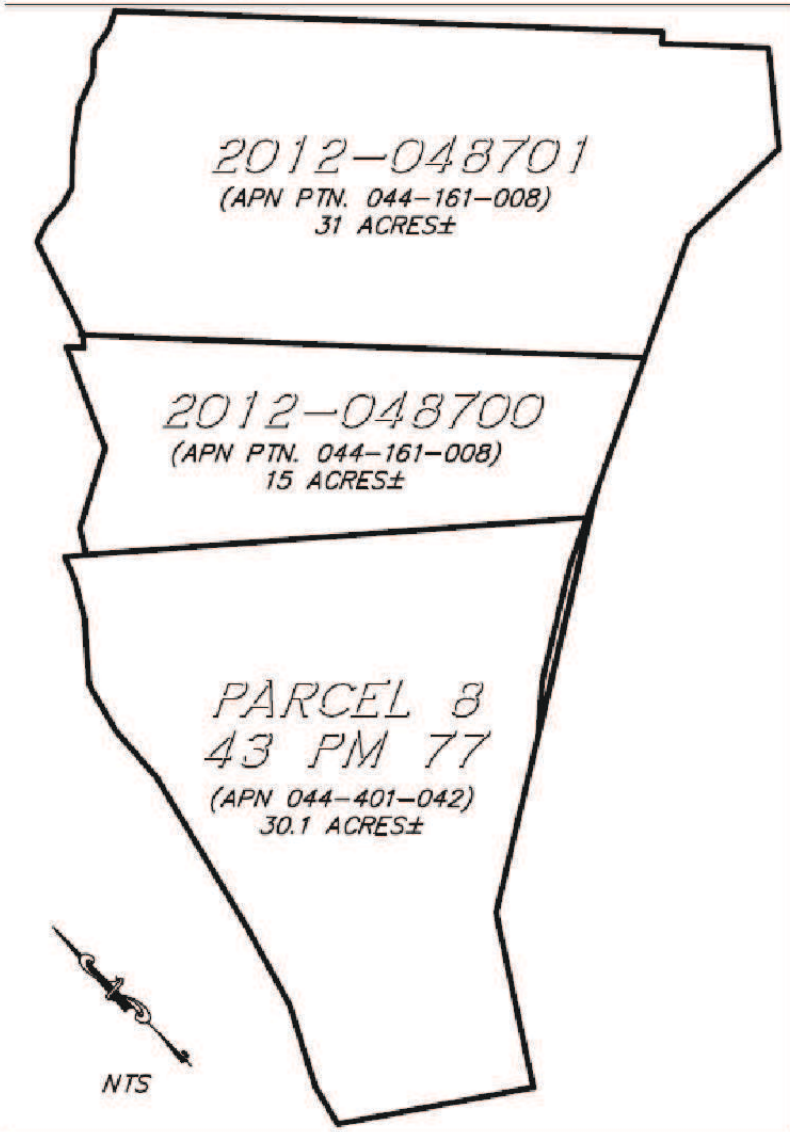

EXISTING PARCELS

PROPOSED PARCELS

PROJECT
Darway Lot Line Adjustment
COAL14-0022 / SUB2013-00072

EXHIBIT
Site Plan

Aerial of Property

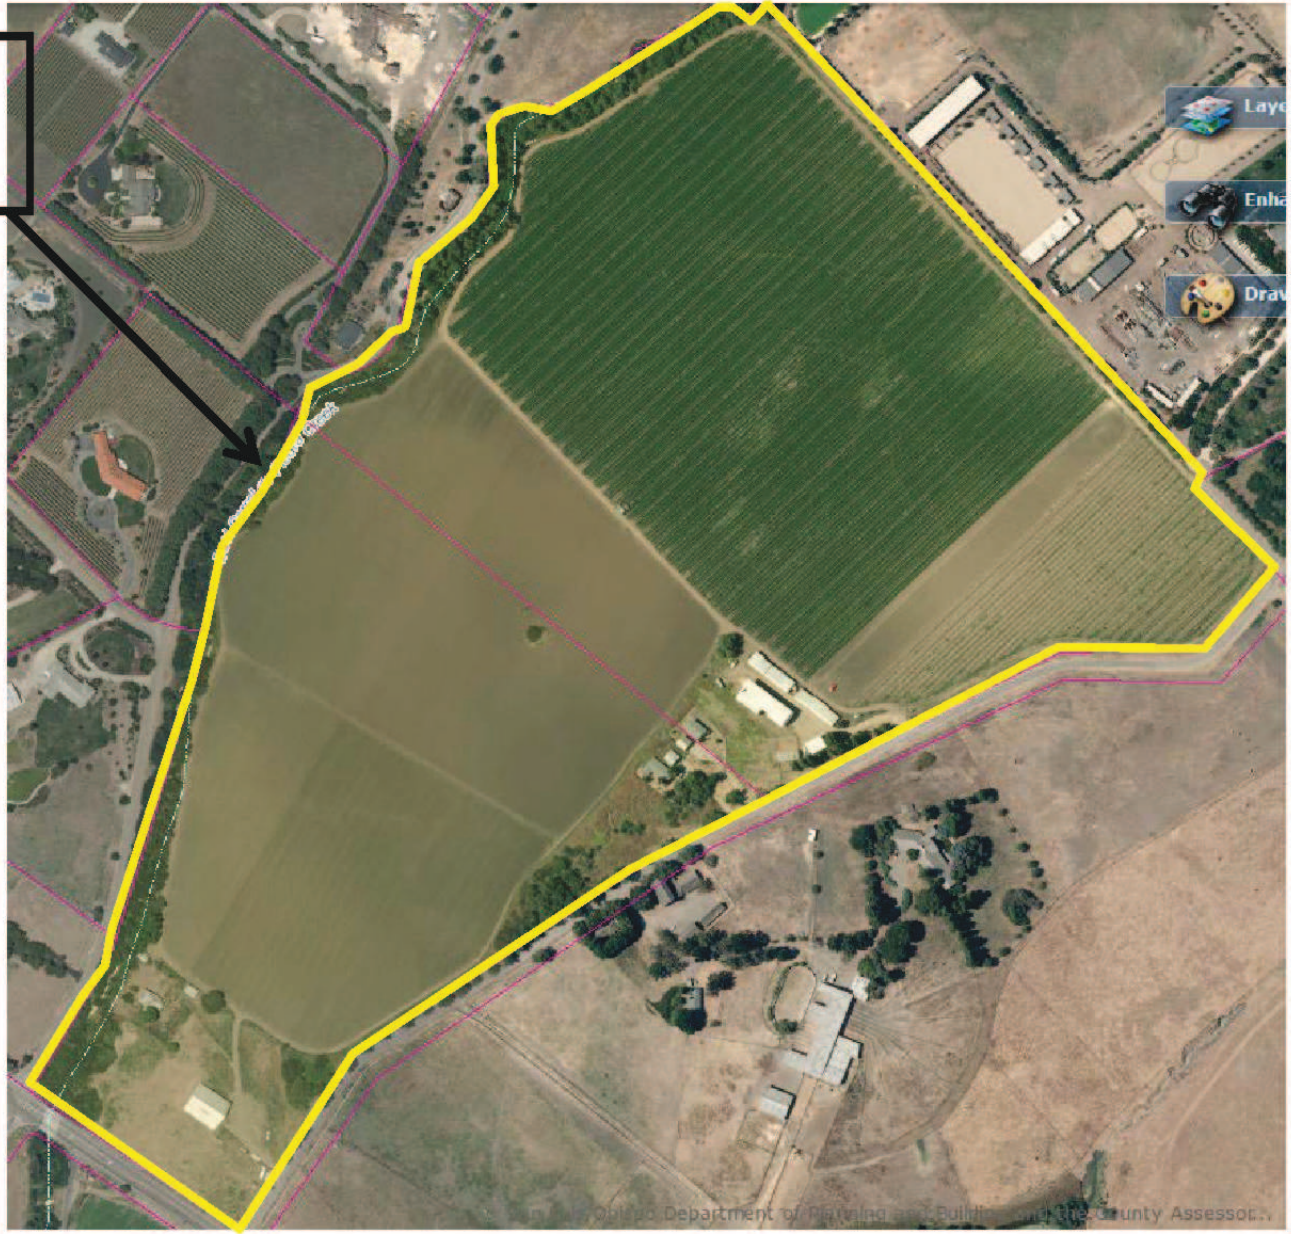

PROJECT
Darway Lot Line Adjustment
COAL14-0022 / SUB2013-00072

EXHIBIT
Aerial Photo