Attachment 3

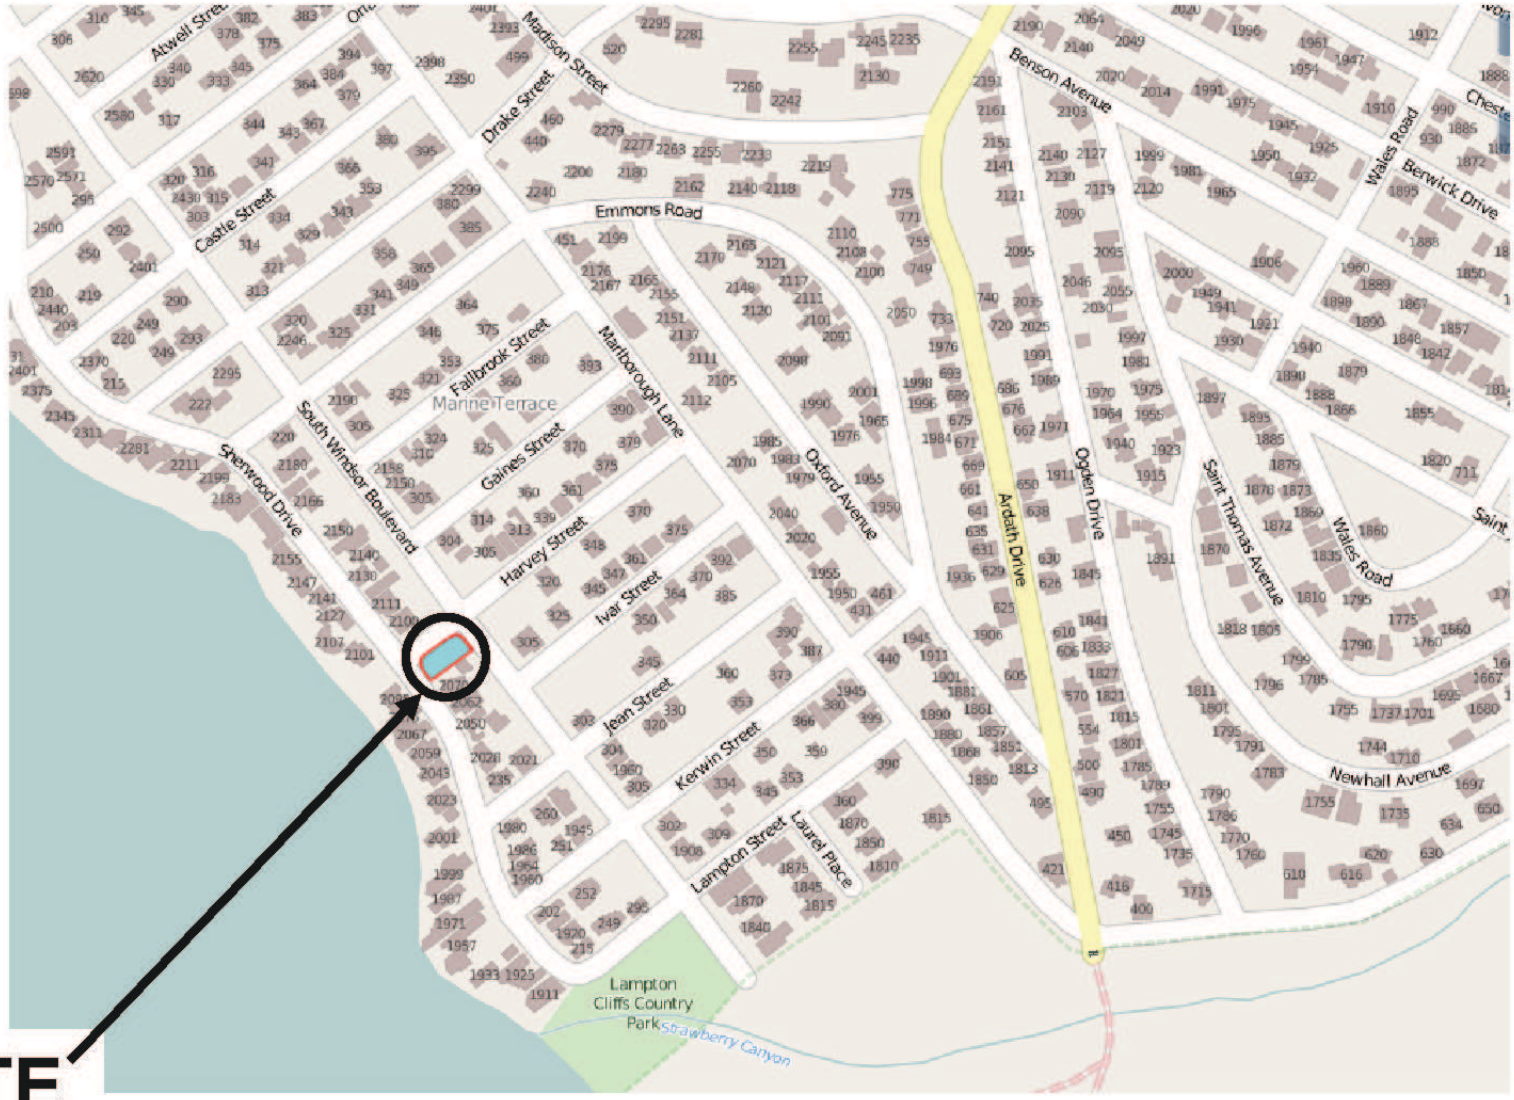

PROJECT
Minor Use Permit/Coastal Development Permit
Gibbs DRC2013-00039

EXHIBIT
Vicinity Map

PROJECT
Minor Use Permit/Coastal Development Permit
Gibbs DRC2013-00039

EXHIBIT
Land Use Category Map

Attachment 3

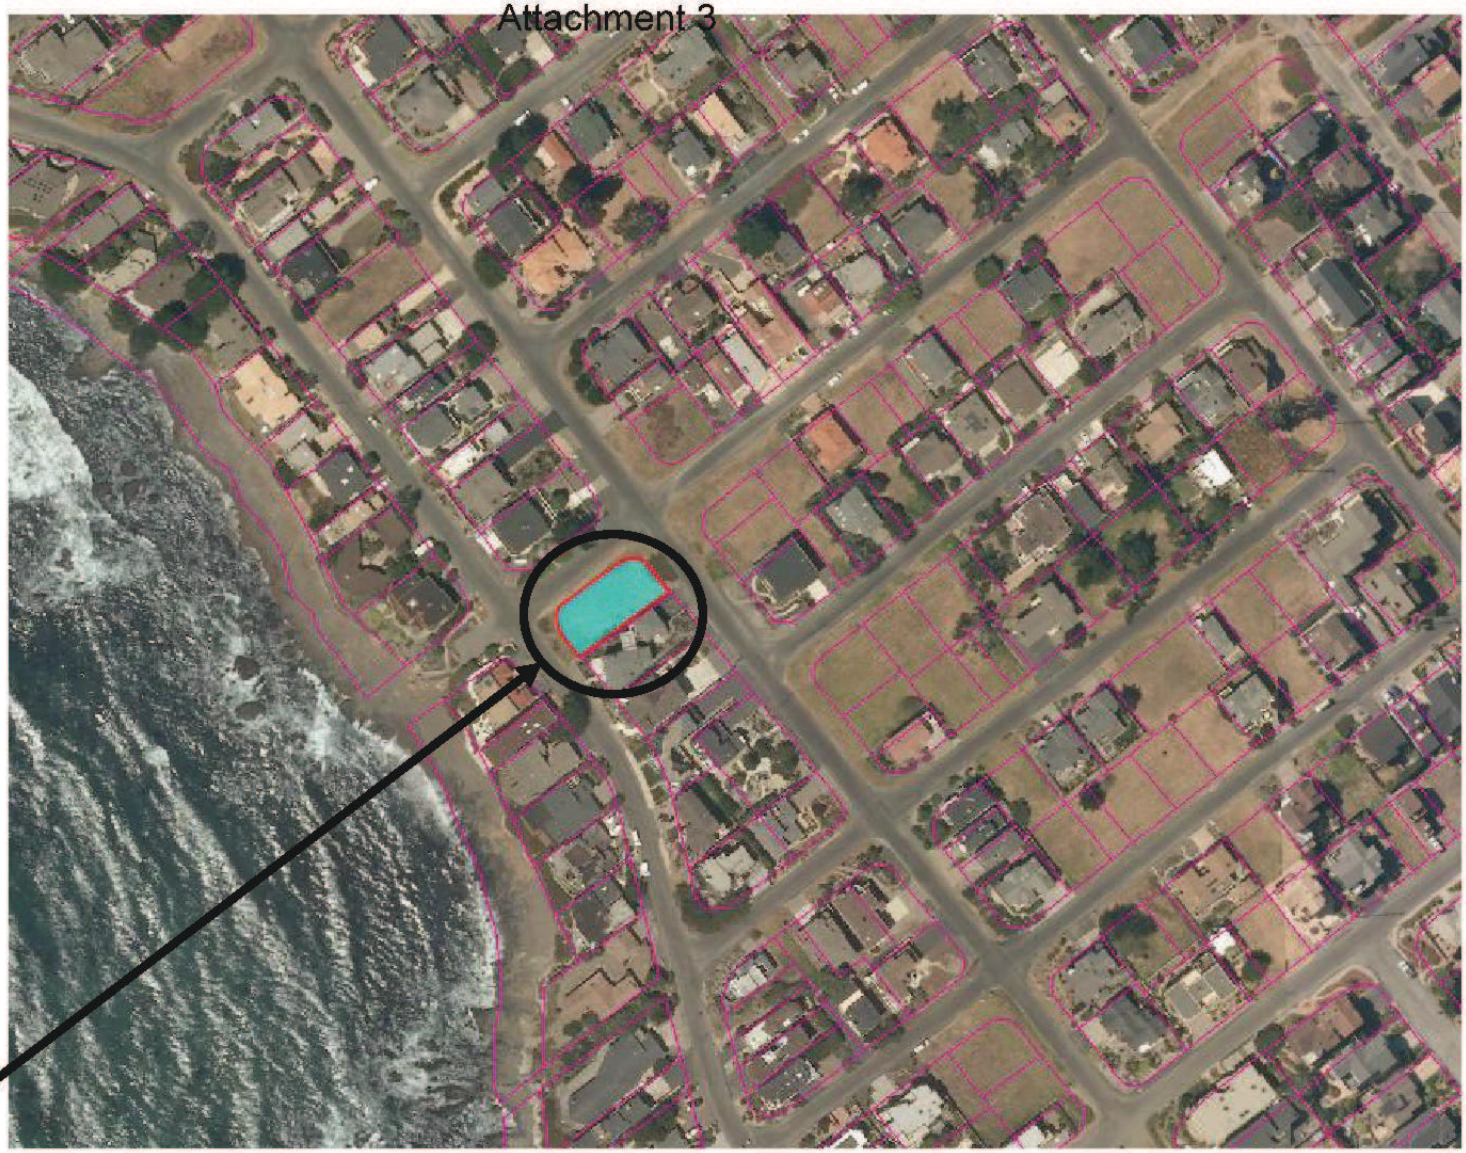

PROJECT
Minor Use Permit/Coastal Development Permit
Gibbs DRC2013-00039

EXHIBIT
Aerial Photograph

Attachment 3

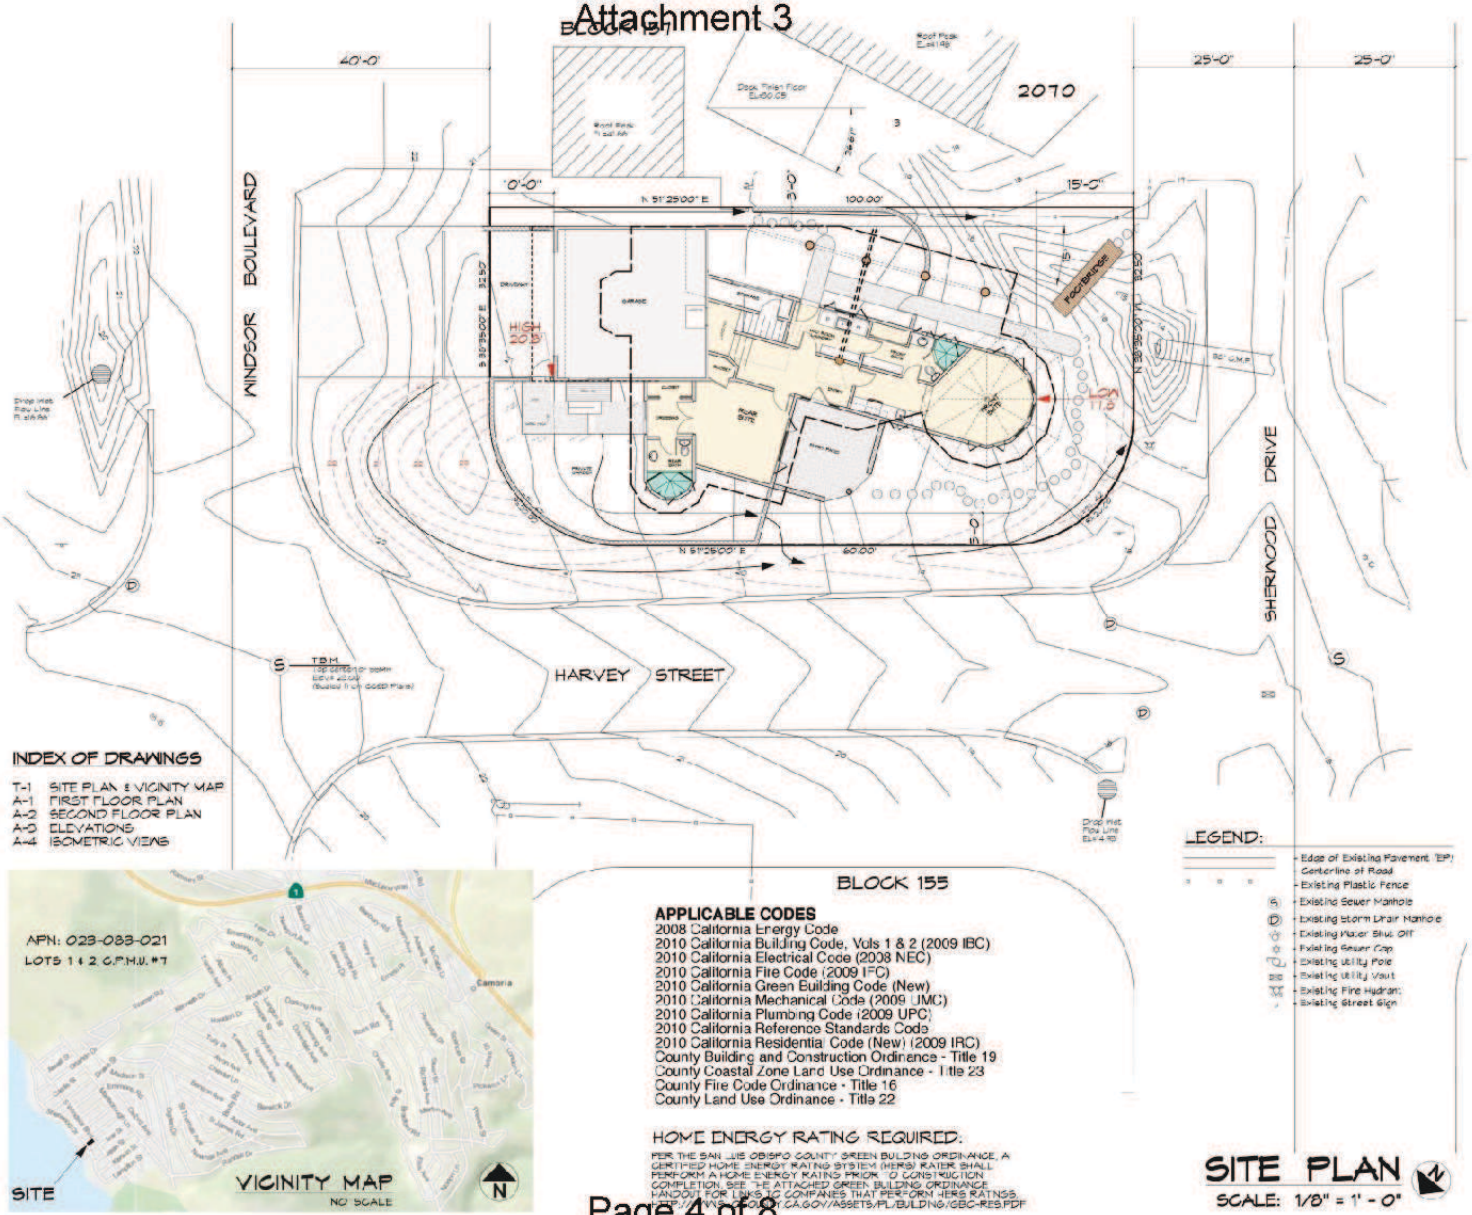

PROJECT

Minor Use Permit/Coastal Development Permit
Gibbs DRC2013-00039

EXHIBIT

Site Plan

Attachment 3

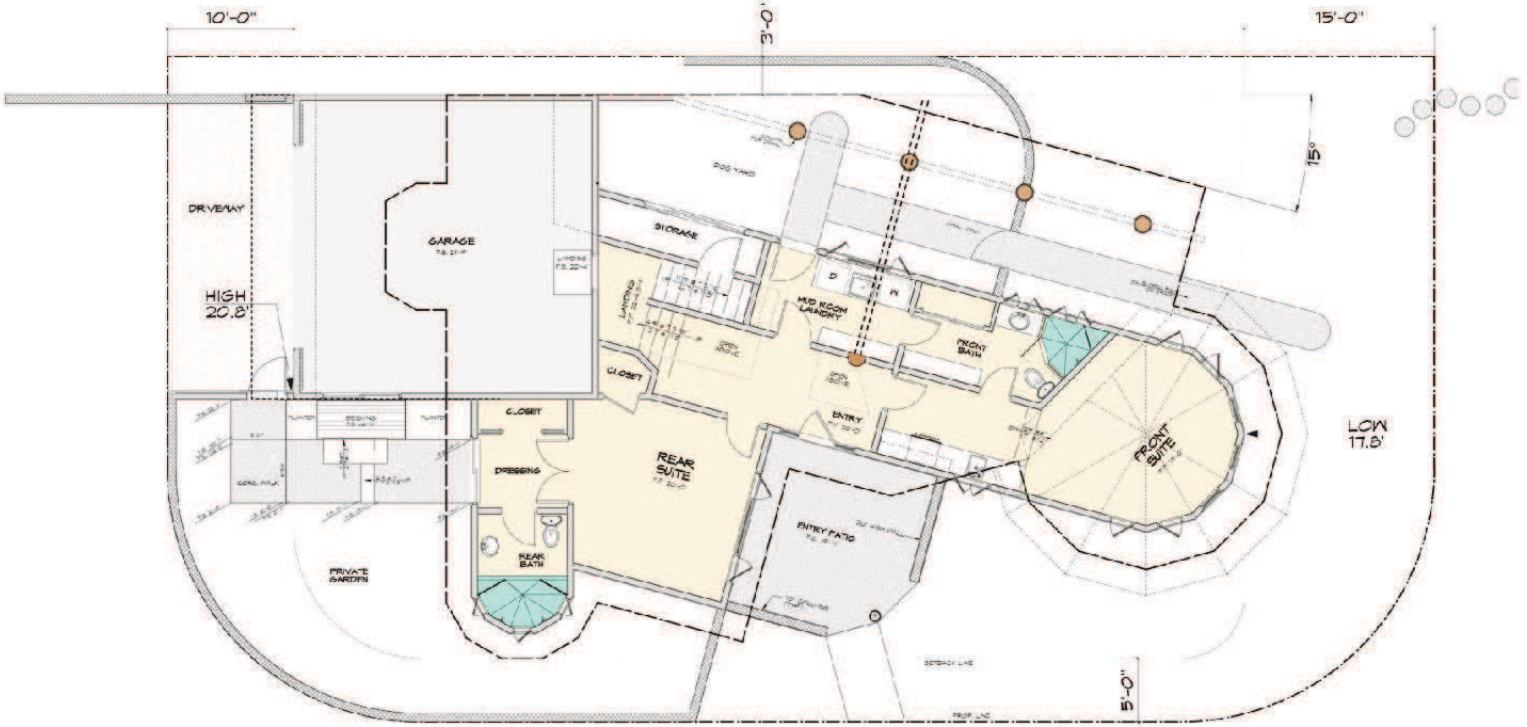

Marine Terrace Double		FIRST FLOOR	1,031 sf
FOOT	1,650 sf	SECOND FLOOR	1,768 sf
G.S.A.	2,000 sf	RESIDENCE	2,799 sf
TDC's	300 sf	GARAGE	536 sf
		G.S.A.	3,335 sf
		FOOTPRINT	2,568 sf

Oversized Double:
5,073 sf/ 3,500 sf = 1.45%

FOOT:	1.45 x 1,650 sf	= 2,393 sf + 435 sf	= 2,828 sf
G.S.A.:	1.45 x 2,000 sf	= 2,900 sf + 435 sf	= 3,335 sf
TDC's.:	1.45 x 300 sf	= 435 sf	

GROUND FLOOR PLAN
SCALE: 1/4" = 1'-0"

JEFFREY B. LENTZ
ARCHITECT
C-11114
510 WARREN ROAD
CAMBRIA, CA. 93428
PH. (805) 927-4077

THE CONTRACTOR SHALL VERIFY ALL CONDITIONS & DIMENSIONS AT THE JOB SITE PRIOR TO COMMENCING ANY WORK & REPORT ANY DISCREPANCIES TO THE ARCHITECT. DO NOT SCALE DRAWINGS. ALL WORK SHALL BE PERFORMED IN ACCORDANCE WITH ALL APPLICABLE CODES AND ORDINANCES OF THE PROJECT. BEFORE PROCEEDING WITH ANY CONSTRUCTION.

PROJECT DATA

BUILDING HEIGHT

PROJECT DESCRIPTION

SITE

Rob & Mari
TAYLOR

SHEET
A-1

PROJECT
Minor Use Permit/Coastal Development Permit
Gibbs DRC2013-00039

EXHIBIT
Ground Floor Plan

Attachment 3

Marine Terrace Double		FIRST FLOOR	1,081 sF
FOOT	1,650 sf	SECOND FLOOR RESIDENCE	1,768 sF 2,799 sF
G.S.A.	2,000 sf		
TDC's	300 sf	GARAGE	536 sF
		G.S.A.	3,335 sF
		FOOTPRINT	2,369 sF

Oversized Double:
5,073 sf/ 3,500 sf = 1.45%

FOOT:	1.45 x 1,650 sf	= 2,393 sf + 435 sf	= 2,828 sf
G.S.A.:	1.45 x 2,000 sf	= 2,900 sf + 435 sf	= 3,335 sf
TDC's.:	1.45 x 300 sf	= 435 sf	

UPPER FLOOR PLAN
SCALE: 1/4" = 1'-0"

JEFFREY B. LINTZ
ARCHITECT C-9114
610 HARRIS ROAD
GROVER BEACH, CA 93433
PH (805) 481-4911

THE CONTRACTOR SHALL VERIFY ALL CONDITIONS & DIMENSIONS AT THE JOB SITE PRIOR TO CONSTRUCTION & REPORT ANY DISCREPANCIES OR CHANGES TO THE ARCHITECT. AT ALL STAGES OF THE PROJECT, BEFORE PROCEEDING WITH ANY CONSTRUCTION.

PROJECT DATA
HOUSE AREAS:
GARAGE
TOTAL G.S.A.
MASTER
LANAI
ROOF DECKS
FRONT PORCH
GRADING DATA
CUT
FILL

BUILDING HEIGHT
LOW FRONT
HIGH FRONT
AVG. NAT. GRADE
RIDGE HEIGHT
BUILDING HEIGHT

PROJECT DESCRIPTION
SINGLE FAMILY HOME
4 BEDROOMS
4.5 BATHS
3 CAR GARAGE

SITE
APN: 060-053-015
TRP: DRC2013-00039

Rob & Mari TAYLOR

SHEET
A-2

PROJECT
Minor Use Permit/Coastal Development Permit
Gibbs DRC2013-00039

EXHIBIT
Upper Floor Plan

Attachment 3

NORTH ELEVATION

EAST ELEVATION

WEST ELEVATION

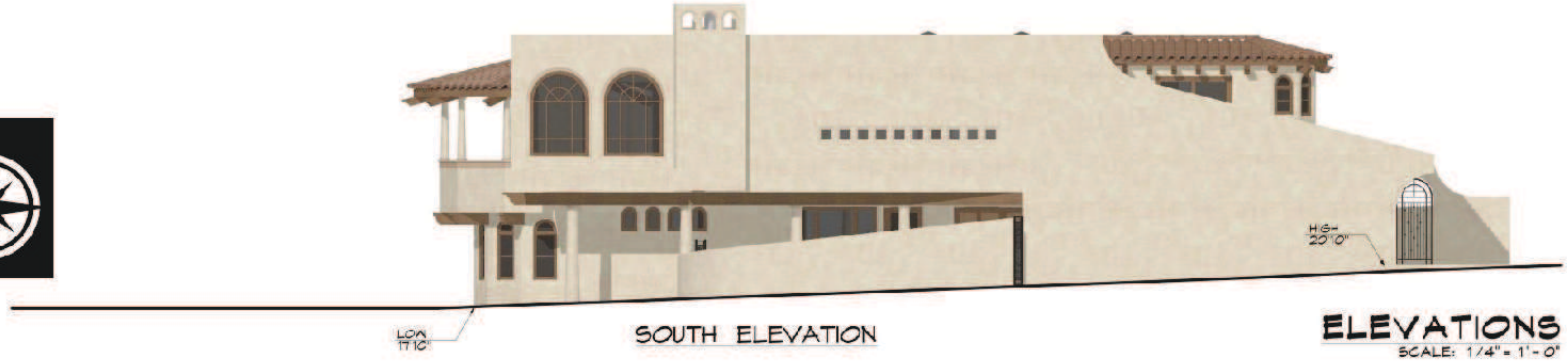

SOUTH ELEVATION

ELEVATIONS
SCALE: 1/4" = 1'-0"

JEFFREY B. LENTZ
ARCHITECT
610 WARREN ROAD
PH (805) 921-1933

THE CONTRACTOR SHALL VERIFY ALL CONDITIONS + DIMENSIONS AT THE JOB SITE PRIOR TO COMMENCING ANY WORK + REPORT ANY DISCREPANCIES TO THE ARCHITECT BEFORE PROCEEDING WITH ANY CONSTRUCTION OF THE PROJECT BEFORE PROCEEDING WITH ANY CONSTRUCTION

PROJECT DATA

BUILDING HEIGHT

PROJECT DESCRIPTION

SITE

Rod & Mari
TAYLOR

SHEET
A-3

PROJECT
Minor Use Permit/Coastal Development Permit
Gibbs DRC2013-00039

EXHIBIT
Elevations

Attachment 3

WINDSOR STREETSCAPE East

SHERWOOD STREETSCAPE West

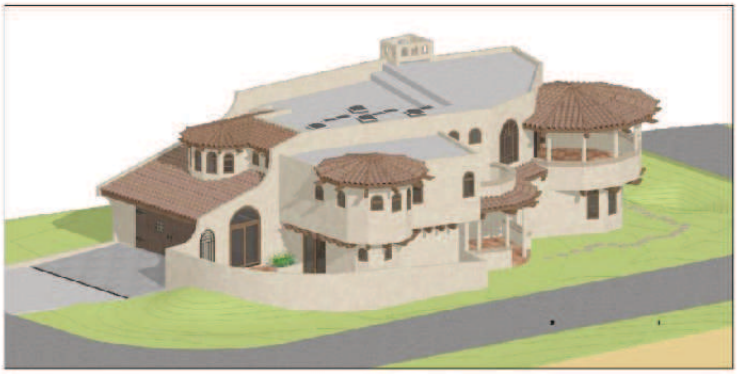

NORTHEAST ISOMETRIC VIEW

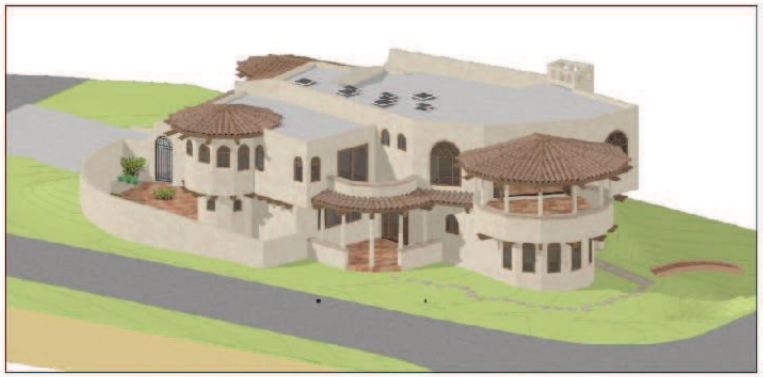

NORTHWEST ISOMETRIC VIEW

SOUTHEAST ISOMETRIC VIEW

SOUTHWEST ISOMETRIC VIEW

ISOMETRIC VIEWS
NO SCALE

JEFFREY B. LENTZ
ARCHITECT C-17111
810 AVEREN ROAD
CAMBRIA, CA 93428
PH (805) 924-0157

PROJECT DATA

PROJECT DESCRIPTION

SITE

Rob & Mari TAYLOR

SHEET A-4

PROJECT
Minor Use Permit/Coastal Development Permit
Gibbs DRC2013-00039

EXHIBIT
Isometric Views