ATTACHMENT 03

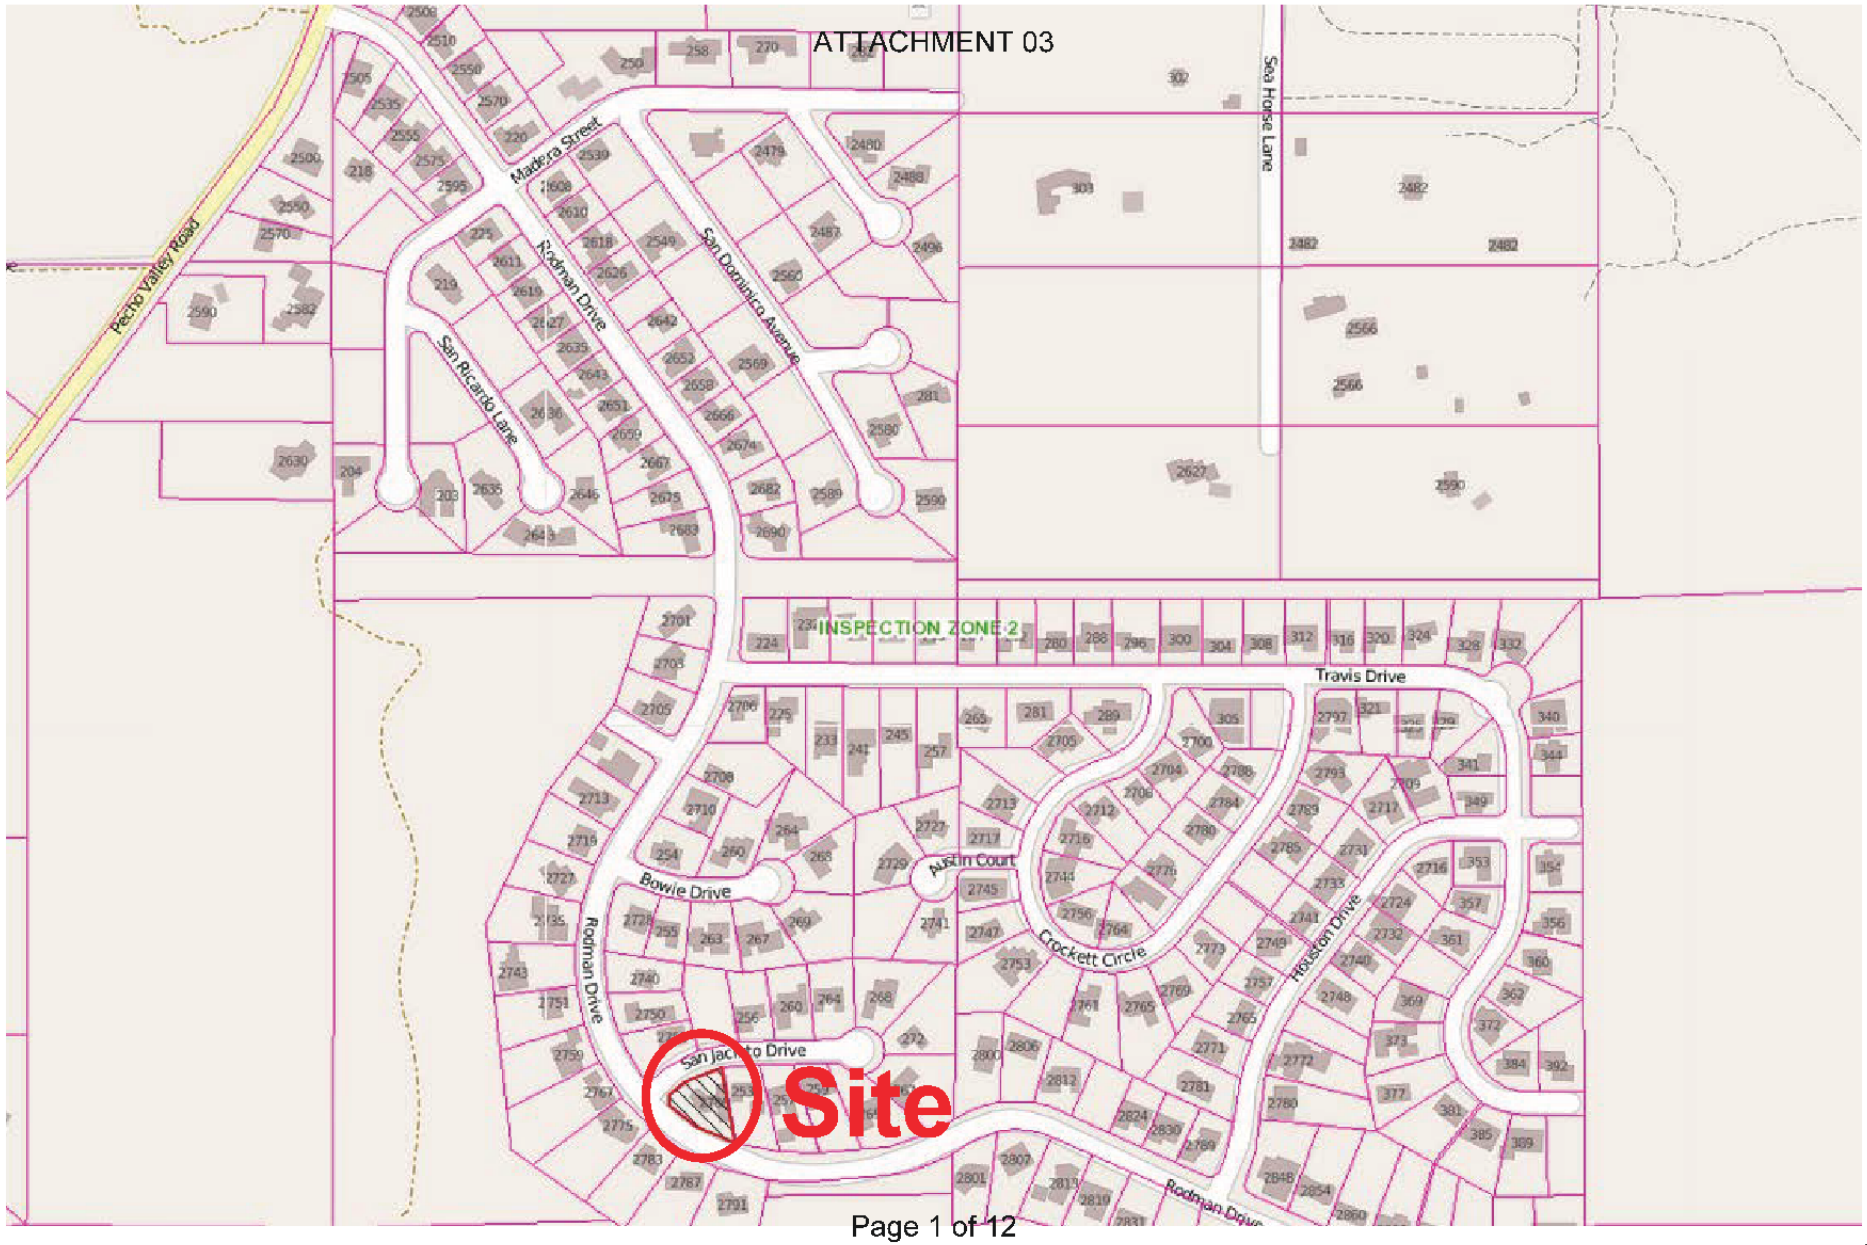

PROJECT

Minor Use Permit
Ramirez / DRC2014-00036

EXHIBIT

Vicinity Map

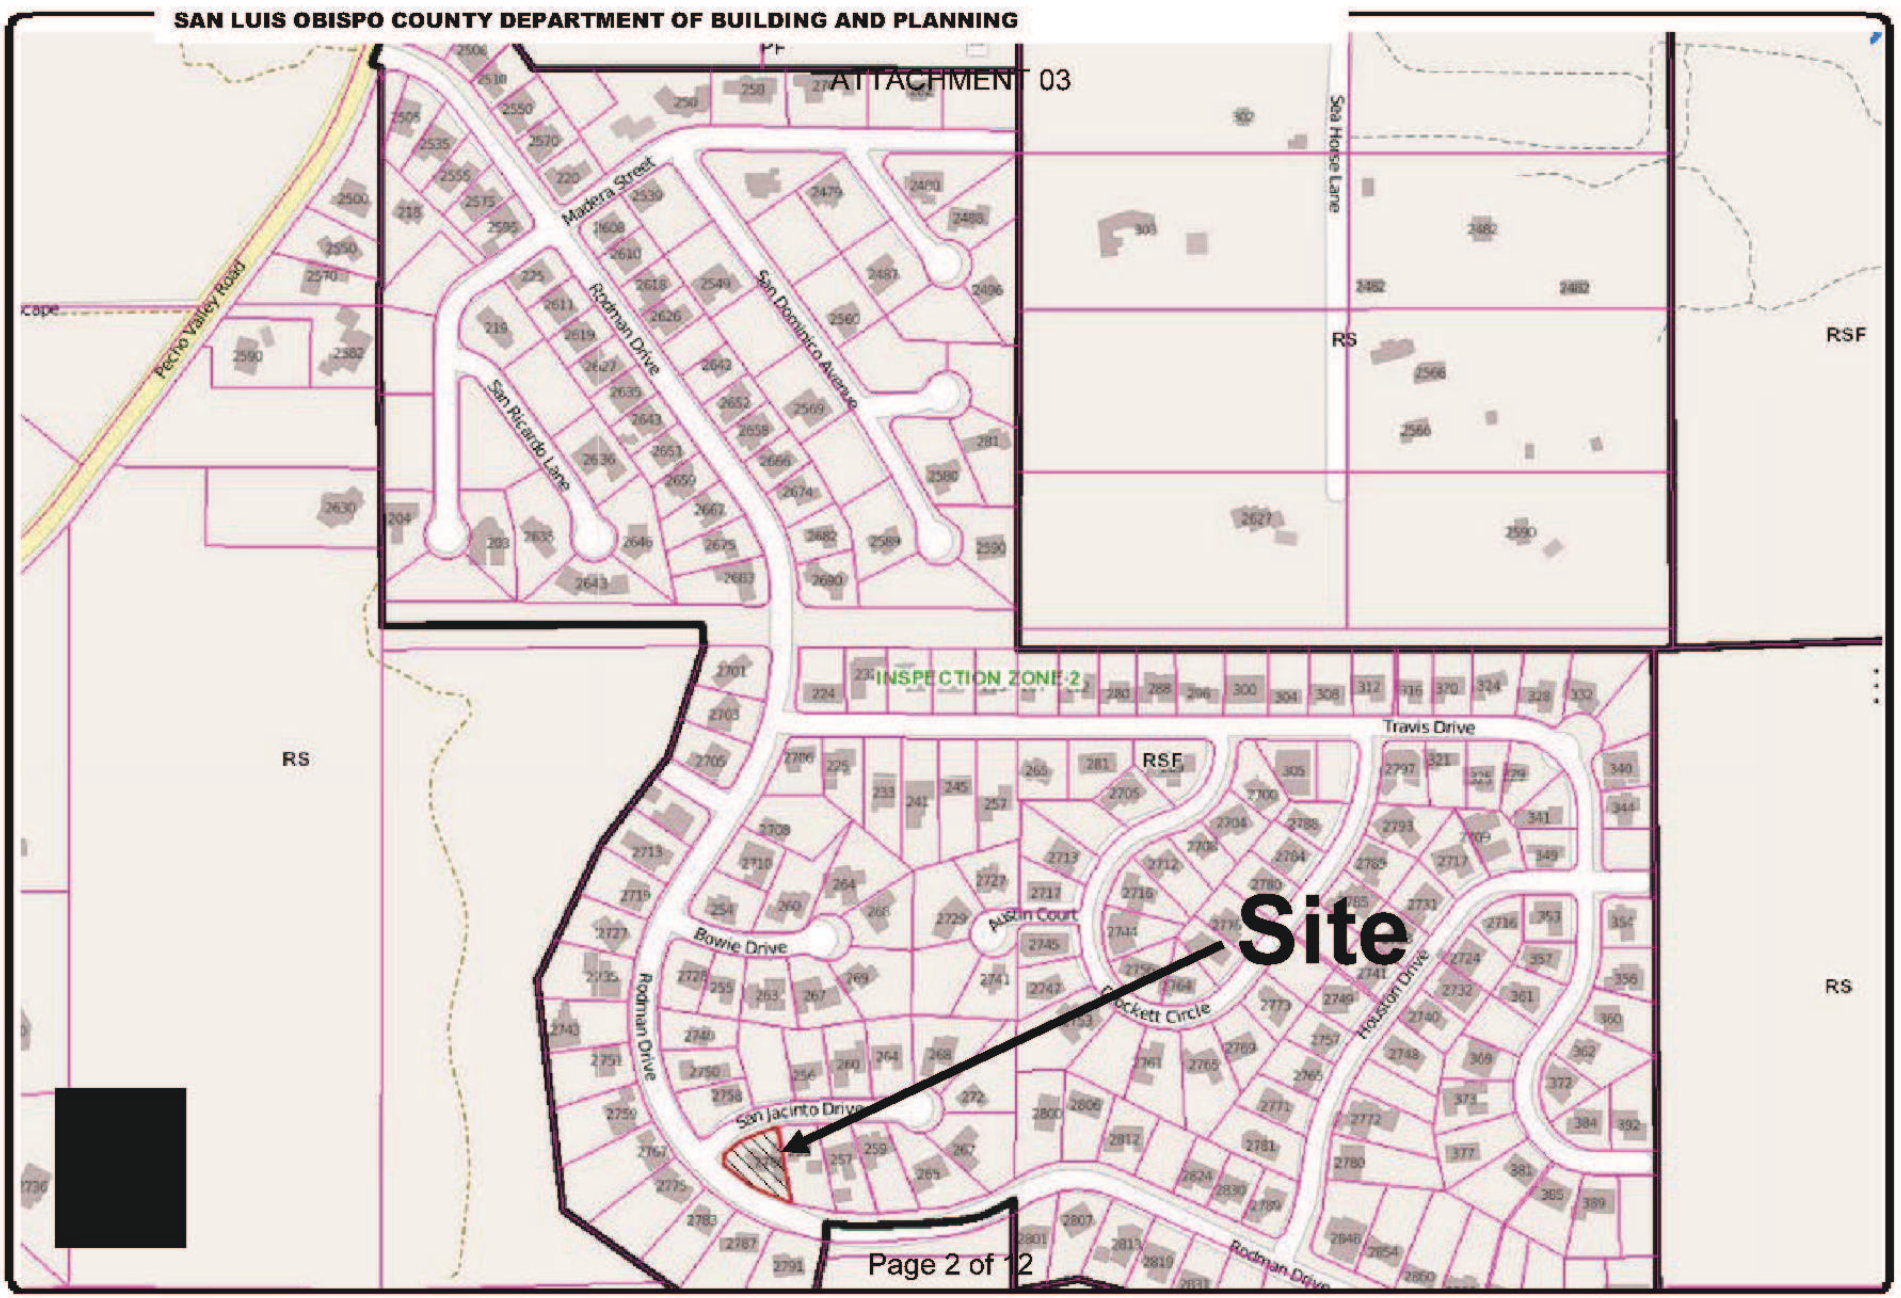

PROJECT

Minor Use Permit
Ramirez / DRC2014-00036

EXHIBIT

Land Use Category Map

PROJECT

Minor Use Permit
Ramirez / DRC2014-00036

EXHIBIT

Aerial Photograph

ATTACHMENT 03

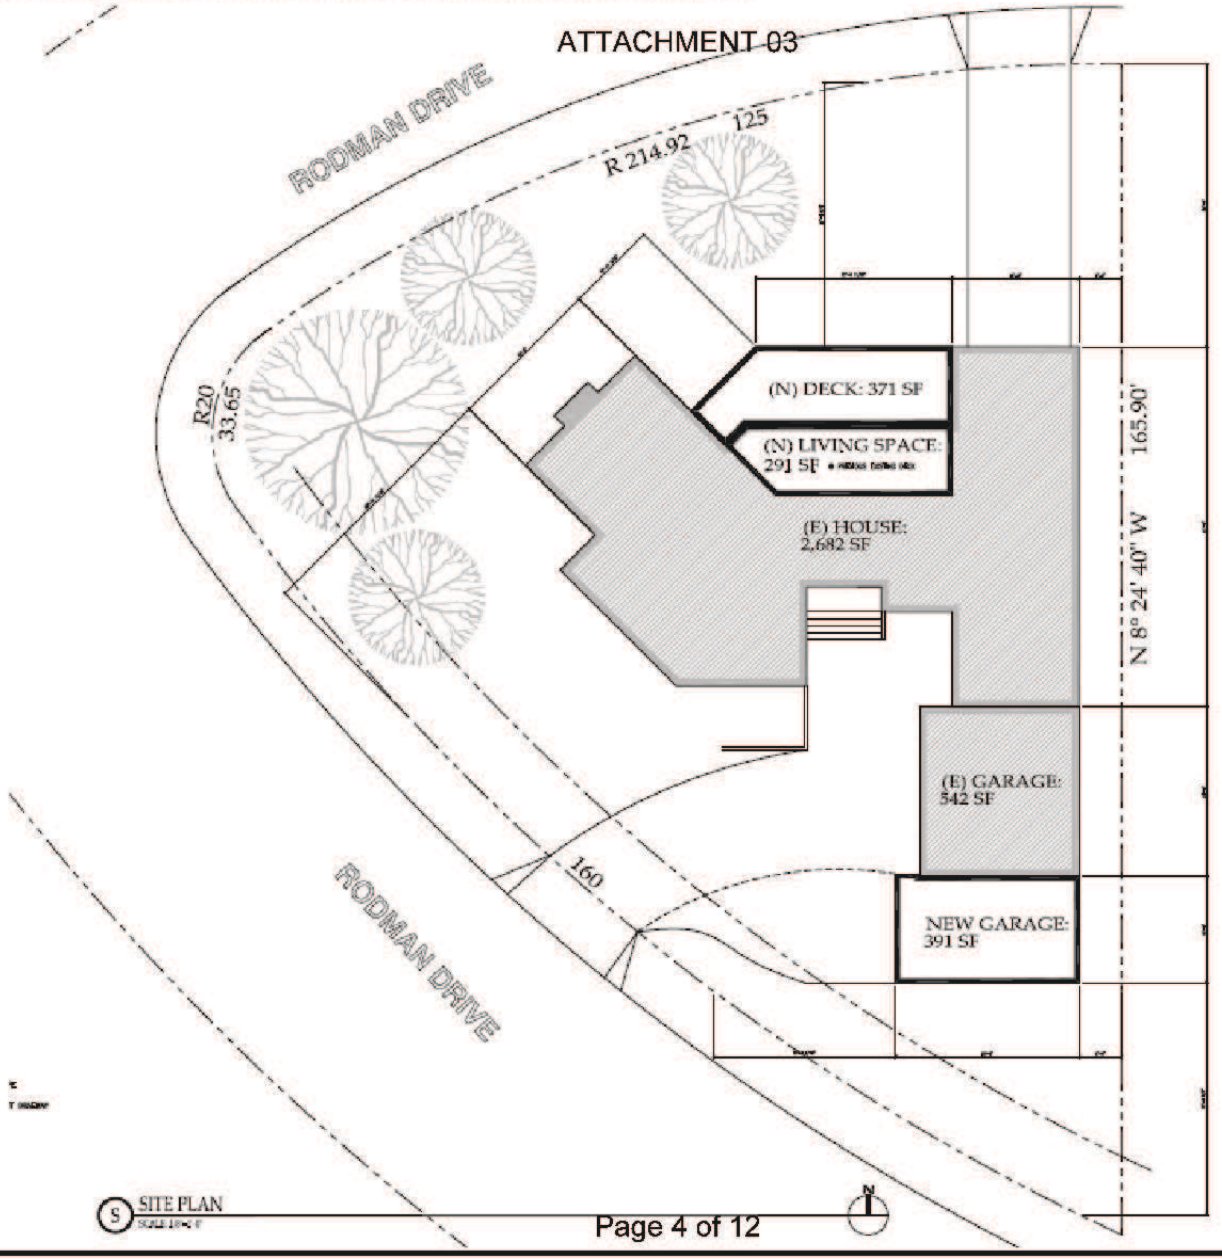

PROJECT

Minor Use Permit
Ramirez / DRC2014-00036

EXHIBIT

Site Plan

ATTACHMENT 03

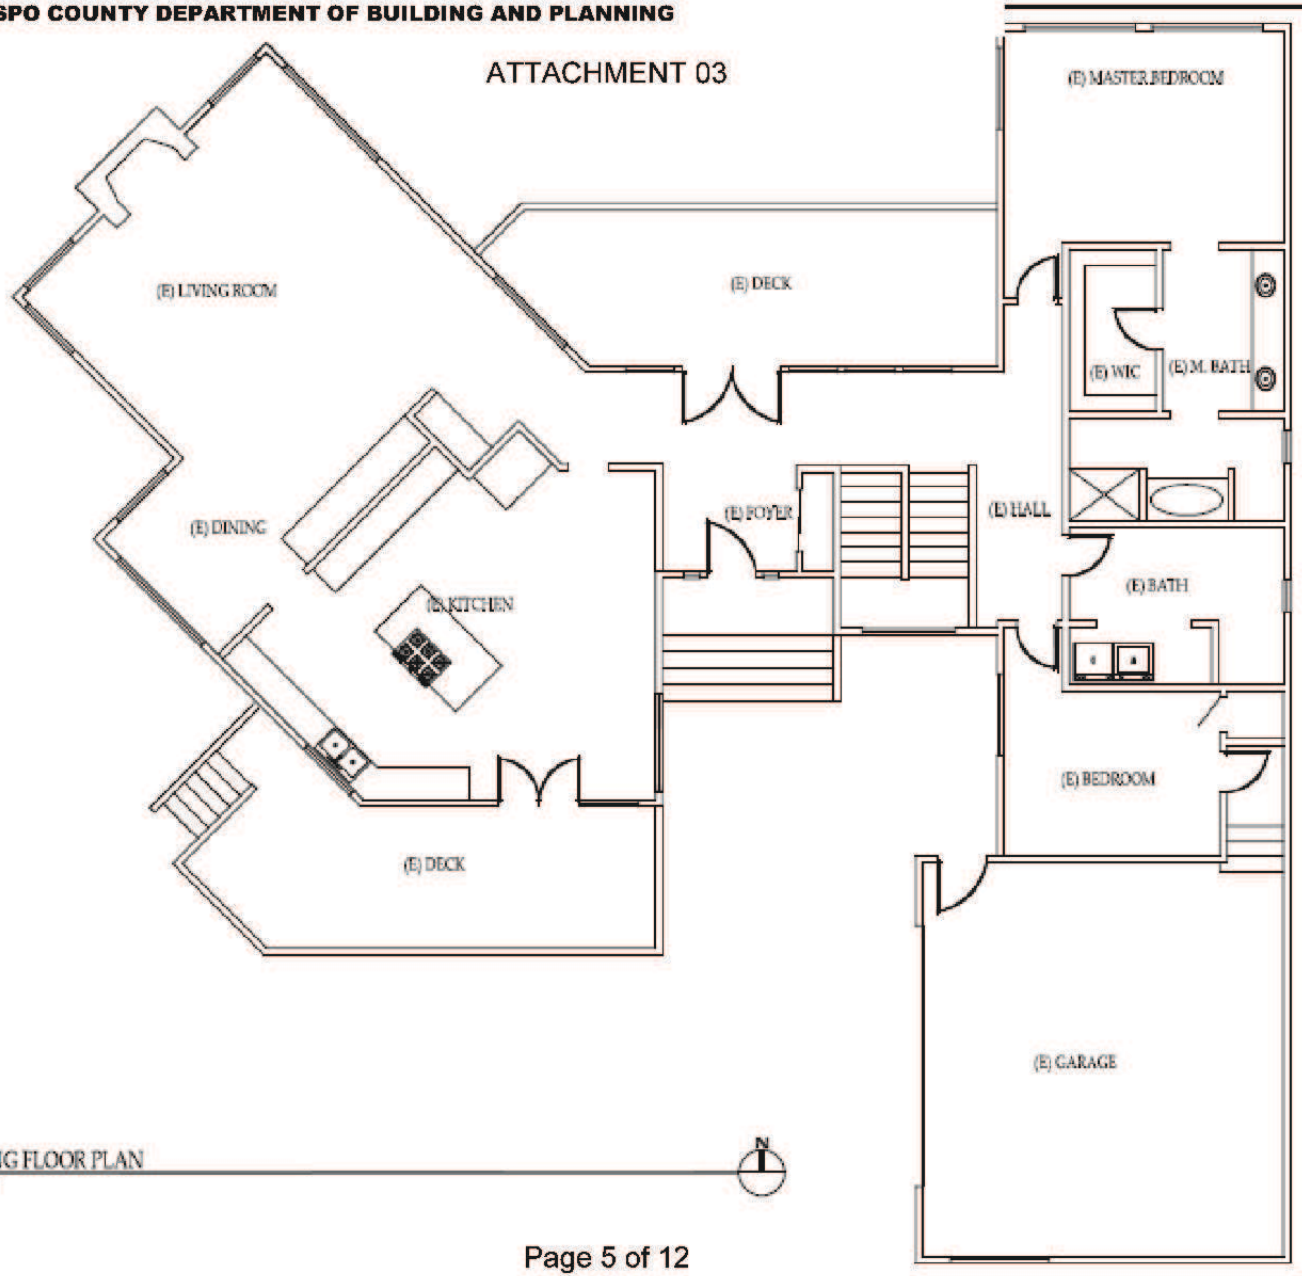

EP EXISTING FLOOR PLAN
SCALE: 1/4"=1'-0"

PROJECT
Minor Use Permit
Ramirez / DRC2014-00036

EXHIBIT
Existing Main Level Floor Plan

ATTACHMENT 03

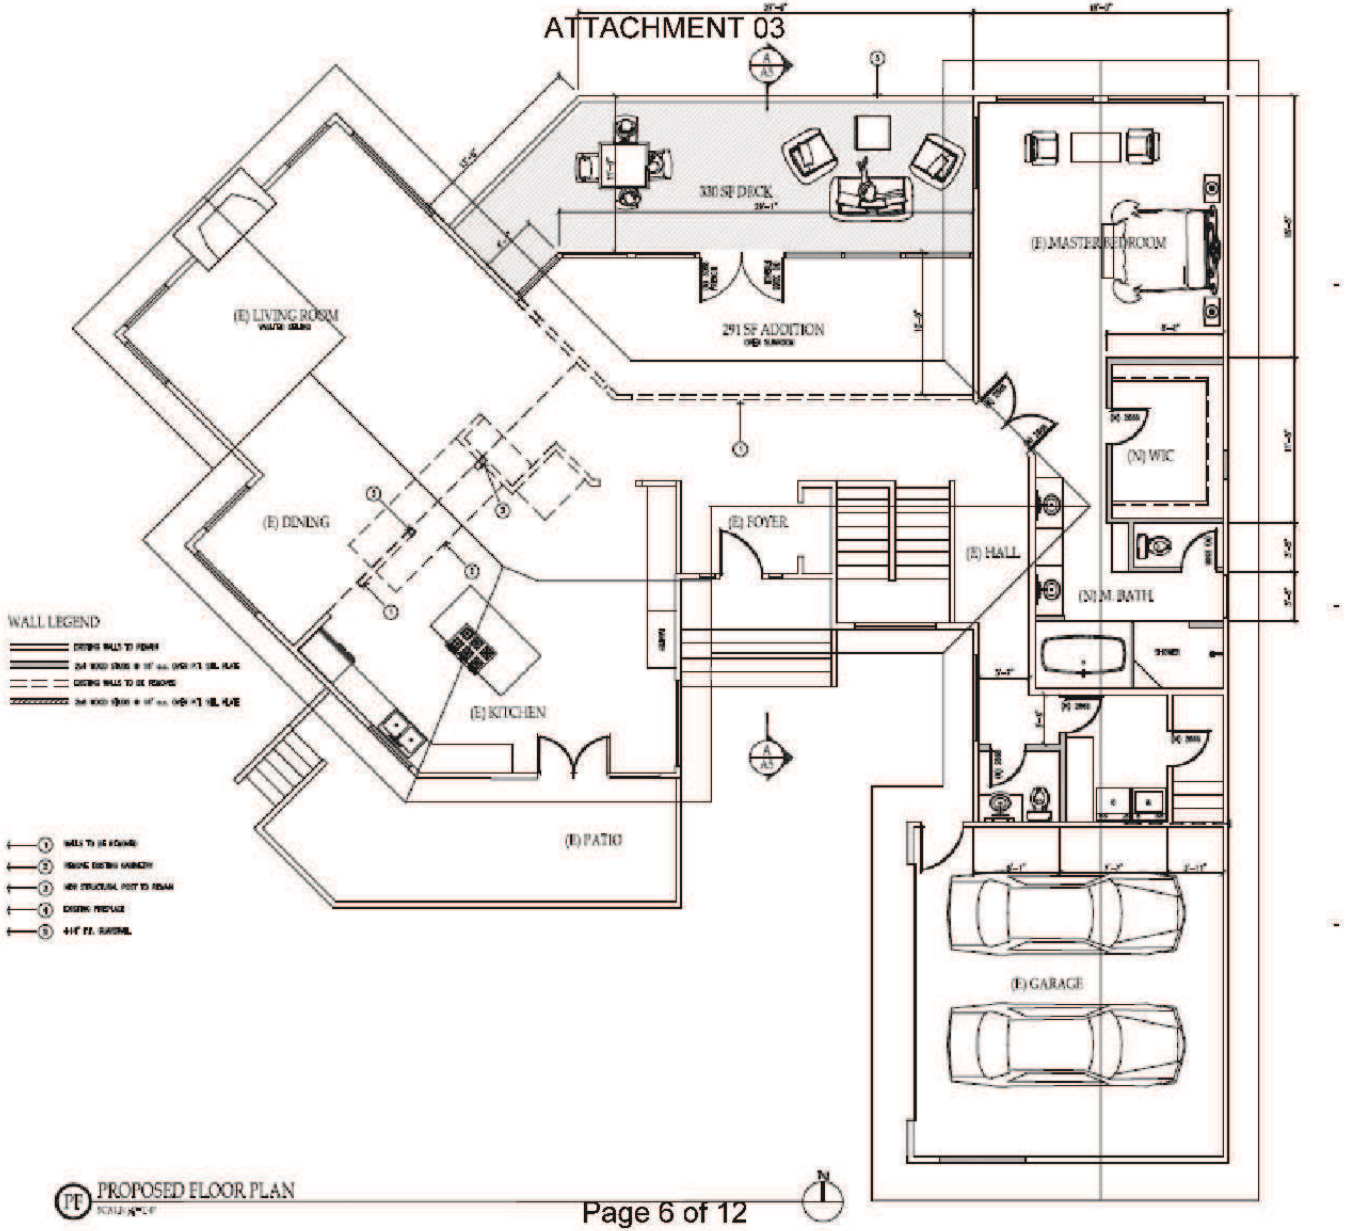

PROPOSED FLOOR PLAN

PROJECT

Minor Use Permit
Ramirez / DRC2014-00036

EXHIBIT

Proposed Main Level Floor Plan

ATTACHMENT 03

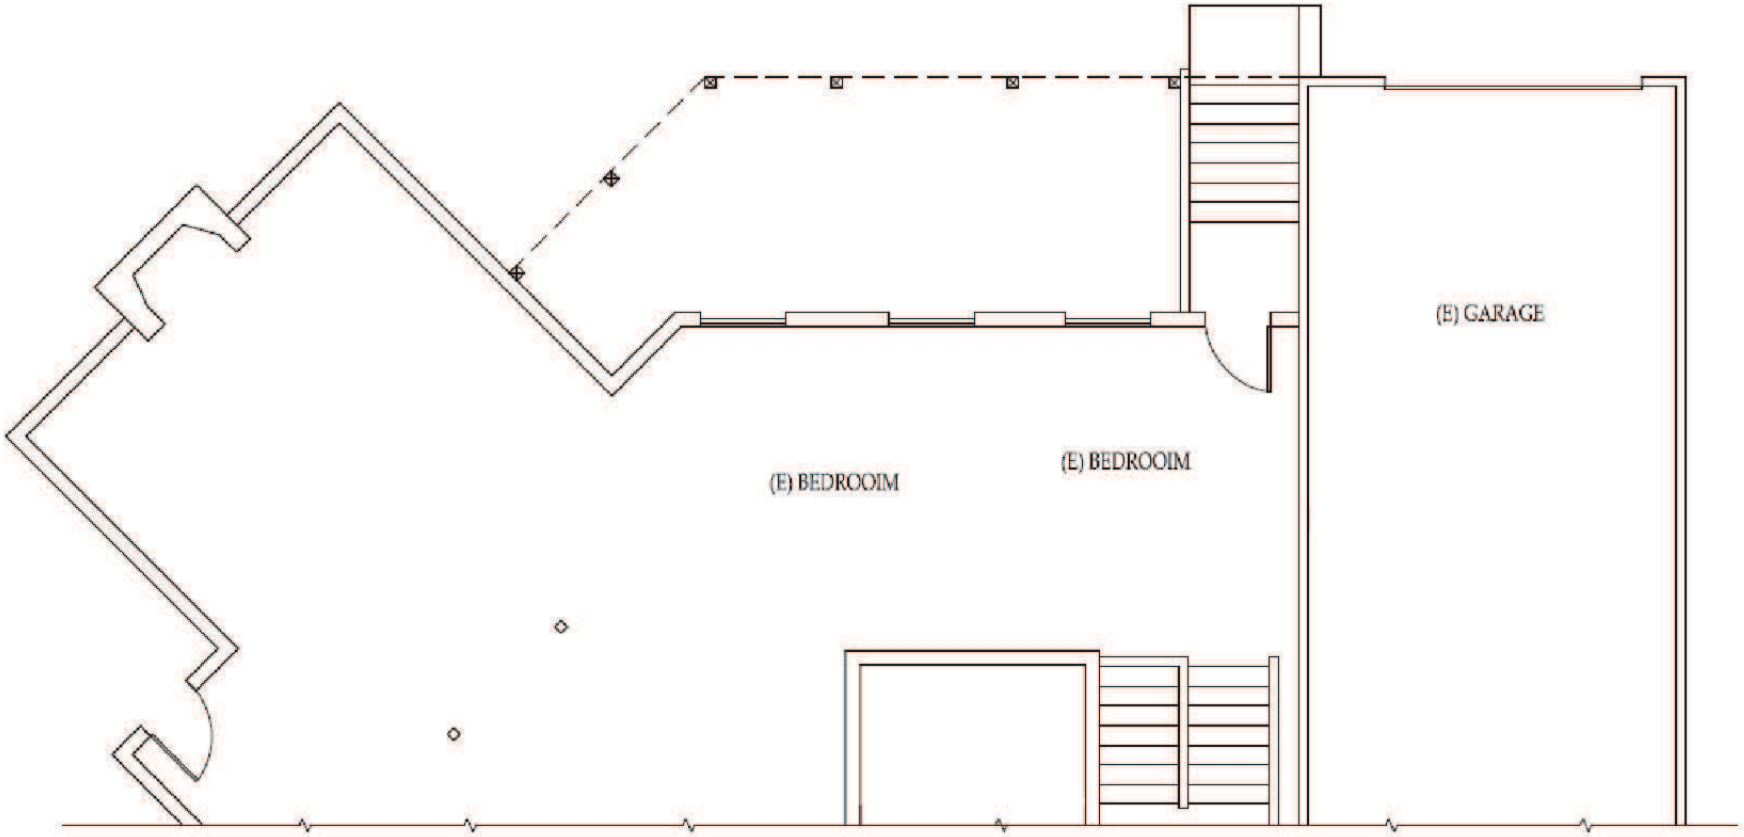

PROJECT
Minor Use Permit
Ramirez / DRC2014-00036

EXHIBIT
Existing Lower Level Floor Plan

ATTACHMENT 03

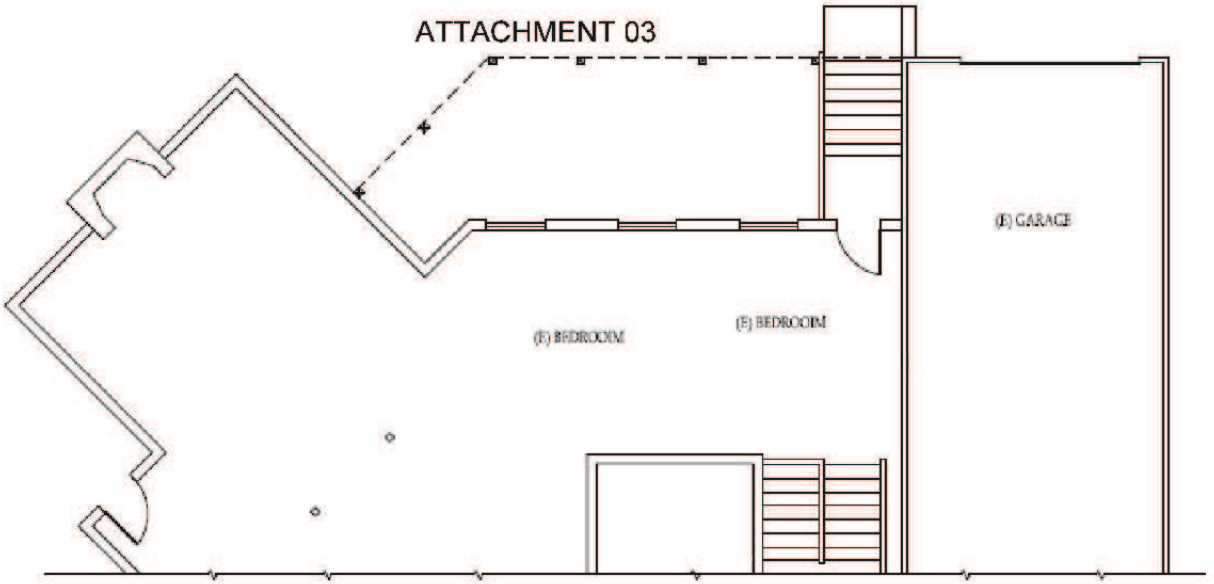

EB EXISTING BASEMENT LEVEL

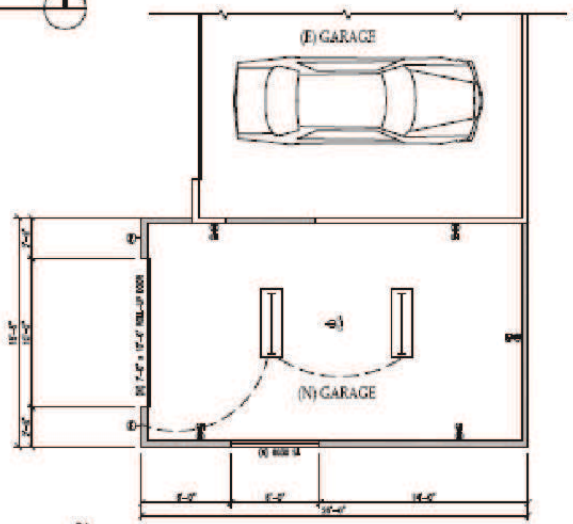

PG PROPOSED GARAGE ADDITION FLOOR PLAN

PROJECT

Minor Use Permit
Ramirez / DRC2014-00036

EXHIBIT

Proposed Lower Level Floor Plan

ATTACHMENT 03

PROJECT

Minor Use Permit
Ramirez / DRC2014-00036

EXHIBIT

Proposed Exterior Elevations – North

ATTACHMENT 03

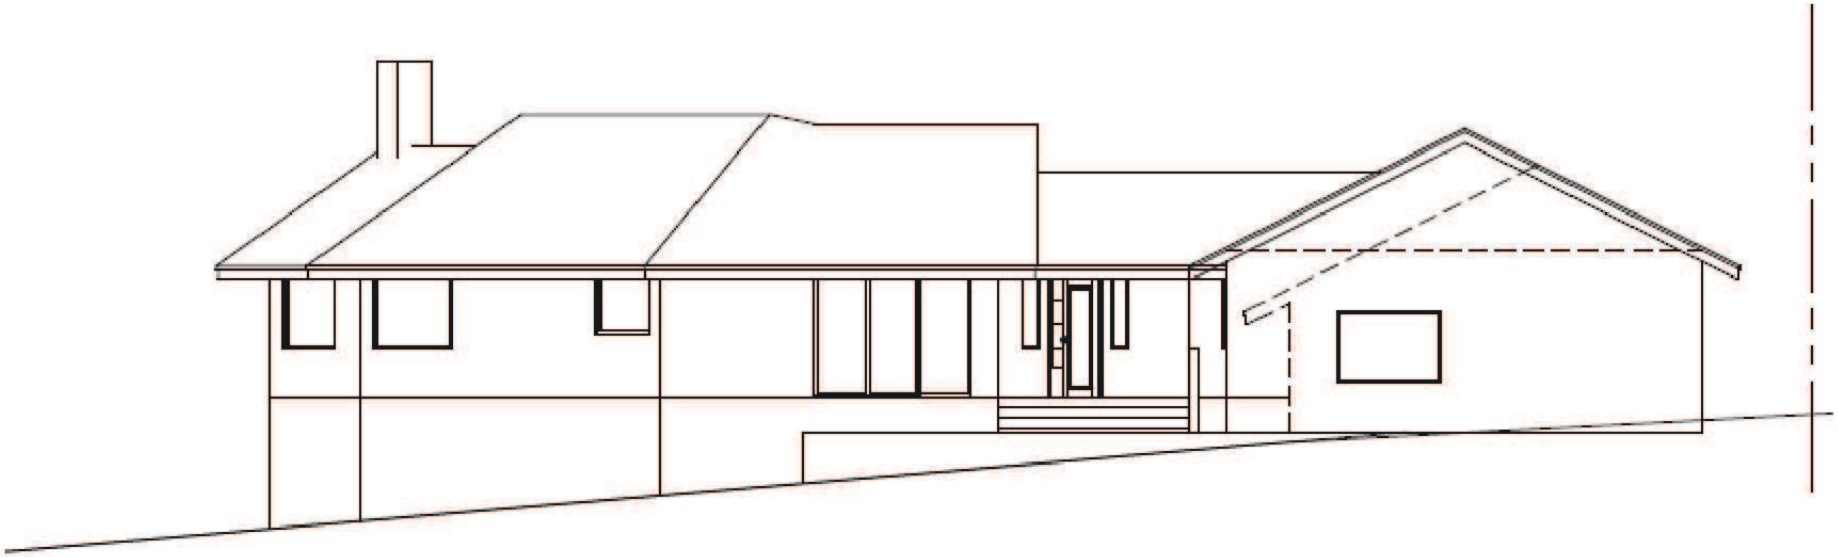

PROJECT

Minor Use Permit
Ramirez / DRC2014-00036

EXHIBIT

Proposed Exterior Elevations – South

ATTACHMENT 03

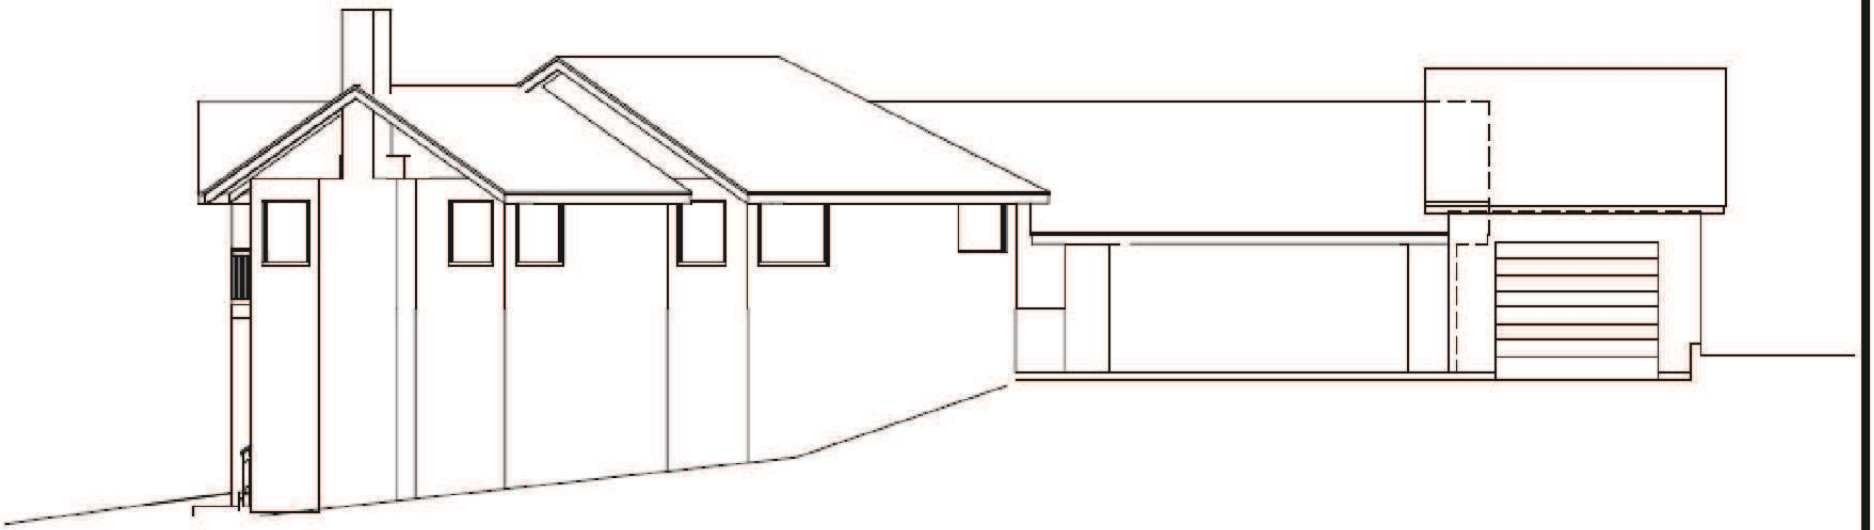

PROJECT

Minor Use Permit
Ramirez / DRC2014-00036

EXHIBIT

Proposed Exterior Elevations – West

ATTACHMENT 03

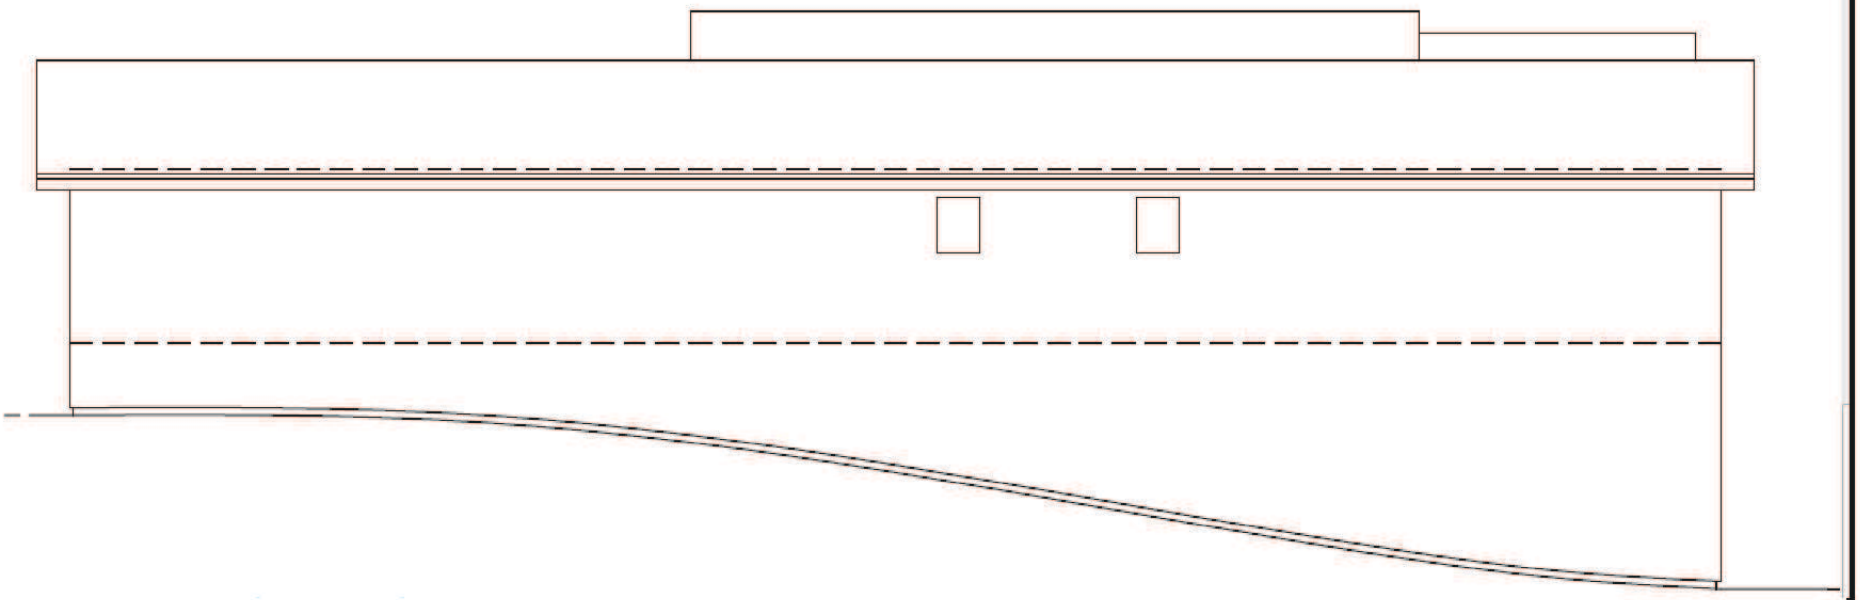

PROJECT

Minor Use Permit
Ramirez / DRC2014-00036

EXHIBIT

Proposed Exterior Elevations – East