SAN LUIS OBISPO COUNTY DEPARTMENT OF BUILDING AND PLANNING

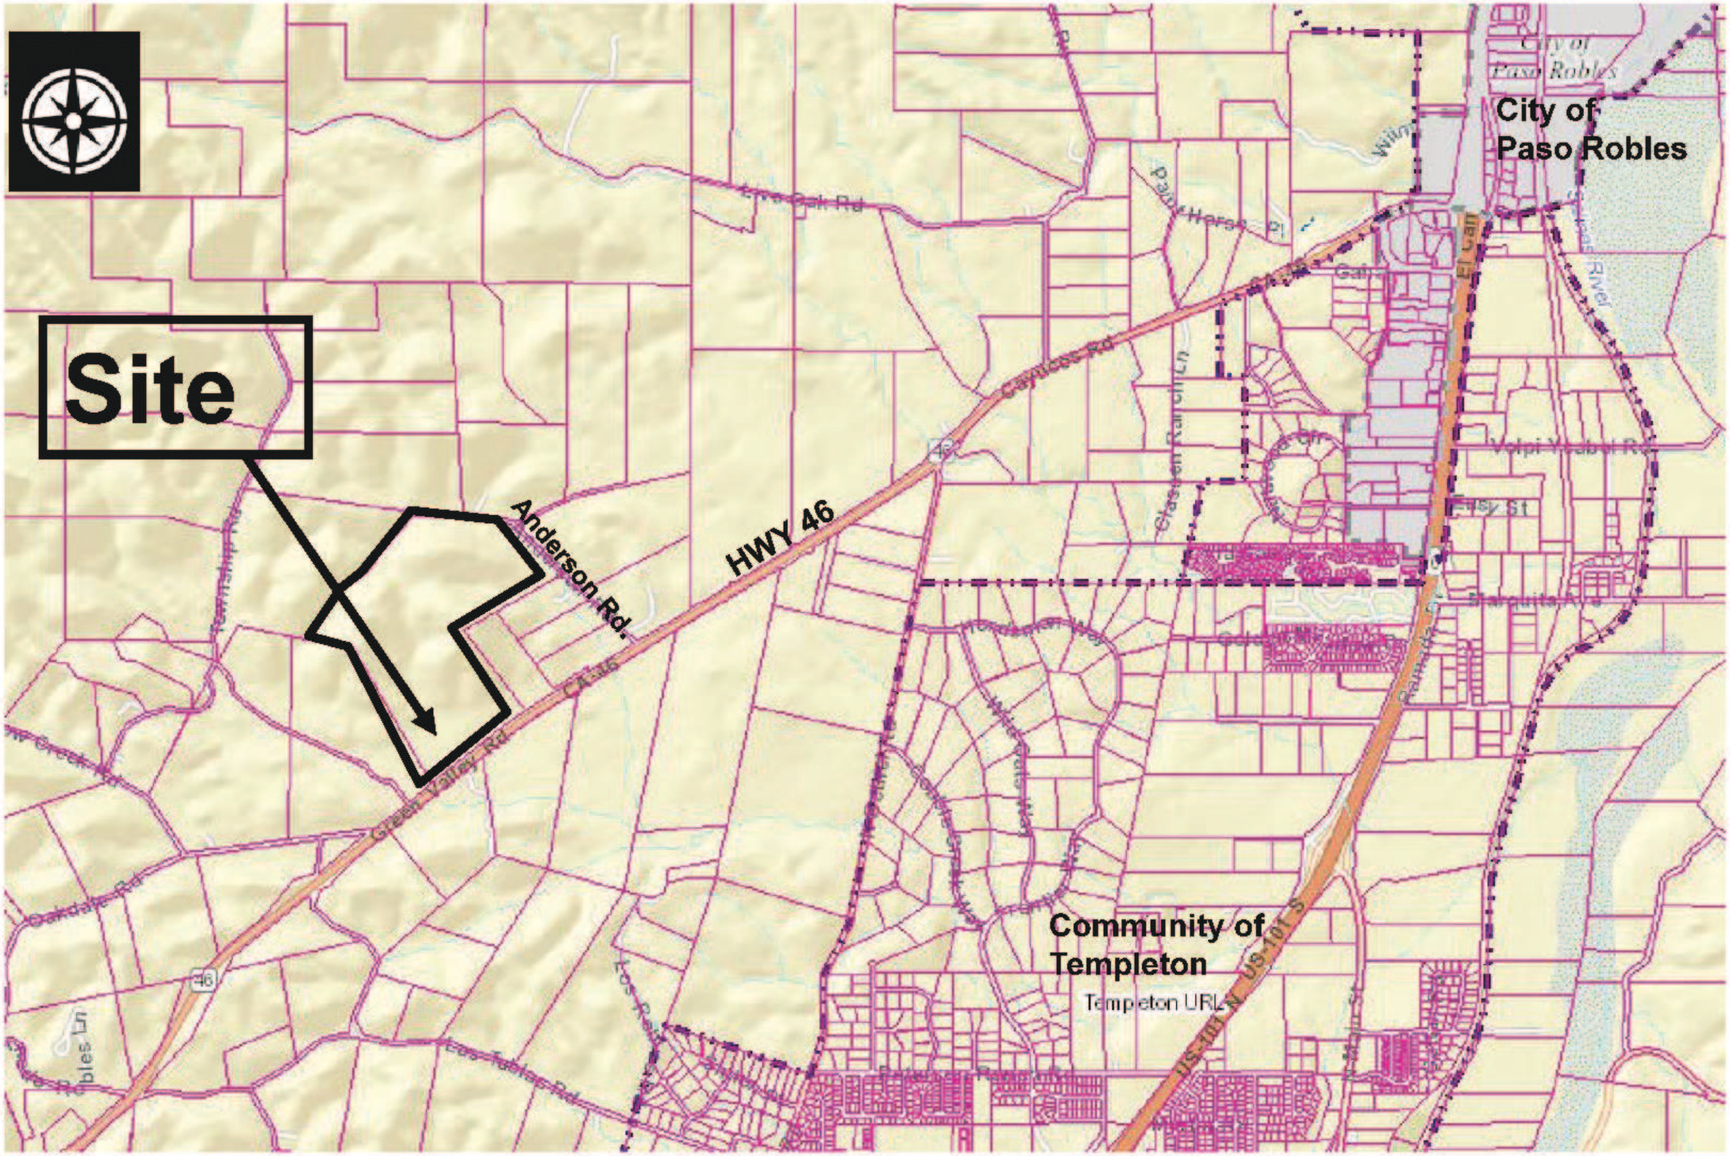

ATTACHMENT 3

PROJECT

Conditional Use Permit
Niner Wine Estates LLC / DRC2013-00117

EXHIBIT

Vicinity Map

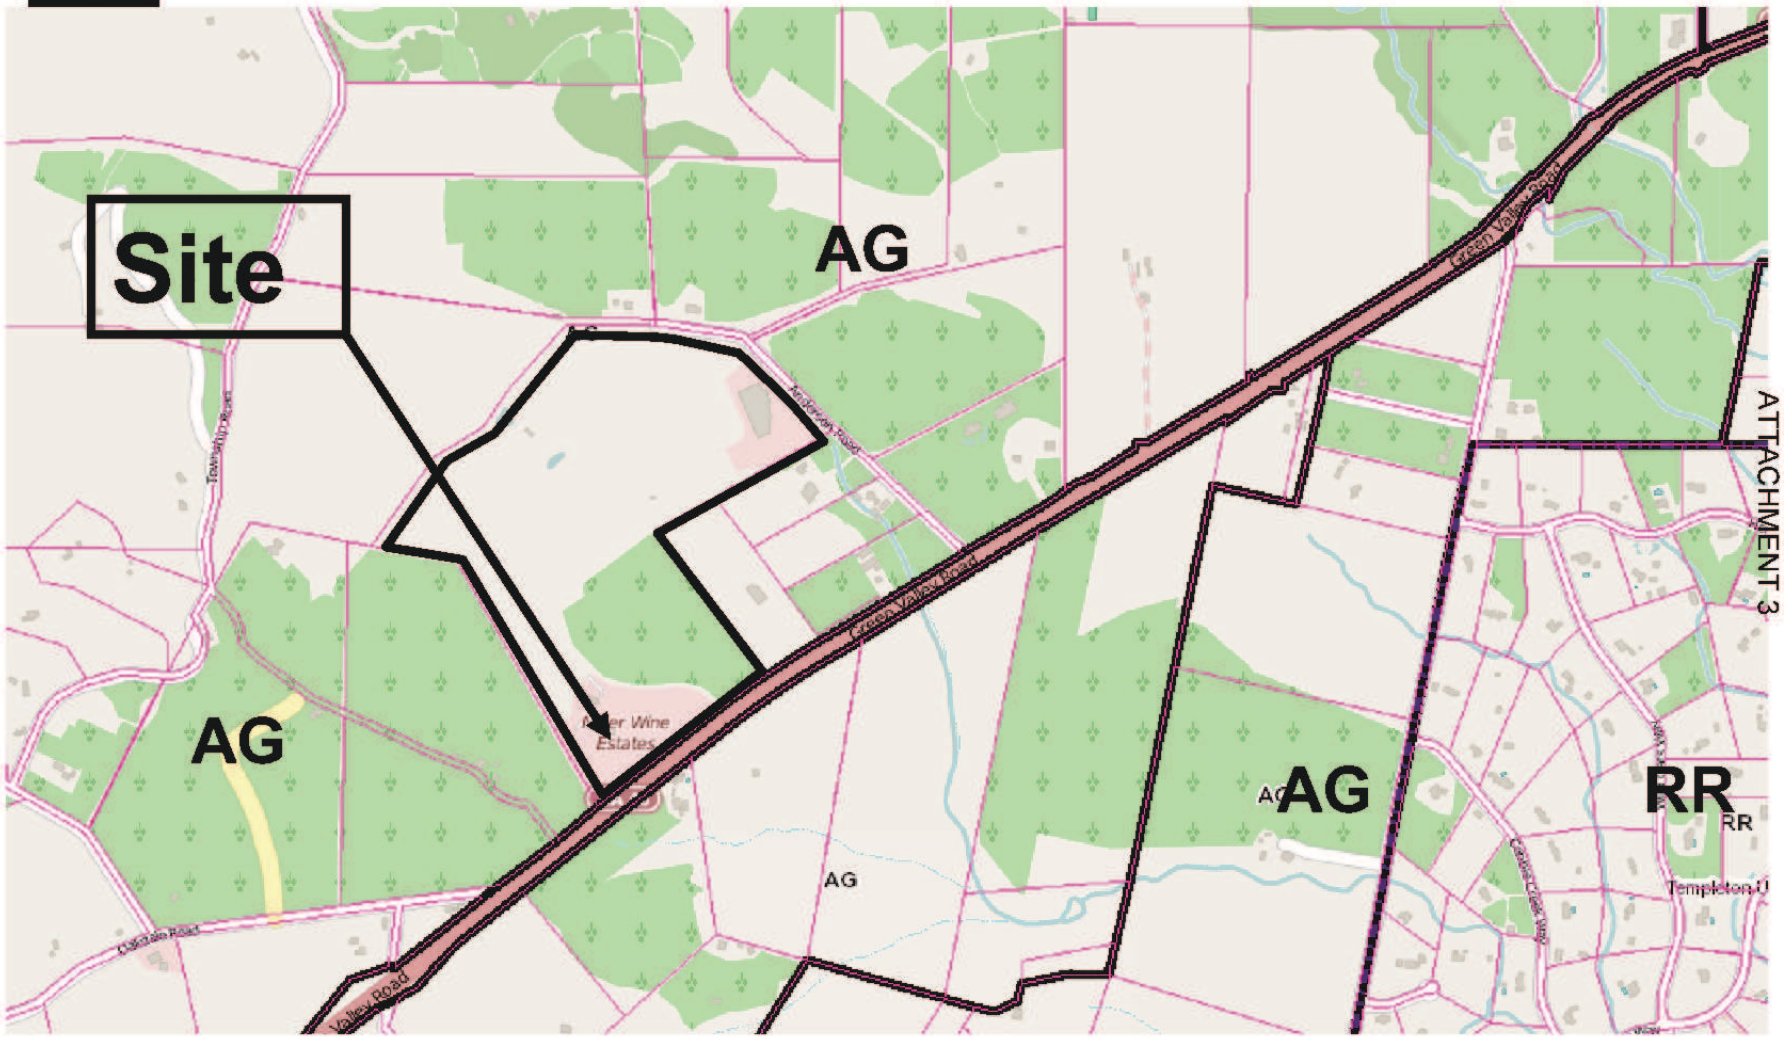

PROJECT

Conditional Use Permit

Niner Wine Estates LLC / DRC2013-00117

EXHIBIT

Land Use Category Map

PROJECT

Conditional Use Permit

Niner Wine Estates LLC / DRC2013-00117

EXHIBIT

Aerial Map

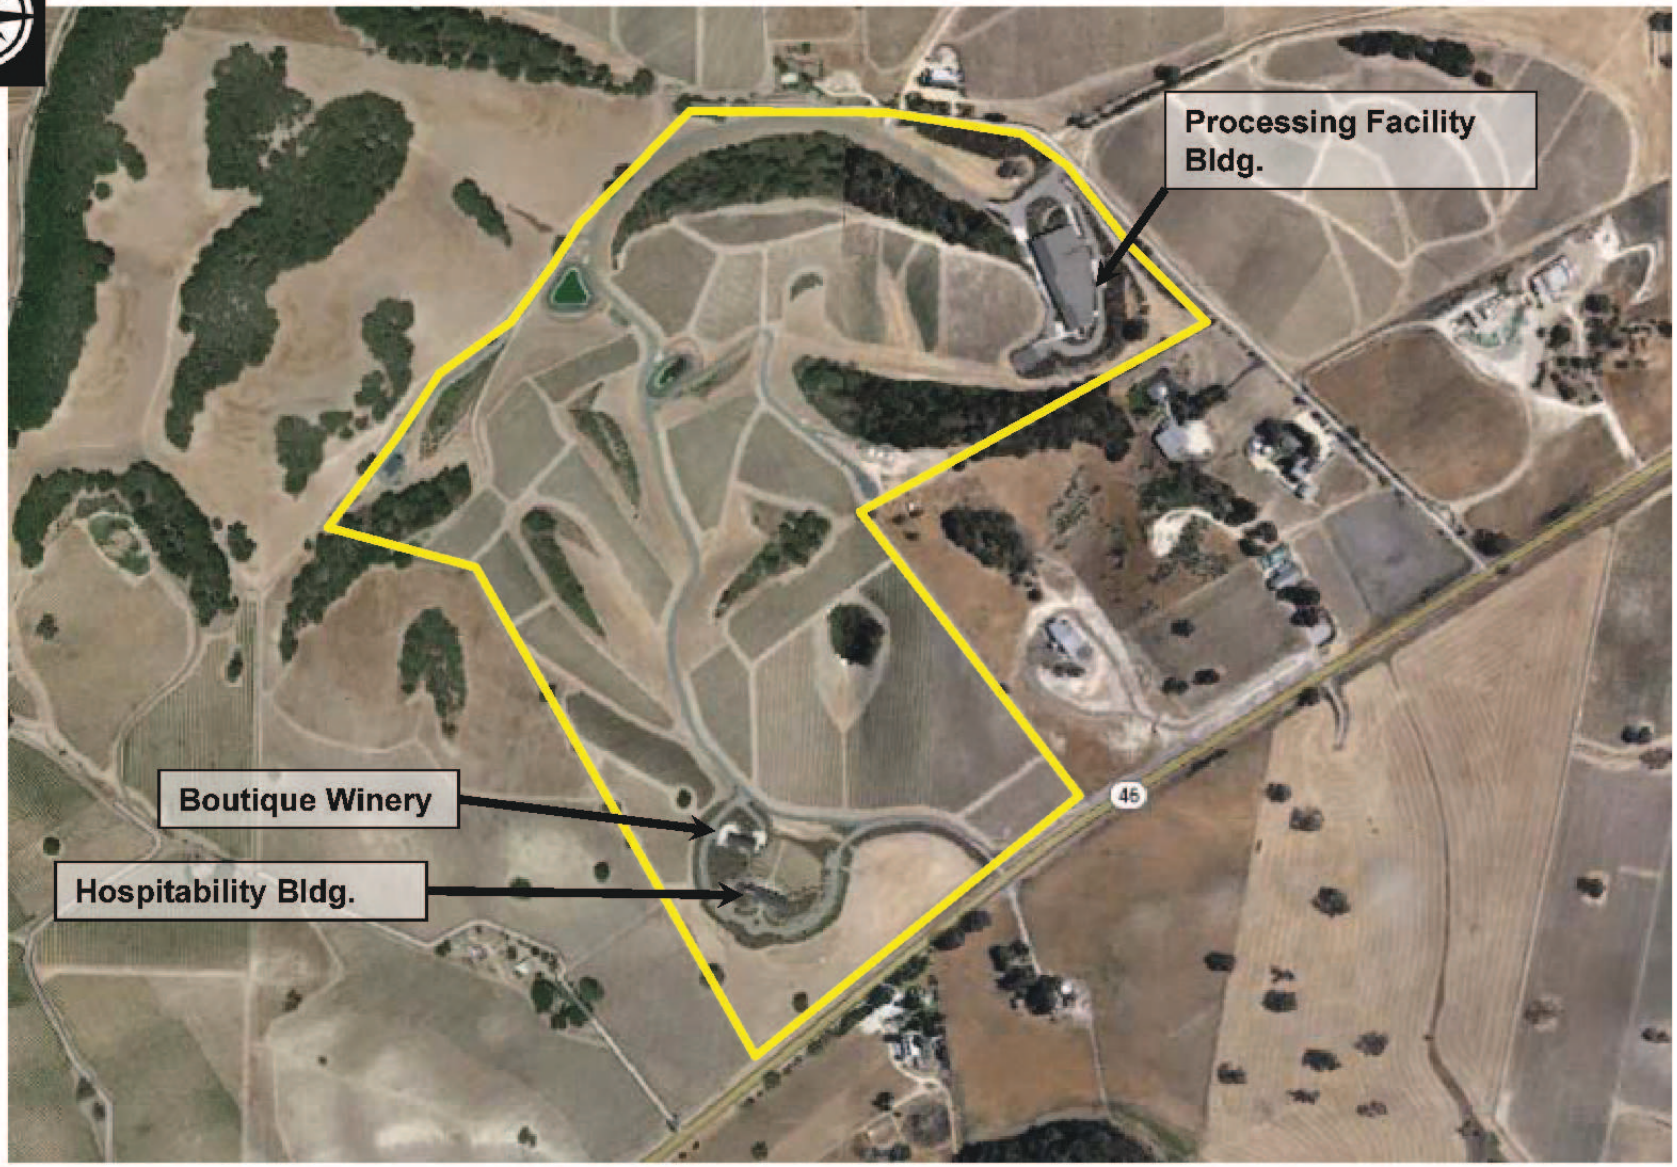

PROJECT

Conditional Use Permit

Niner Wine Estates LLC / DRC2013-00117

EXHIBIT

Aerial Map

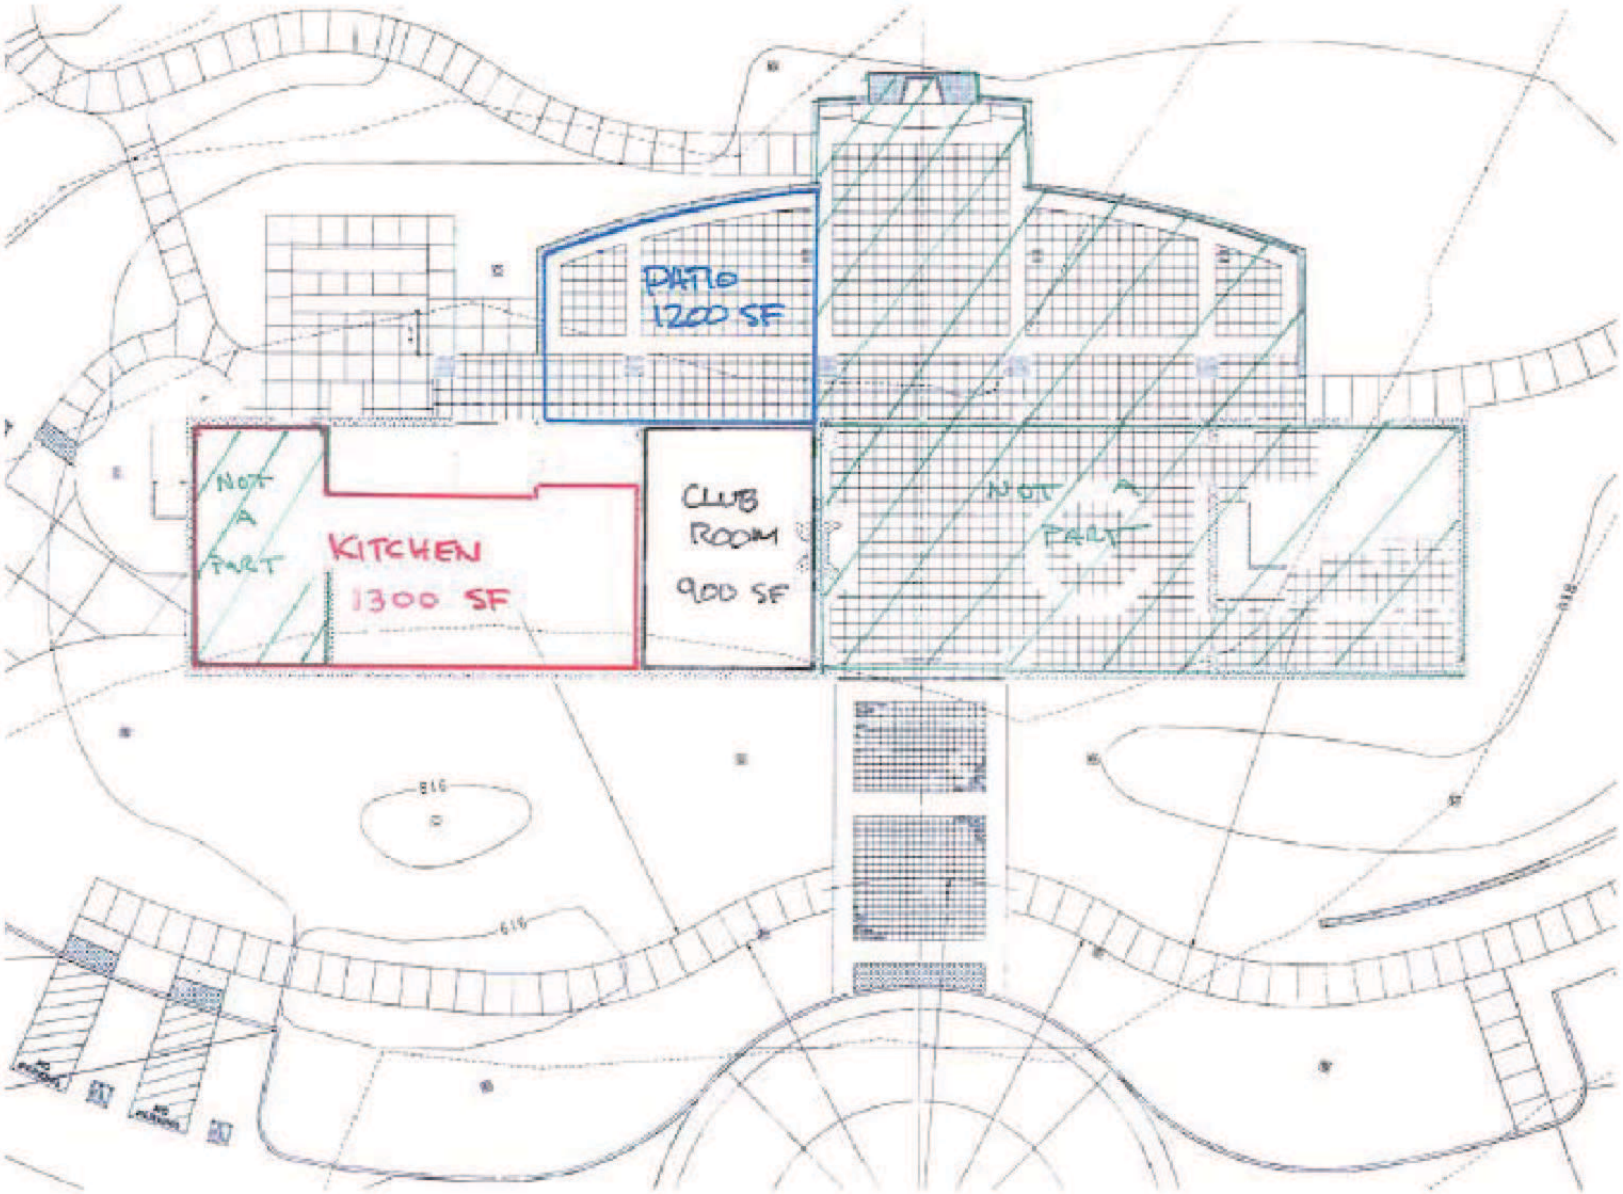

PROJECT

Conditional Use Permit

Niner Wine Estates LLC / DRC2013-00117

EXHIBIT

Floor Plan