Attachment 03

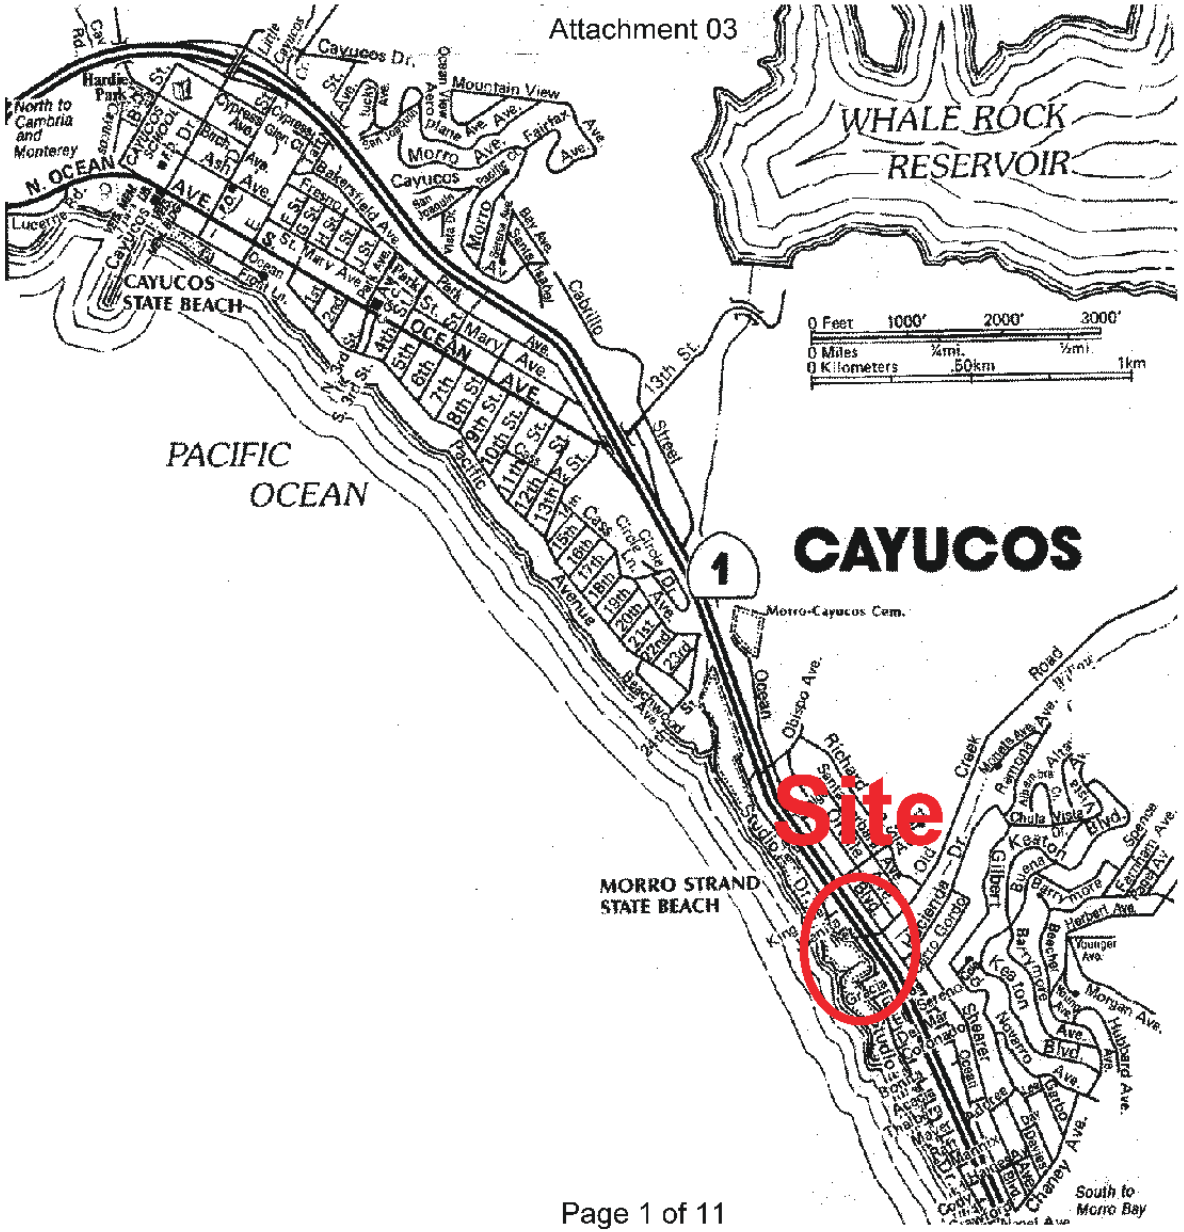

PROJECT

Minor Use Permit/Coastal Development Permit
Bennett/ DRC2014-00026

EXHIBIT

Vicinity Map

PROJECT

Minor Use Permit/Coastal Development Permit
Bennett/ DRC2014-00026

EXHIBIT

Land Use Category Map

Attachment 03

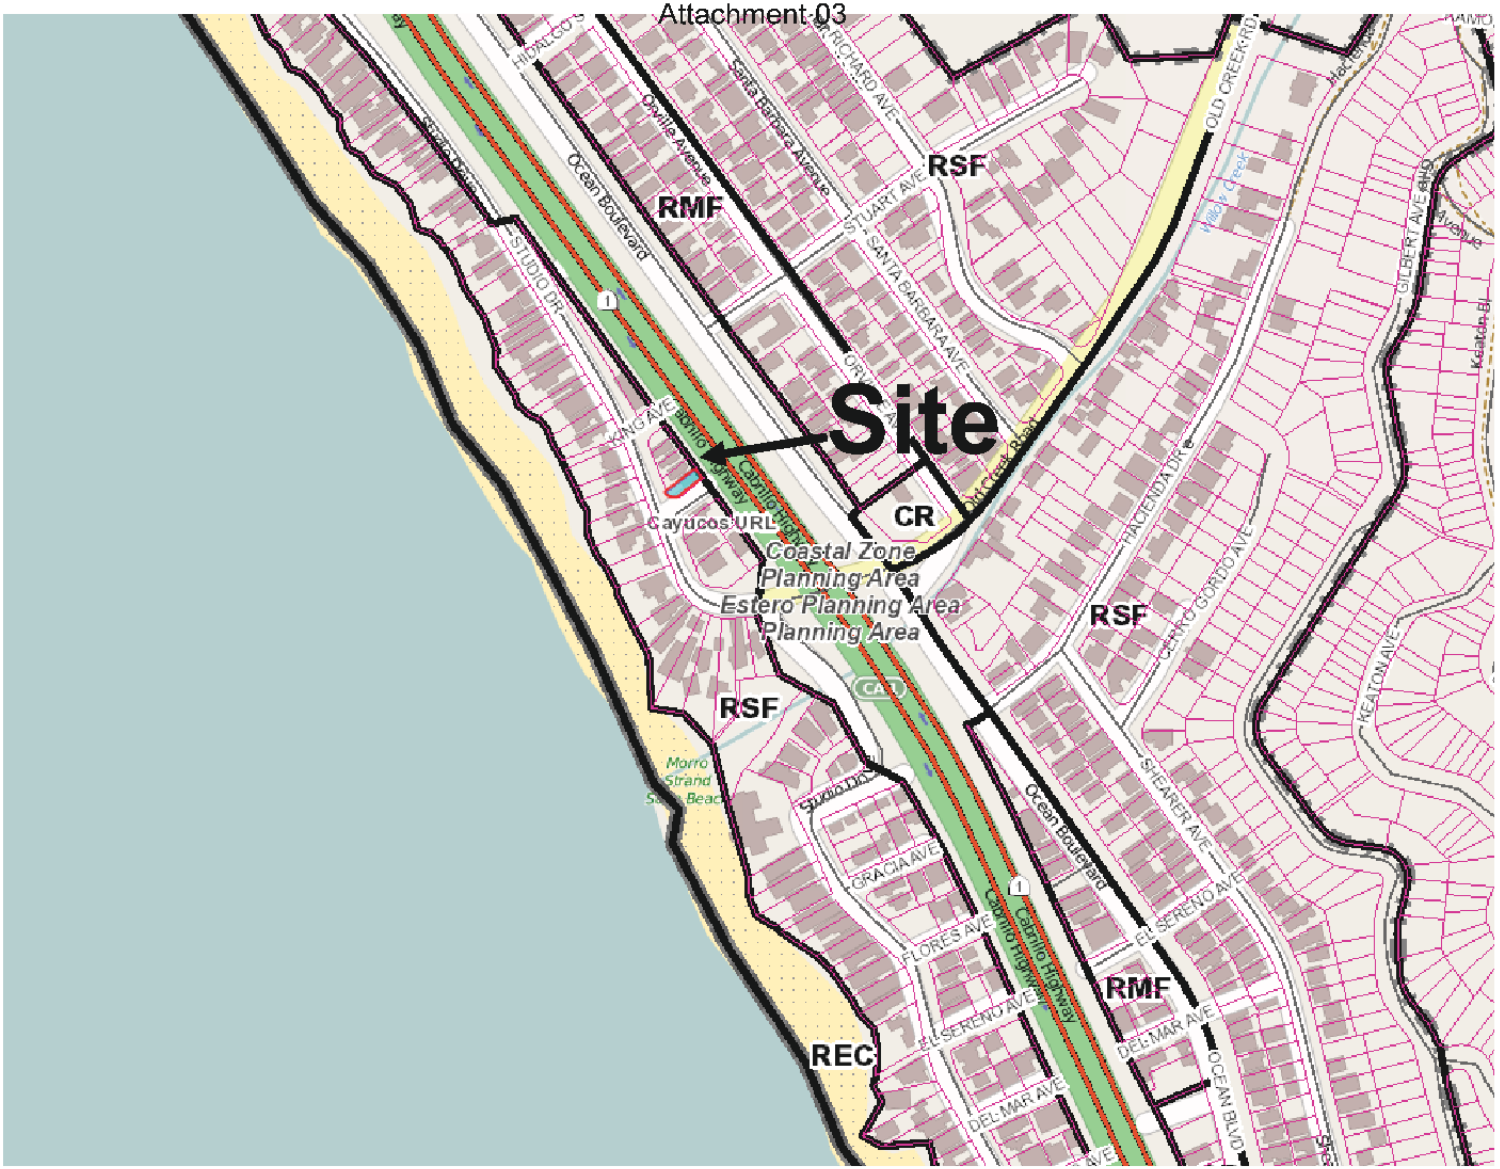

PROJECT

Minor Use Permit/Coastal Development Permit
Bennett/ DRC2014-00026

EXHIBIT

Land Use Category Map

Attachment 03

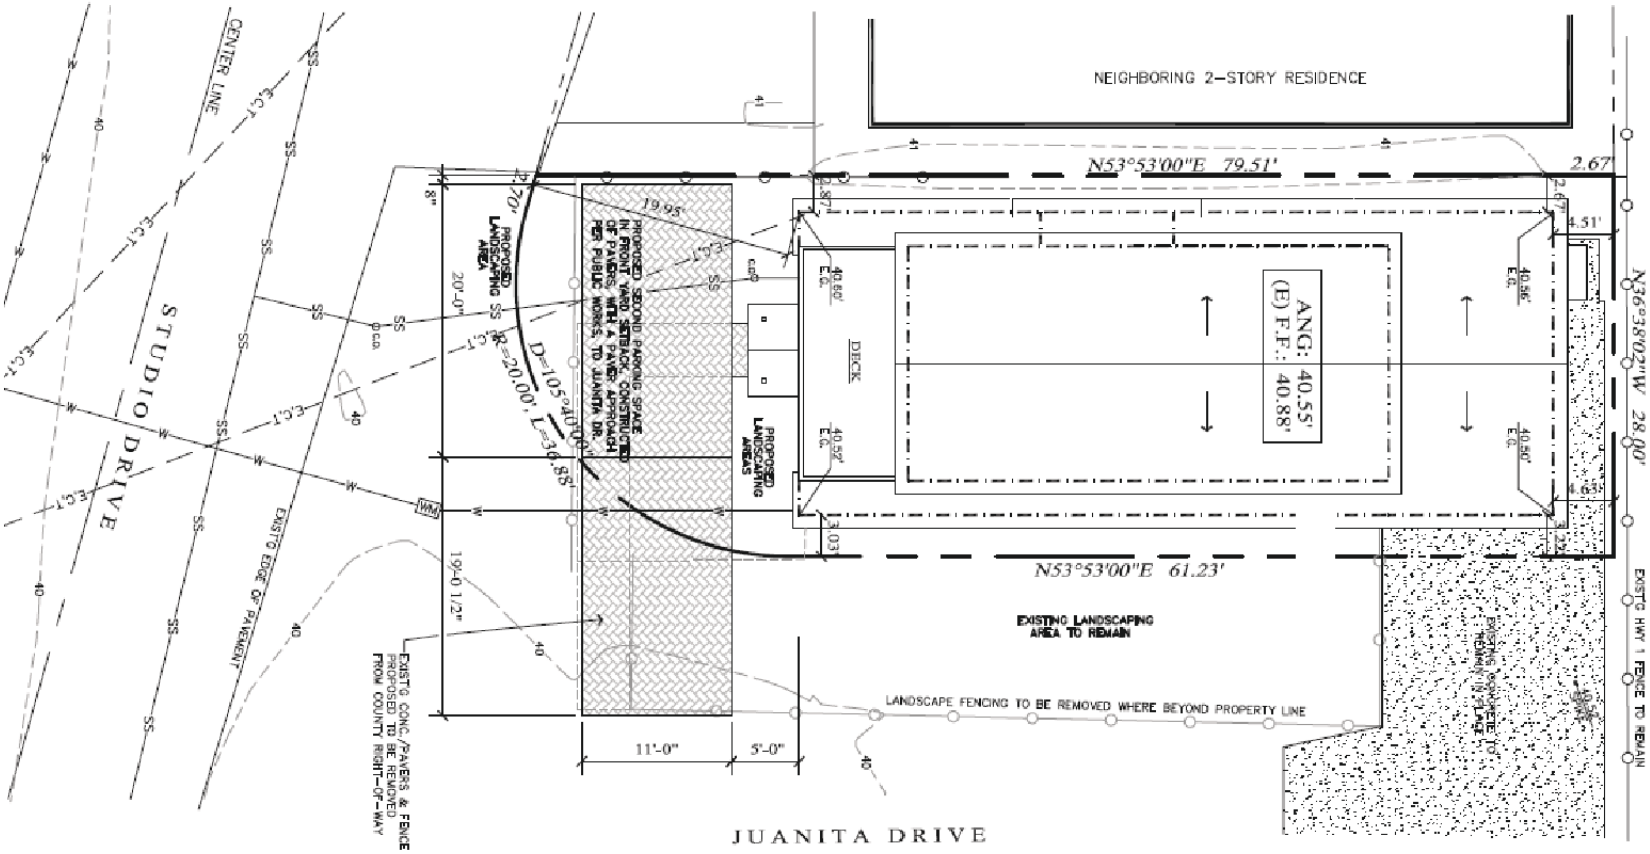

PROJECT

Minor Use Permit/Coastal Development Permit
Bennett/ DRC2014-00026

EXHIBIT

Site Plan

Attachment 03

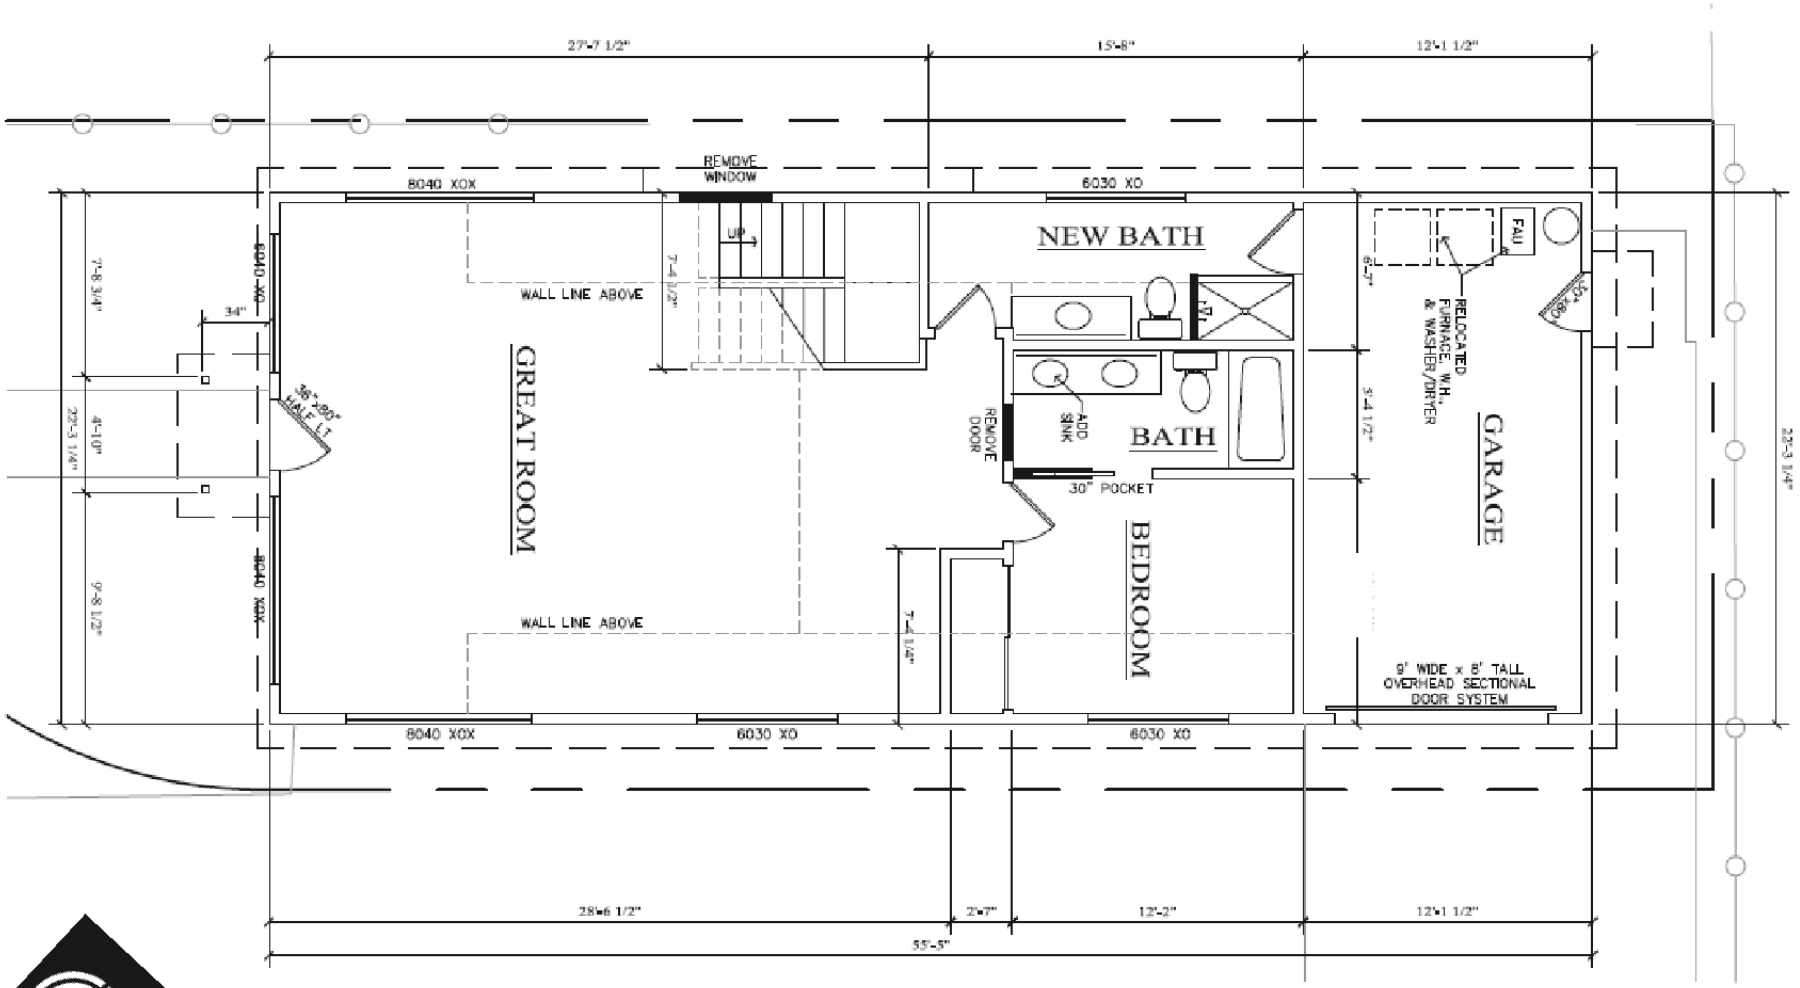

PROJECT

Minor Use Permit/Coastal Development Permit
Bennett/ DRC2014-00026

EXHIBIT

Proposed Lower Floor Plan

Attachment 03

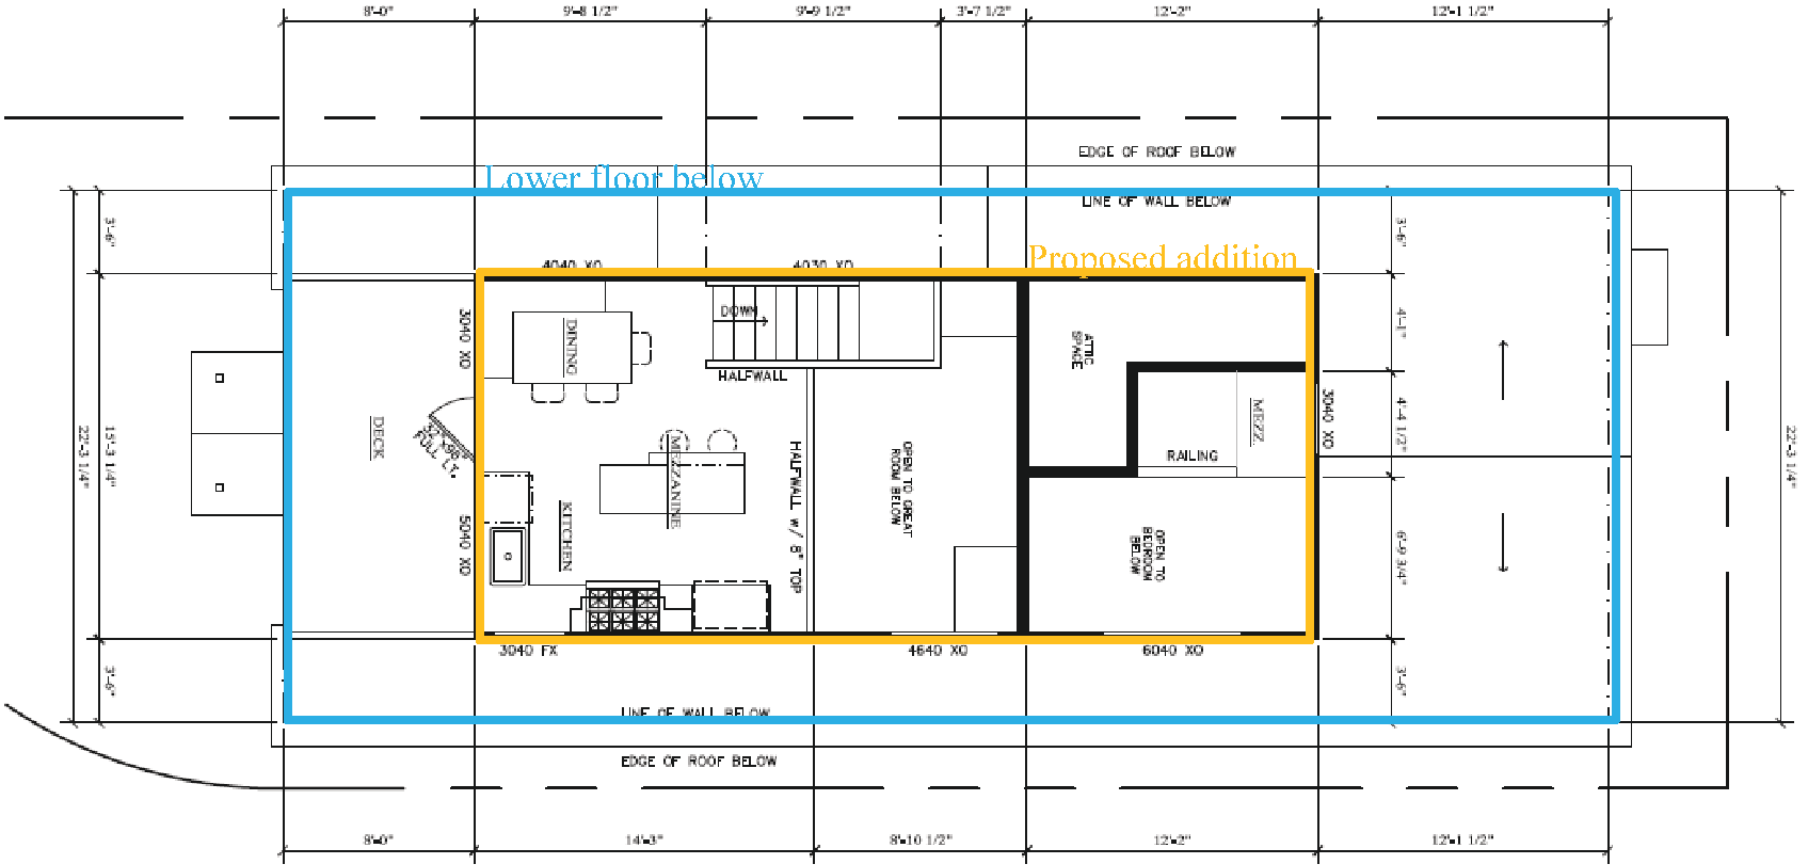

PROJECT

Minor Use Permit/Coastal Development Permit
Bennett/ DRC2014-00026

EXHIBIT

Proposed Upper Floor Plan

Attachment 03

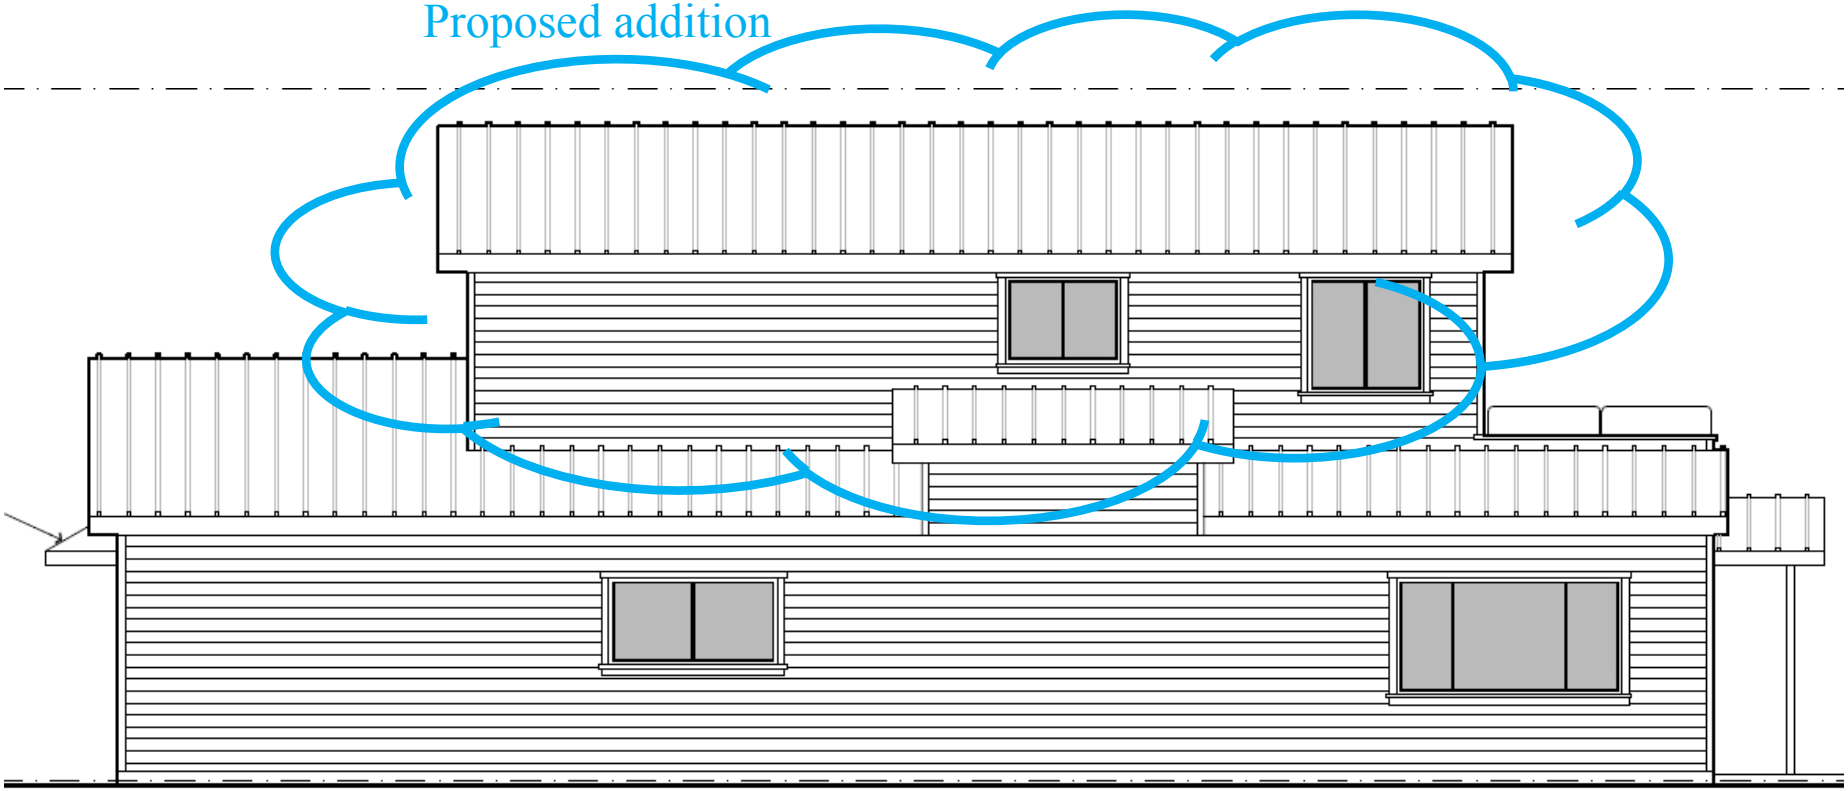

PROJECT

Minor Use Permit/Coastal Development Permit
Bennett/ DRC2014-00026

EXHIBIT

Proposed North Elevation

Attachment 03

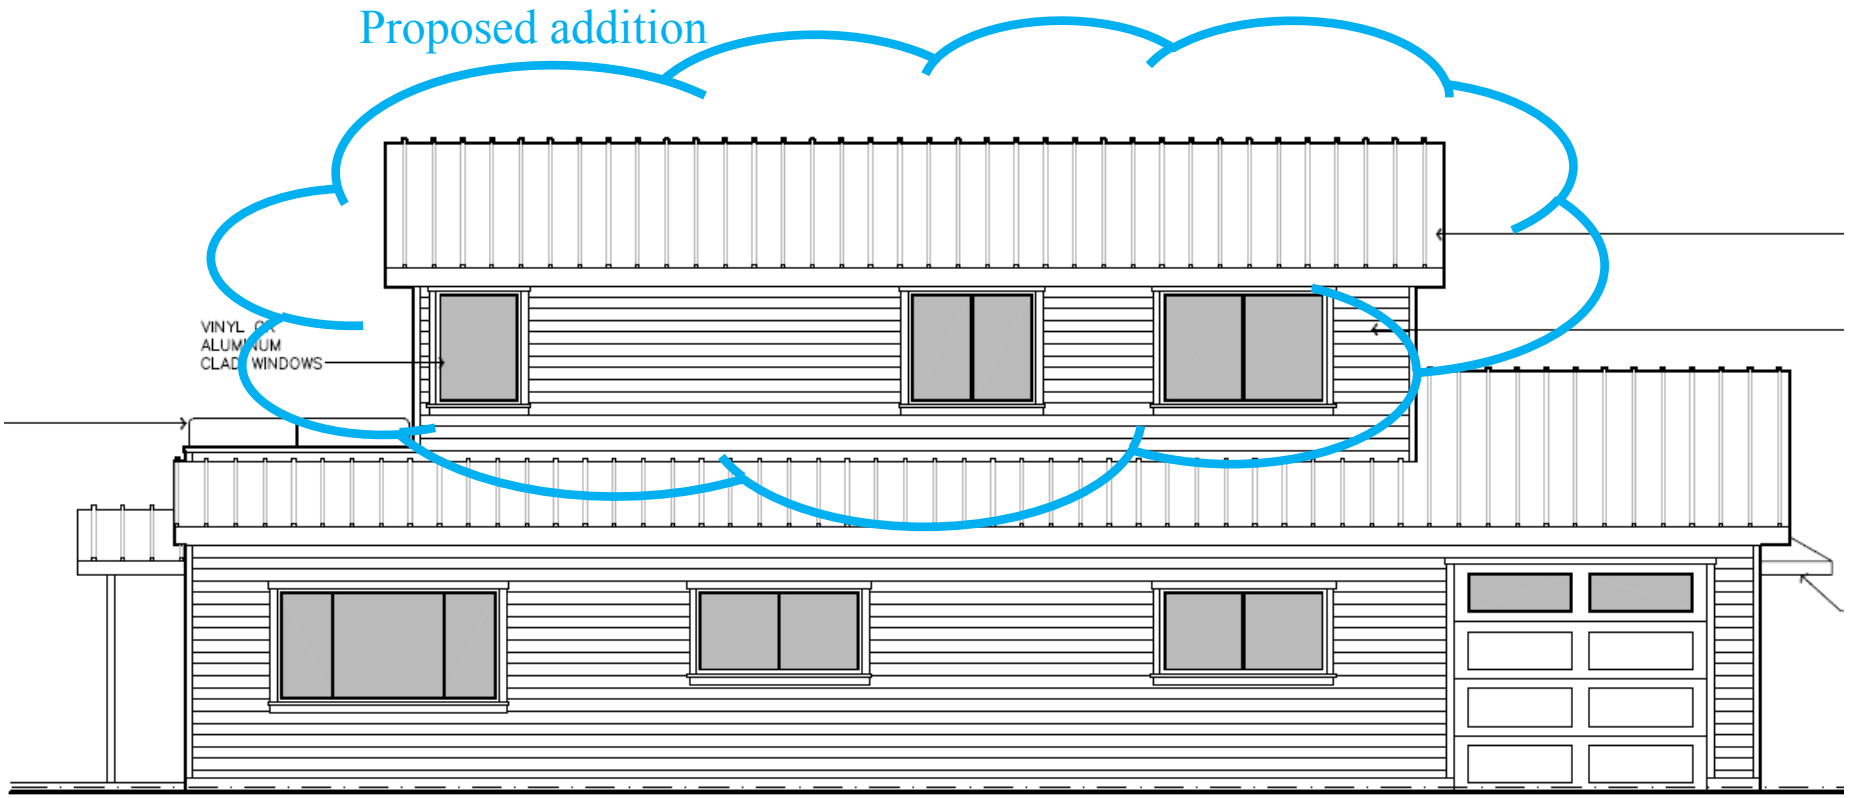

PROJECT

Minor Use Permit/Coastal Development Permit
Bennett/ DRC2014-00026

EXHIBIT

Proposed South Elevation

Attachment 03

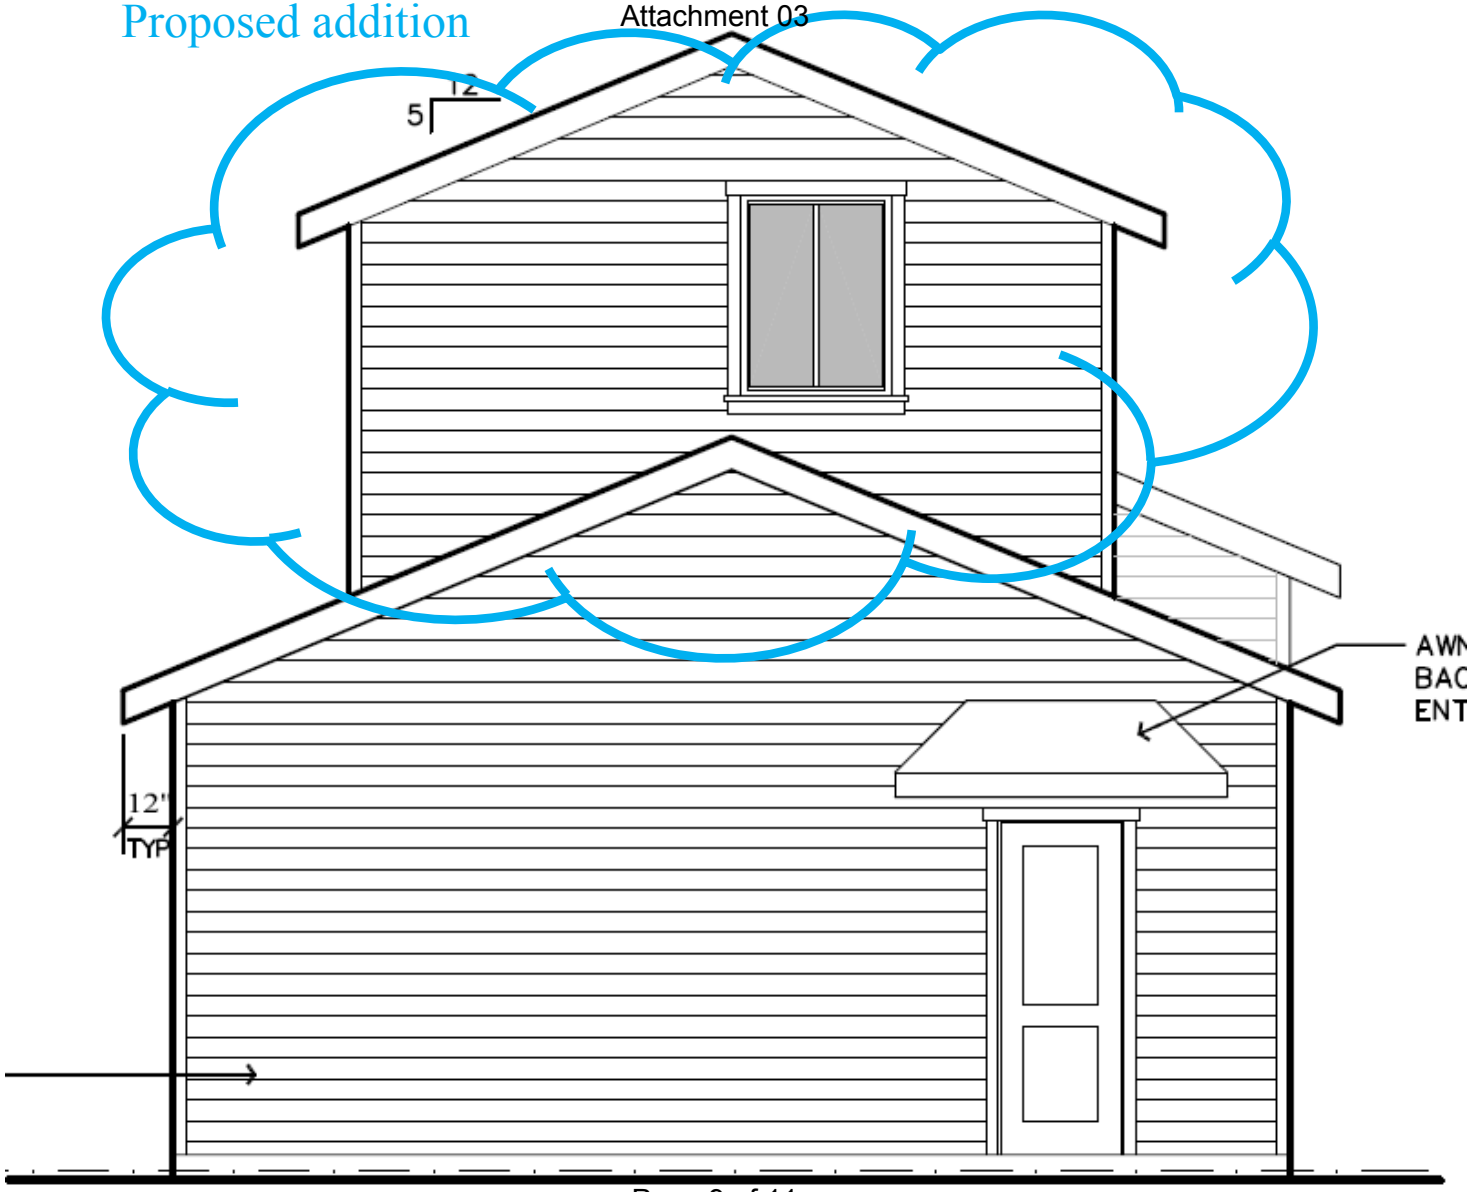

PROJECT

Minor Use Permit/Coastal Development Permit
Bennett/ DRC2014-00026

EXHIBIT

Proposed East Elevation

Attachment 03

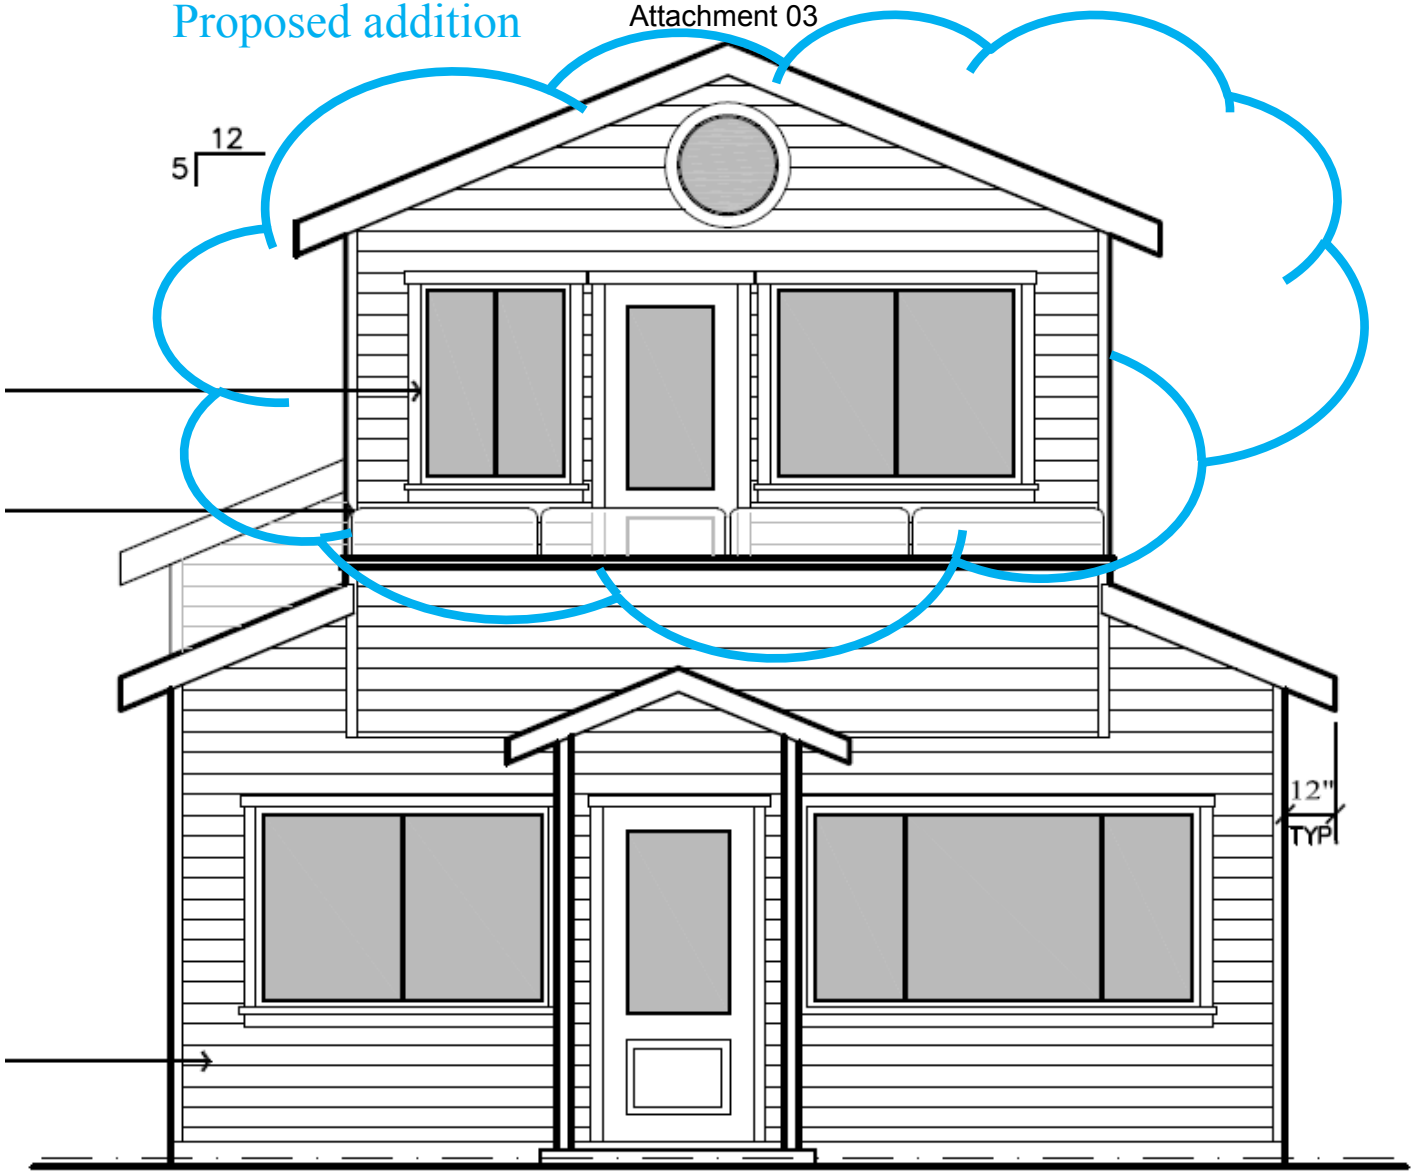

PROJECT

Minor Use Permit/Coastal Development Permit
Bennett/ DRC2014-00026

EXHIBIT

Proposed West Elevation

Attachment 03

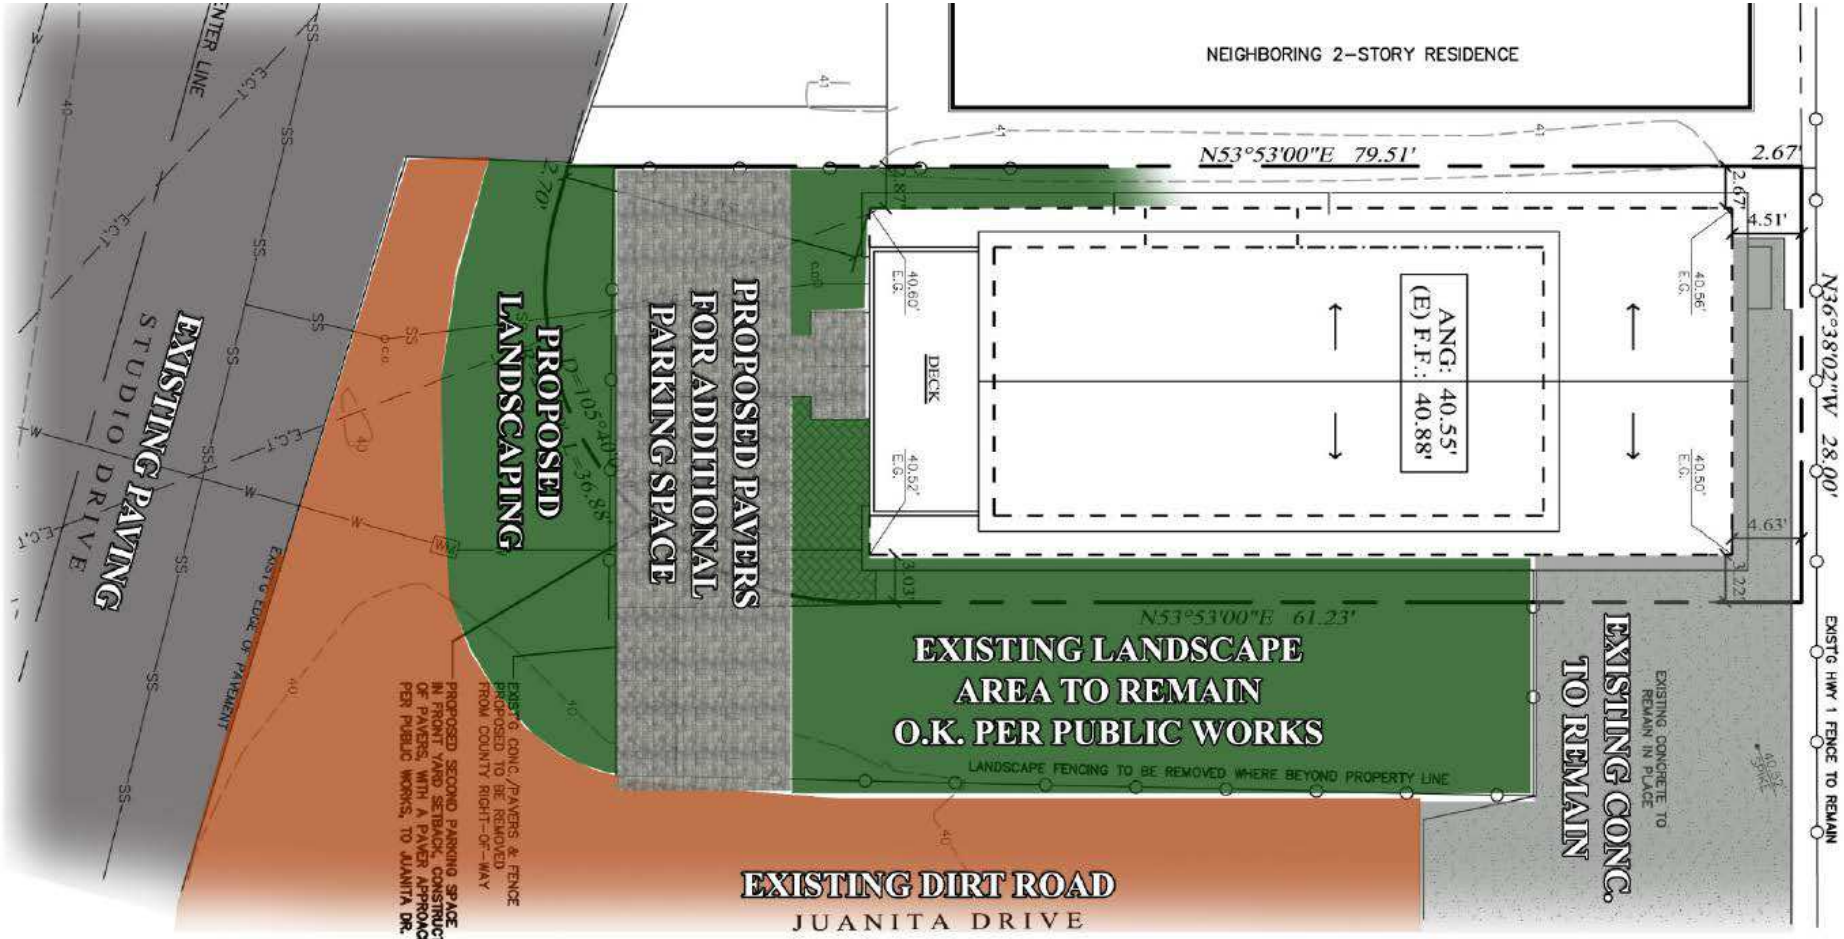

PROJECT

Minor Use Permit/Coastal Development Permit
Bennett/ DRC2014-00026

EXHIBIT

Proposed Parking & Landscaping