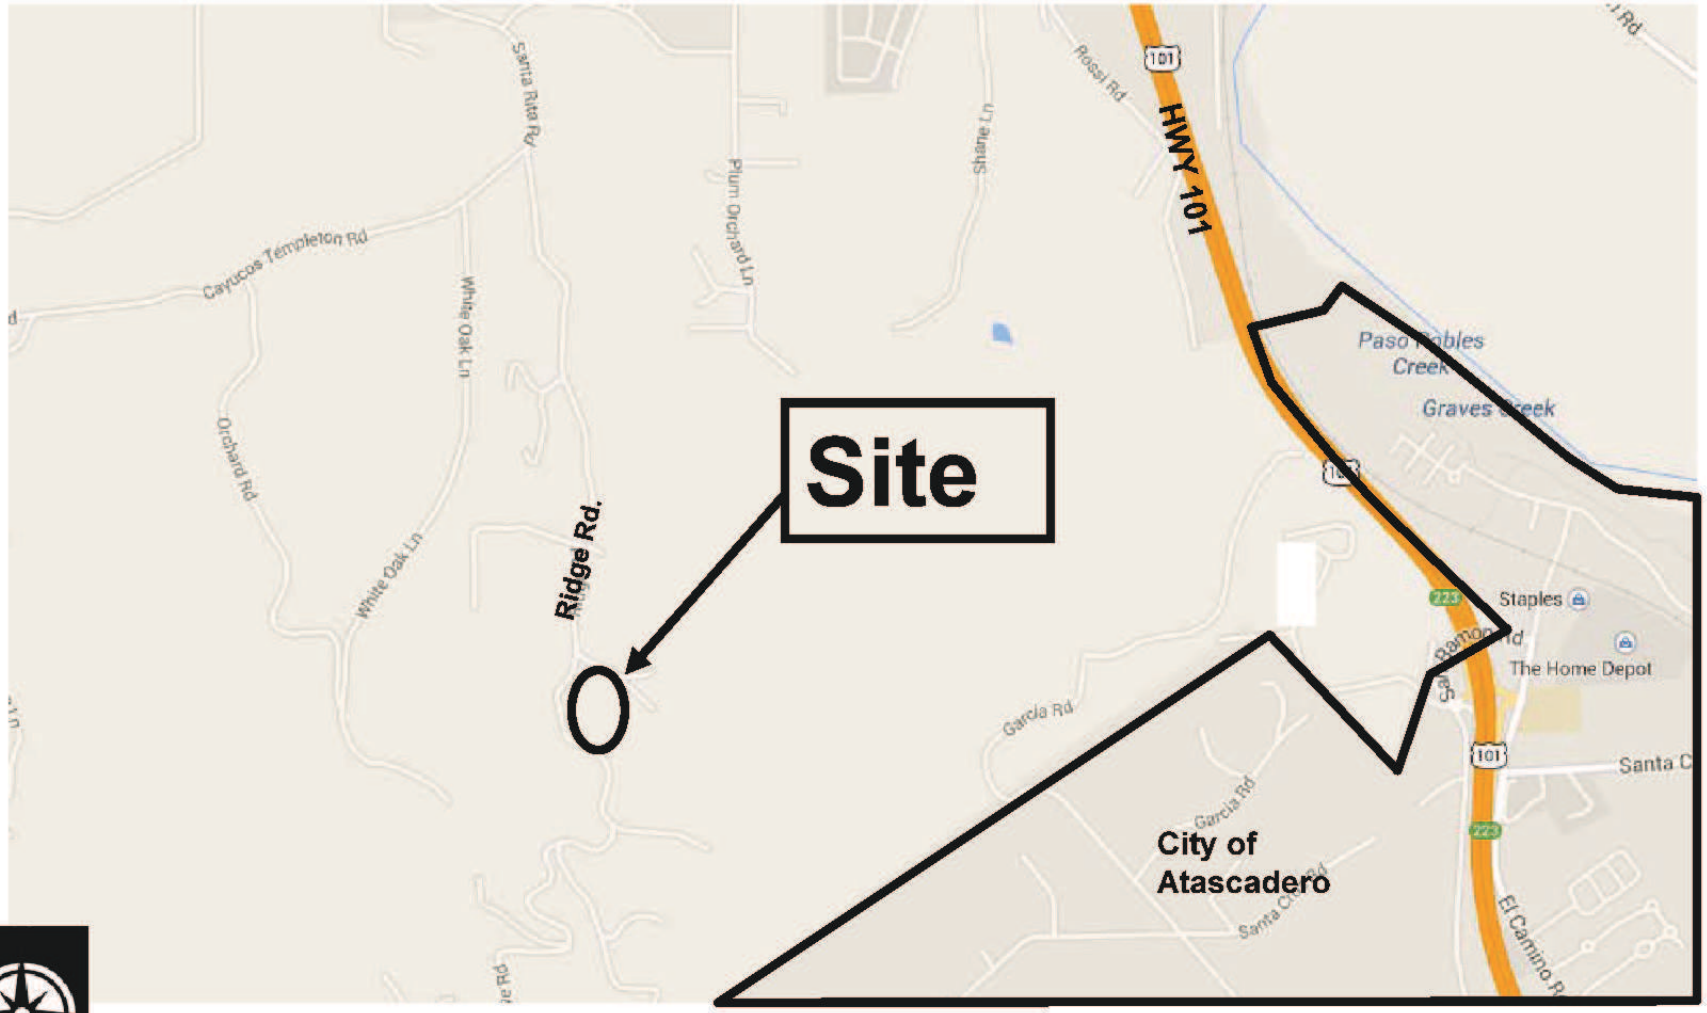

PROJECT

Turley, Christi
DRC2014-00037

EXHIBIT

Vicinity Map

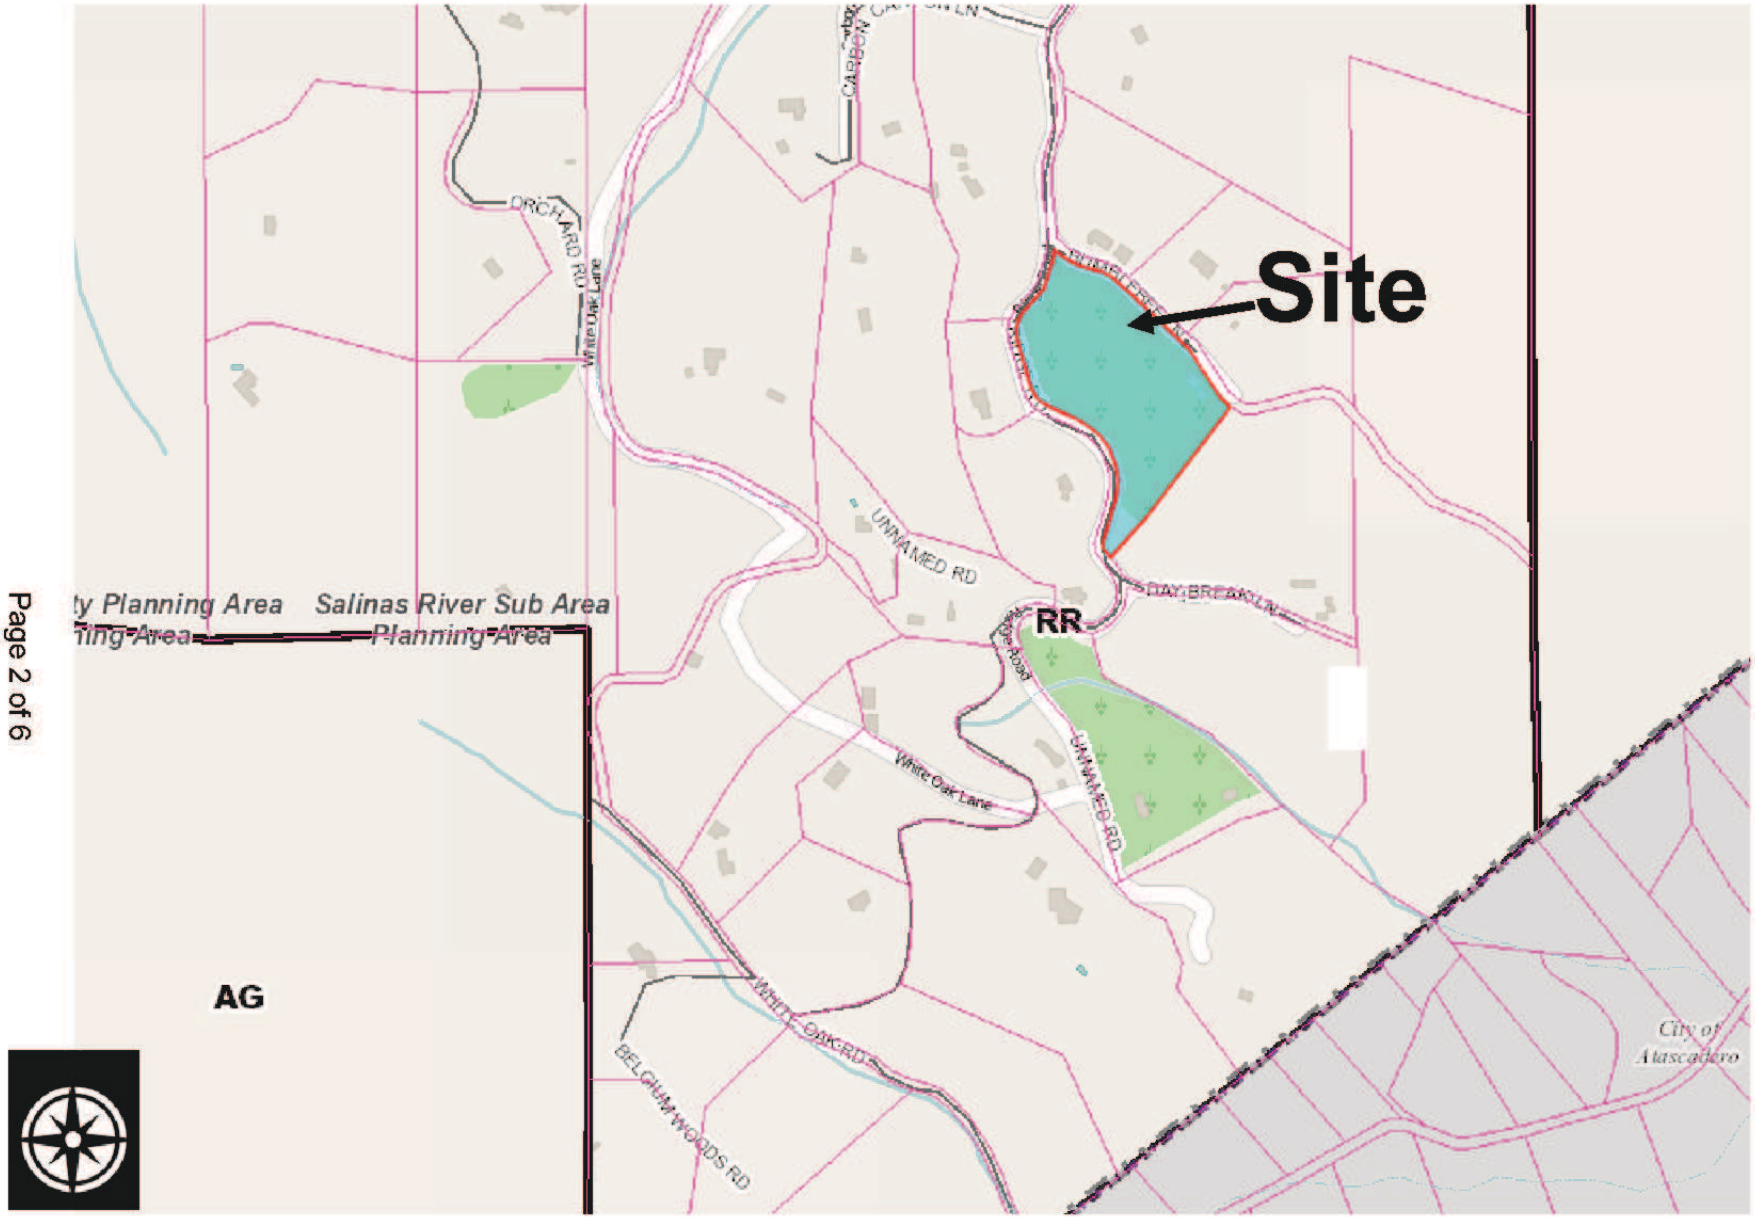

PROJECT

Turley, Christi
DRC2014-00037

EXHIBIT

Land Use Category Map

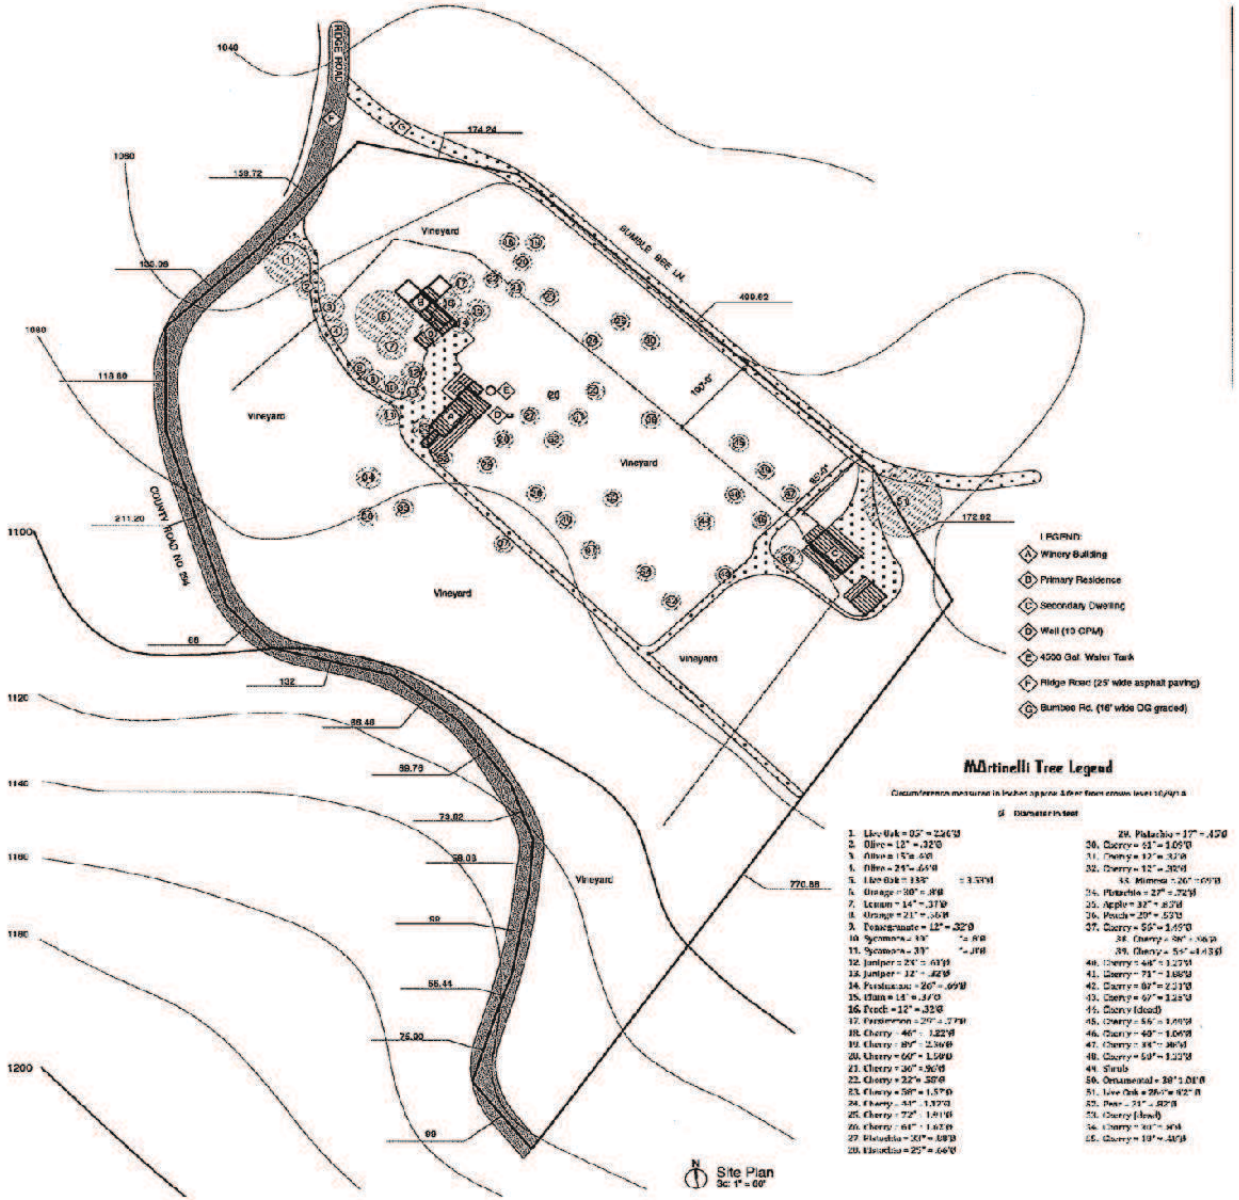

ATTACHMENT 3

PROJECT

Turley, Christi
DRC2014-00037

EXHIBIT

Site Plan

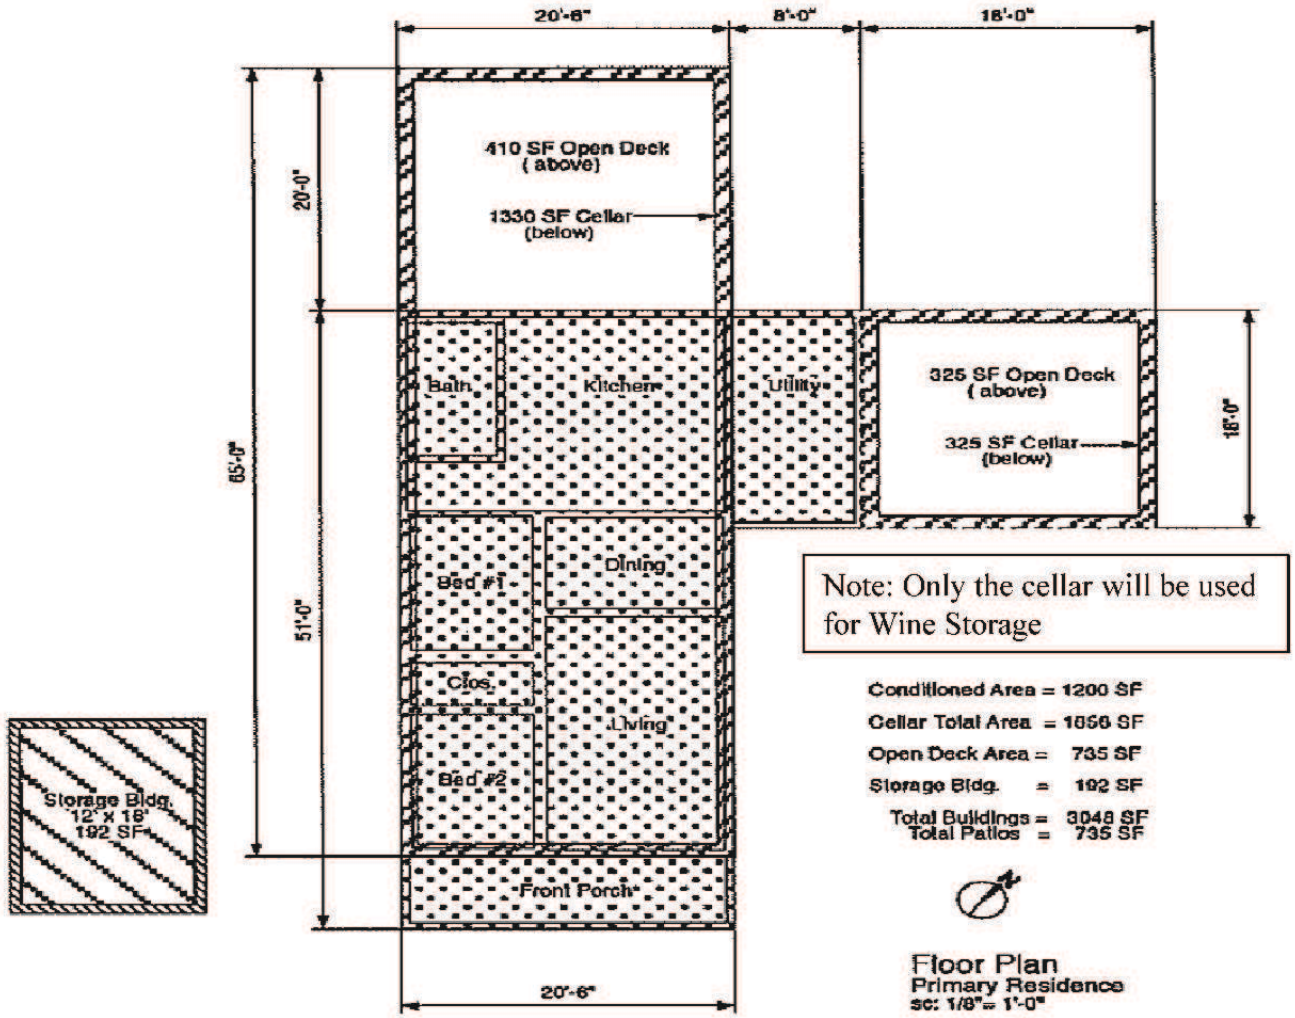

Note: Only the cellar will be used for Wine Storage

PROJECT

Turley, Christi
DRC2014-00037

EXHIBIT

Floor Plan – Winery Cellar for Wine Storage

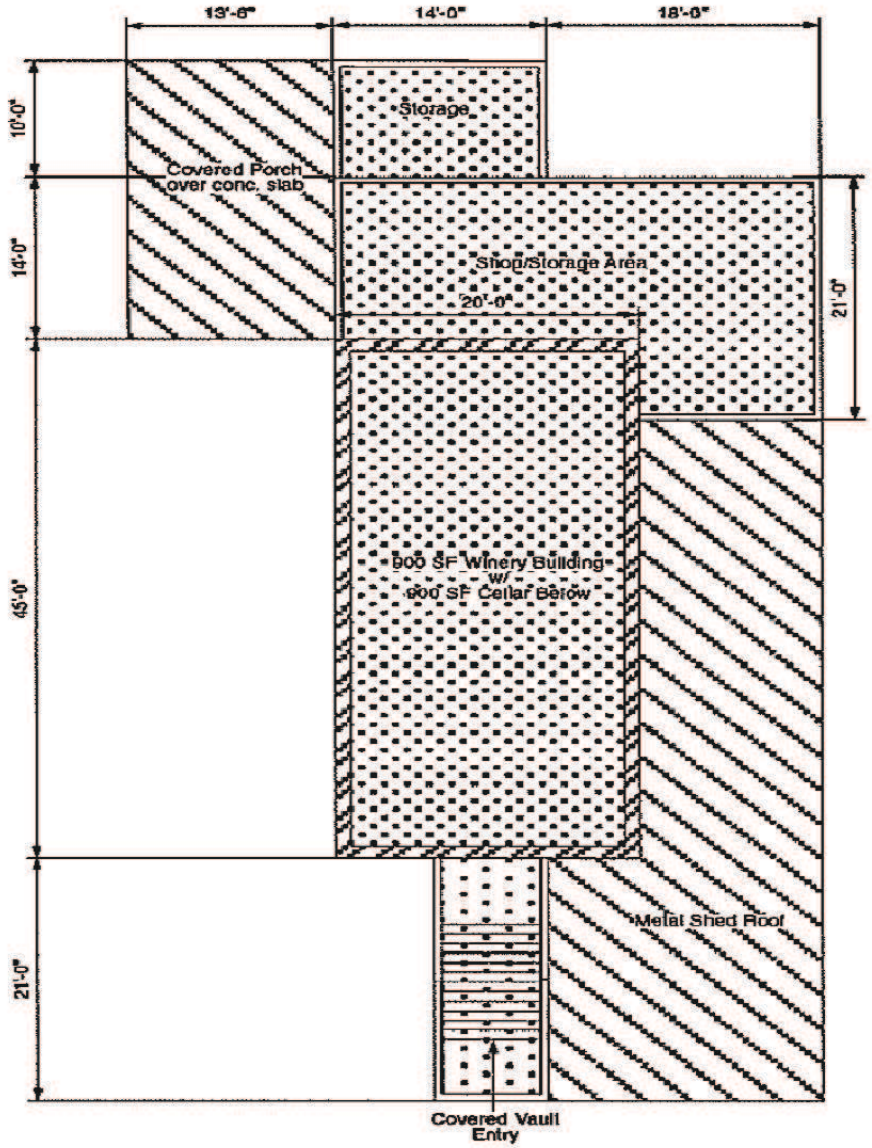

Note: Entire building and outside porch areas will be converted into winery use

Winery Bldg. Area	=	900 SF
Cellar (Vat Room)	=	900 SF
Vat Entry	=	160 SF
Storage/Shop Area	=	675 SF
Total Bldg.	=	2635 SF
Covered Porch Area	=	325 SF
Metal Shed Roof Area	=	835 SF
Total Patio Cover	=	1160 SF

Floor Plan
Winery Bldg.
sc: 1/8" = 1'-0"

ATTACHMENT 3

PROJECT
Turley, Christi
DRC2014-00037

EXHIBIT
Floor Plan Winery Building

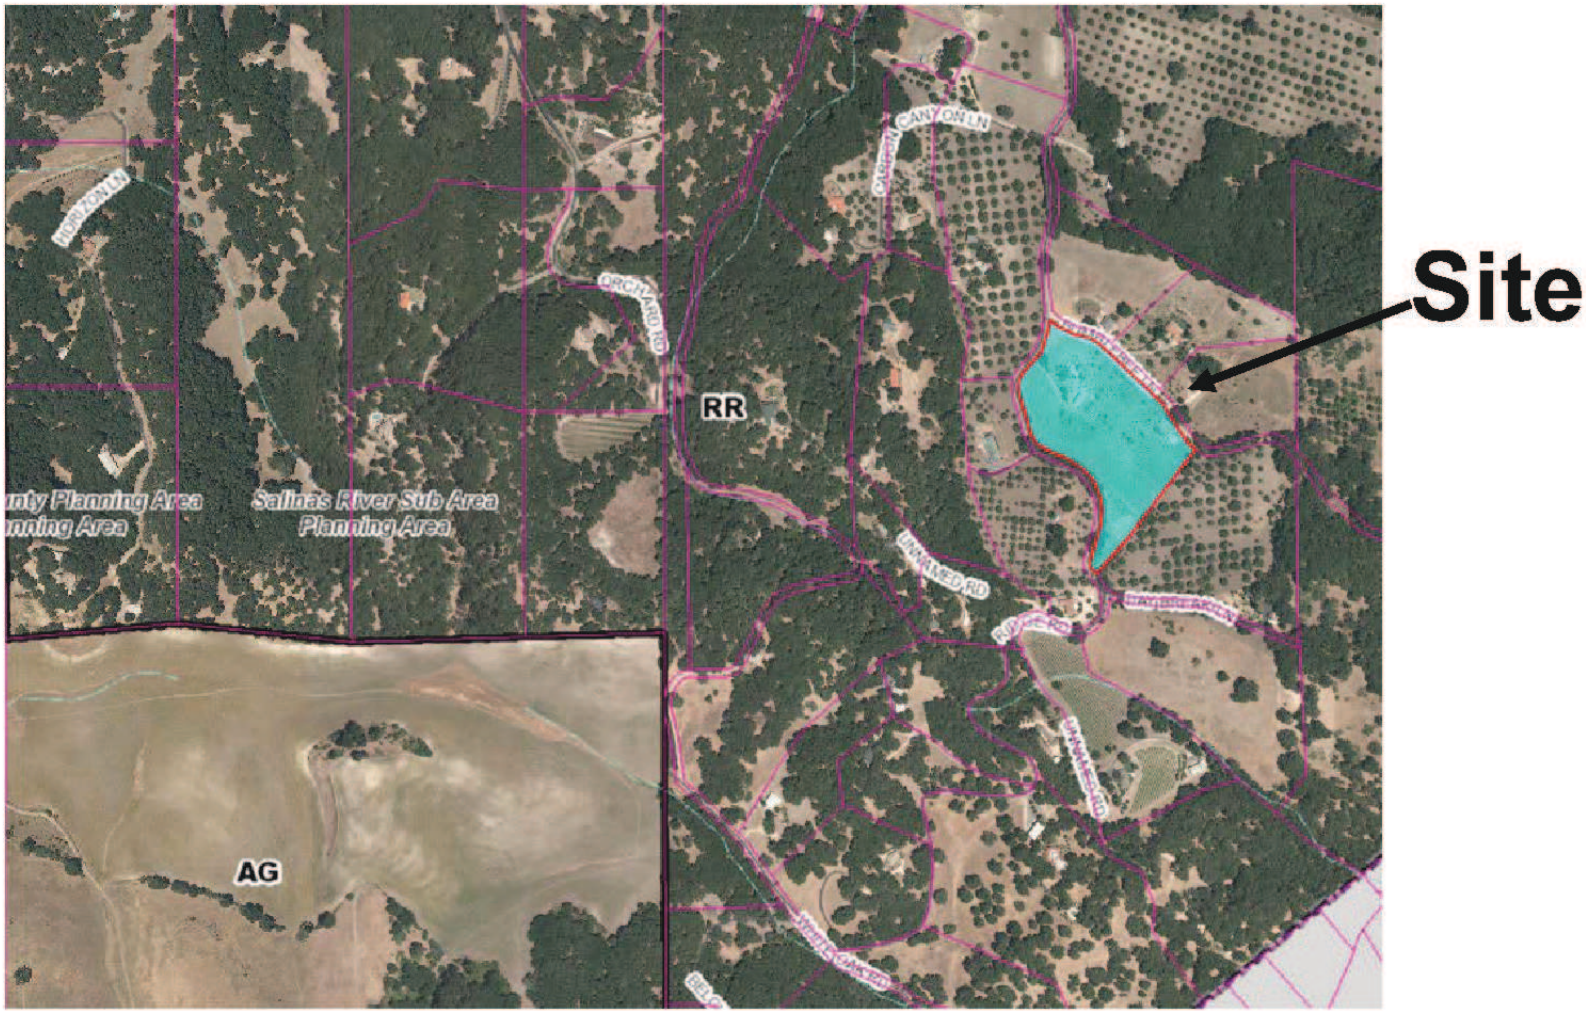

PROJECT

Turley, Christi
DRC2014-00037

EXHIBIT

Aerial Map