SAN LUIS OBISPO COUNTY DEPARTMENT OF BUILDING AND PLANNING

PROJECT

Minor Use Permit
Wunder/ DRC2014-00059

EXHIBIT

Vicinity Map

N

PROJECT

Minor Use Permit
Wunder/ DRC2014-00059

EXHIBIT

Aerial Map

PROJECT

Minor Use Permit
Wunder/ DRC2014-00059

EXHIBIT

Land Use Map

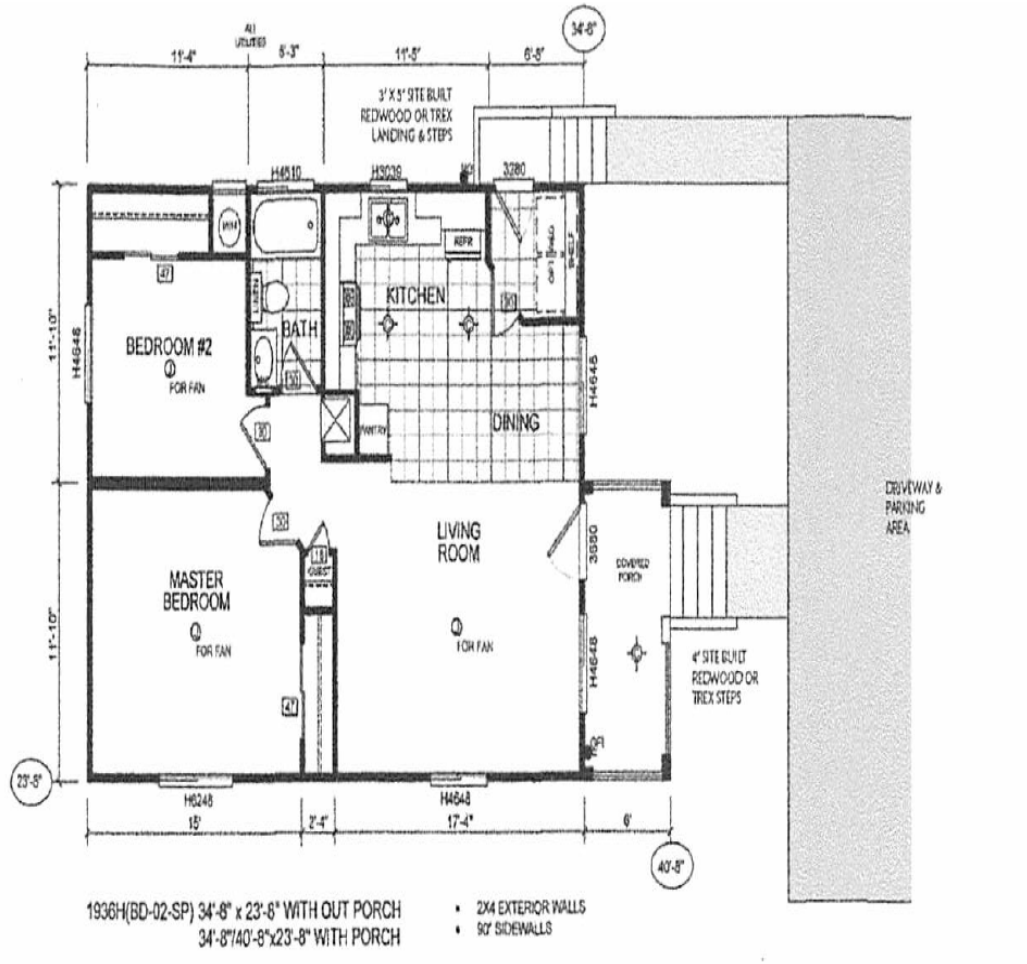

HOME FLOOR PLAN

SCALE 1/8" = 1'-0"

N

PROJECT

Minor Use Permit
Wunder/ DRC2014-00059

EXHIBIT

Floor Plan

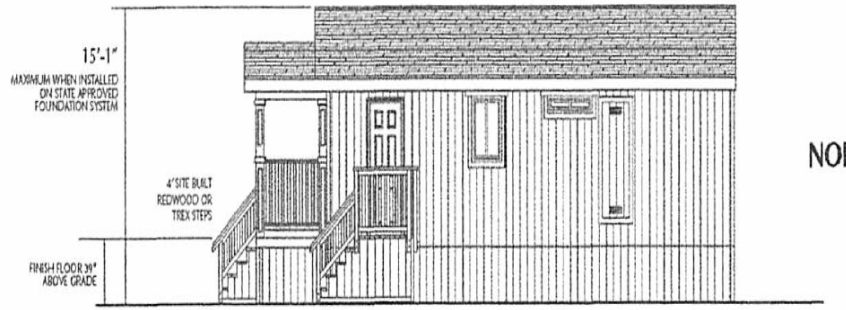

NORTH ELEVATION

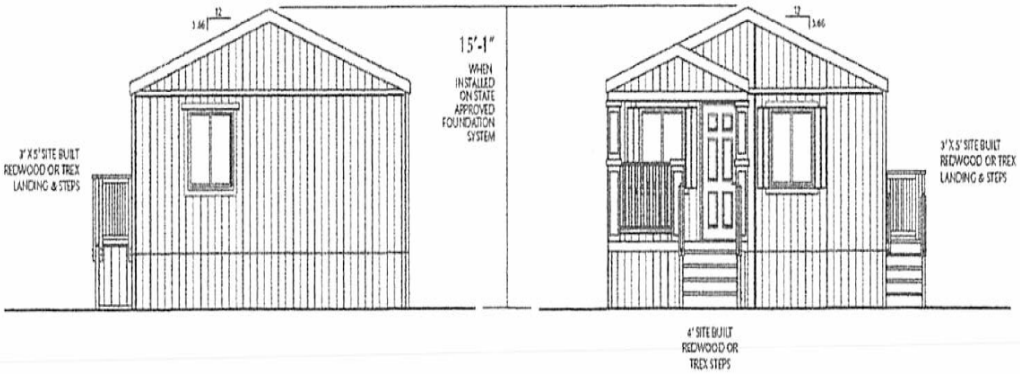

EAST ELEVATION

WEST ELEVATION

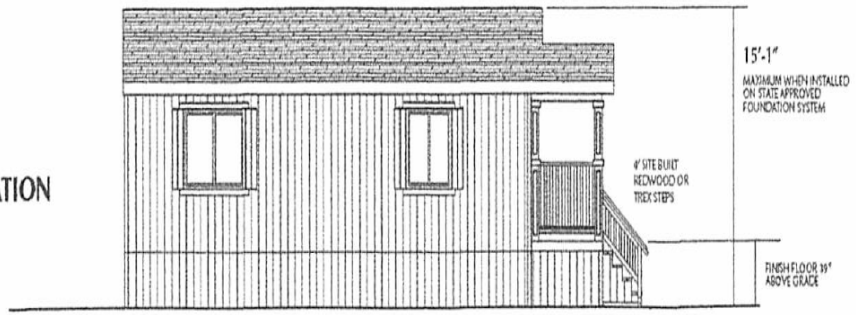

SOUTH ELEVATION

PROJECT

Minor Use Permit
Wunder/ DRC2014-00059

EXHIBIT

Elevations

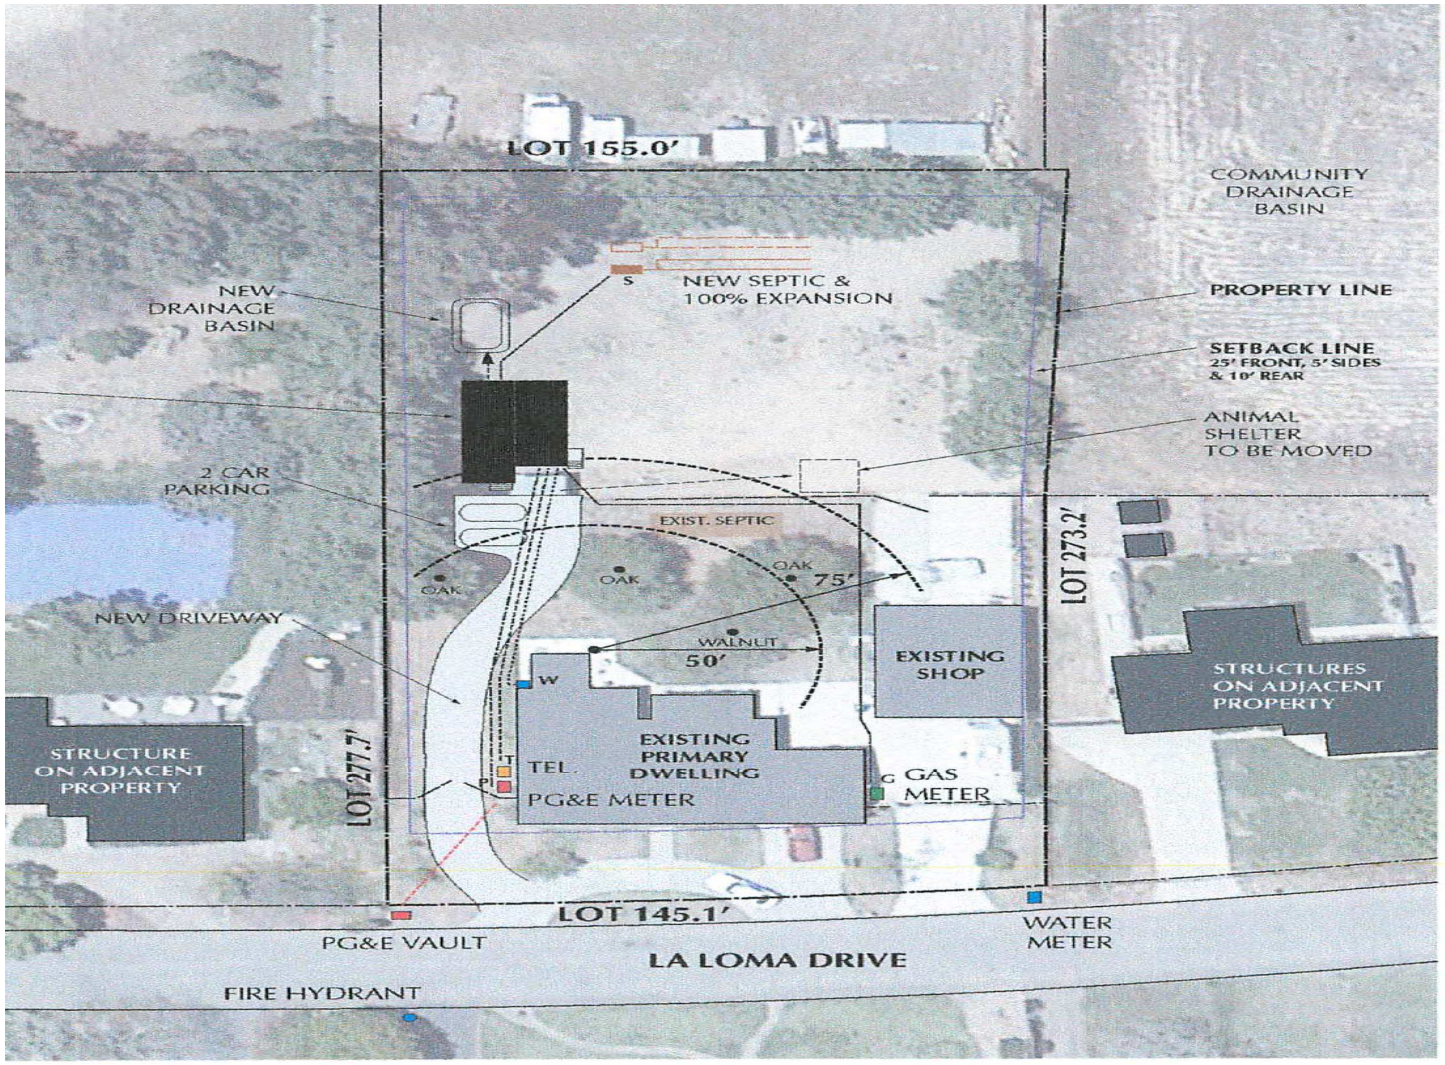

SITE PLAN
SCALE: 1" = 30'-0"

PROJECT
Minor Use Permit
Wunder/ DRC2014-00059

EXHIBIT
Site Plan