Page 1 of 8

ATTACHMENT 3

PROJECT

Minor Use Permit
Stoller / DRC2014-00055

EXHIBIT

Vicinity Map

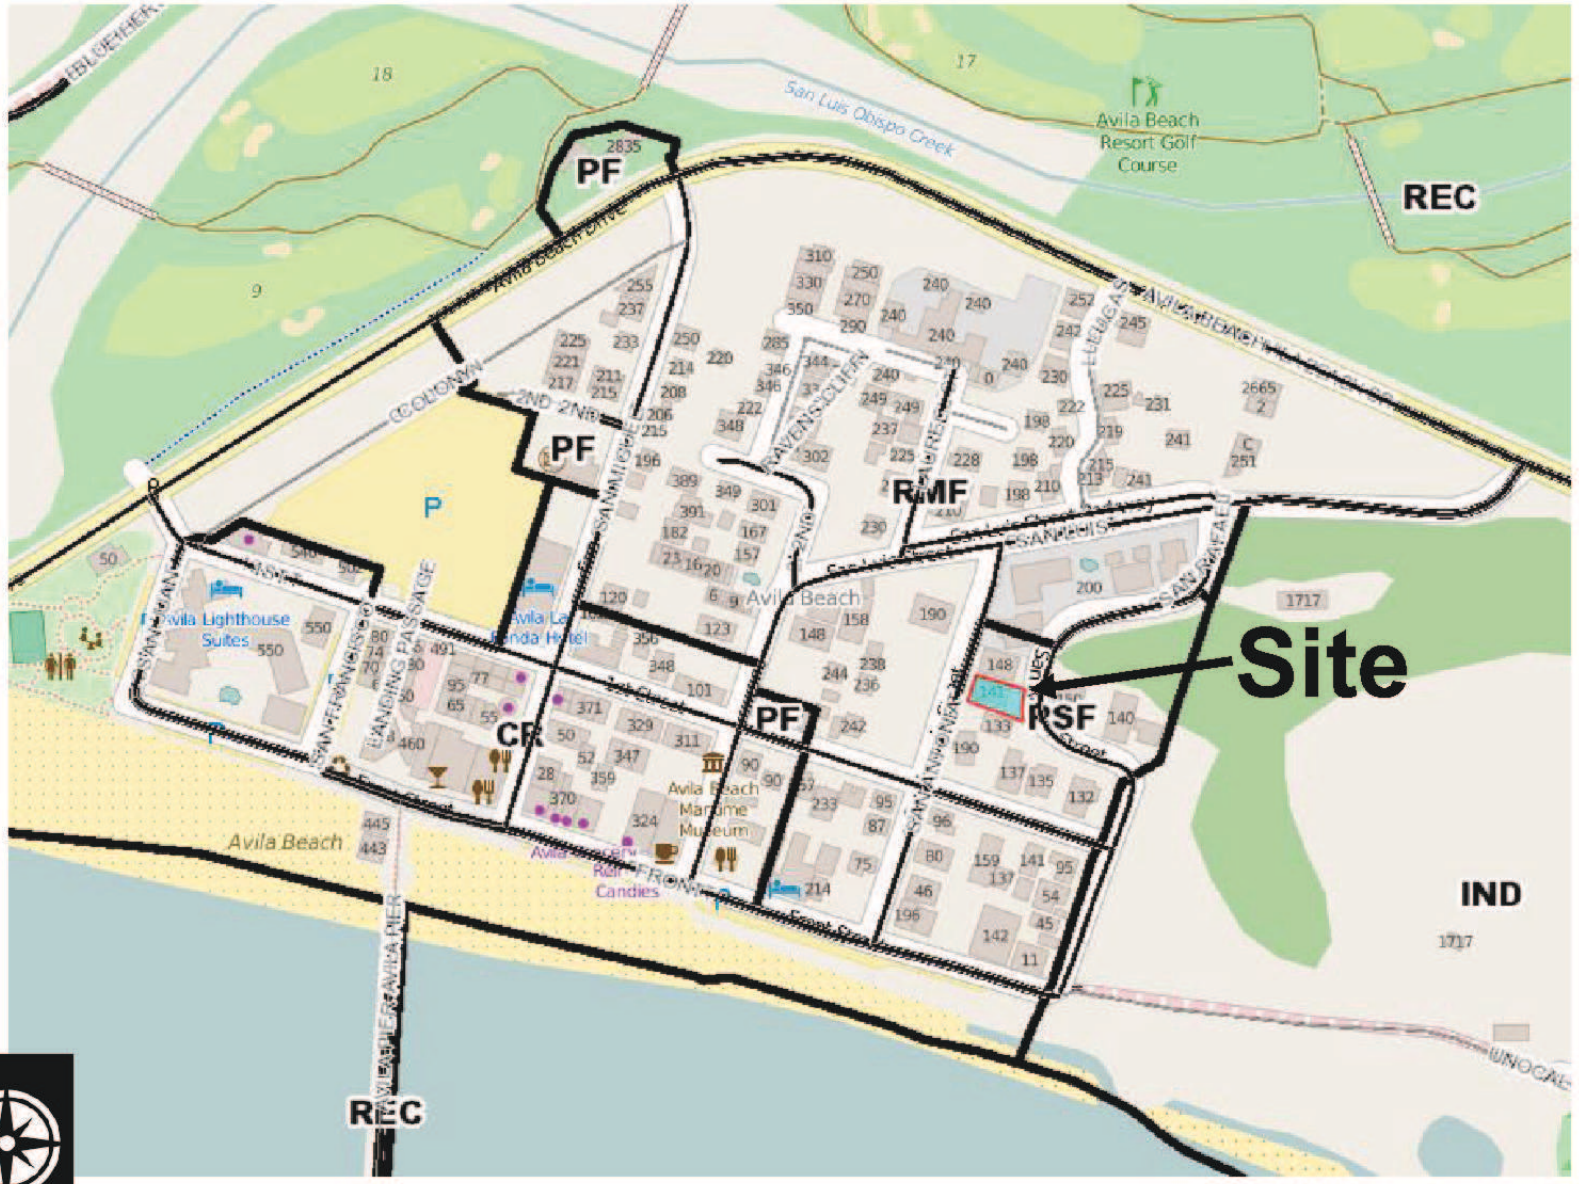

PROJECT

Minor Use Permit
Stoller / DRC2014-00055

EXHIBIT

Land Use Map

PROJECT

Minor Use Permit
Stoller / DRC2014-00055

EXHIBIT

Aerial Map

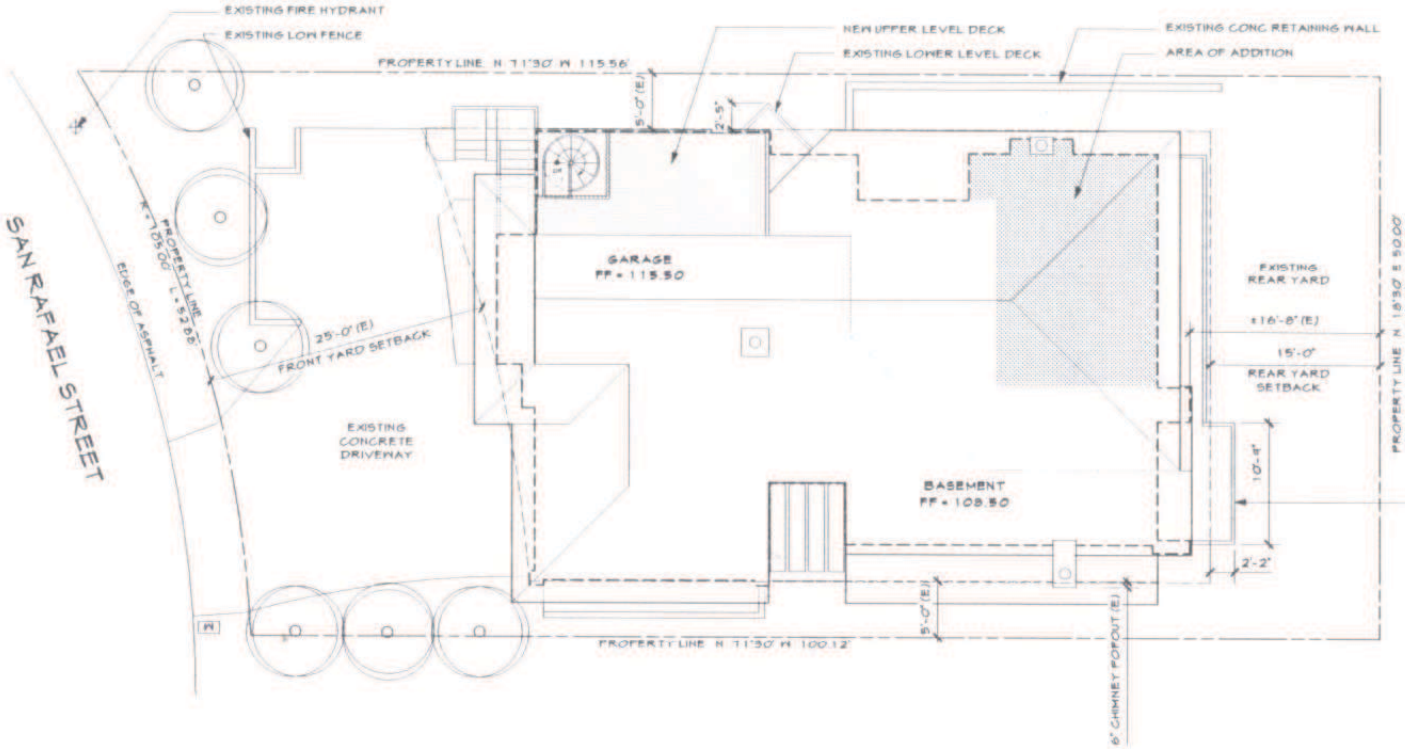

PROJECT

Minor Use Permit
Stoller / DRC2014-00055

EXHIBIT

Site Plan

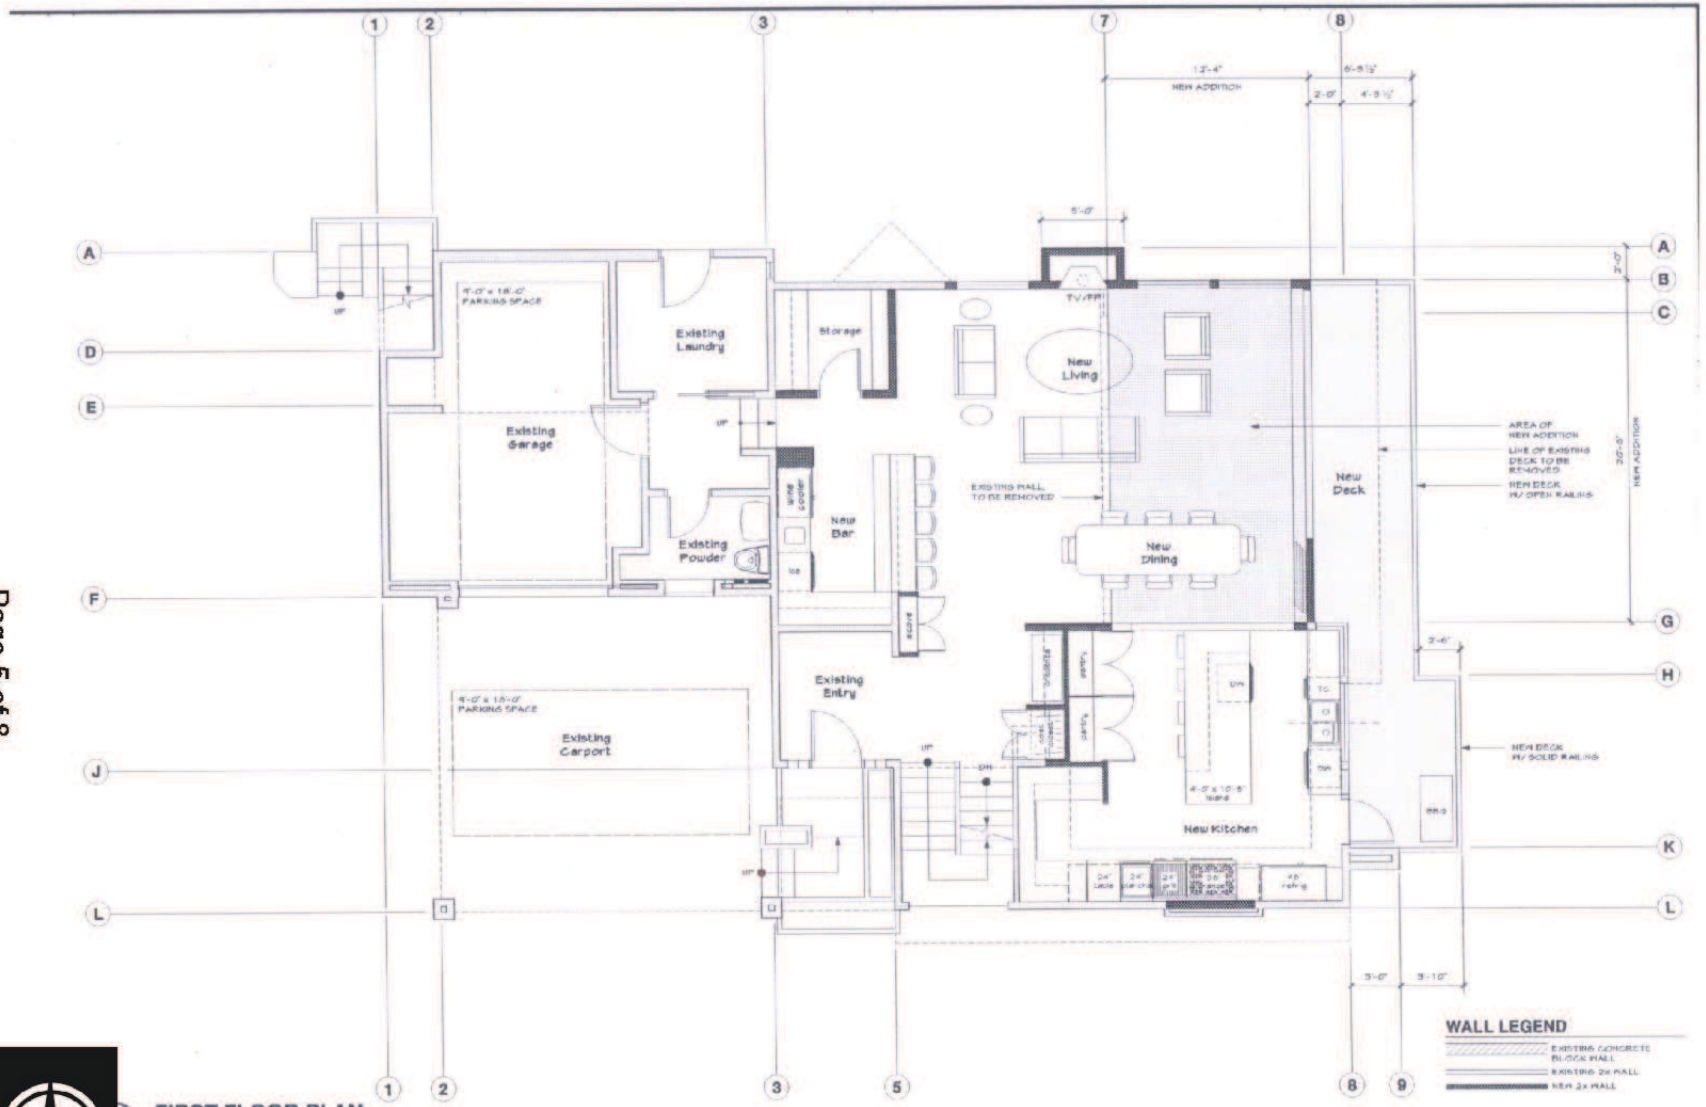

FIRST FLOOR PLAN

1/4" = 1' - 0"

PROJECT

Minor Use Permit
Stoller / DRC2014-00055

EXHIBIT

1st Floor Plan

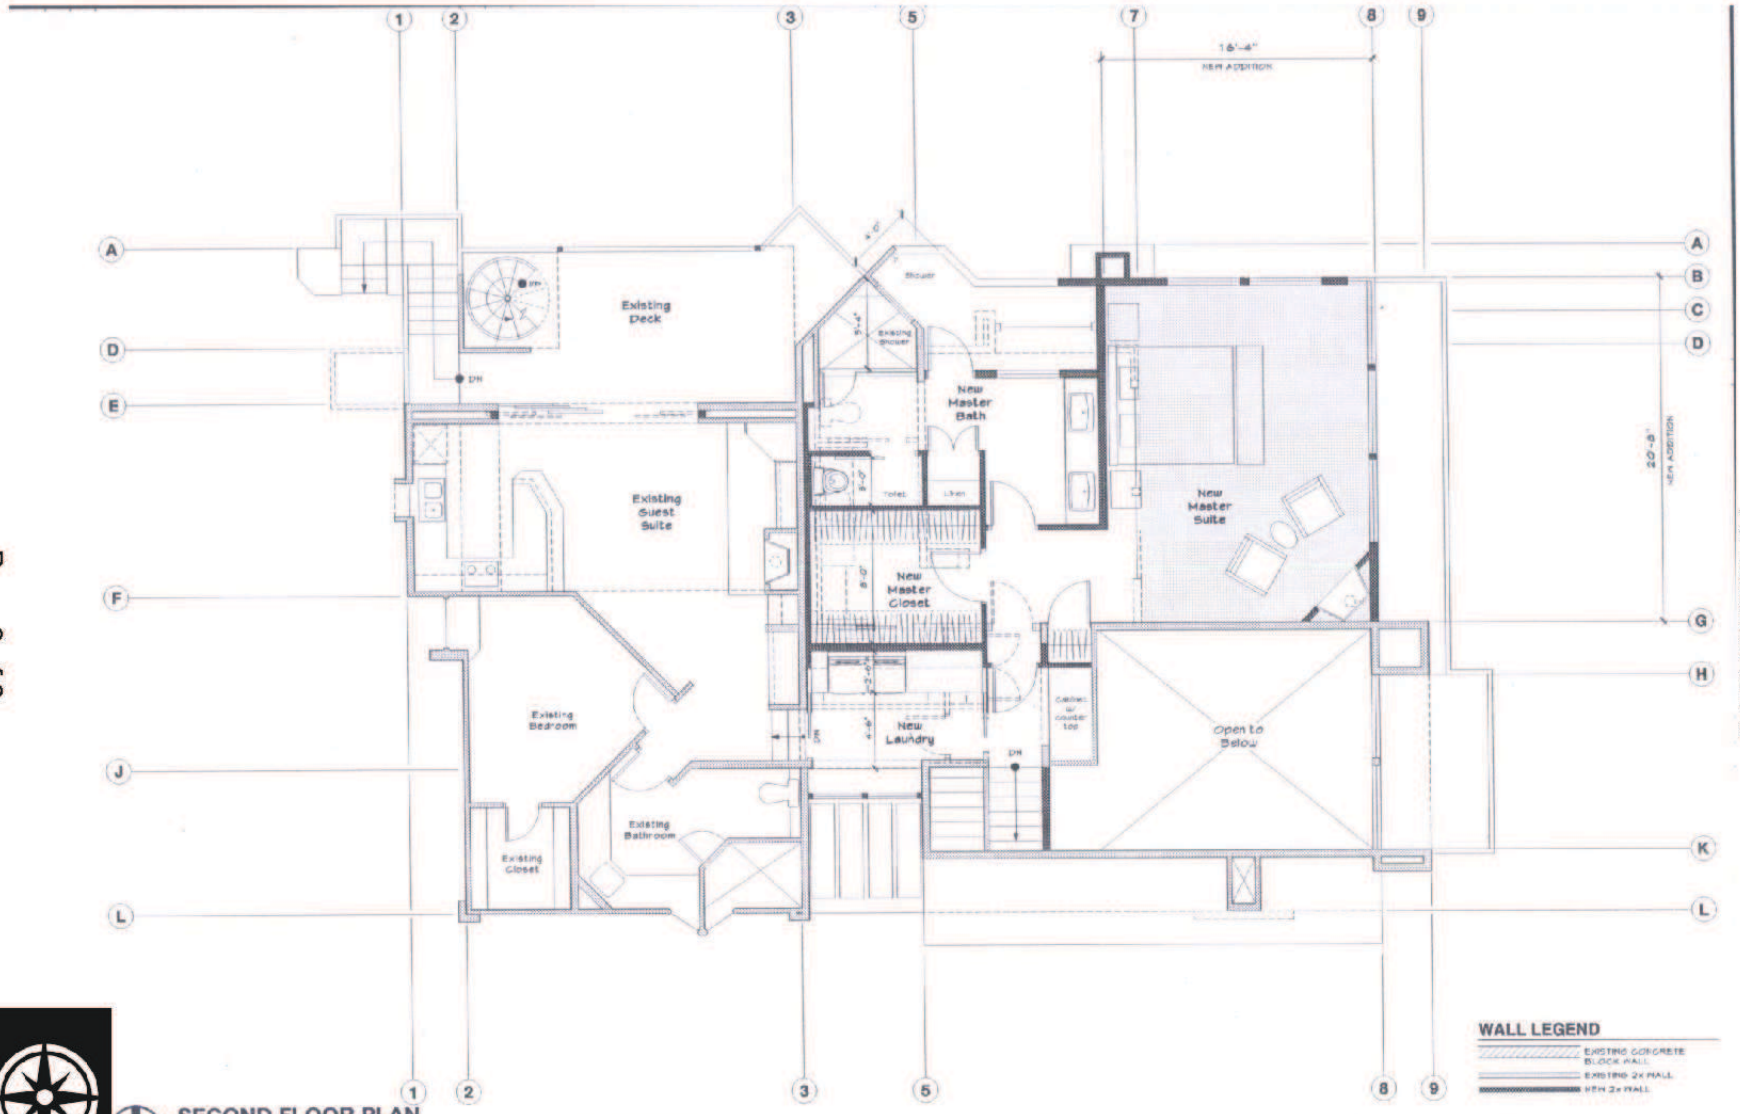

SECOND FLOOR PLAN
1/4" = 1' - 0"

ATTACHMENT 3

PROJECT
Minor Use Permit
Stoller / DRC2014-00055

EXHIBIT
2nd Floor Plan

ELEVATION REFERENCE NOTES

1. EXISTING SHINGLE SIDING TO REMAIN
2. NEW PAINTED SHINGLE SIDING TO MATCH EXISTING
3. NEW WINDOWS TO MATCH EXISTING
4. NEW ASPHALT SHINGLE ROOFING TO MATCH EXISTING
5. EXISTING ROOF DECK TO BE REMAINED
6. STAINLESS STEEL CABLE RAILING W/ WOOD CAP AND STEEL POSTS
7. PAINTED WOOD FASCIA TO MATCH EXISTING
8. GLASS DECK RAILING
9. EXISTING SPIRAL STAIR TO REMAIN
10. NEW SKYLIGHT
11. NEW STUCCO FINISH

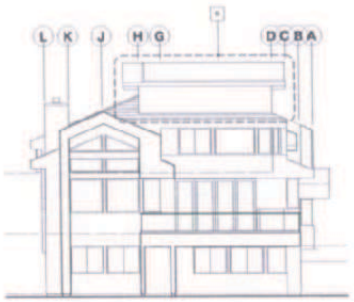

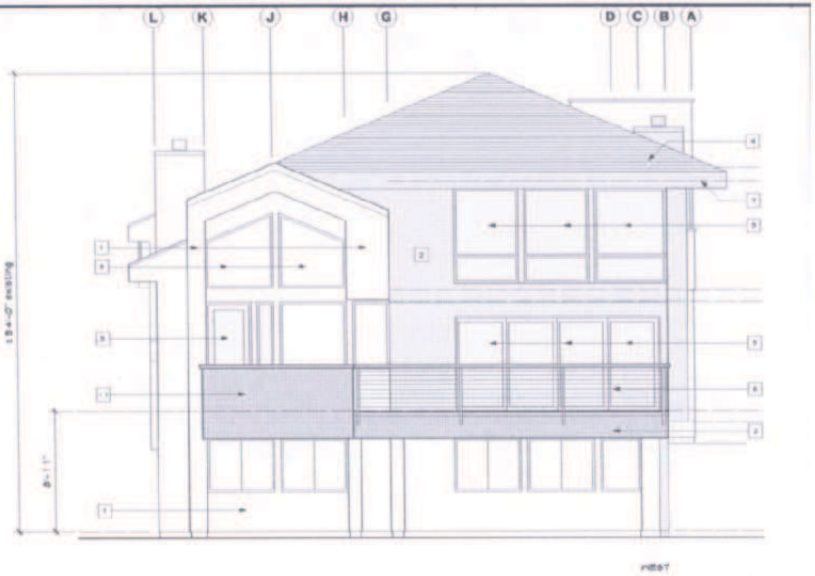

EXTERIOR ELEVATIONS (EXISTING)

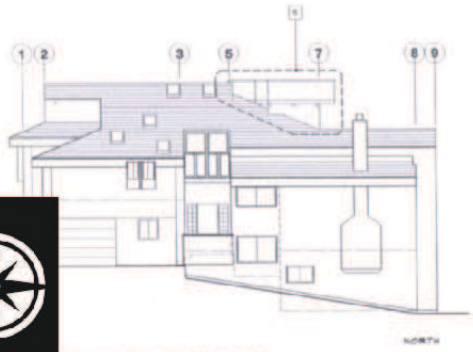

EXTERIOR ELEVATIONS (PROPOSED ADDITIONS SHOWN SHADED)

PROJECT

Minor Use Permit
Stoller / DRC2014-00055

EXHIBIT

Elevations

ELEVATION REFERENCE NOTES

1. EXISTING WOOD SHINGLE SIDING TO REMAIN
2. NEW PAINTED WOOD SHINGLE SIDING TO MATCH EXISTING
3. NEW WINDOWS TO MATCH EXISTING
4. NEW ASPHALT SHINGLE ROOFING TO MATCH EXISTING
5. EXISTING ROOF DECK TO BE REMOVED
6. STAINLESS STEEL CABLE RAILING W/ WOOD CAP AND STEEL POSTS
7. PAINTED WOOD FASCIA TO MATCH EXISTING
8. GLASS DECK RAILING
9. EXISTING SPIRAL STAIR TO REMAIN

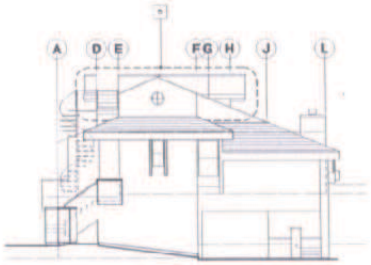

EAST

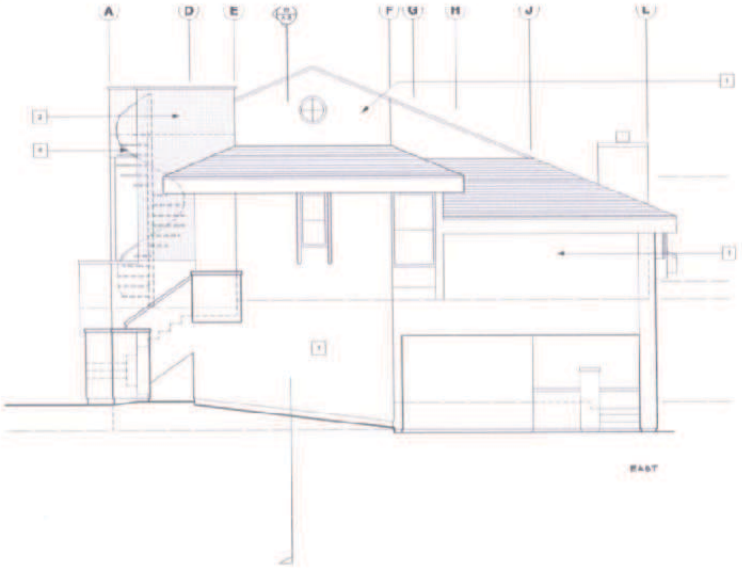

EAST

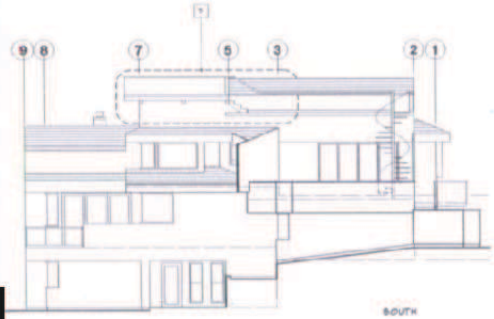

SOUTH

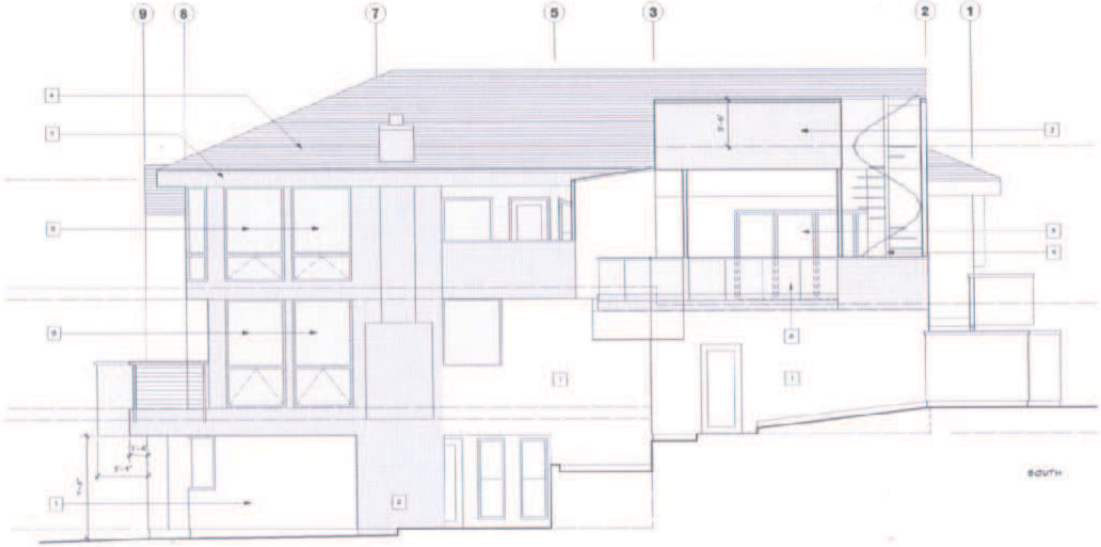

SOUTH

PROJECT

Minor Use Permit
Stoller / DRC2014-00055

EXHIBIT

Elevations