Attachment 5

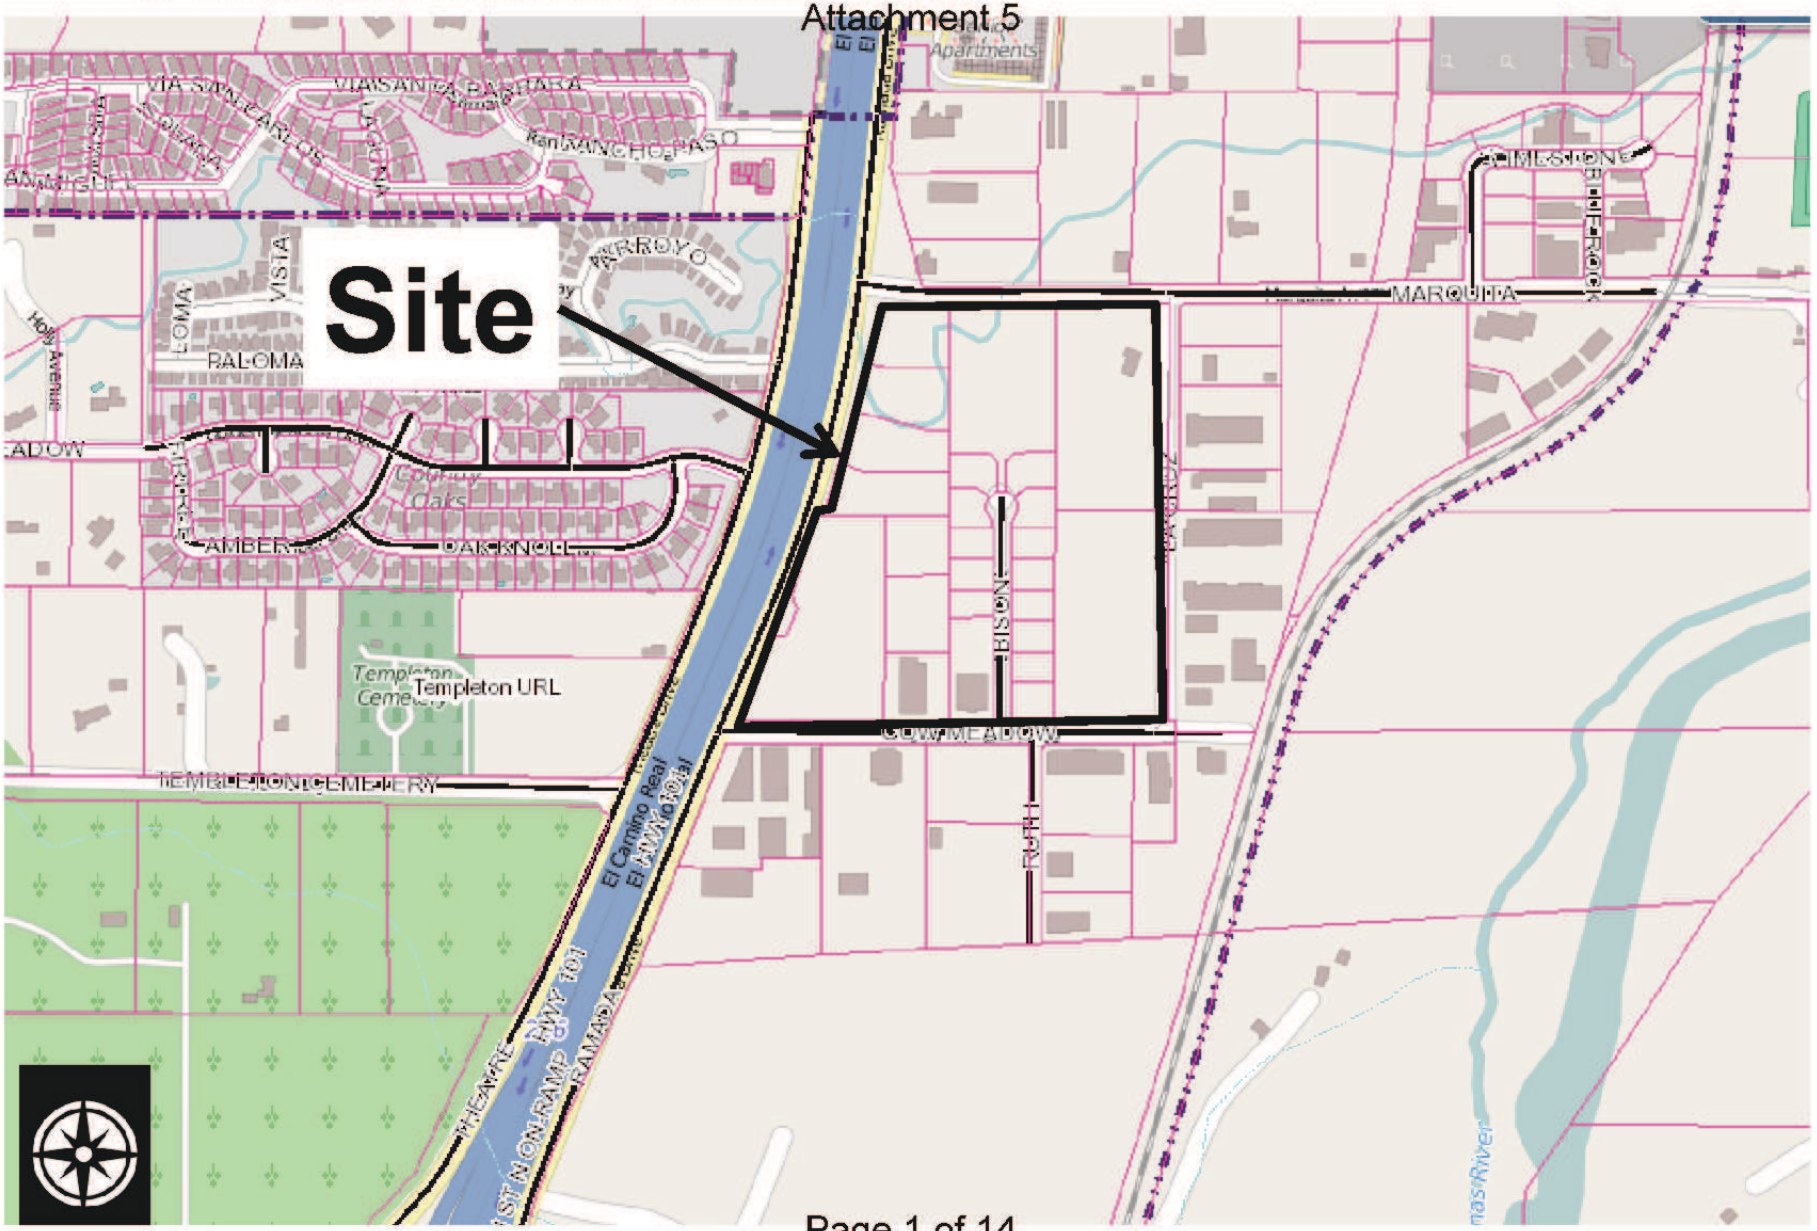

PROJECT
General Plan Amendment
Zacastreet21 LLC. / LRP2014-00013

EXHIBIT
Vicinity Map

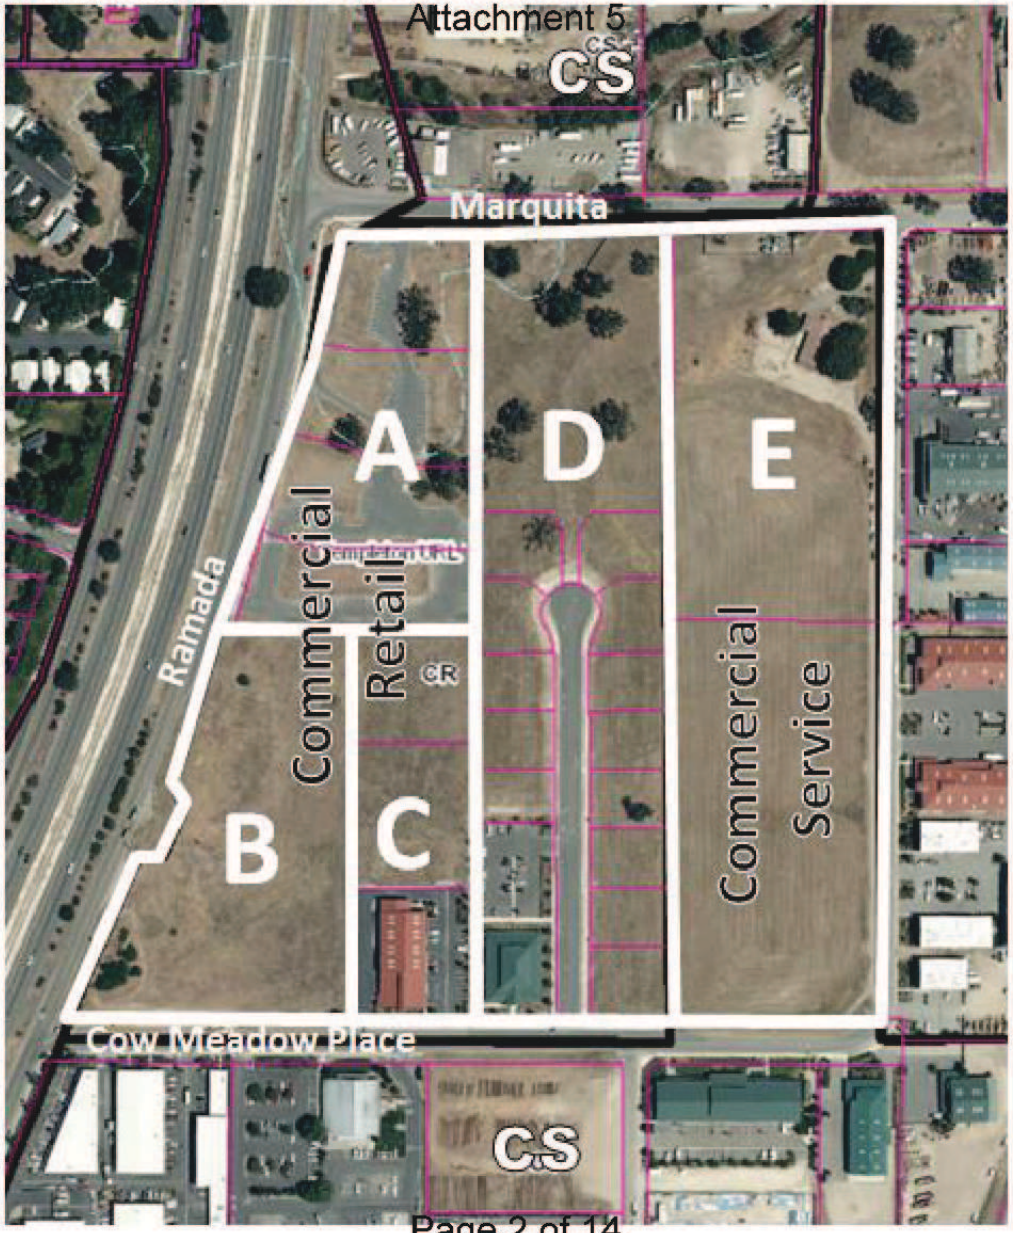

PROJECT
General Plan Amendment
Zacastreet21 LLC. / LRP2014-00013

EXHIBIT
Aerial Photograph

Attachment 5

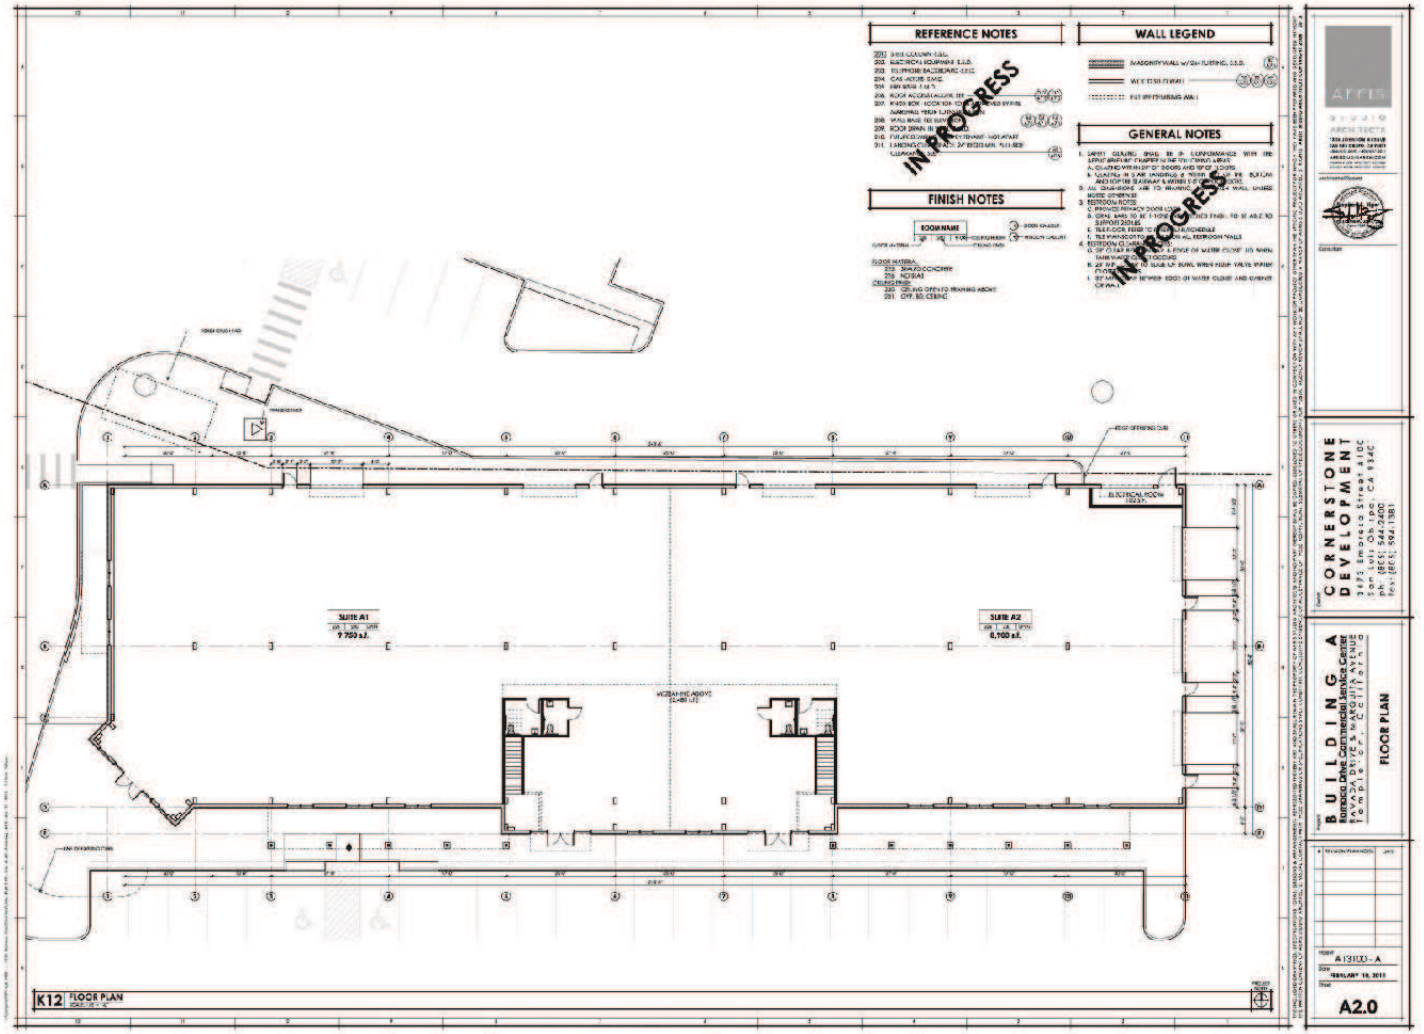

Page 3 of 14

PROJECT

General Plan Amendment
Zacastreet21 LLC. / LRP2014-00013

EXHIBIT

Building A Floor Plan

Attachment 5

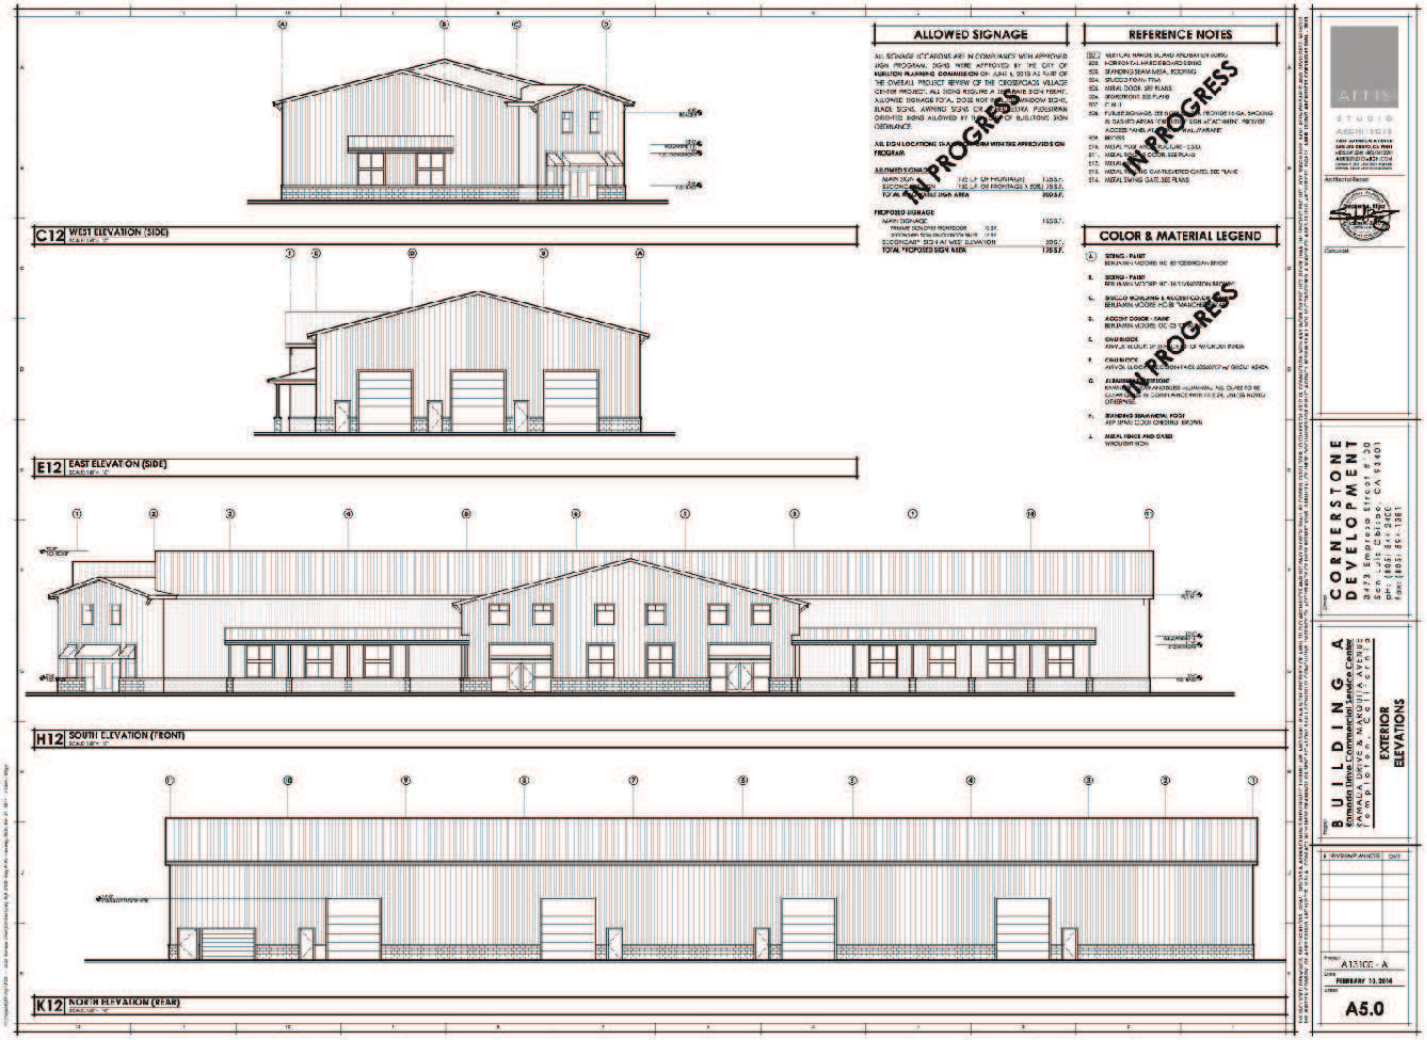

PROJECT
General Plan Amendment
Zacastreet21 LLC. / LRP2014-00013

EXHIBIT
Building A Elevations

PROJECT
General Plan Amendment
Zacastreet21 LLC. / LRP2014-00013

EXHIBIT
Building A Rendering

Attachment 5

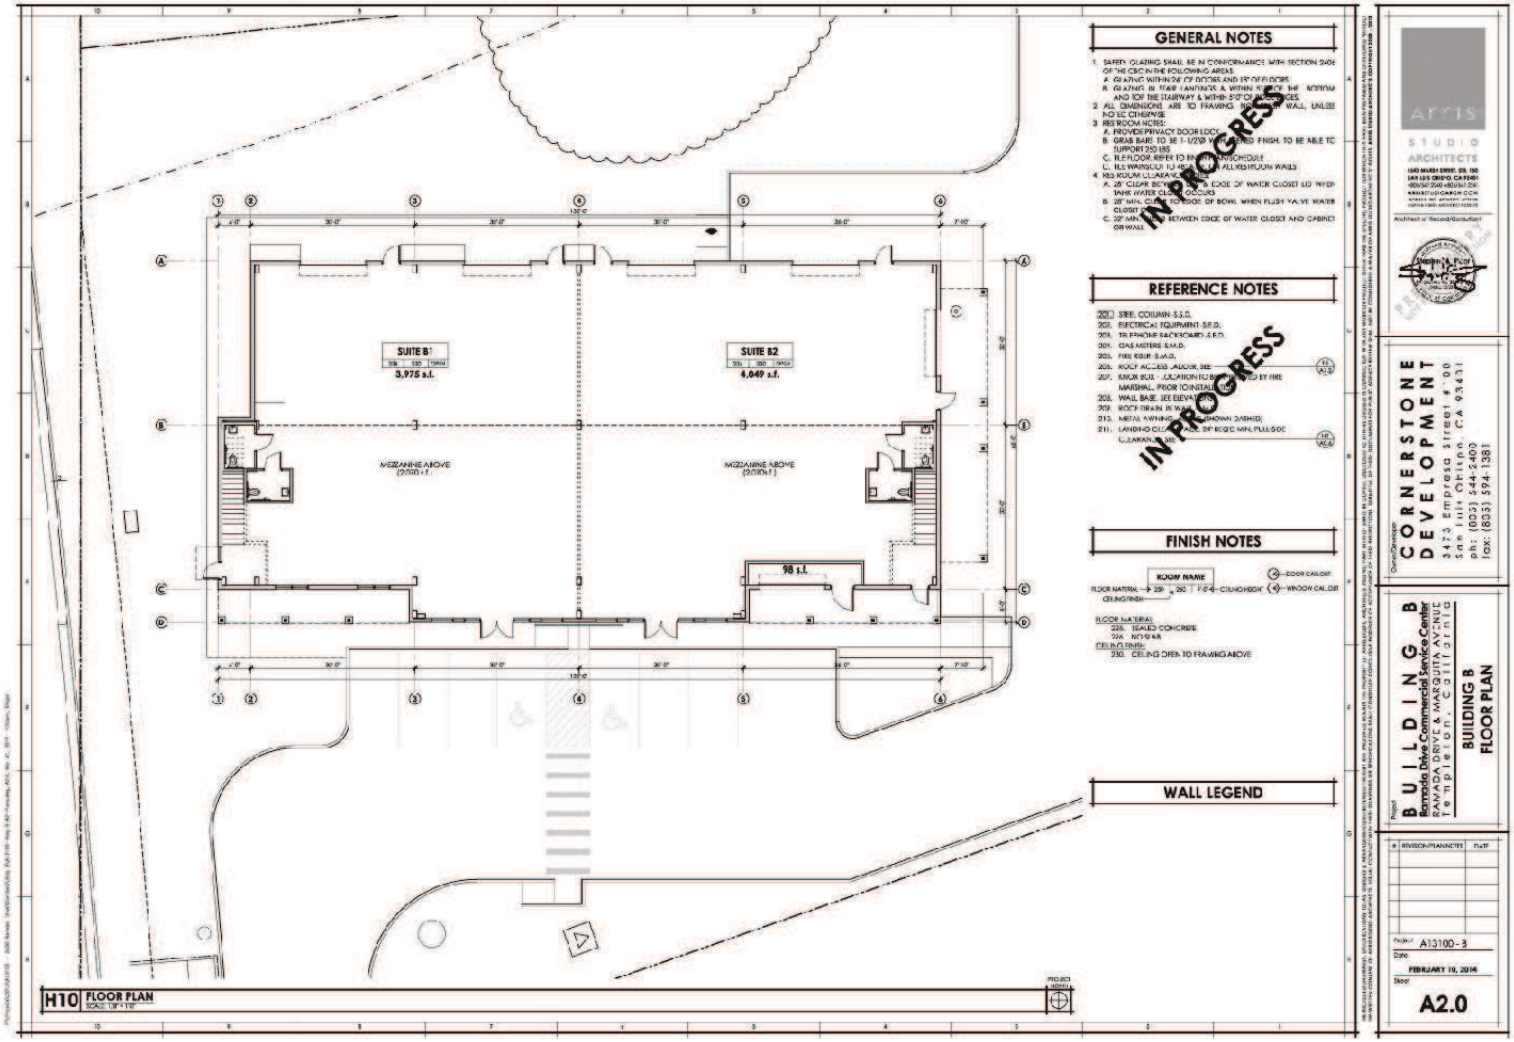

PROJECT
General Plan Amendment
Zacastreet21 LLC. / LRP2014-00013

EXHIBIT
Building B Floor Plan

Attachment 5

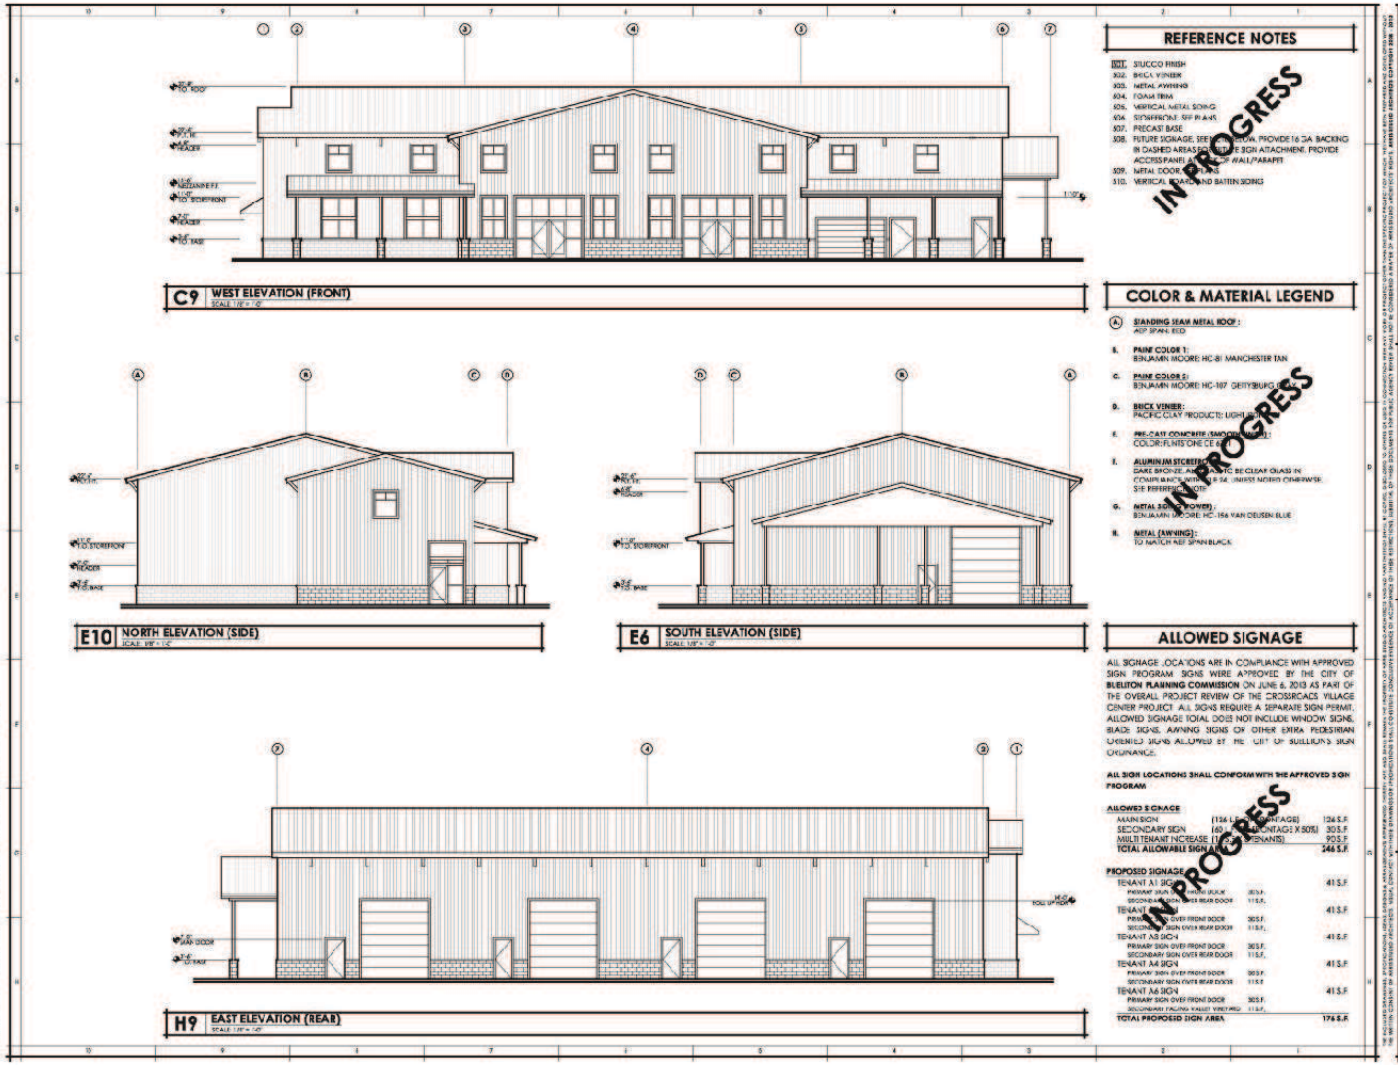

PROJECT
General Plan Amendment
Zacastreet21 LLC. / LRP2014-00013

EXHIBIT
Building B Elevations

Attachment 5

CONCEPTUAL EXTERIOR ELEVATION

BUILDING B - WEST ELEVATION (FRONT)

ARRIS STUDIO ARCHITECTS

Cornerstone Development
3474 Empresa St. #100
San Luis Obispo, CA
ph: (805) 544-2400
fax: (805) 594-1381

Ramada Drive
Commercial Service Center
Templeton, California

BUILDING B - CONCEPTUAL EXTERIOR ELEVATION

B

PROJECT
General Plan Amendment
Zacastreet21 LLC. / LRP2014-00013

EXHIBIT
Building B Rendering

Attachment 5

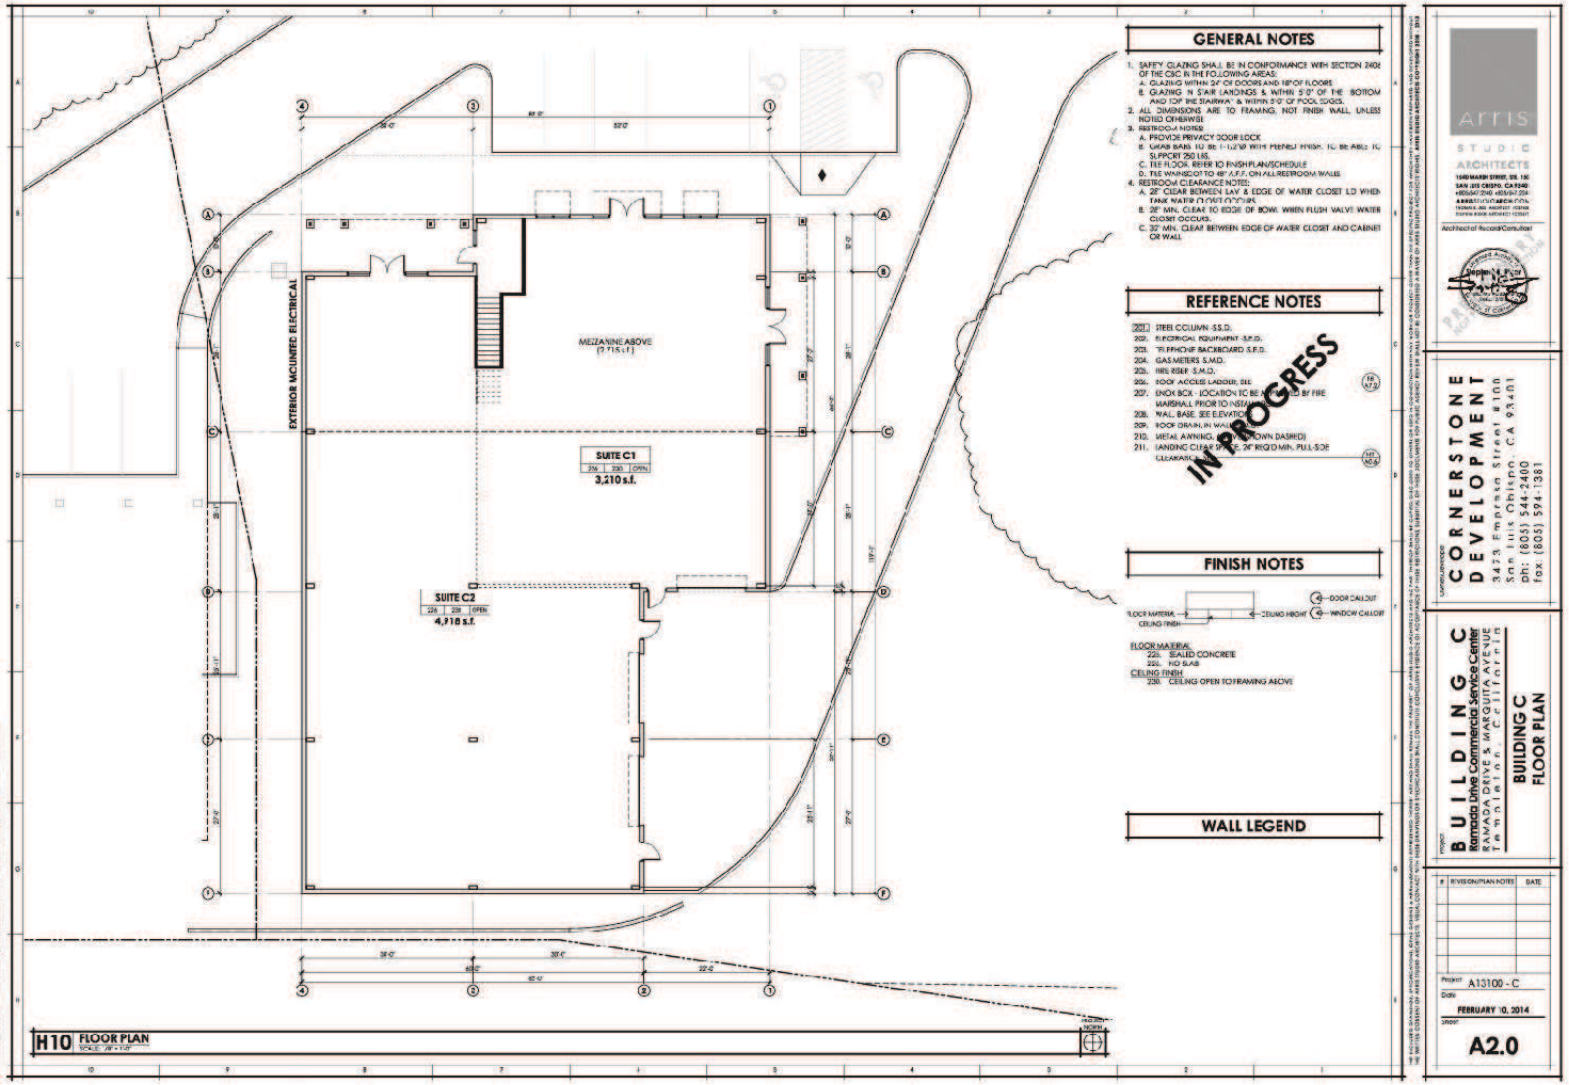

PROJECT

General Plan Amendment
Zacastreet21 LLC. / LRP2014-00013

EXHIBIT

Building C Floor Plan

Attachment 5

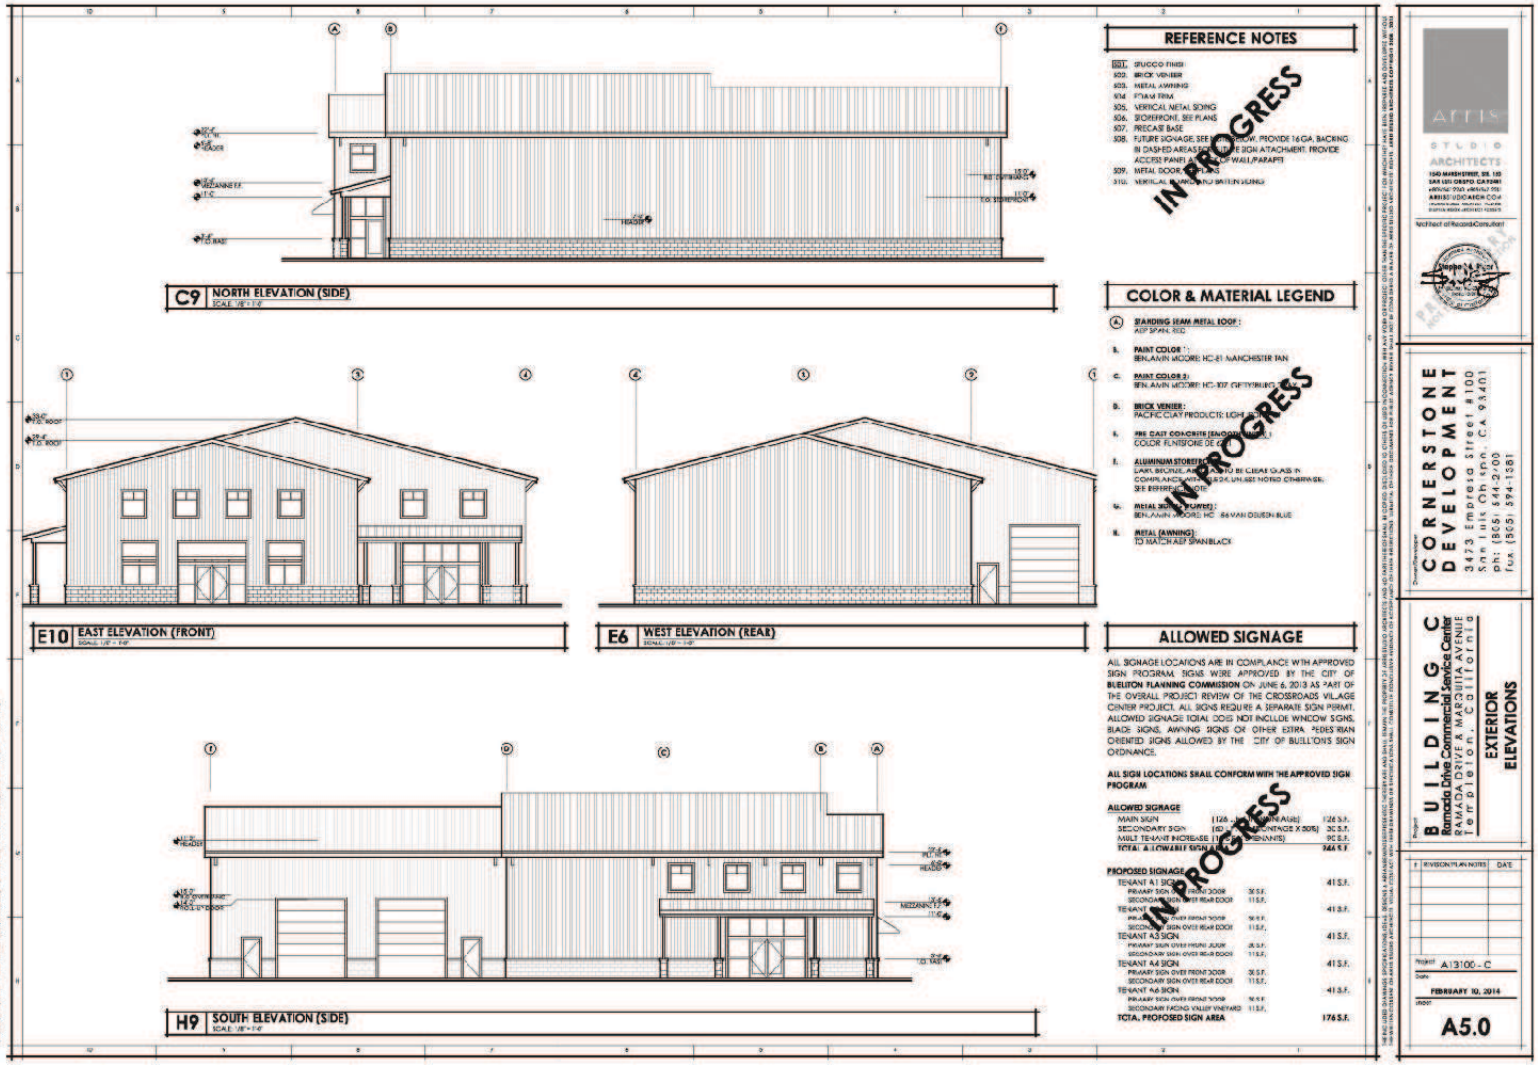

PROJECT
General Plan Amendment
Zacastreet21 LLC. / LRP2014-00013

EXHIBIT
Building C Elevations

CONCEPTUAL EXTERIOR ELEVATION

BUILDING C - WEST ELEVATION (FRONT)

ARRIS STUDIO ARCHITECTS

Cornerstone Development
3474 Empresa St. #100
San Luis Obispo, CA
ph: (805) 544-2400
fax: (805) 594-1381

Ramada Drive
Commercial Service Center
Templeton, California

BUILDING C - CONCEPTUAL EXTERIOR ELEVATION

C

PROJECT
General Plan Amendment
Zacastreet21 LLC. / LRP2014-00013

EXHIBIT
Building C Rendering

Attachment 5

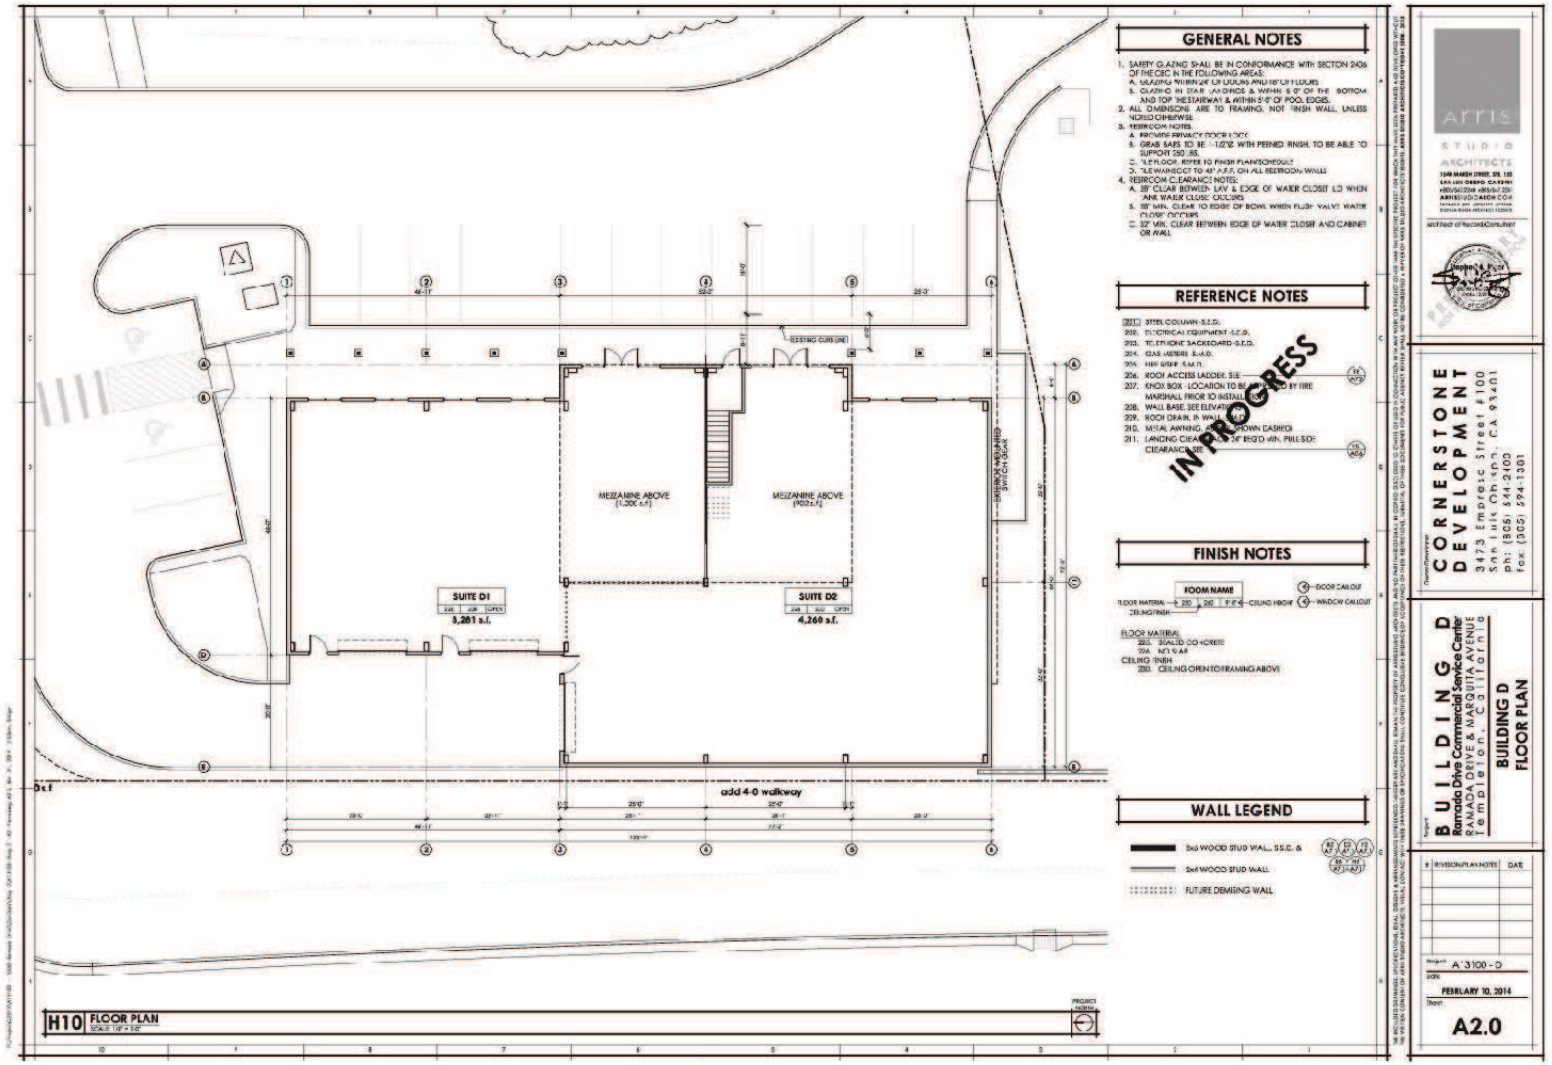

PROJECT
General Plan Amendment
Zacastreet21 LLC. / LRP2014-00013

EXHIBIT
Building D Floor Plan

Attachment 5

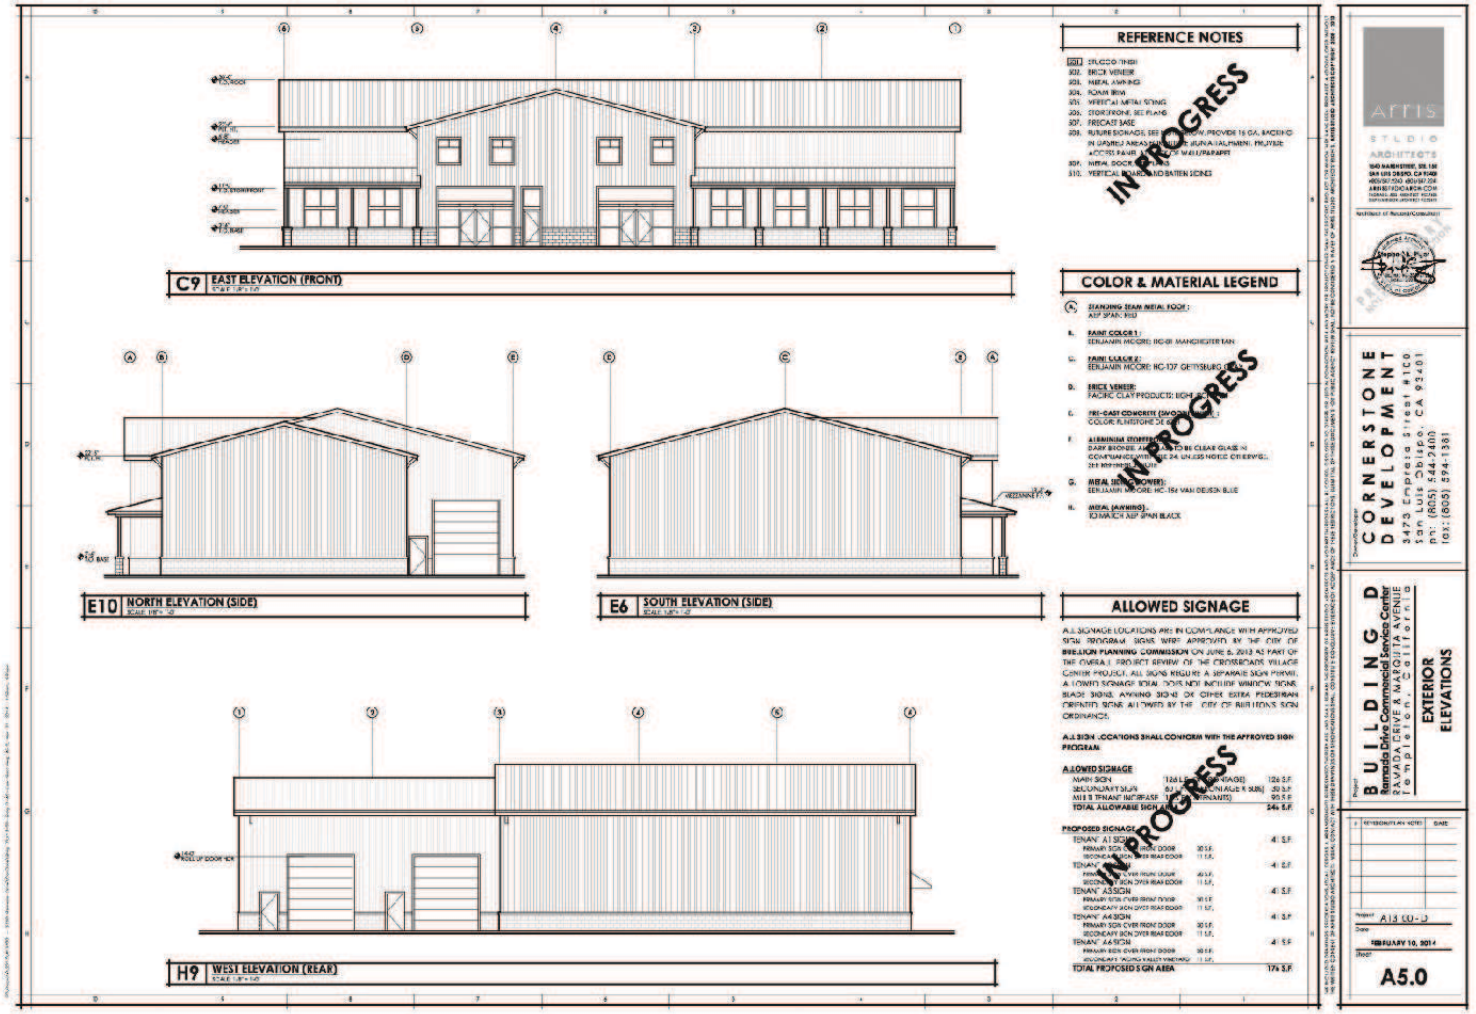

PROJECT

General Plan Amendment
Zacastreet21 LLC. / LRP2014-00013

EXHIBIT

Building D Elevations

PROJECT
General Plan Amendment
Zacastreet21 LLC. / LRP2014-00013

EXHIBIT
Building D Rendering