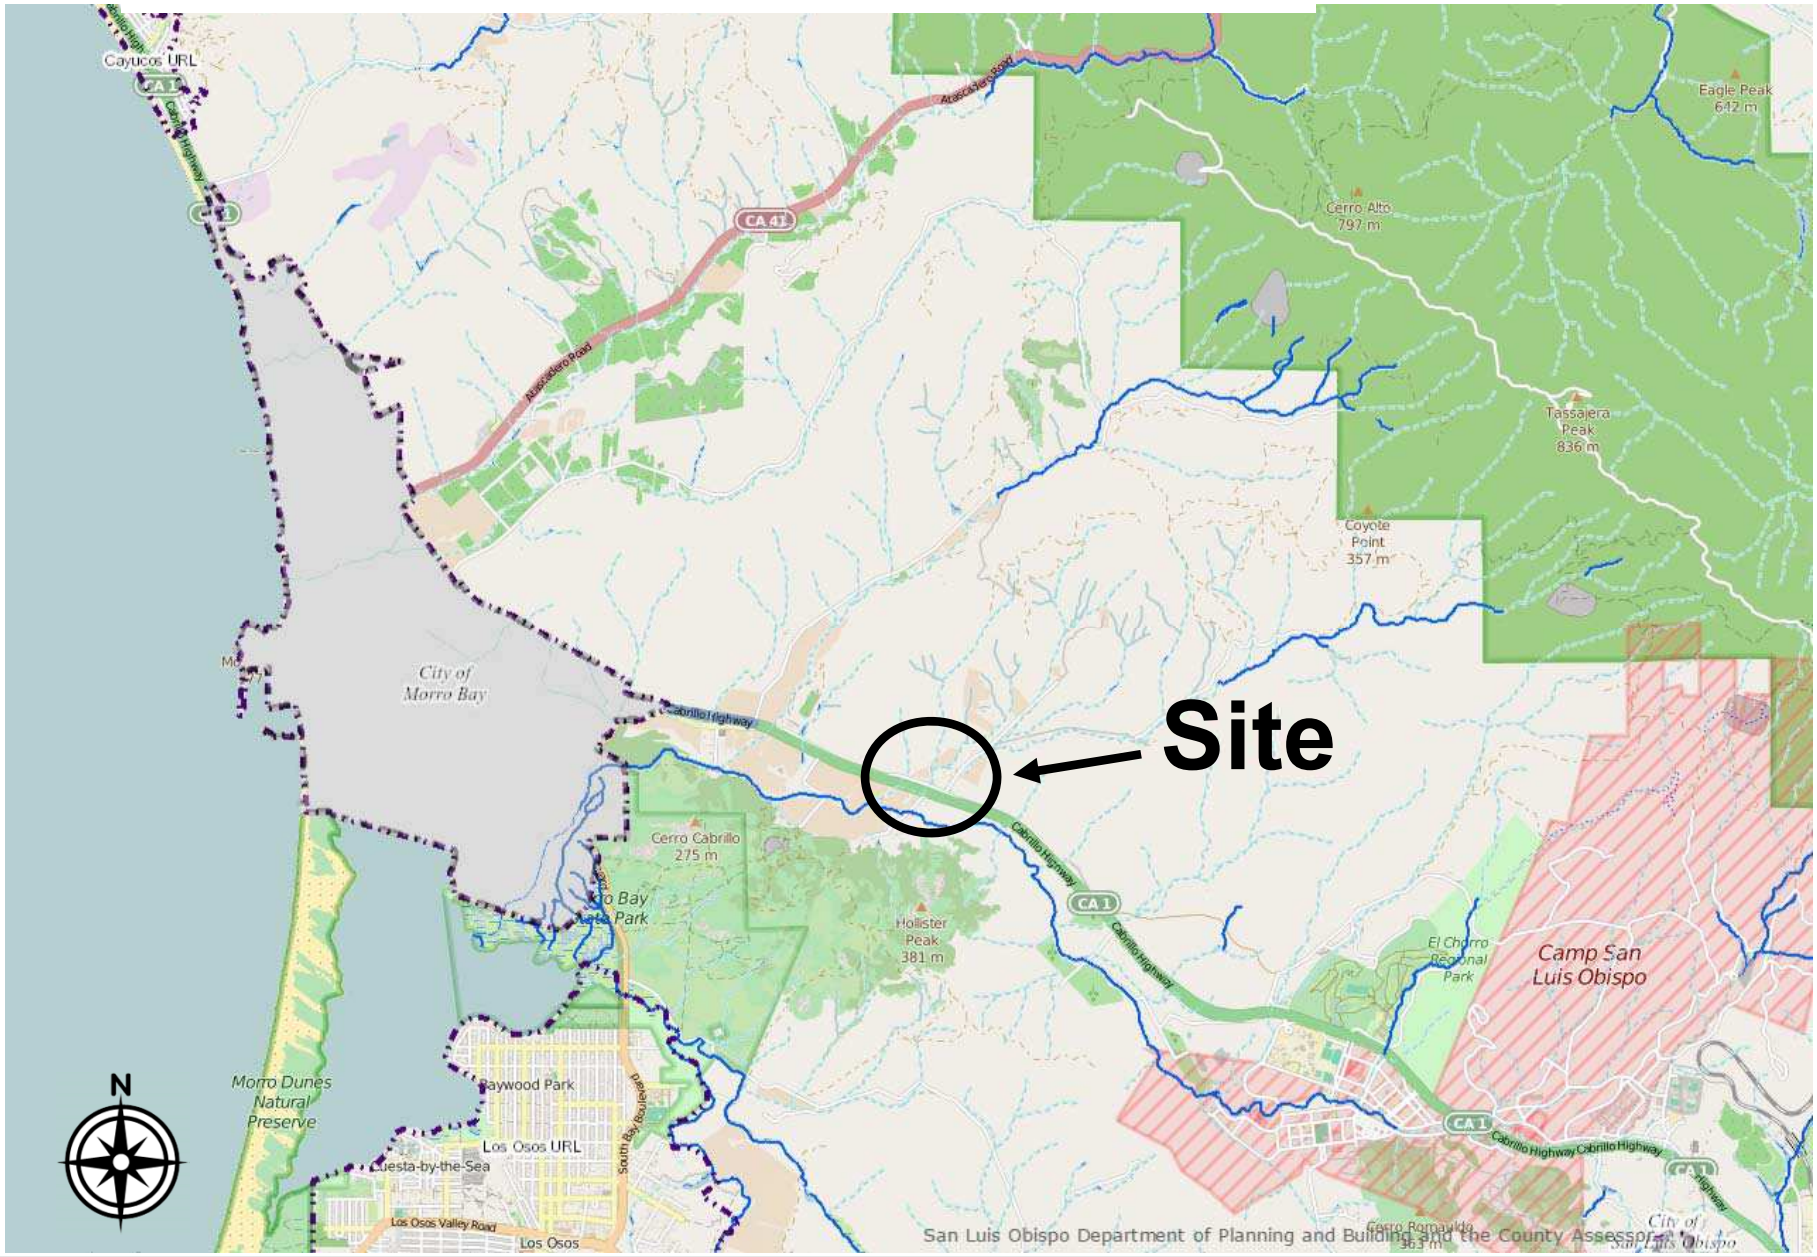

PROJECT

Minor Use Permit
NSA Wireless/ DRC2014-00074

EXHIBIT

Vicinity Map

SAN LUIS OBISPO COUNTY DEPARTMENT OF BUILDING AND PLANNING

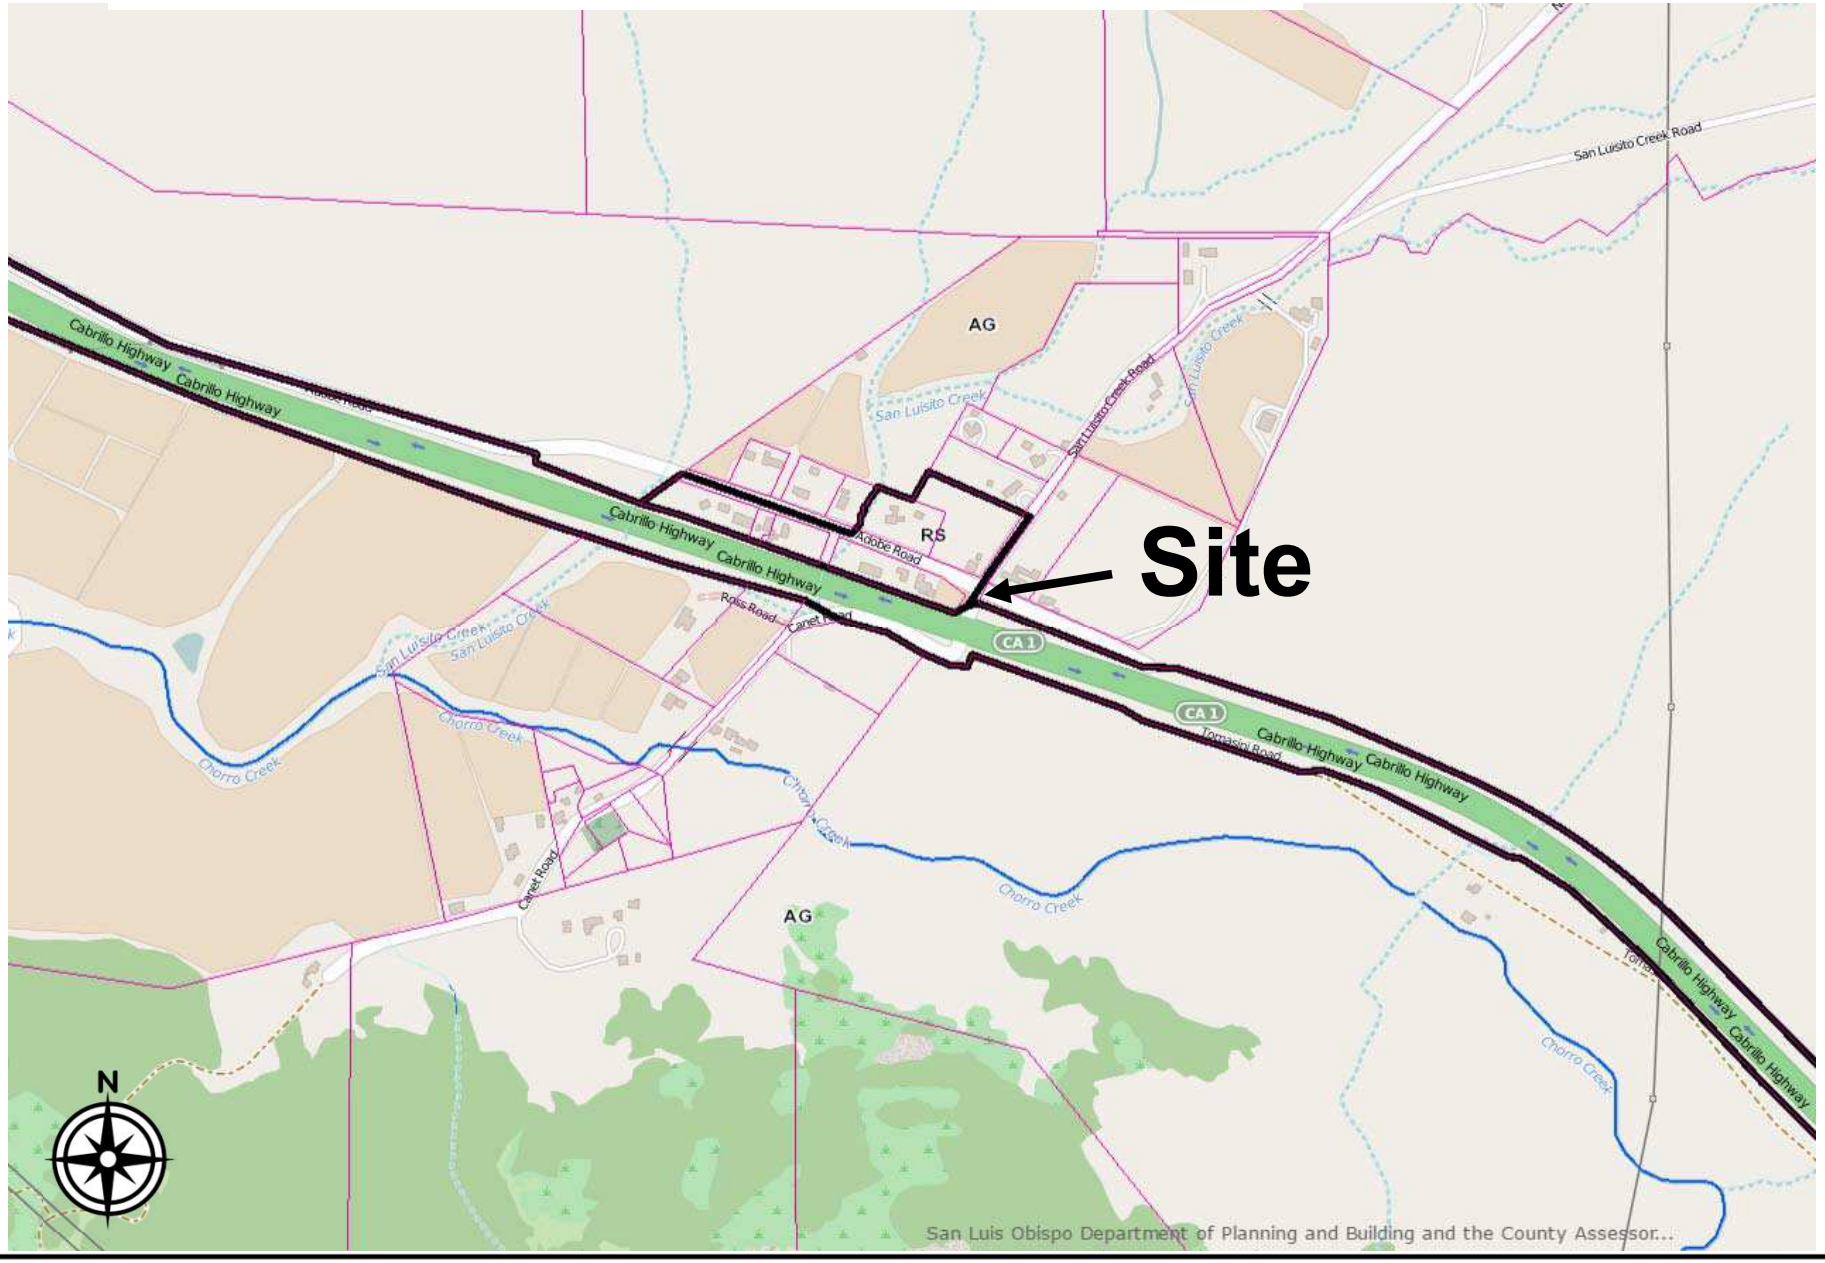

PROJECT

Minor Use Permit
NSA Wireless/ DRC2014-00074

EXHIBIT

Land Use Category Map

SAN LUIS OBISPO COUNTY DEPARTMENT OF BUILDING AND PLANNING

PROJECT

Minor Use Permit
NSA Wireless/ DRC2014-00074

EXHIBIT

Aerial Map

SAN LUIS OBISPO COUNTY DEPARTMENT OF BUILDING AND PLANNING

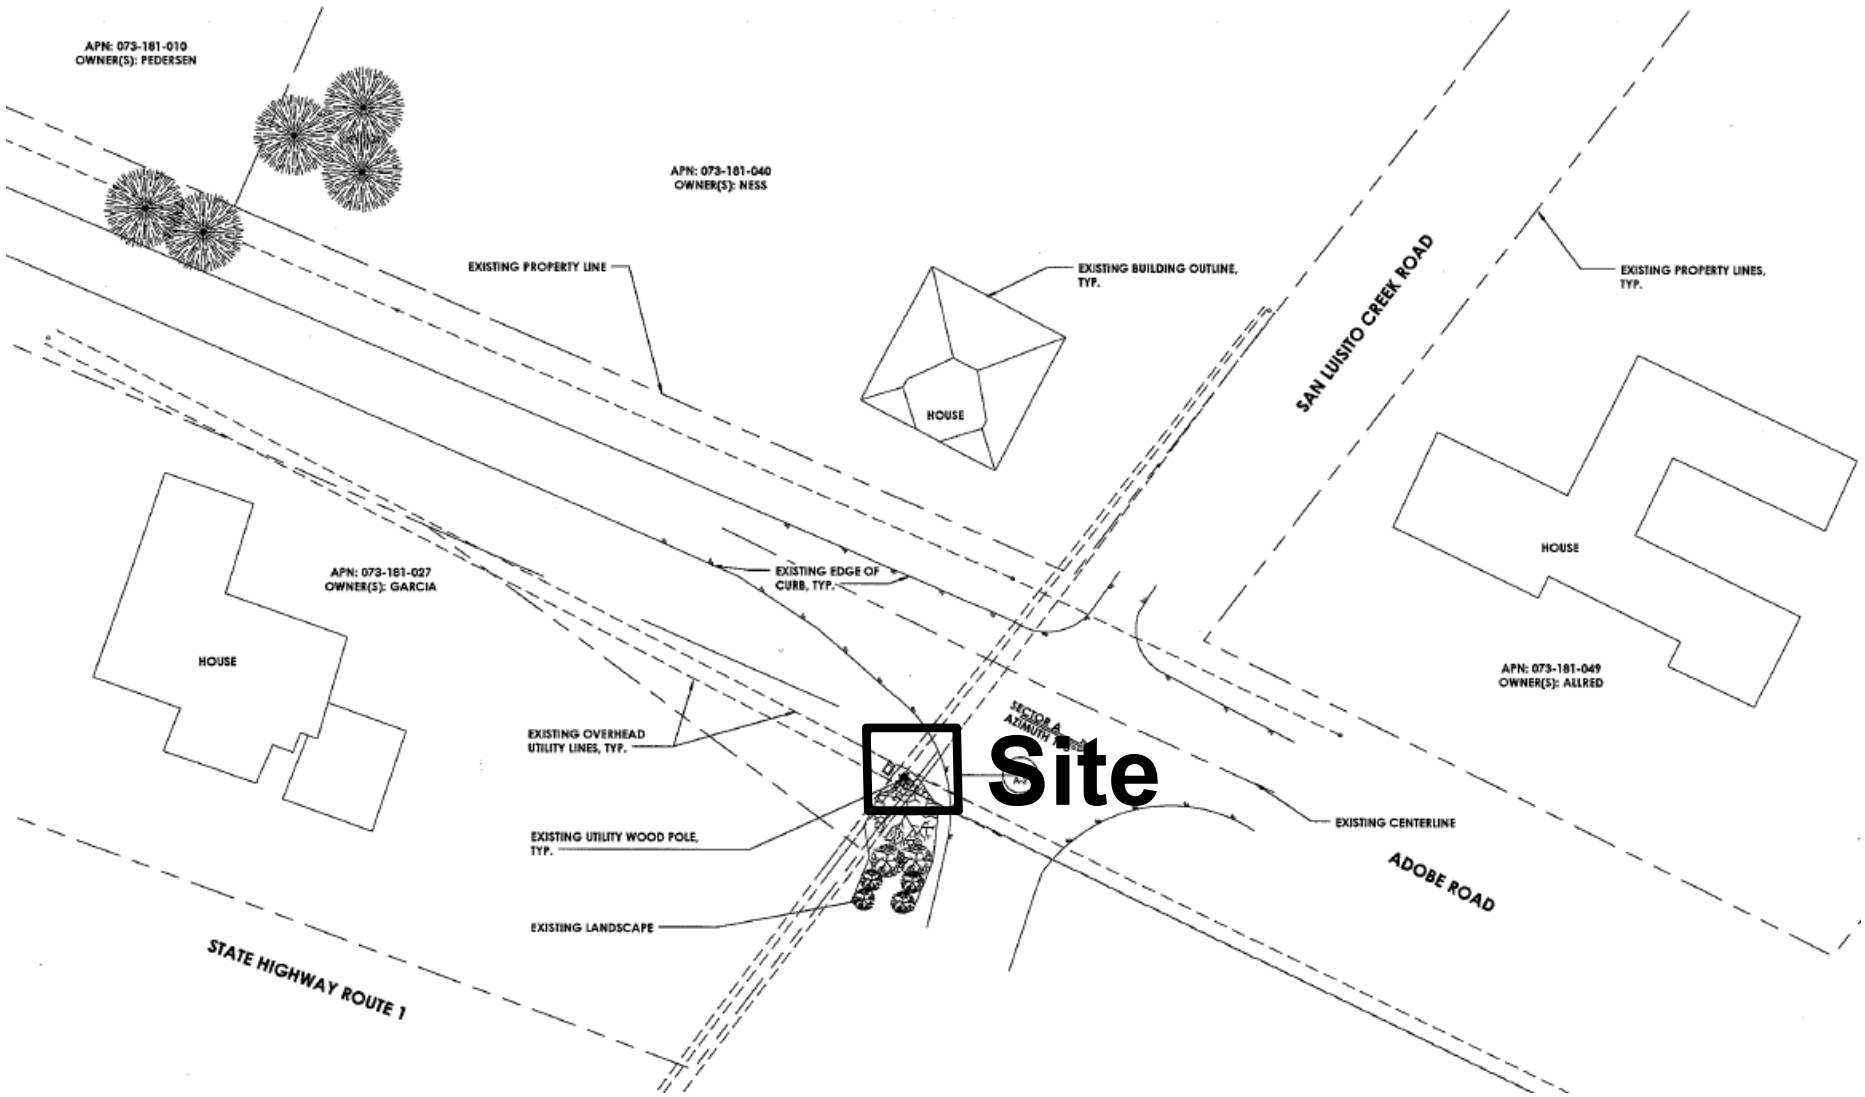

PROJECT

Minor Use Permit
NSA Wireless/ DRC2014-00074

EXHIBIT

Site Plan

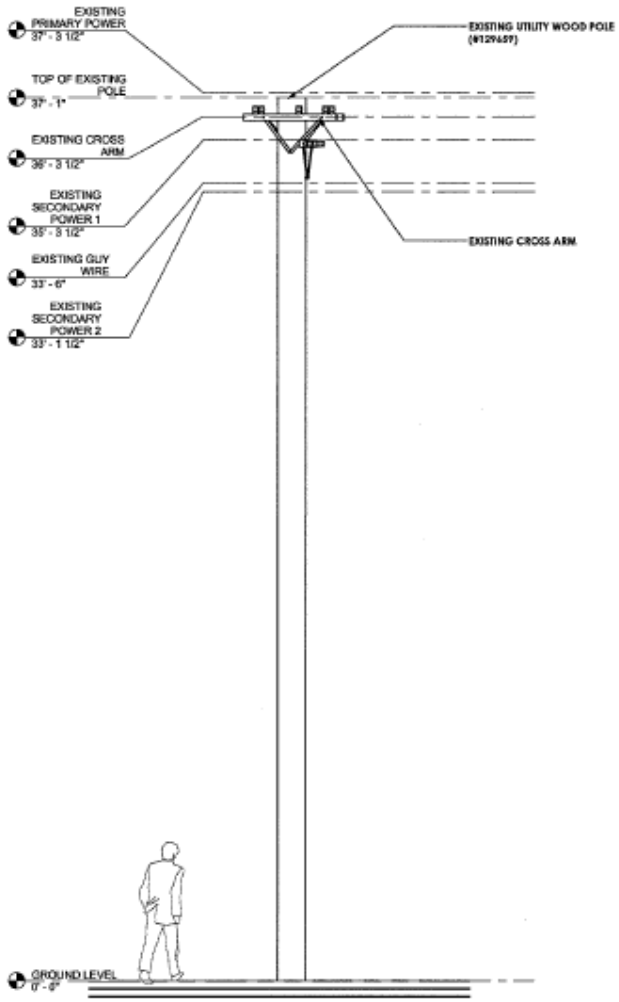

EXISTING NORTH ELEVATION

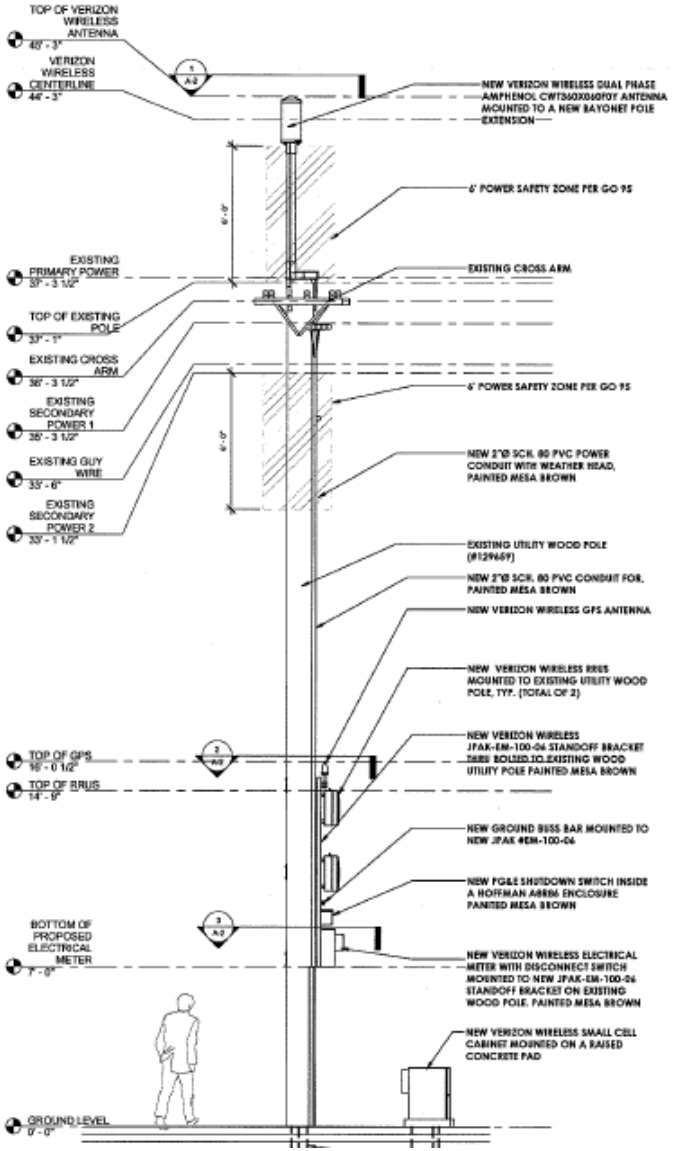

PROPOSED NORTH ELEVATION

PROJECT

Minor Use Permit
NSA Wireless/ DRC2014-00074

EXHIBIT

Elevation Plan