Attachment 3

PROJECT

Minor Use Permit
Avalos/ DRC2014-00110

EXHIBIT

Vicinity Map

Attachment 3

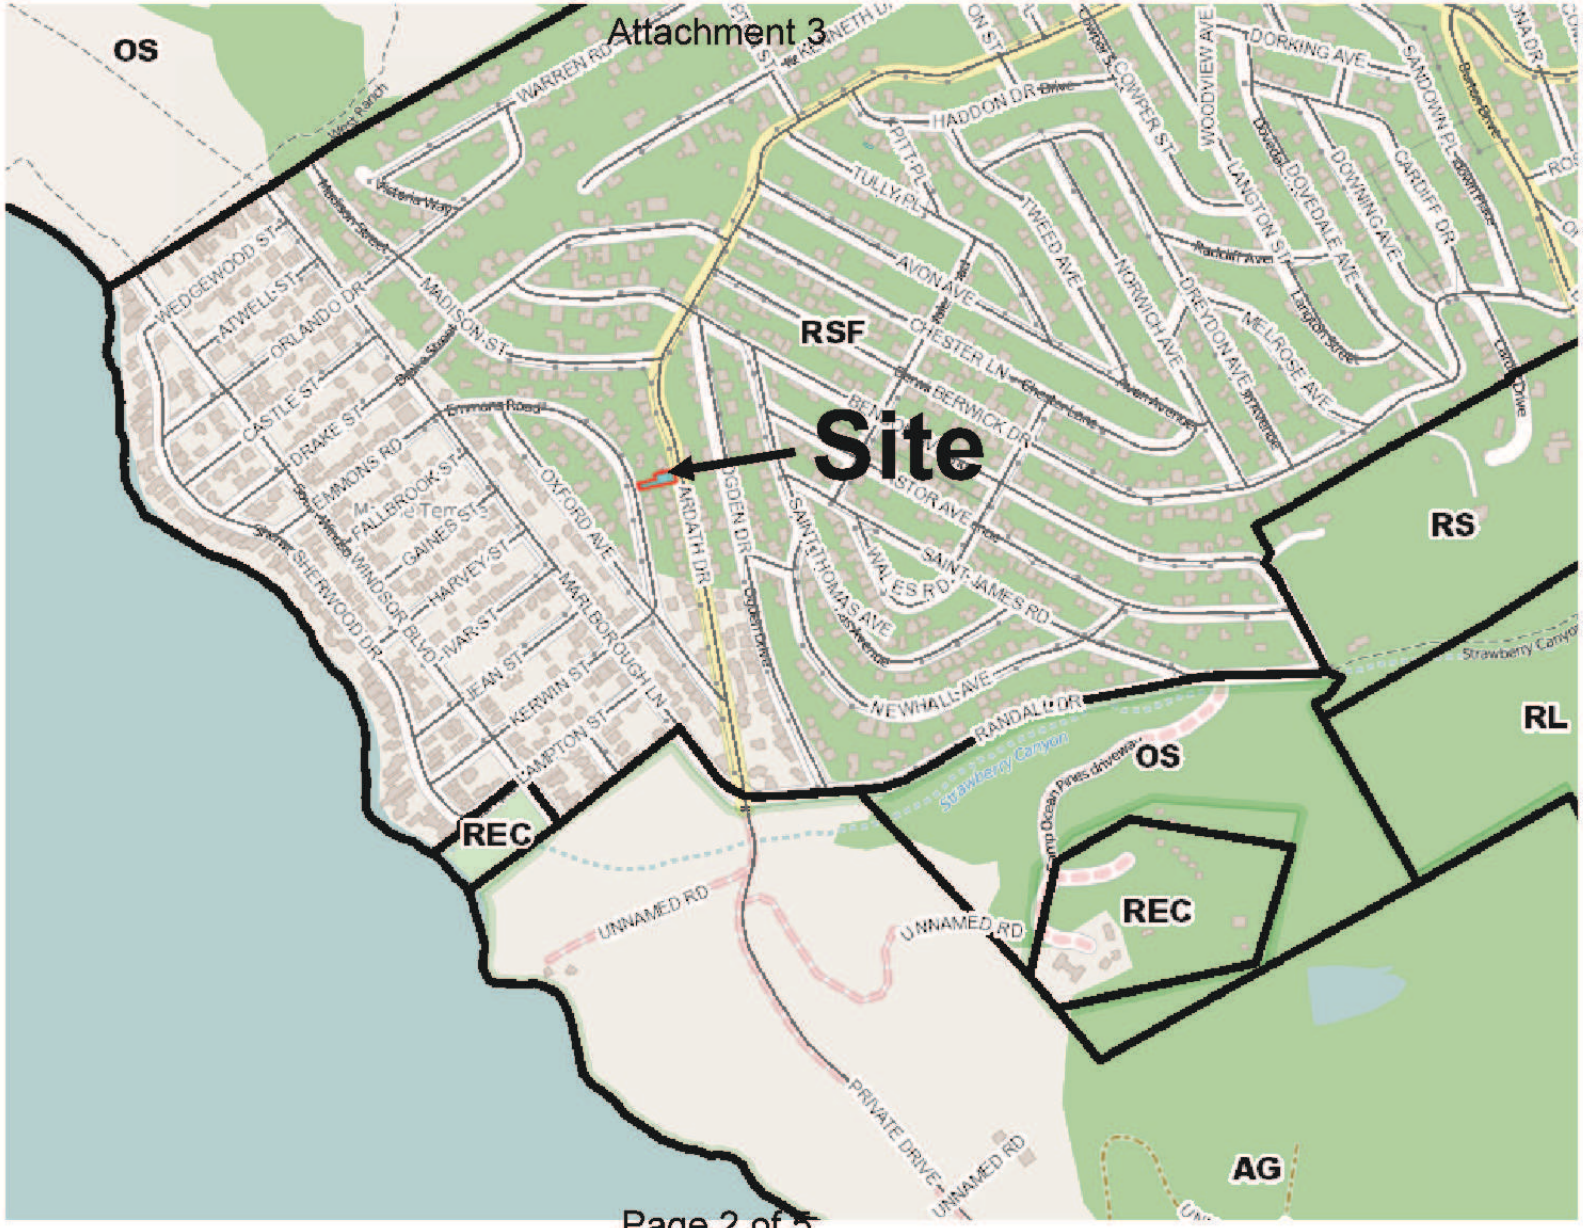

PROJECT

Minor Use Permit
Avalos/ DRC2014-00110

EXHIBIT

Land Use Category Map

Attachment 3

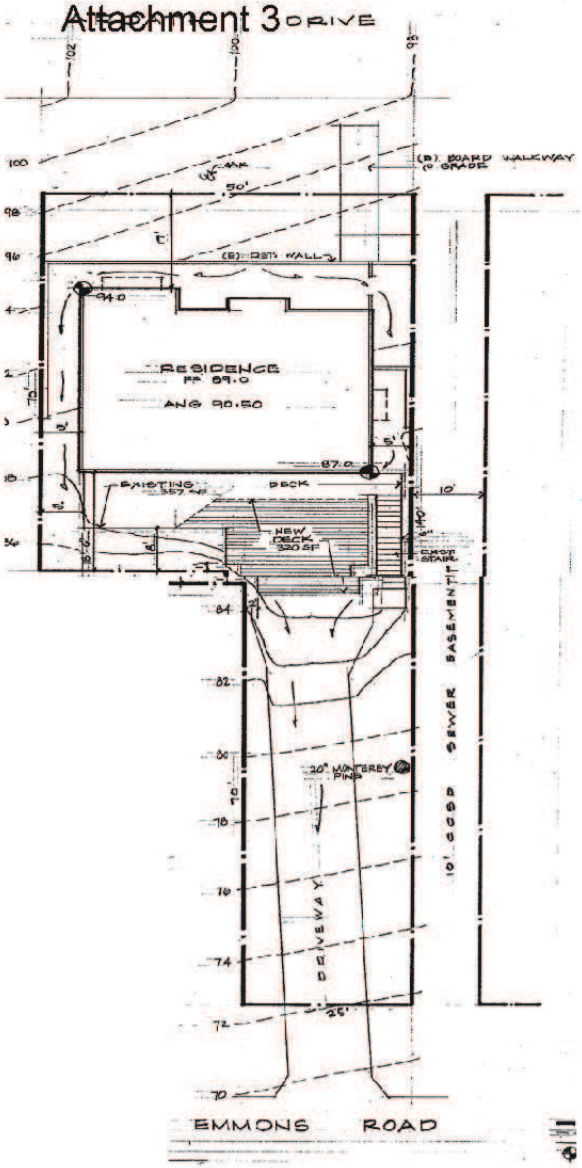

PROJECT

Minor Use Permit
Avalos/ DRC2014-00110

EXHIBIT

Site Plan

Attachment 3

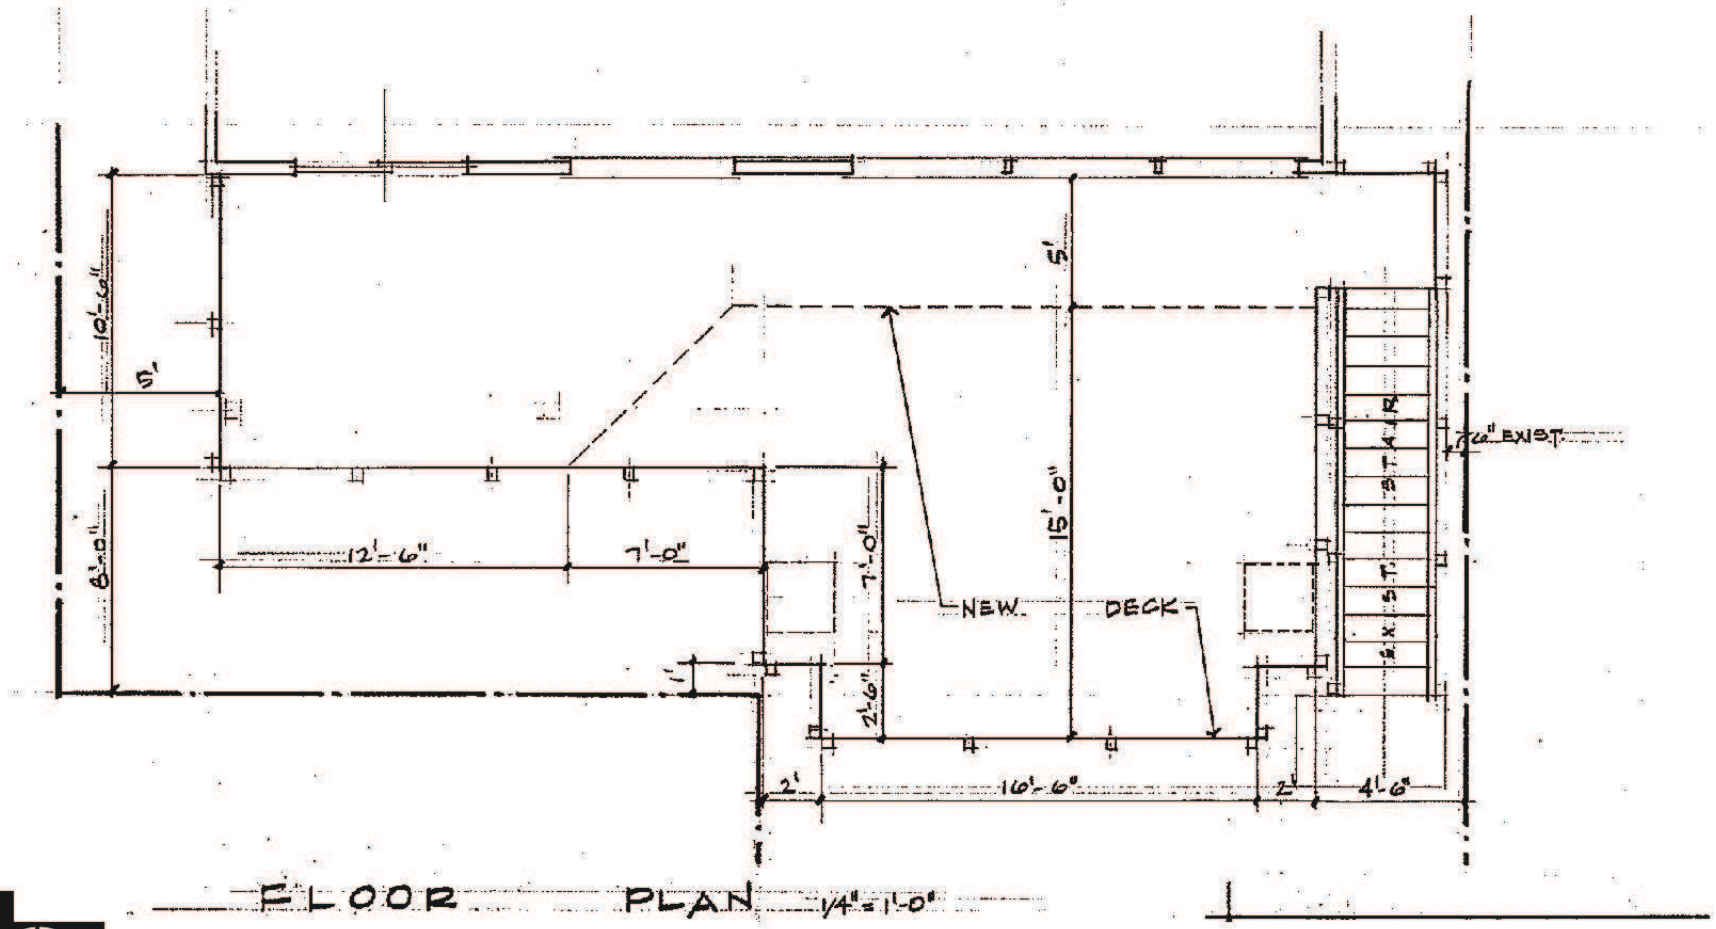

PROJECT

Minor Use Permit
Avalos/ DRC2014-00110

EXHIBIT

Floor Plan

Attachment 3

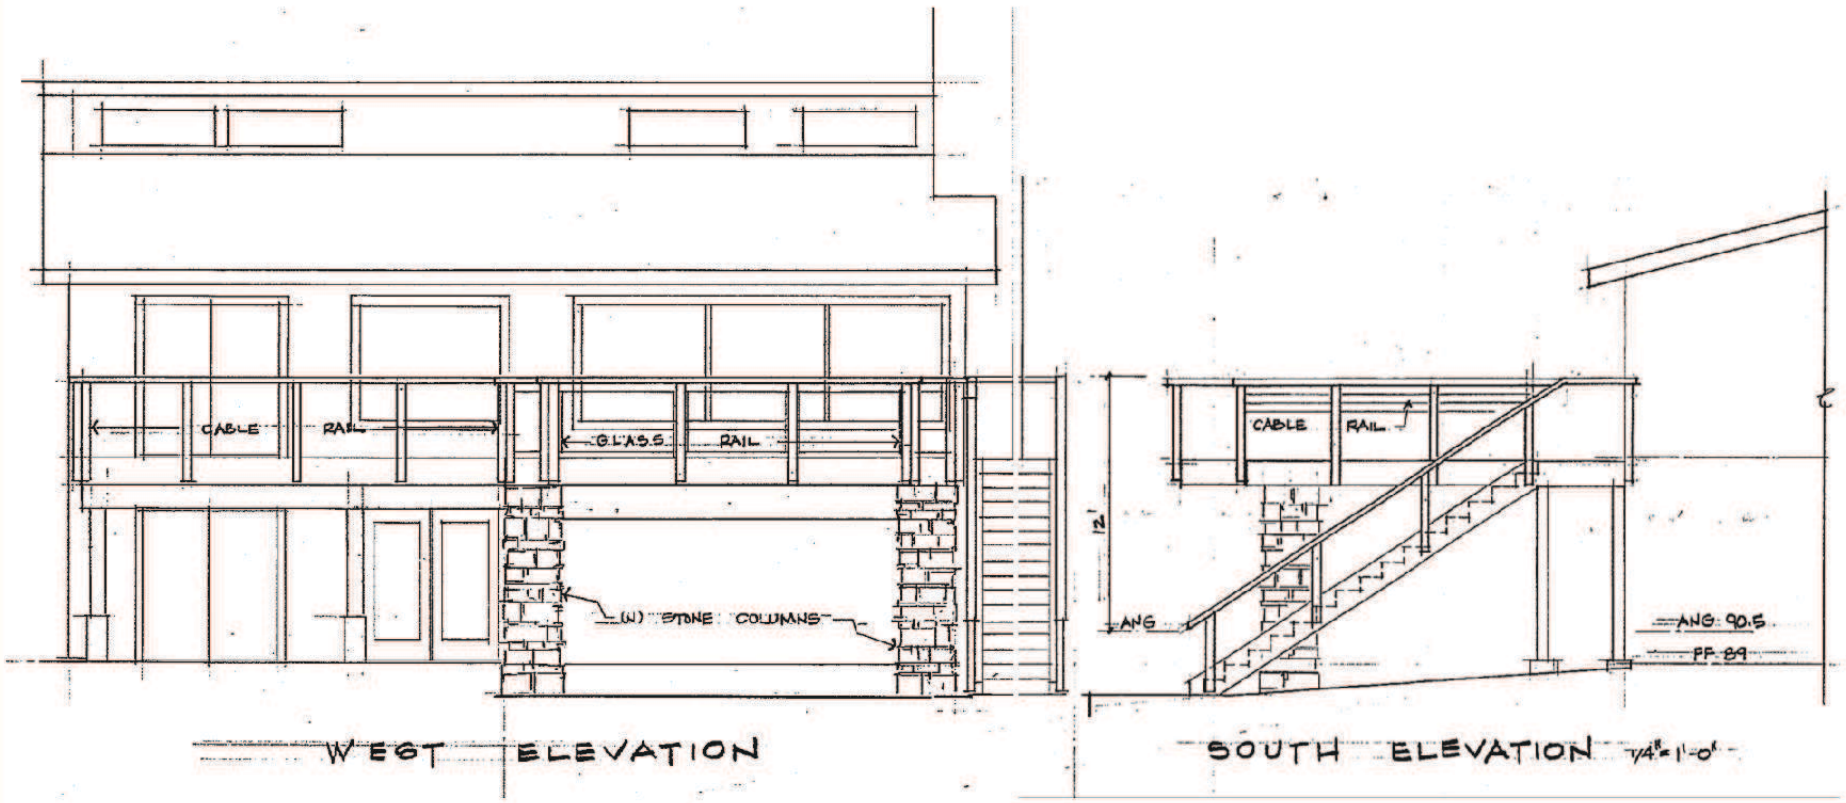

PROJECT

Minor Use Permit
Avalos/ DRC2014-00110

EXHIBIT

Elevations