PROJECT

Minor Use Permit
McLaughlin/ DRC2014-00104

EXHIBIT

Vicinity Map

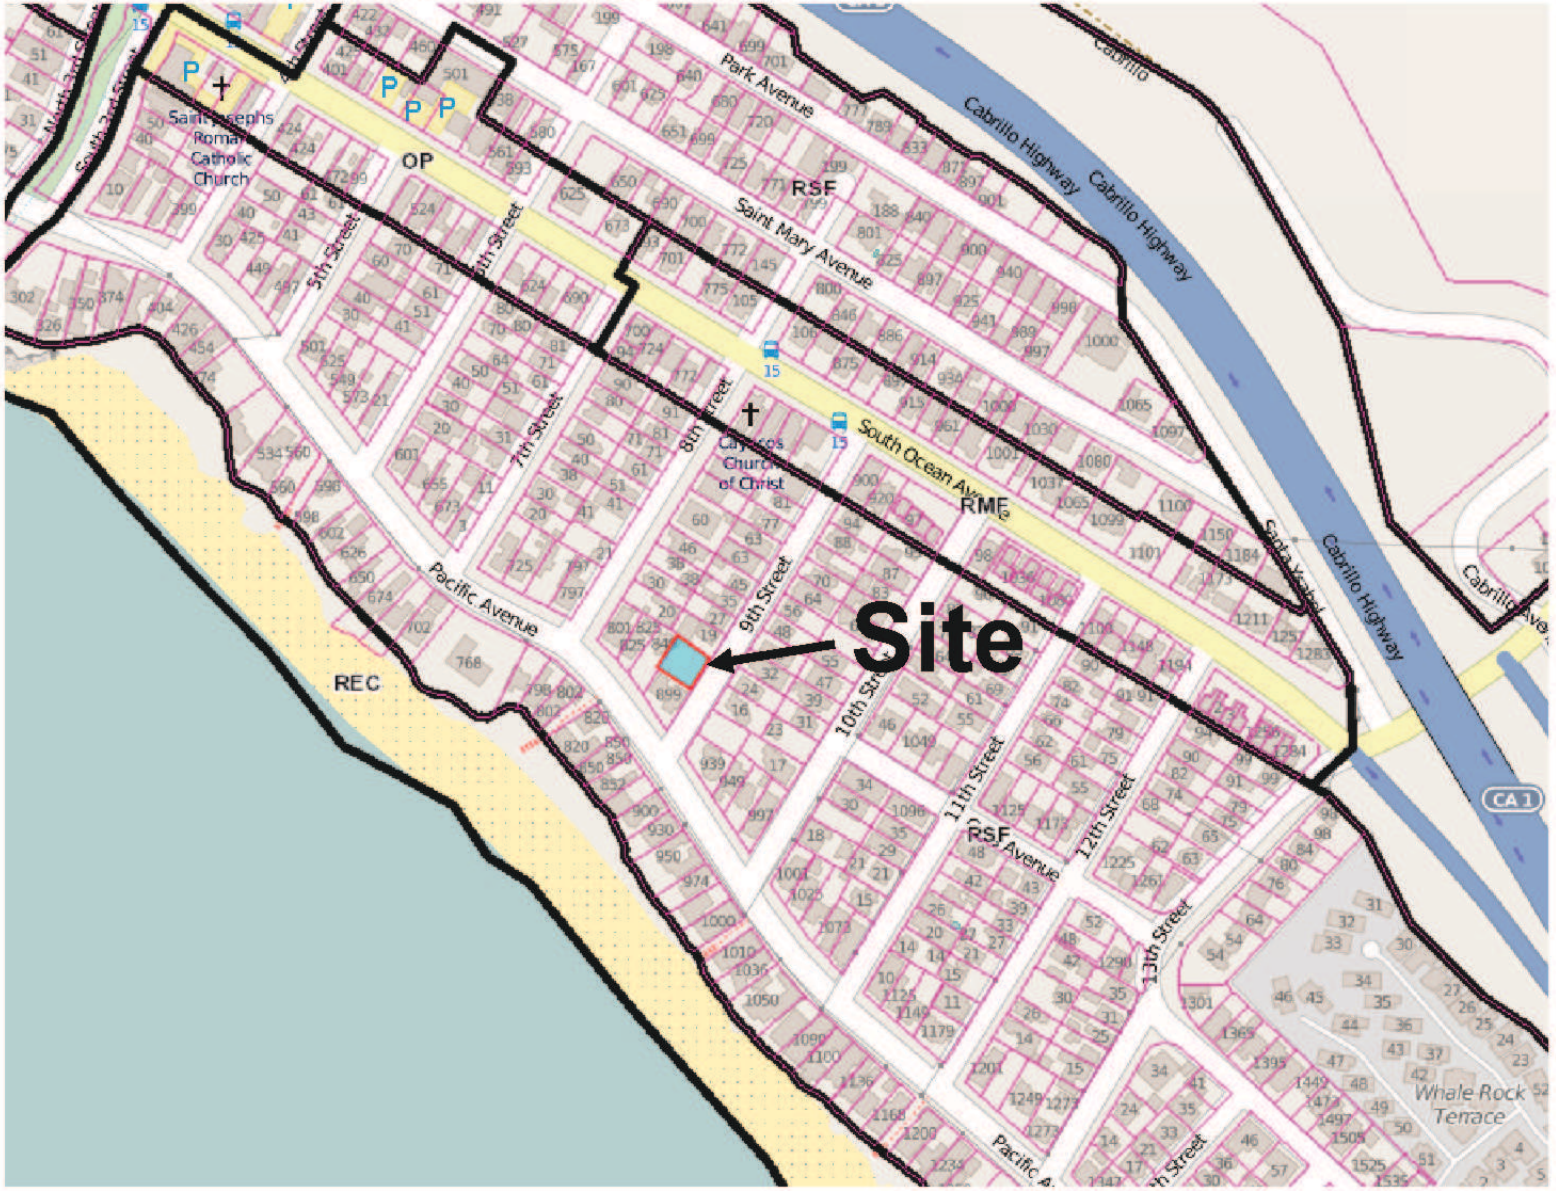

PROJECT

Minor Use Permit
McLaughlin/ DRC2014-00104

EXHIBIT

Land Use Map

PROJECT

Minor Use Permit
McLaughlin/ DRC2014-00104

EXHIBIT

Aerial Map

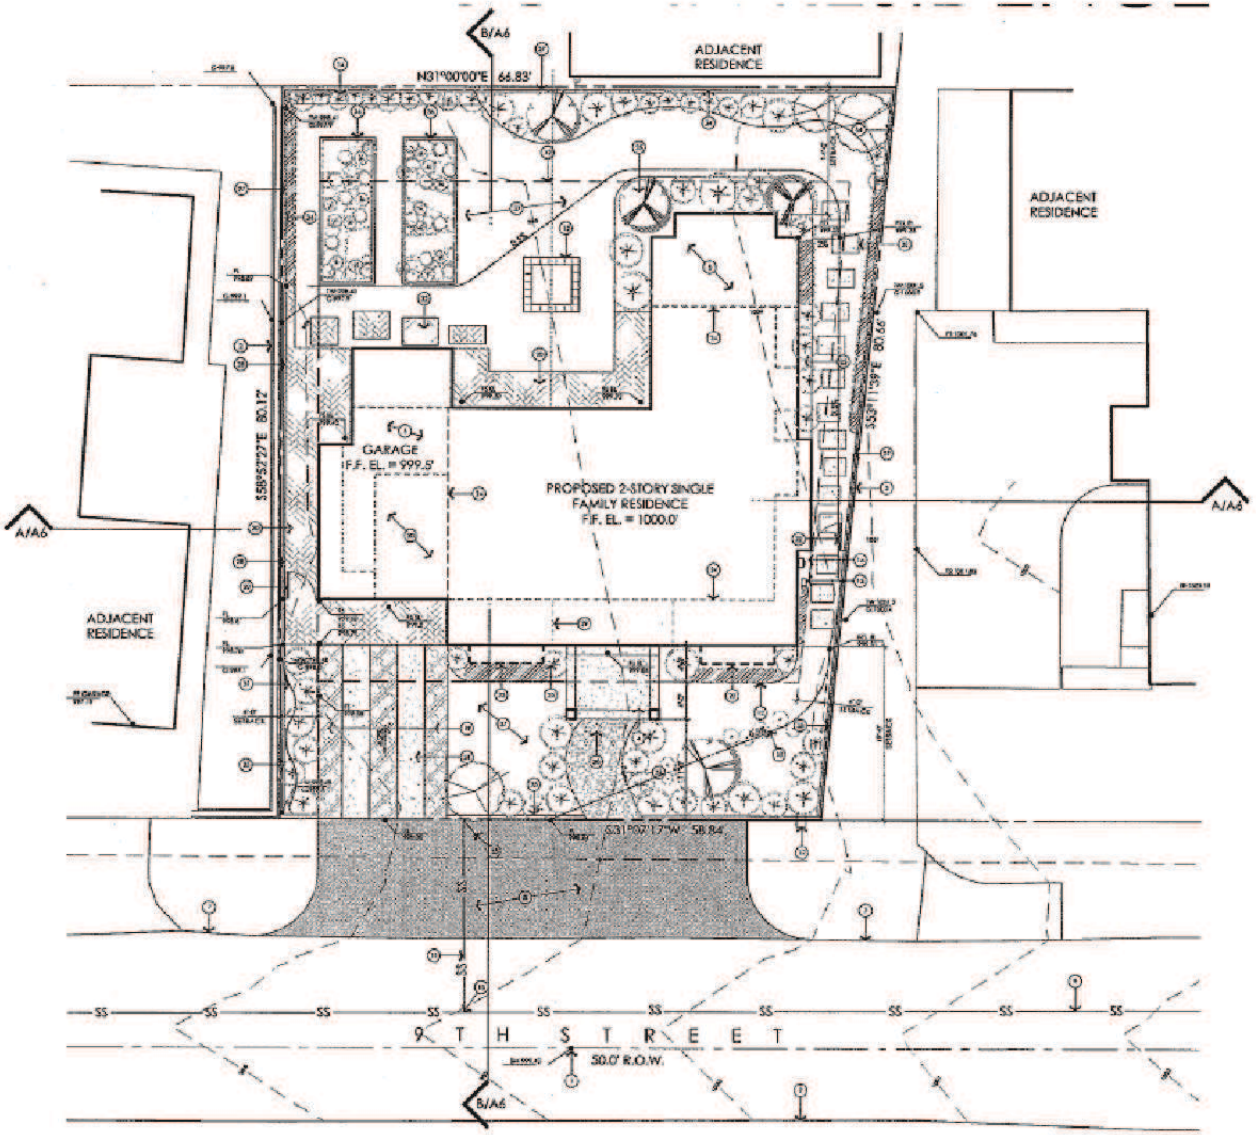

PROJECT

Minor Use Permit
McLaughlin/ DRC2014-00104

EXHIBIT

Site Plan

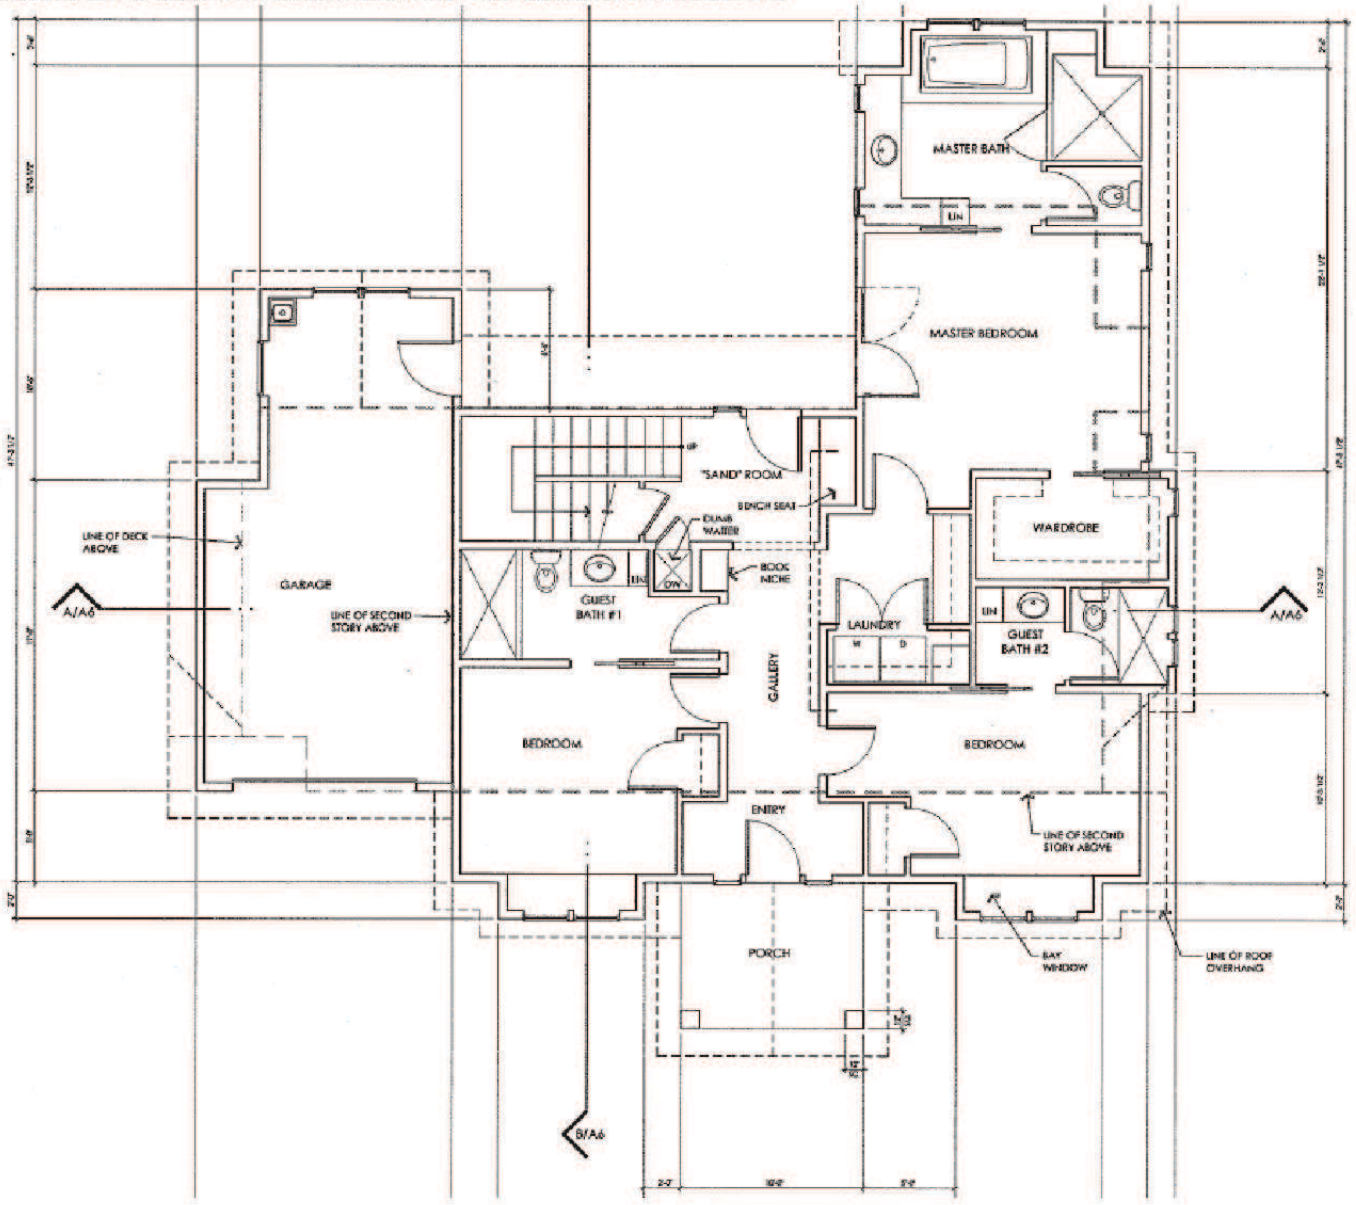

PROJECT

Minor Use Permit
McLaughlin/ DRC2014-00104

EXHIBIT

Lower Floor Plan

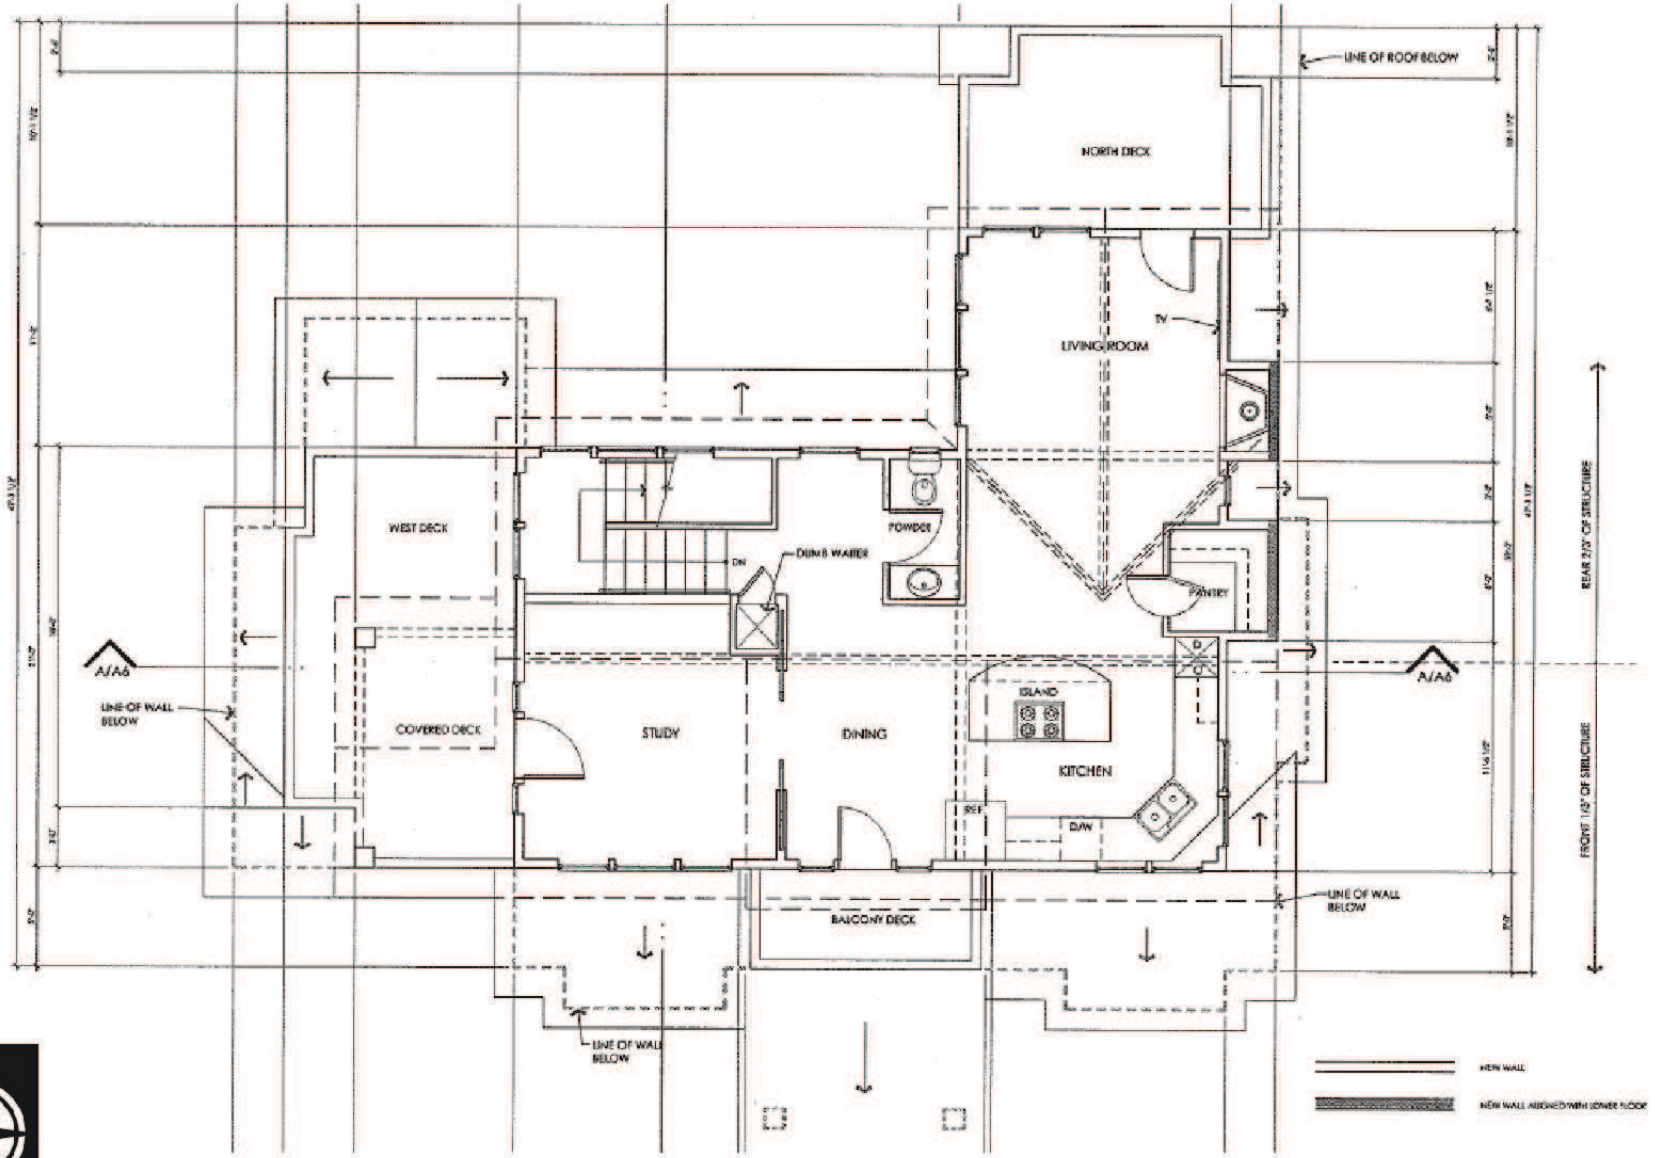

PROJECT

Minor Use Permit
McLaughlin/ DRC2014-00104

EXHIBIT

Upper Floor Plan

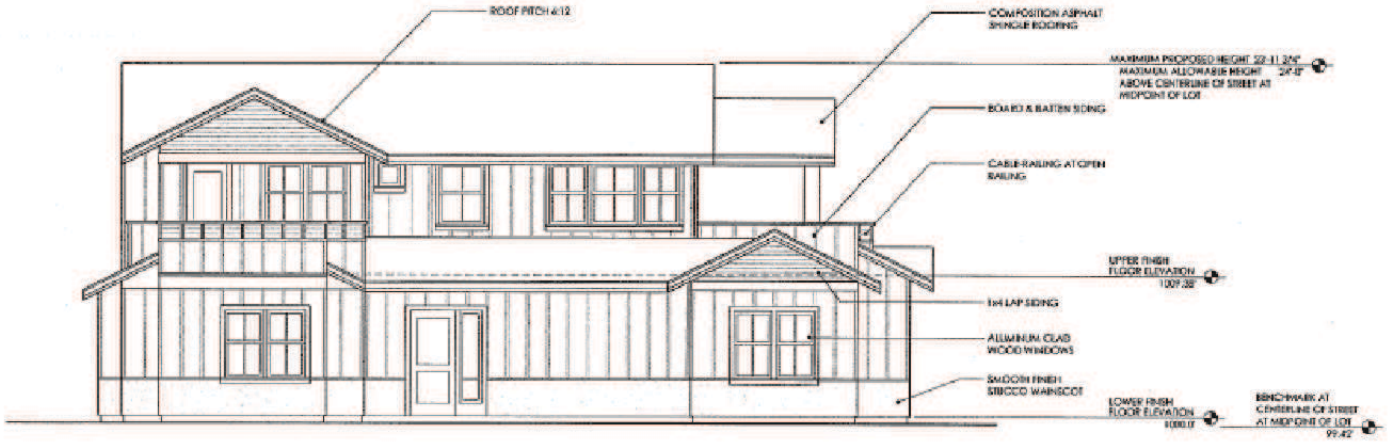

NORTH ELEVATION

SCALE: 1/4" = 1'-0"

PROJECT

Minor Use Permit
McLaughlin/ DRC2014-00104

EXHIBIT

Elevations

SOUTH ELEVATION

SCALE: 1/4" = 1'-0"

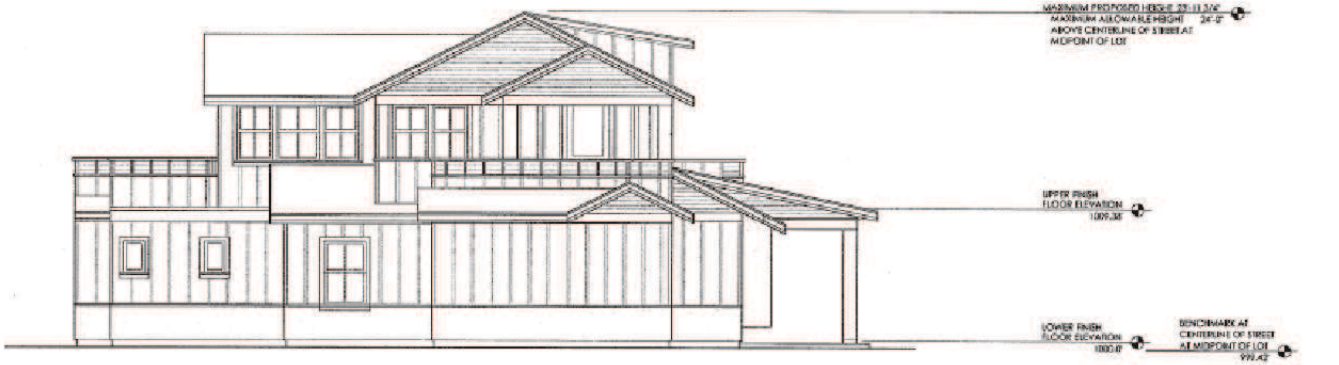

WEST ELEVATION

SCALE: 1/4" = 1'-0"

PROJECT

Minor Use Permit
McLaughlin/ DRC2014-00104

EXHIBIT

Elevations