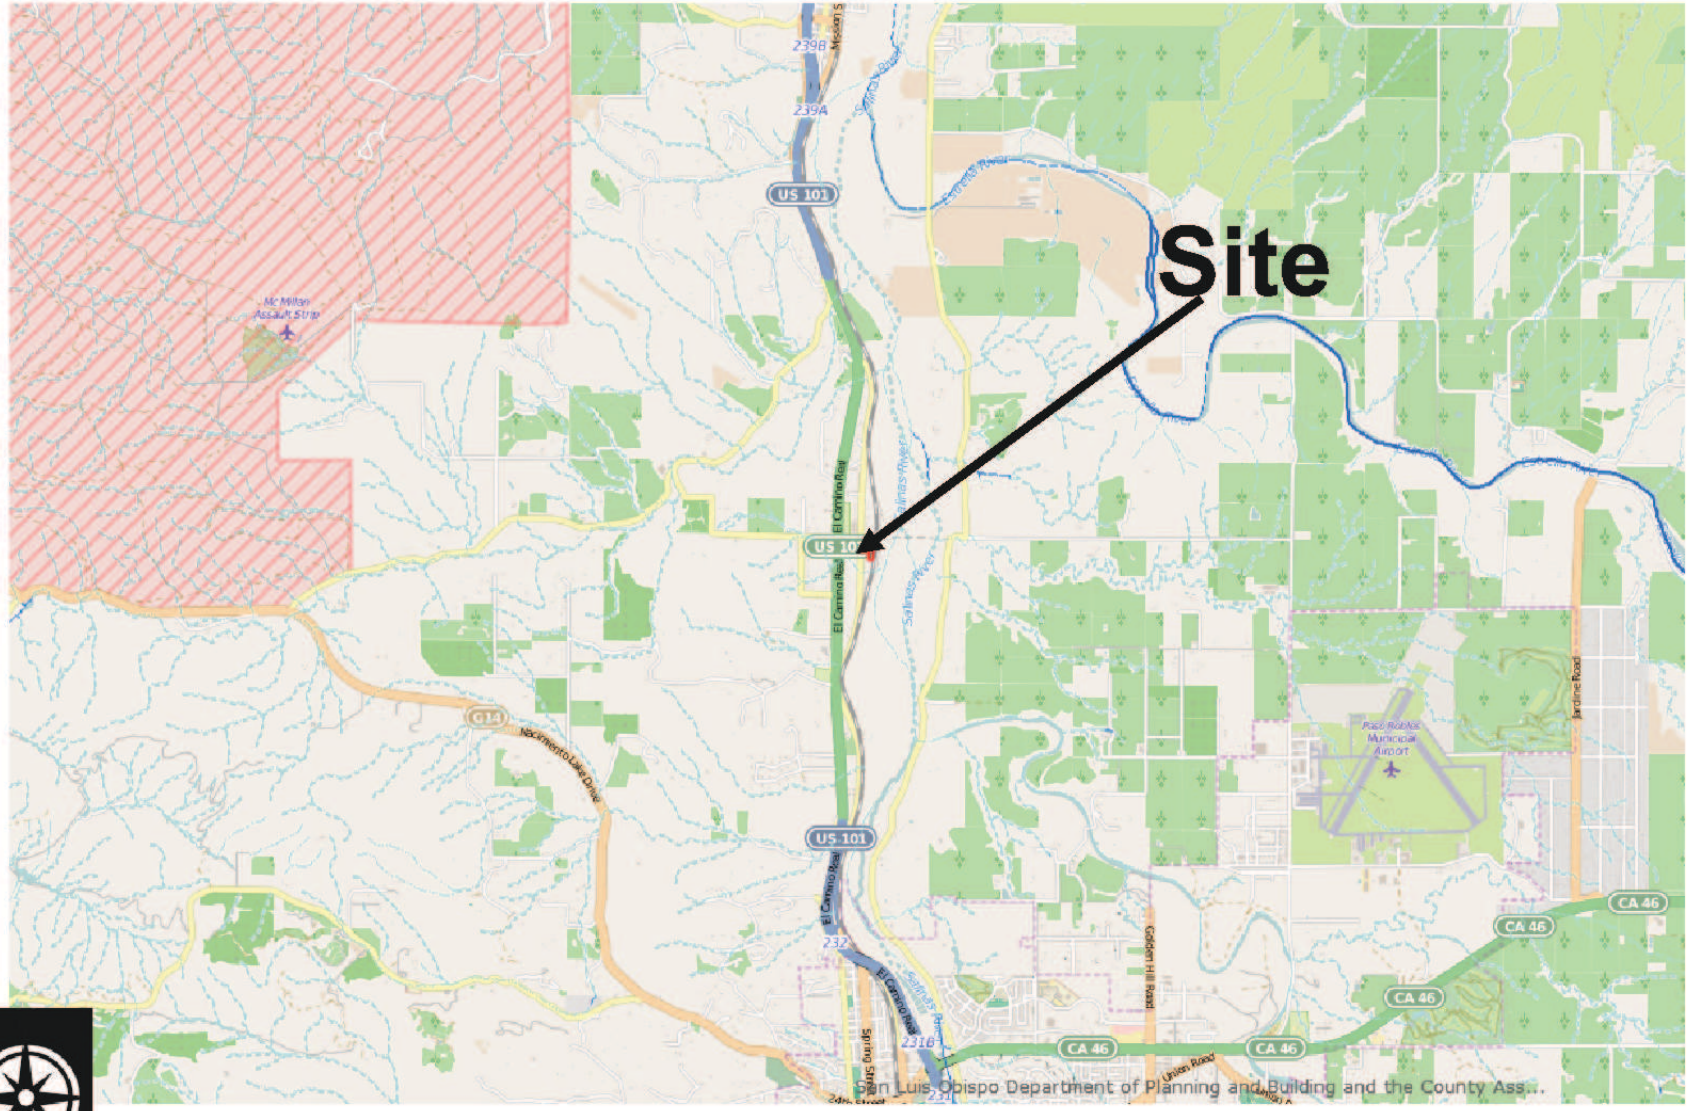

Page 1 of 5

ATTACHMENT 3

PROJECT

Minor Use Permit
MARSDEN / DRC2014-00085

EXHIBIT

Vicinity Map

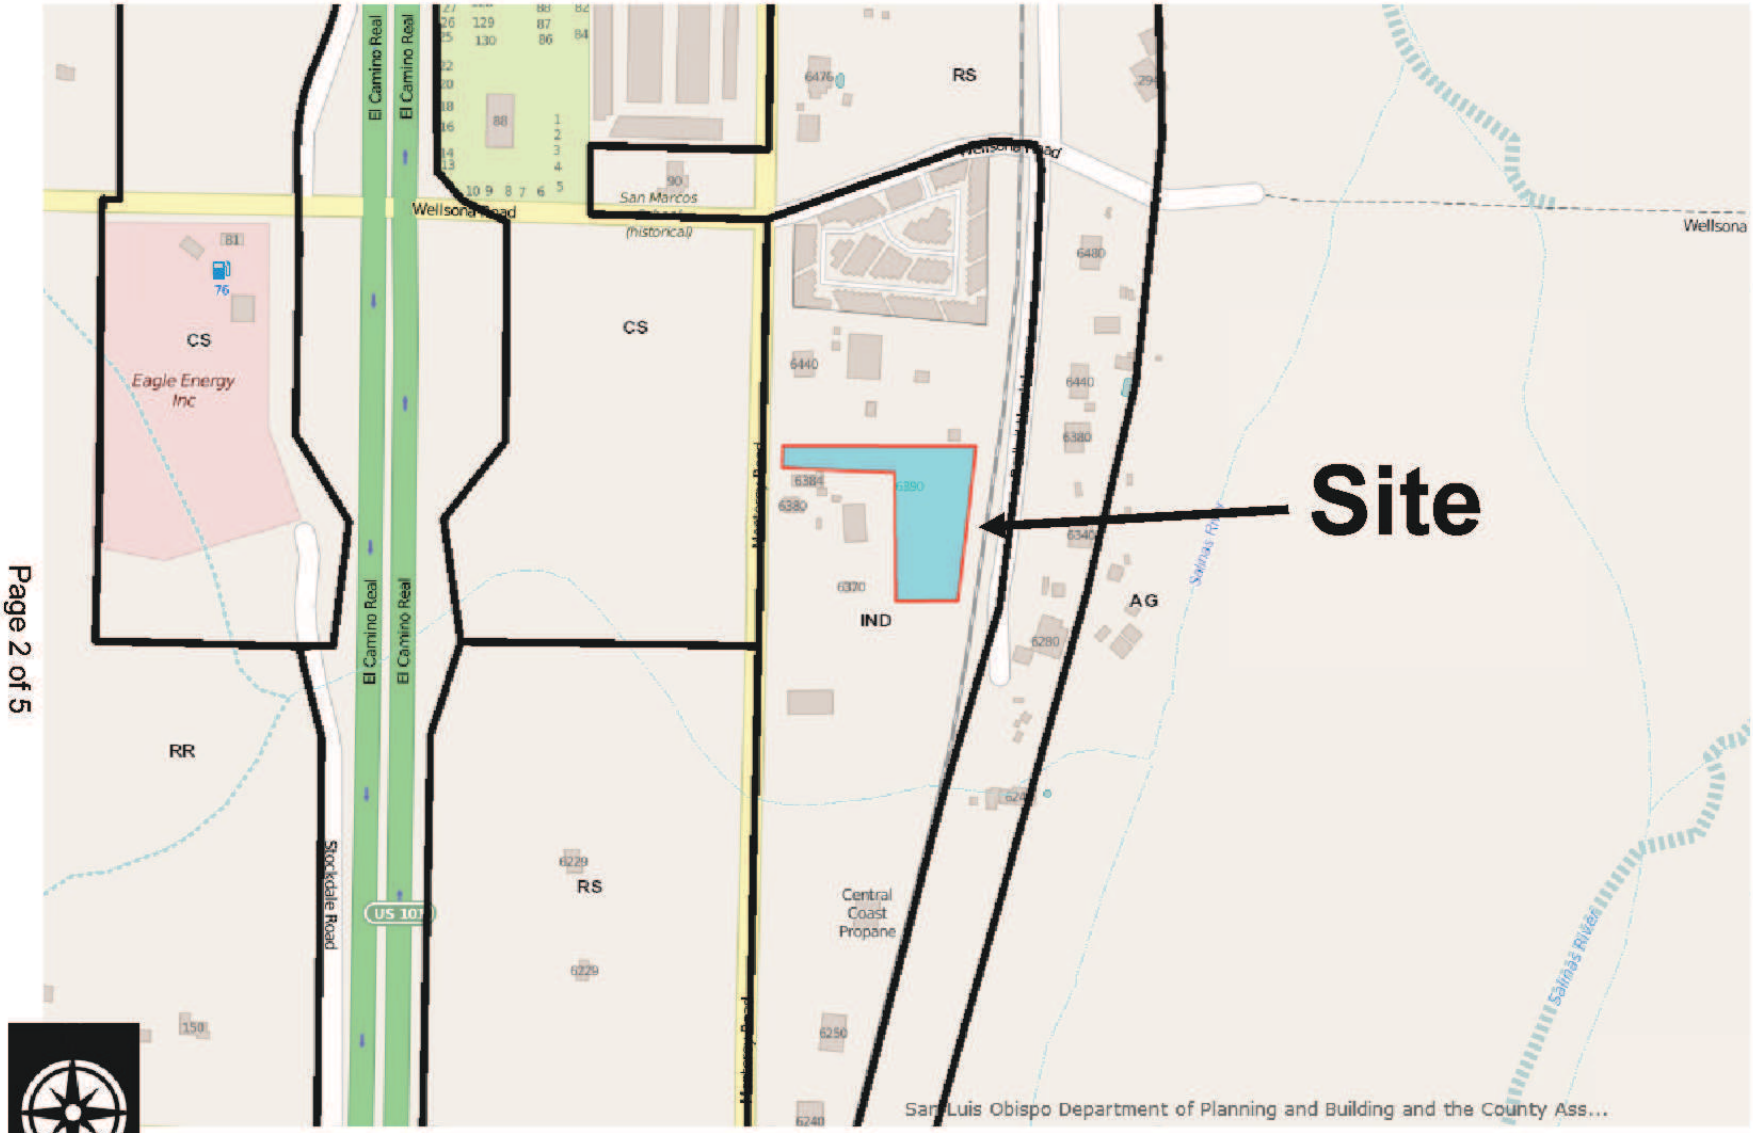

PROJECT

Minor Use Permit
MARSDEN / DRC2014-00085

EXHIBIT

Land Use Category Map

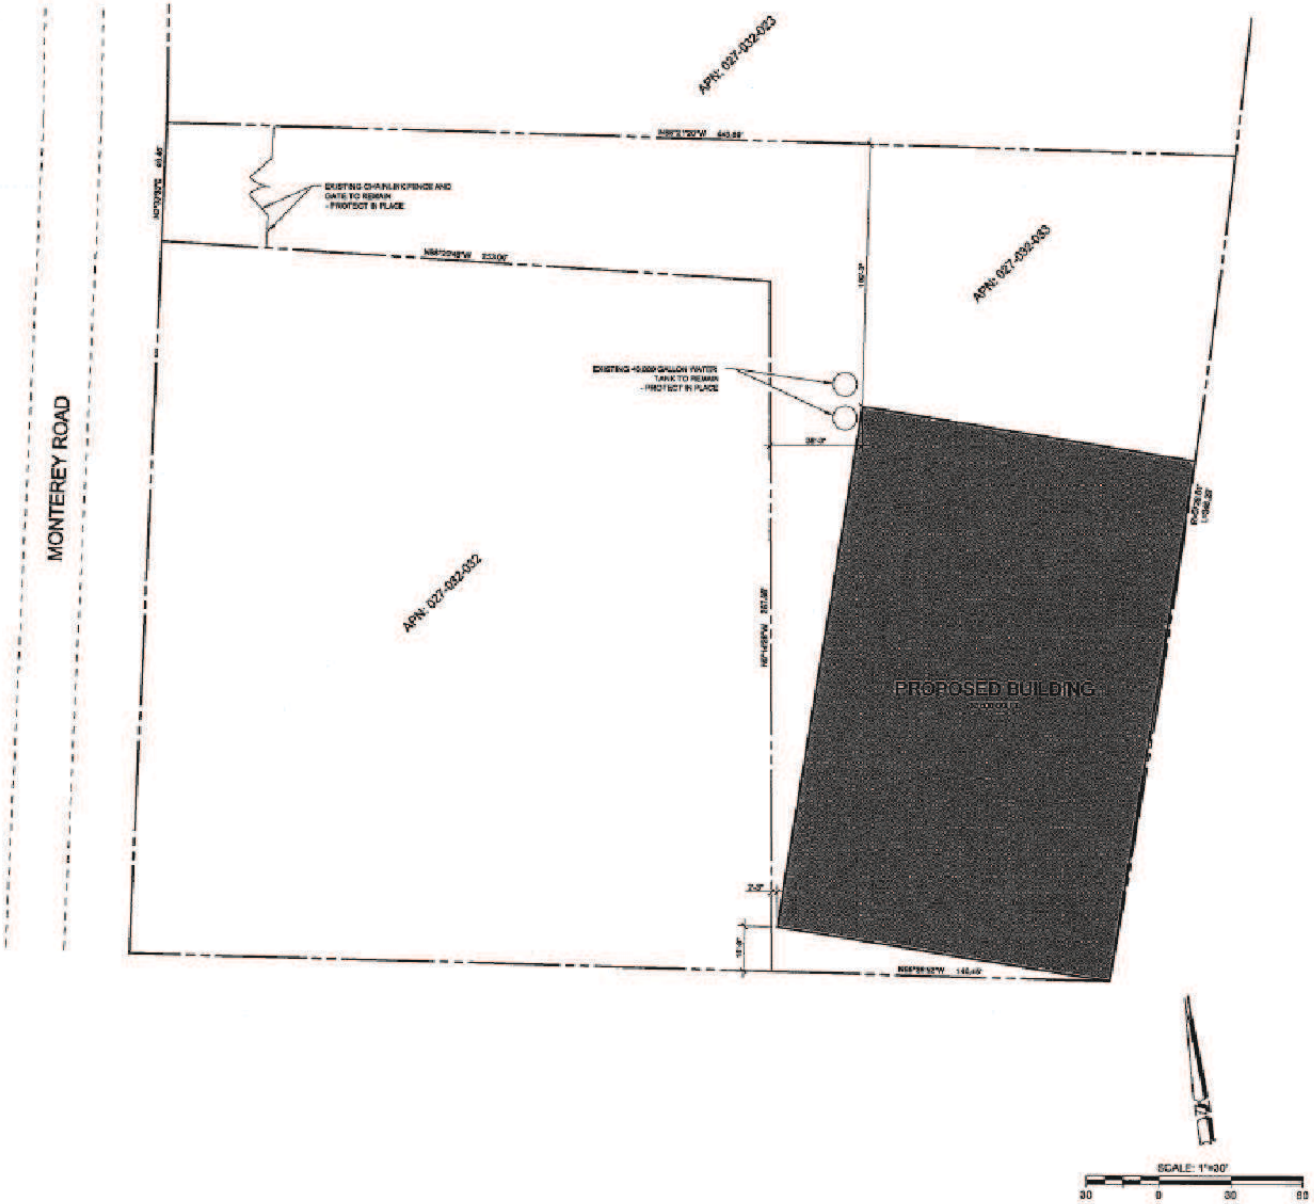

PROJECT

Minor Use Permit
MARSDEN / DRC2014-00085

EXHIBIT

Site Plan

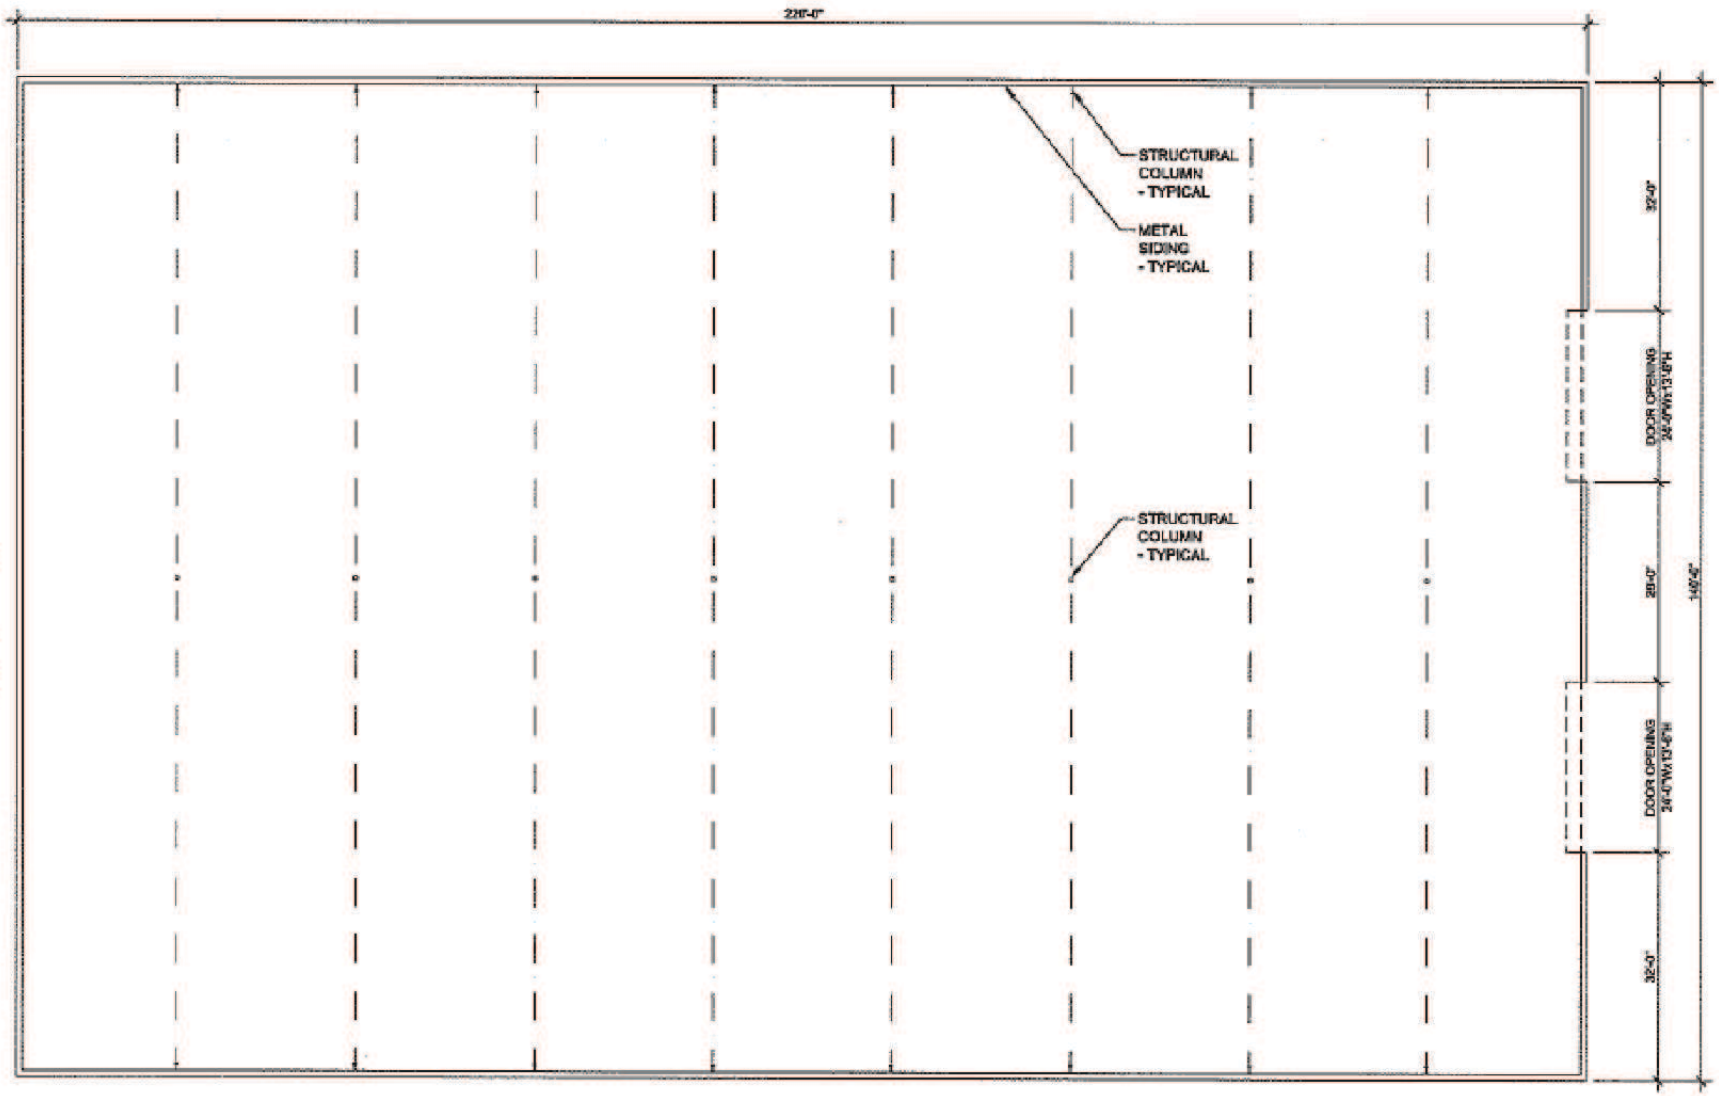

ATTACHMENT 3

PROJECT

Minor Use Permit
MARSDEN / DRC2014-00085

EXHIBIT

Floor Plan

NORTH ELEVATION

EAST ELEVATION

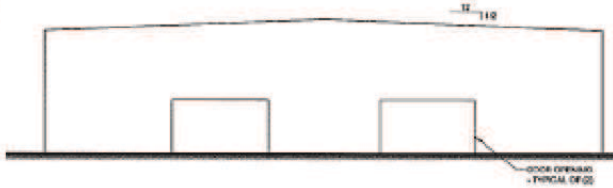

SOUTH ELEVATION

WEST ELEVATION

PROJECT

Minor Use Permit
MARSDEN / DRC2014-00085

EXHIBIT

Elevations