PROJECT

Minor Use Permit
Freedman / DRC2011-00015

EXHIBIT

Vicinity Map

PROJECT

Minor Use Permit
Freedman / DRC2011-00015

EXHIBIT

Land Use Category Map

PROJECT

Minor Use Permit
Freedman / DRC2011-00015

EXHIBIT

Aerial Photograph

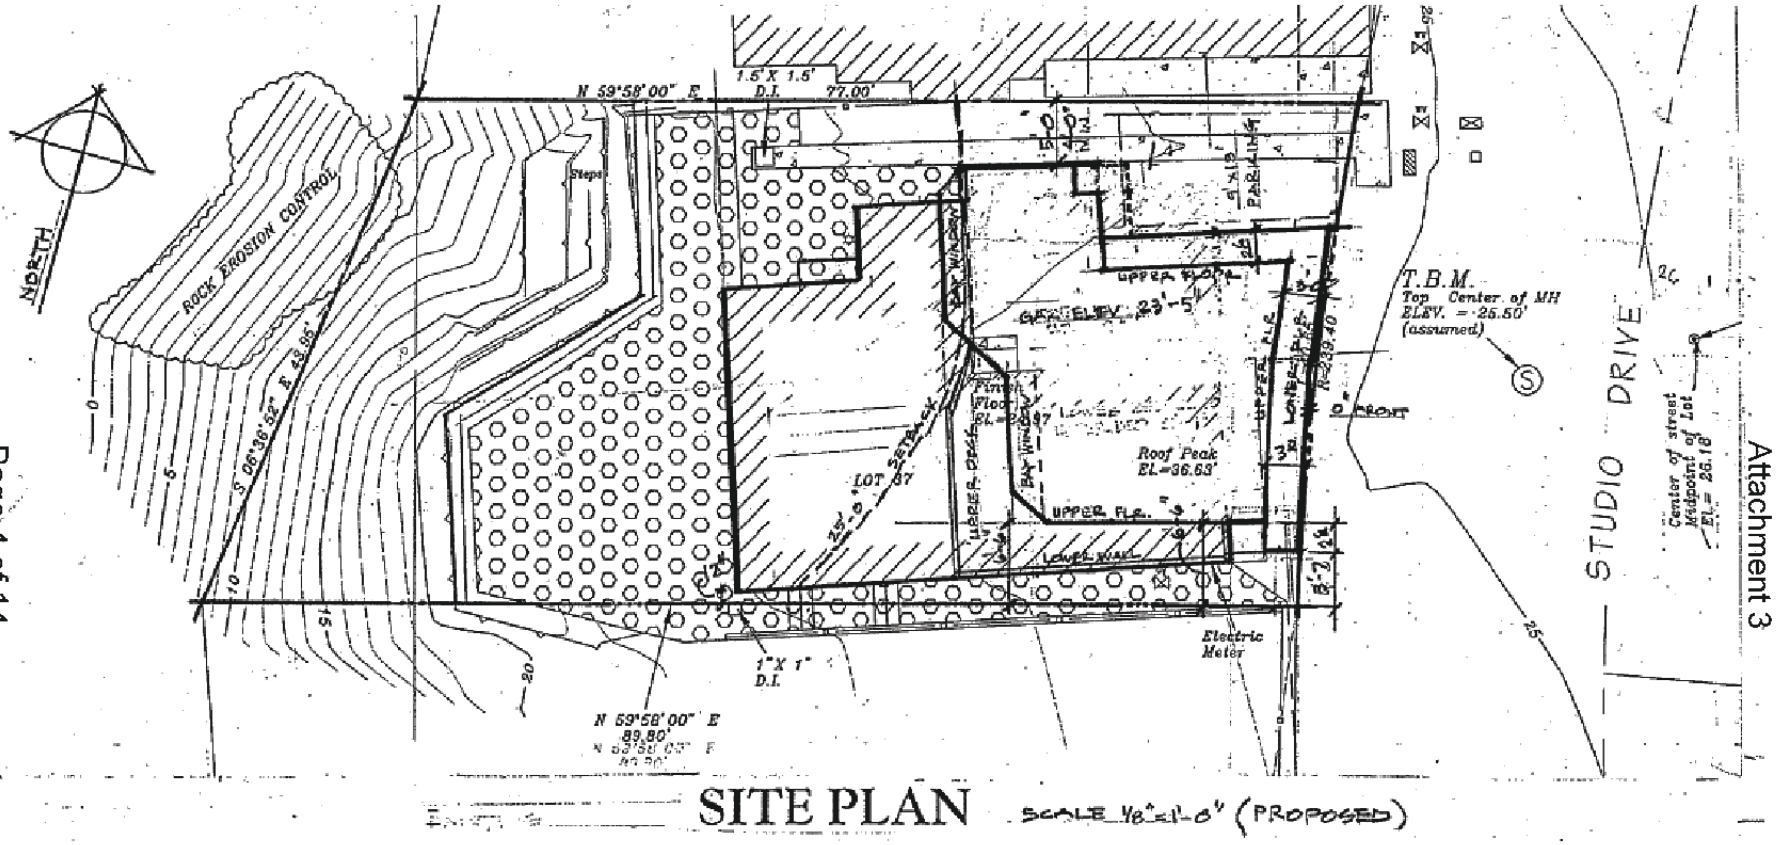

SITE PLAN SCALE 1/8"=1'-0" (PROPOSED)

PROJECT

Minor Use Permit
Freedman / DRC2011-00015

EXHIBIT

Site Plan – Proposed Residence

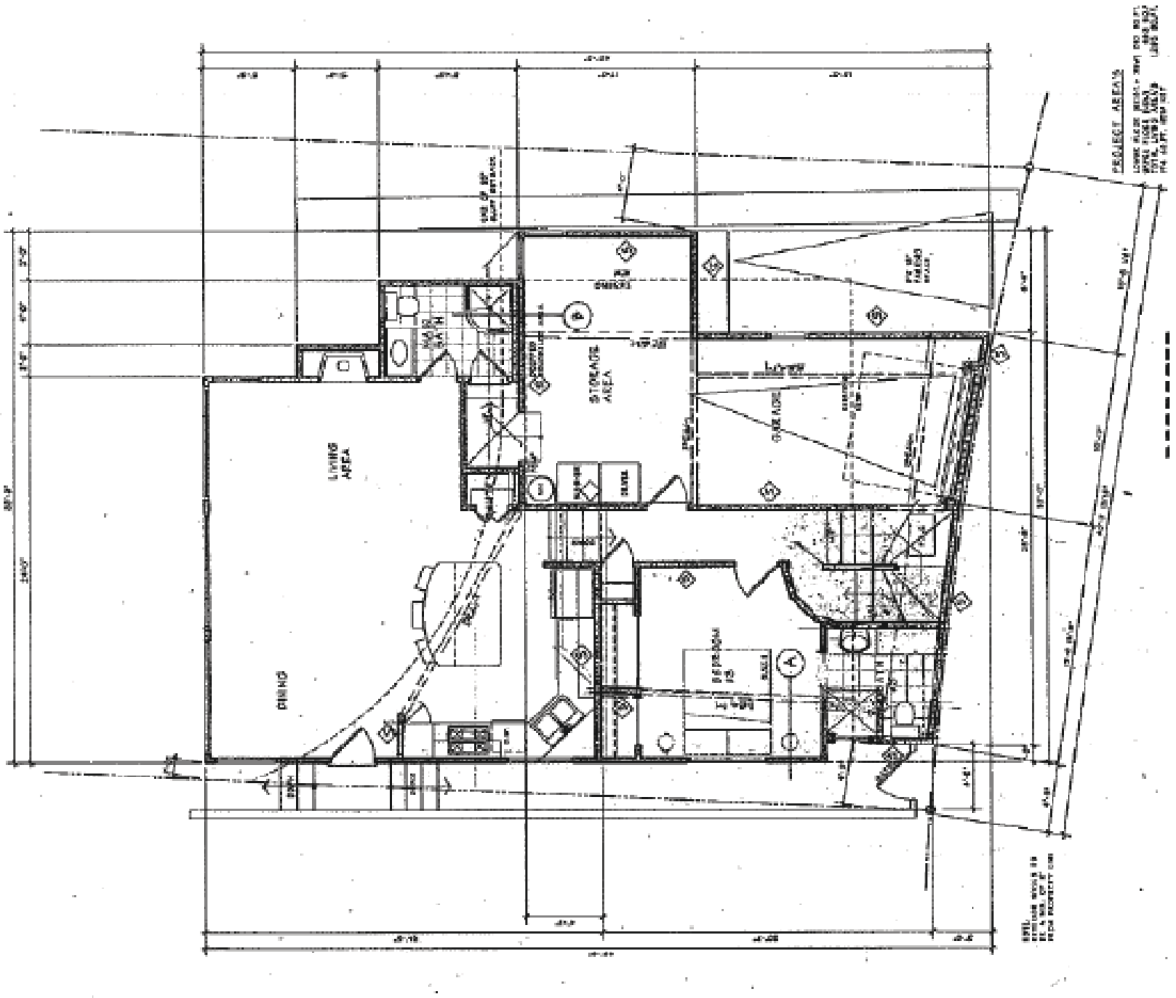

SAN LUIS OBISPO COUNTY DEPARTMENT OF BUILDING AND PLANNING

EXHIBIT
First Floor Plan

PROJECT
Minor Use Permit
Freedman / DRC2011-00015

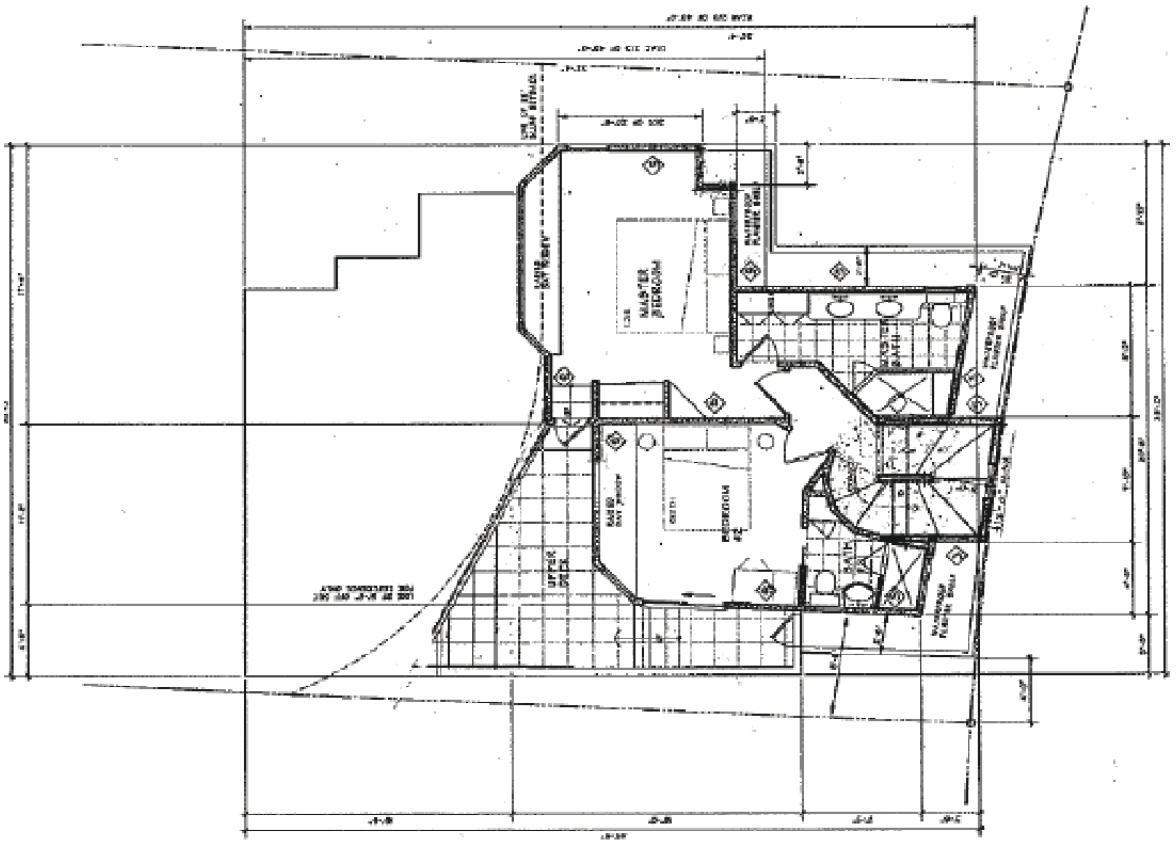

SAN LUIS OBISPO COUNTY DEPARTMENT OF PLANNING AND BUILDING

EXHIBIT
Second Floor Plan

PROJECT
Minor Use Permit
Freedman / DRC2011-00015

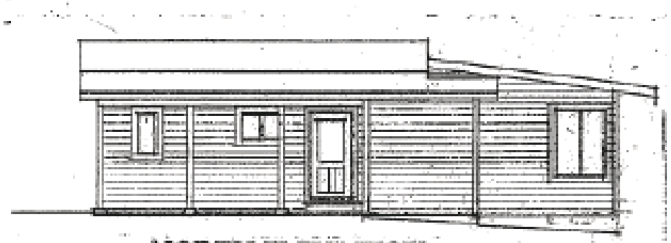

NORTH ELEVATION

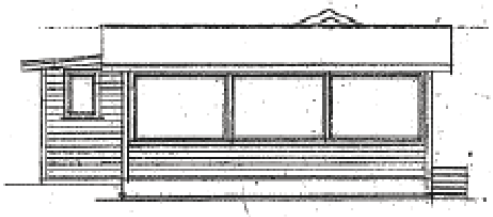

WEST ELEVATION

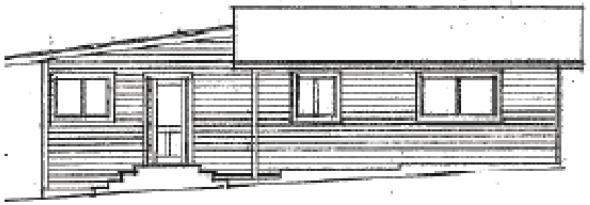

SOUTH ELEVATION

EAST ELEVATION

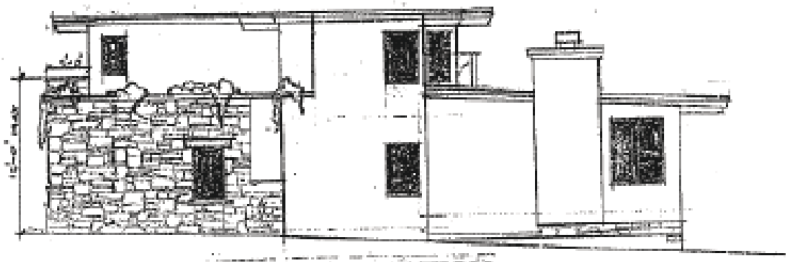

NORTH ELEVATION

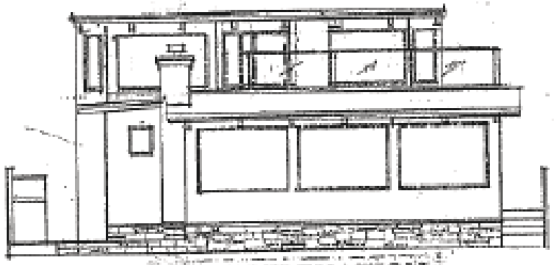

WEST ELEVATION

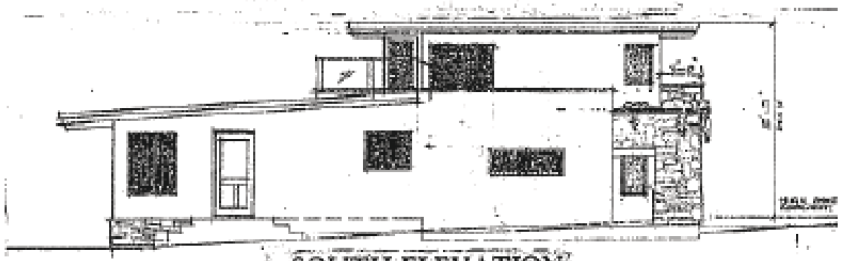

SOUTH ELEVATION

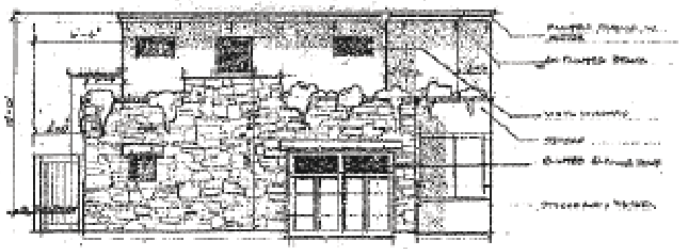

EAST ELEVATION

PROJECT

Minor Use Permit
Freedman / DRC2011-00015

EXHIBIT

Elevations – Existing and Proposed

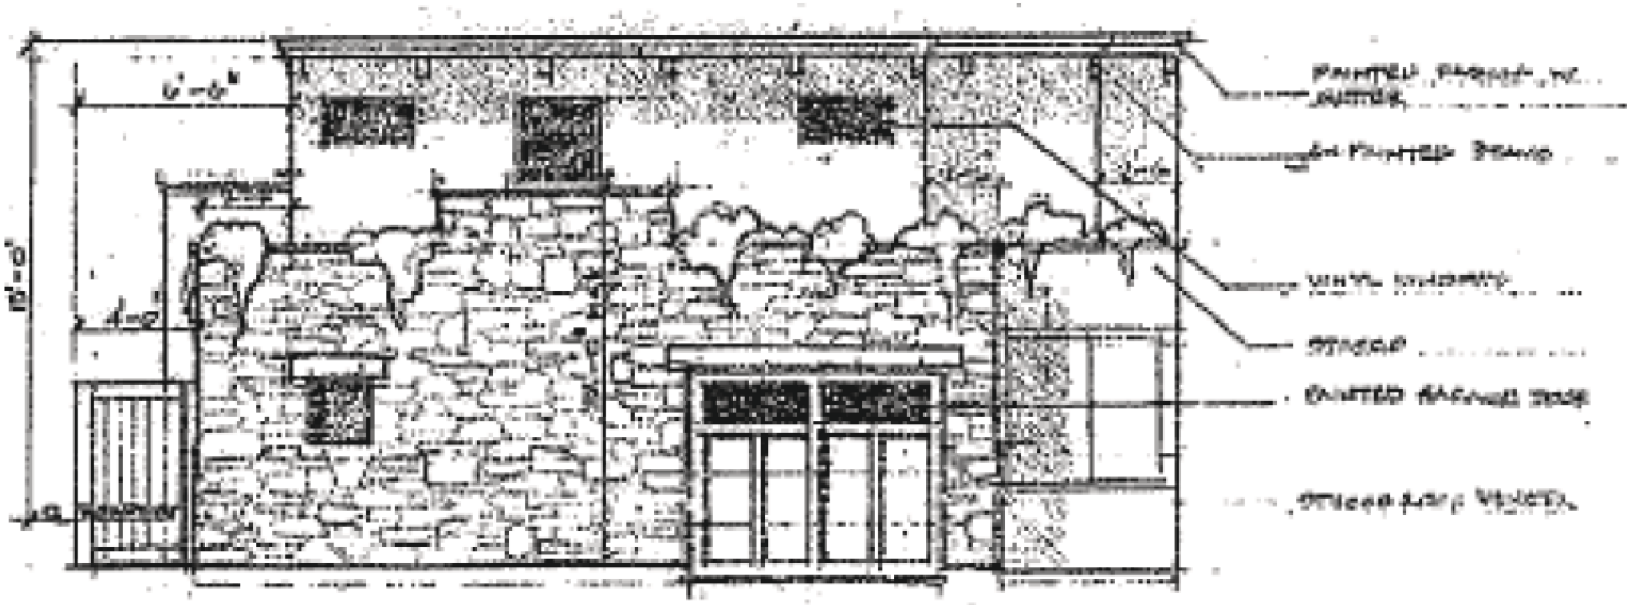

EAST ELEVATION

PROJECT

Minor Use Permit
Freedman / DRC2011-00015

EXHIBIT

East Elevation (Studio Drive)

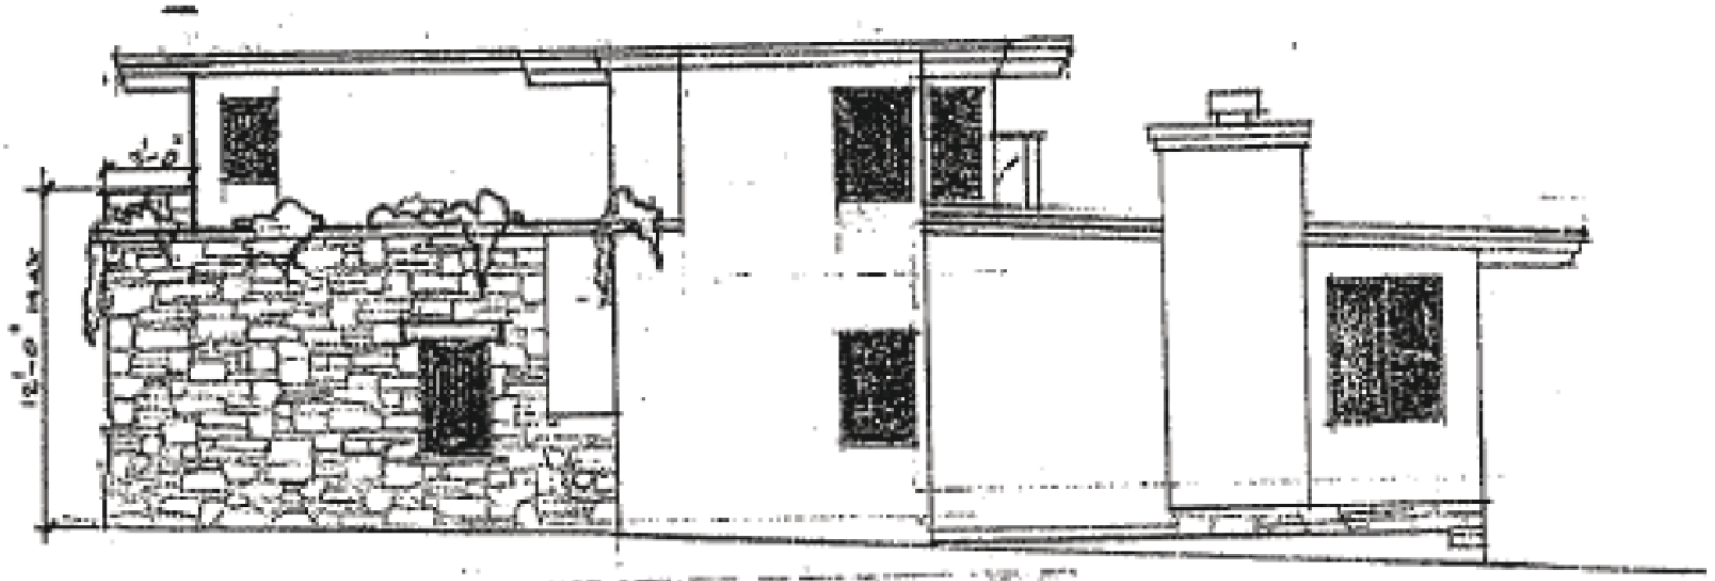

NORTH ELEVATION

PROJECT

Minor Use Permit
Freedman / DRC2011-00015

EXHIBIT

North Elevation

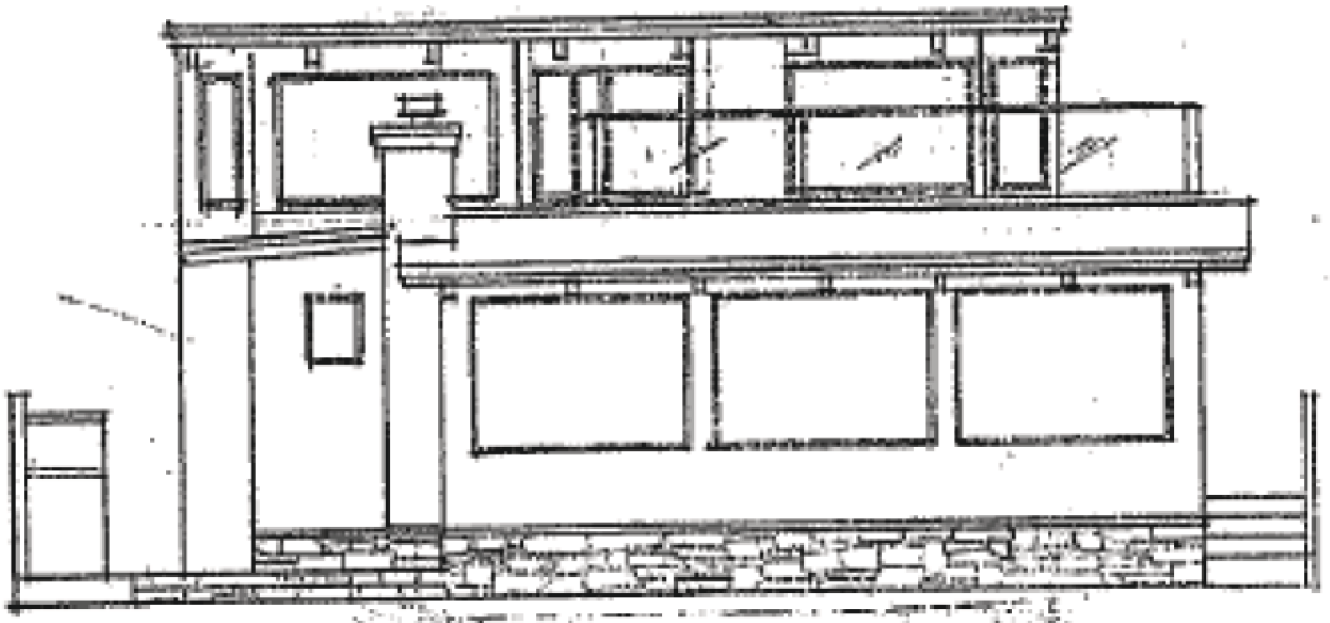

WEST ELEVATION

PROJECT

Minor Use Permit
Freedman / DRC2011-00015

EXHIBIT

West Elevation

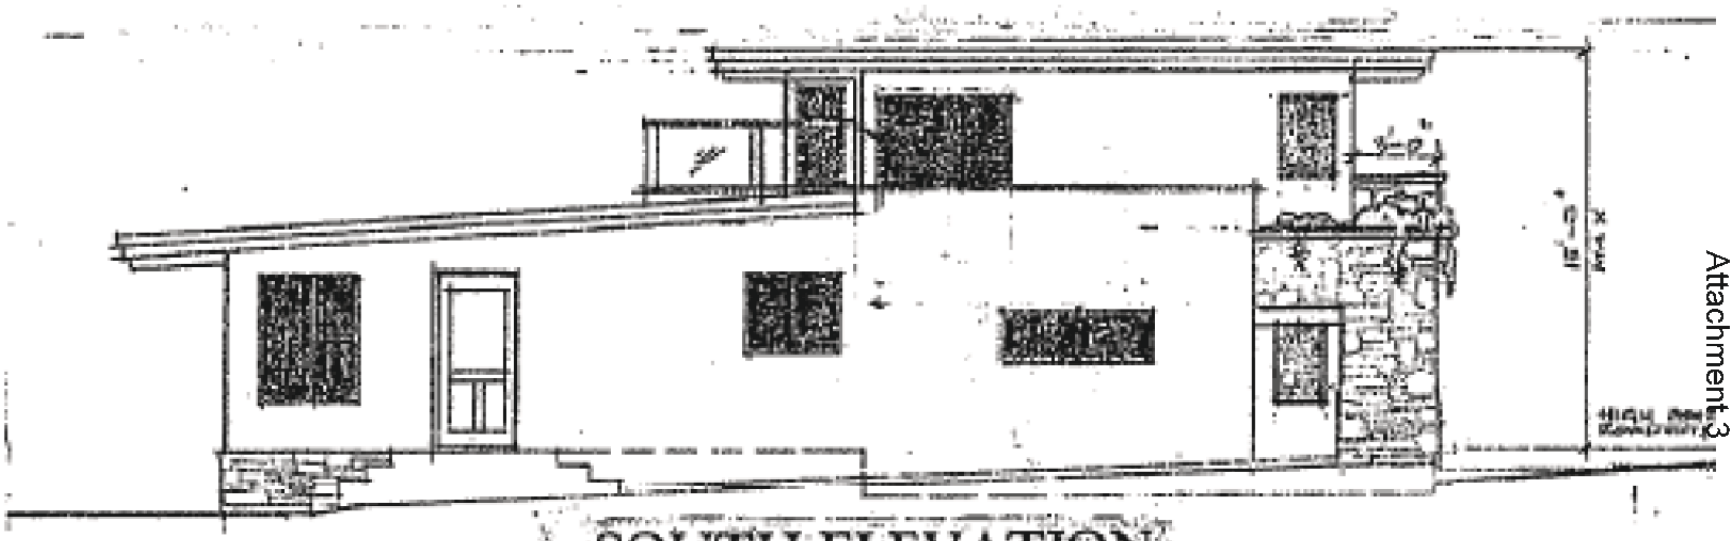

SOUTH ELEVATION

PROJECT

Minor Use Permit
Freedman / DRC2011-00015

EXHIBIT

South Elevation

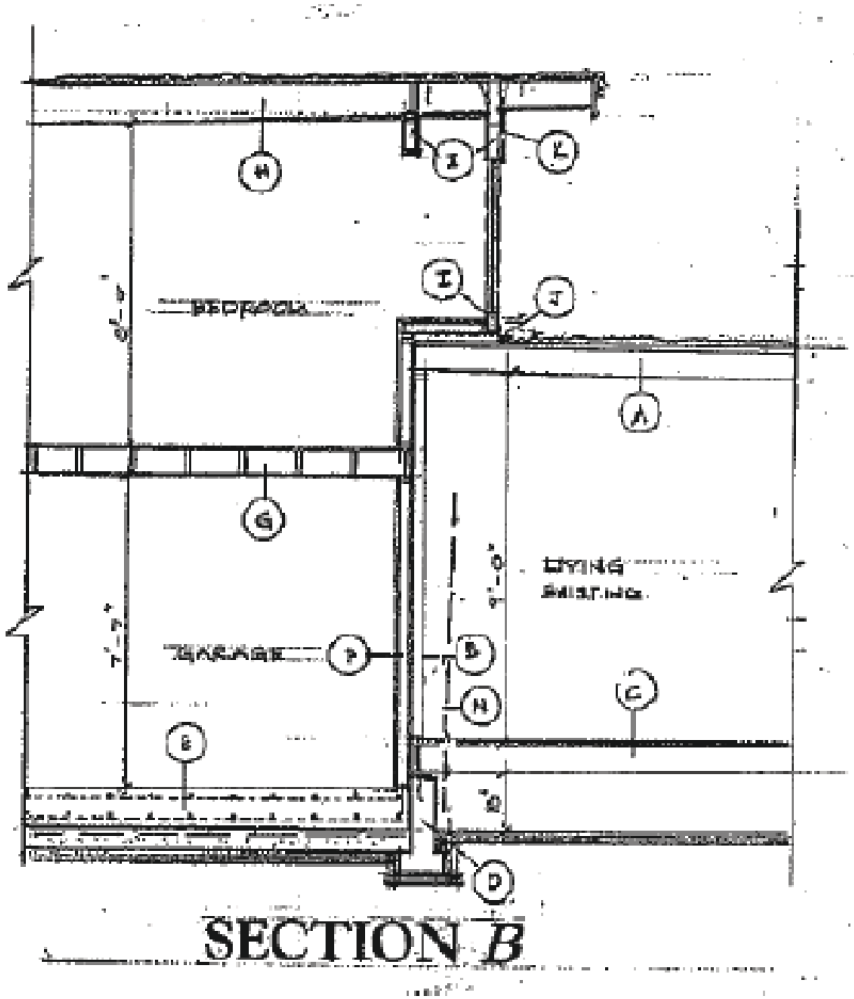

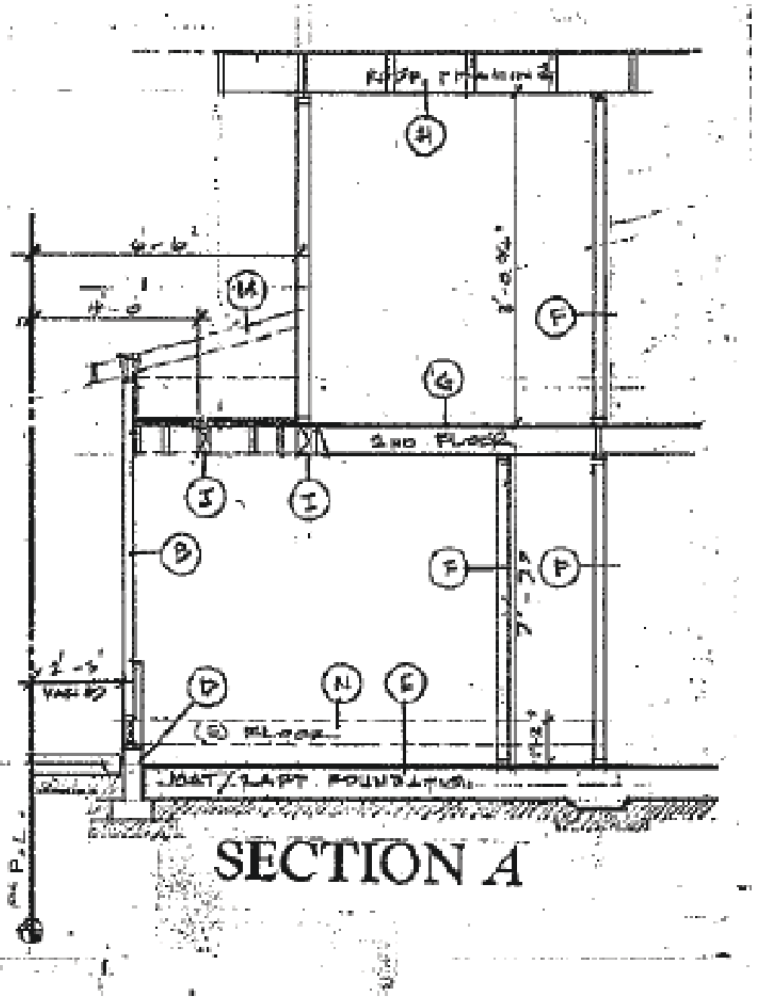

PROJECT

Minor Use Permit
Freedman / DRC2011-00015

EXHIBIT

Sections – First & Second Floors

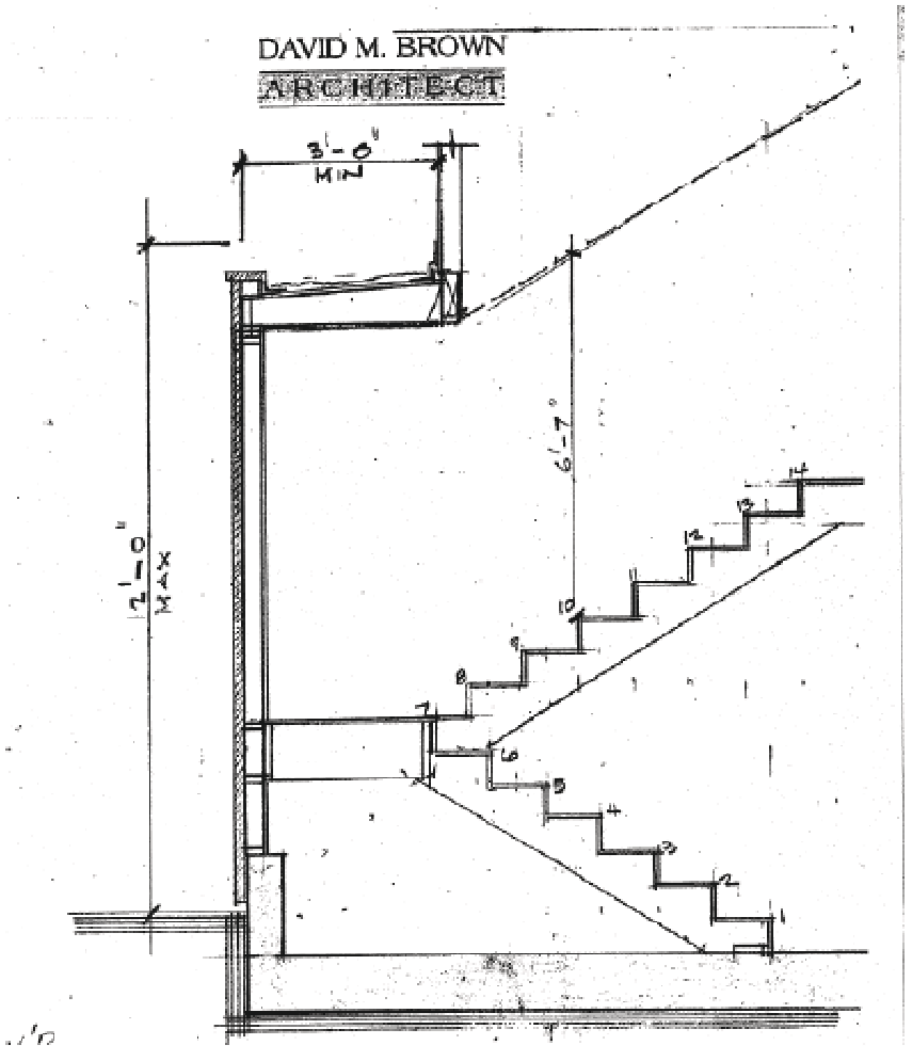

PROJECT
Minor Use Permit
Freedman / DRC2011-00015

EXHIBIT
Proposed Staircase Section Detail

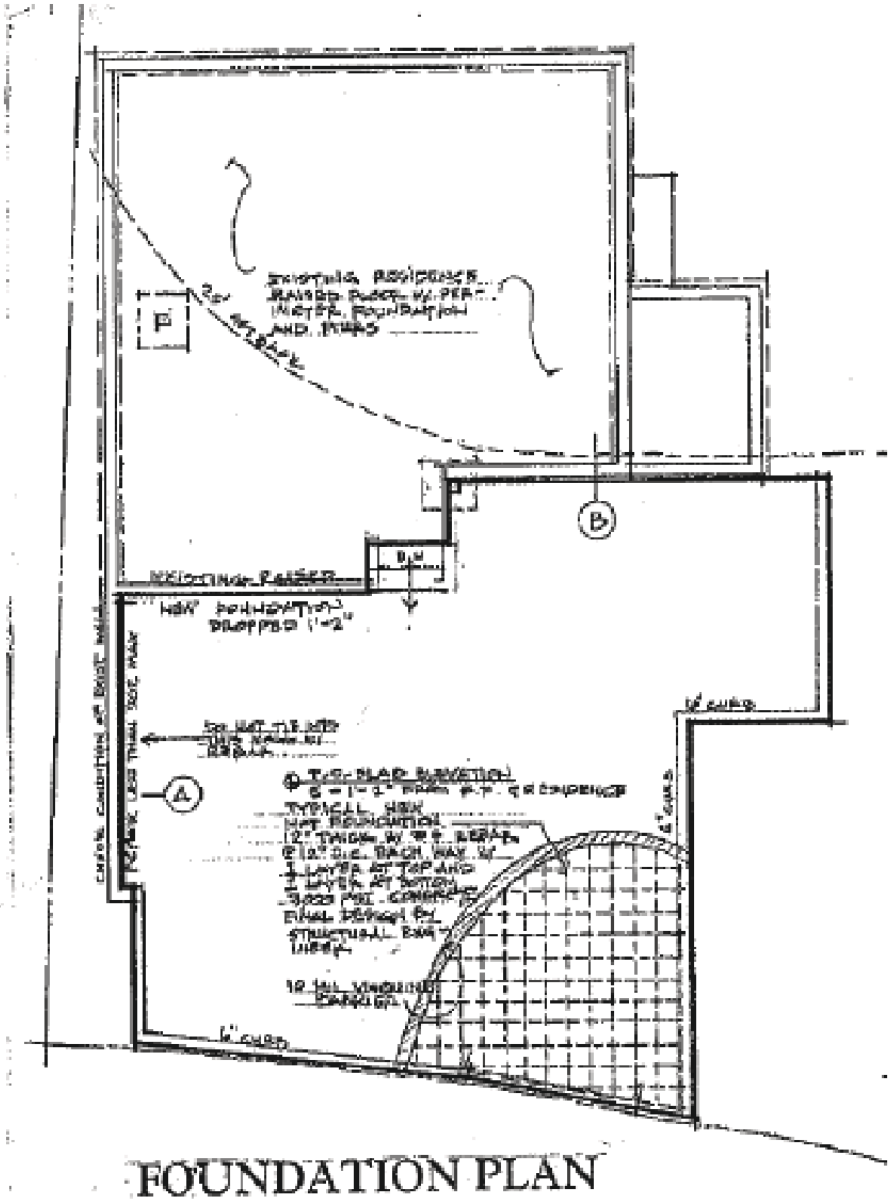

FOUNDATION PLAN

PROJECT

Minor Use Permit
Freedman / DRC2011-00015

EXHIBIT

Proposed Conceptual Foundation Plan