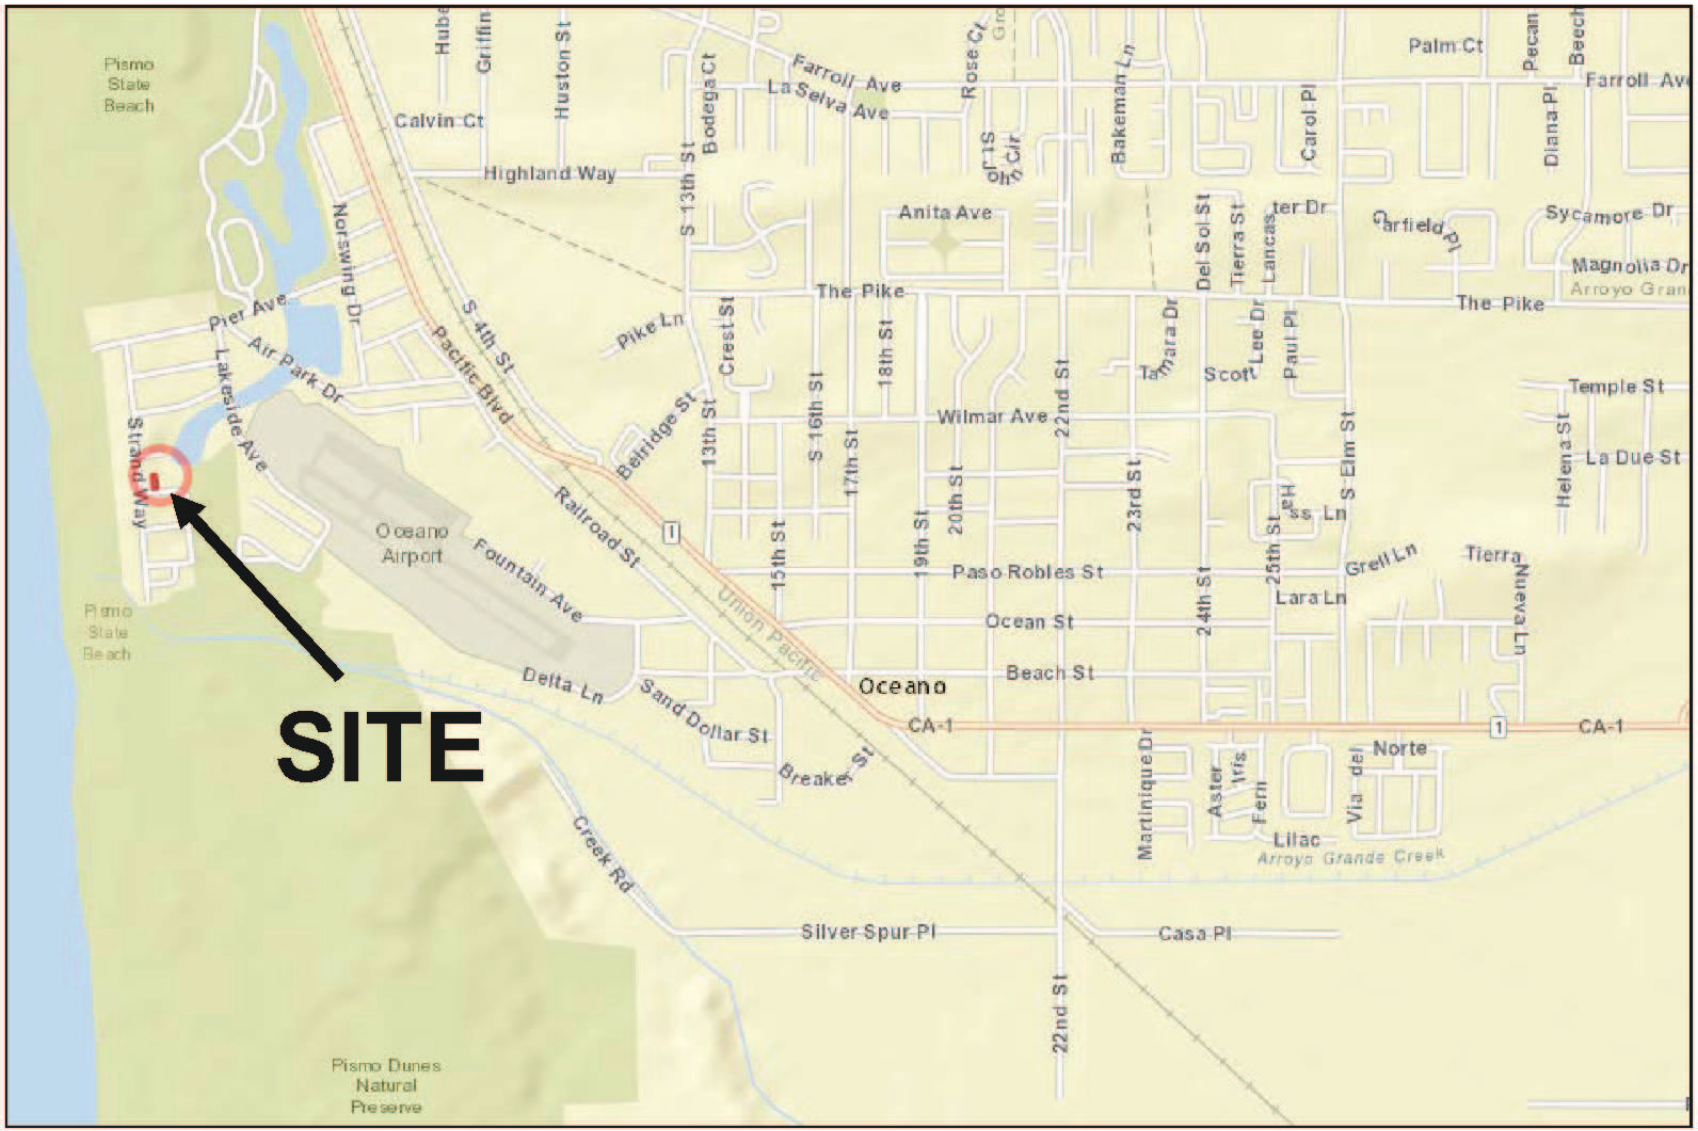

Page 1 of 2

Attachment 3 - Graphics

PROJECT

Fitzgerald Minor Use Permit / Coastal Development Permit DRC2014-00114

EXHIBIT

Vicinity Map

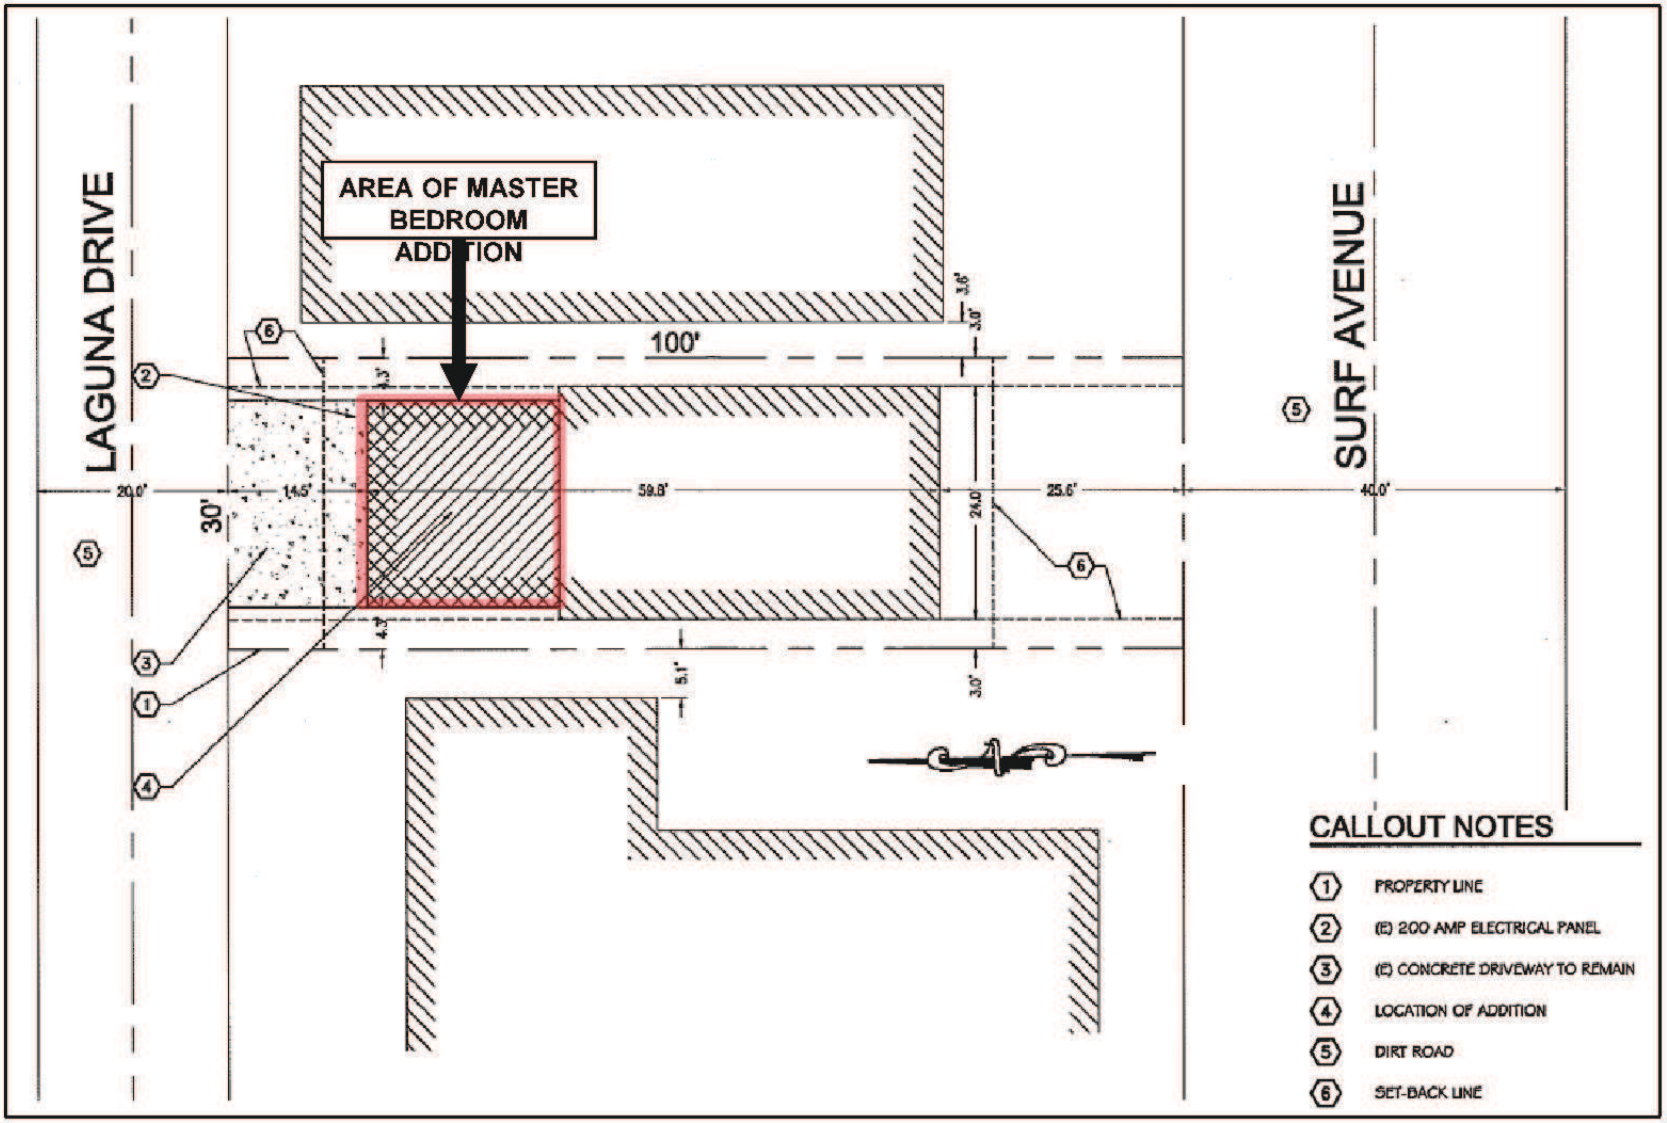

PROJECT

Fitzgerald Minor Use Permit /
Coastal Development Permit DRC2014-00114

EXHIBIT

Site Plan