PROJECT

Minor Use Permit
Housing Development / DRC2014-00112

EXHIBIT

Vicinity Map

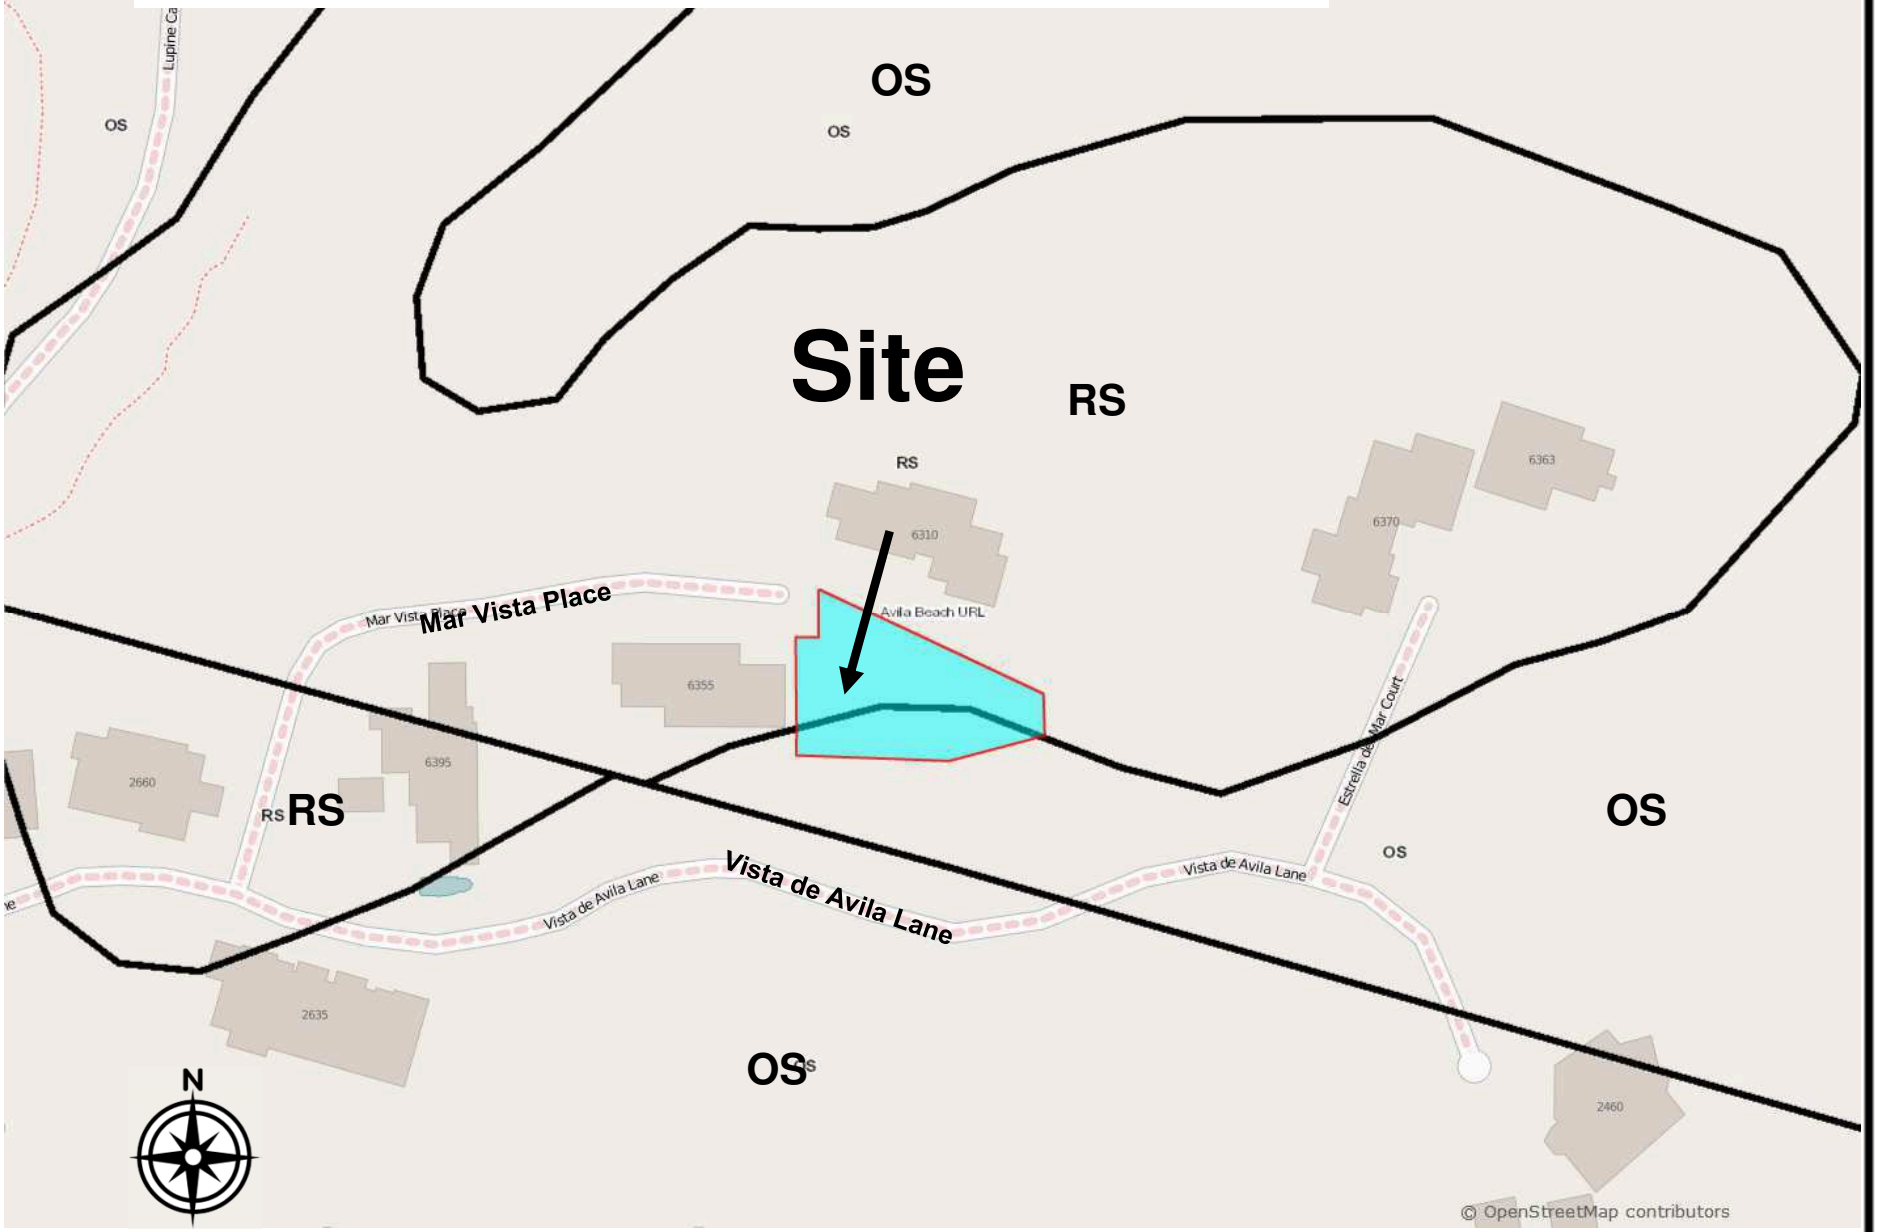

PROJECT

Minor Use Permit
Housing Development / DRC2014-00112

EXHIBIT

Land Use Category Map

PROJECT

Minor Use Permit
Housing Development / DRC2014-00112

EXHIBIT

Aerial Photograph

PROJECT

Minor Use Permit
Housing Development / DRC2014-00112

EXHIBIT

Final Product

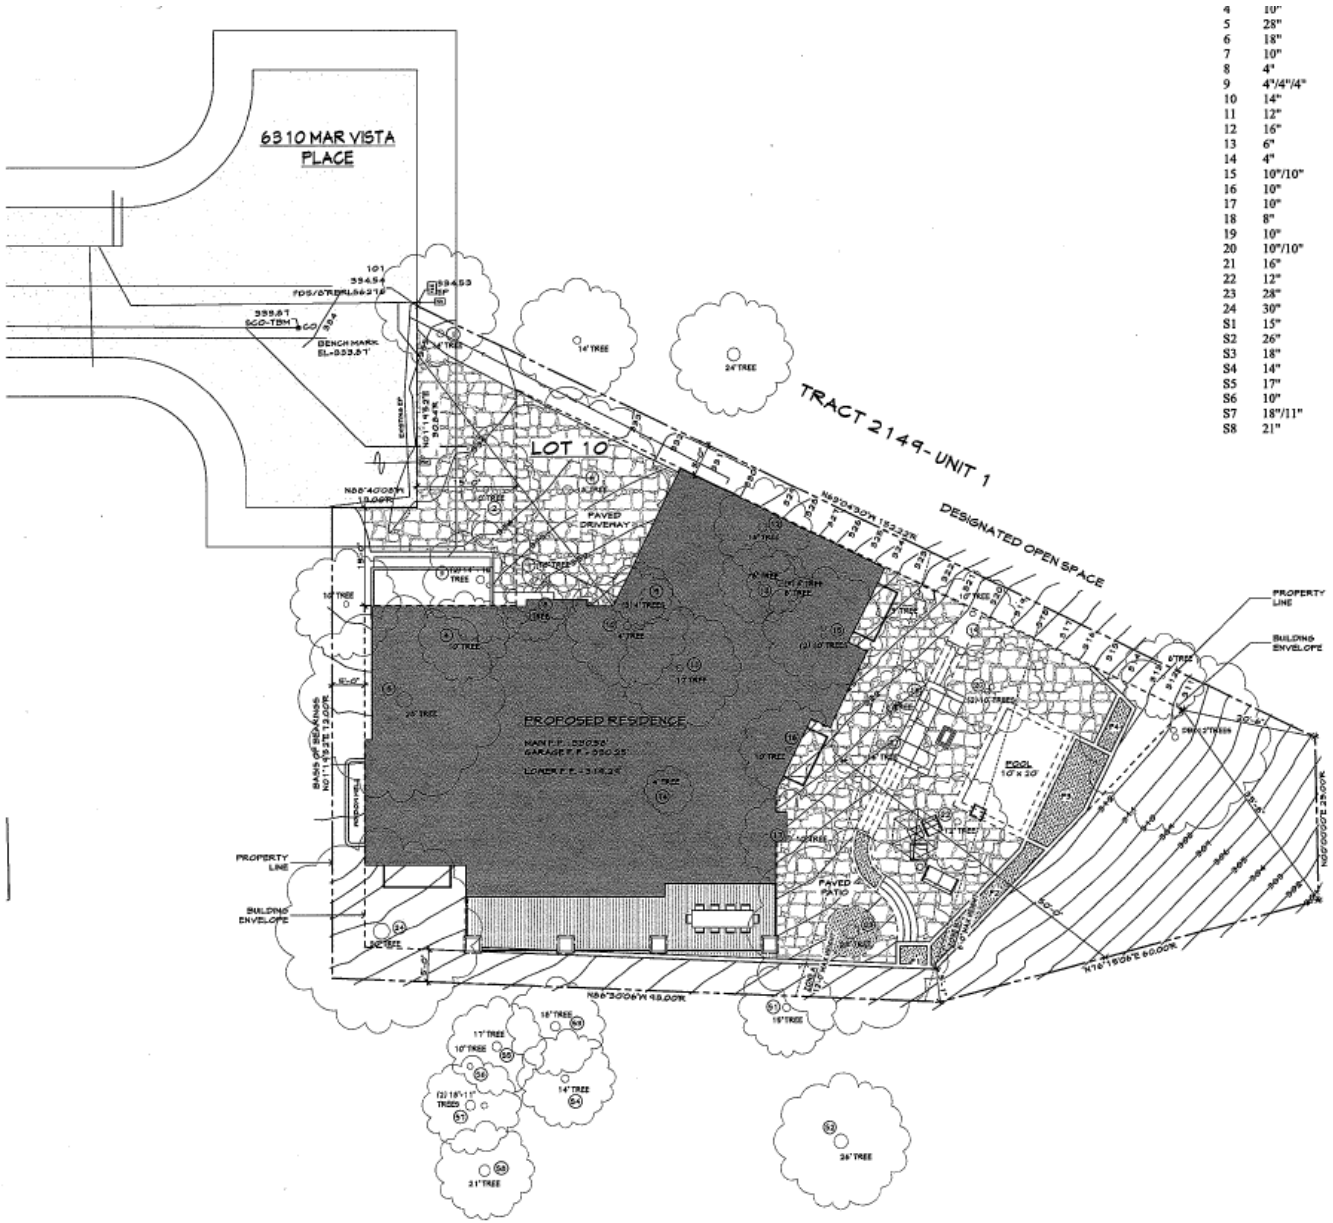

PROJECT

Minor Use Permit
Housing Development / DRC2014-00112

EXHIBIT

Site Plan

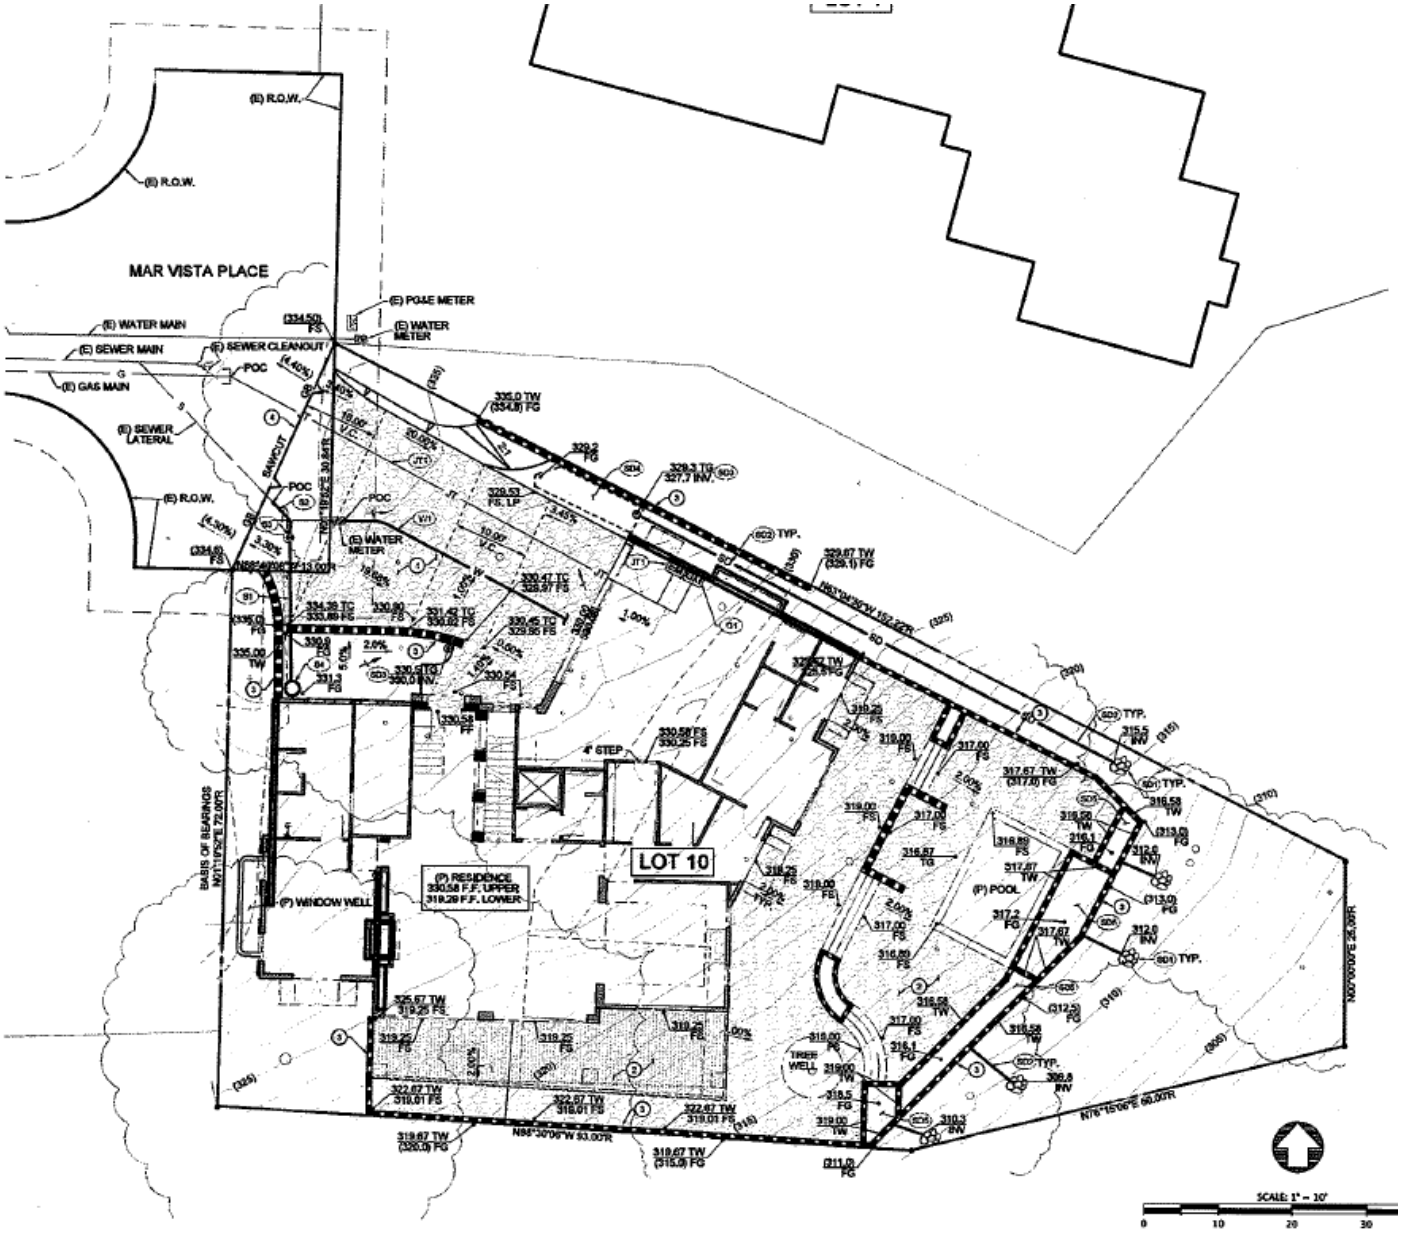

PROJECT

Minor Use Permit
Housing Development / DRC2014-00112

EXHIBIT

Grading Plan

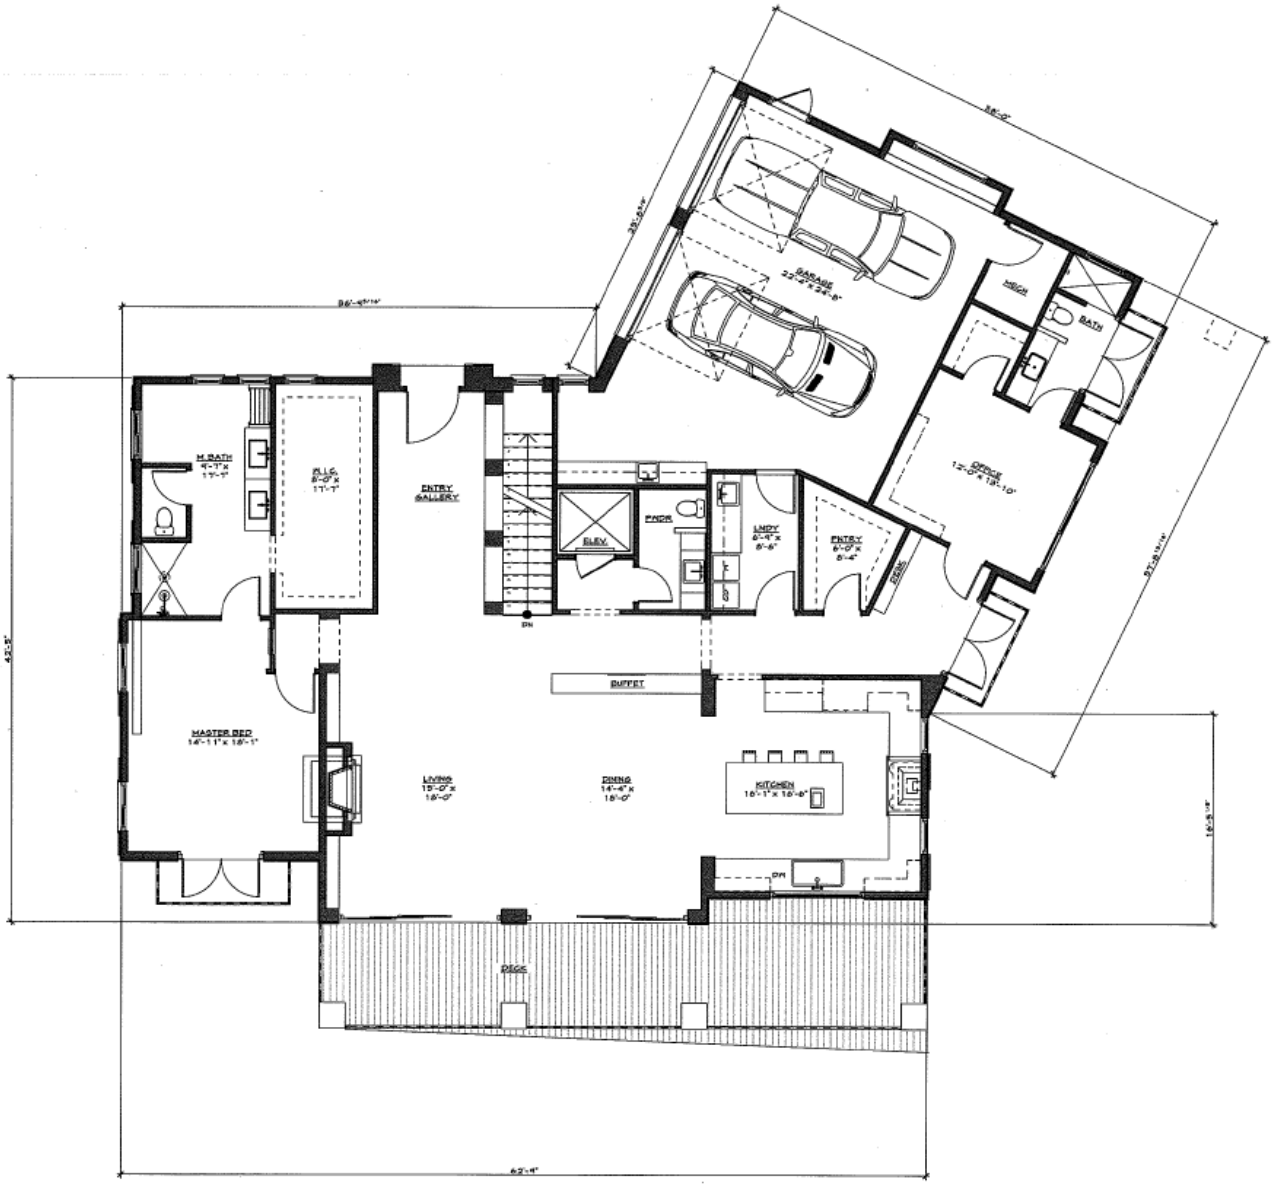

PROJECT

Minor Use Permit
Housing Development / DRC2014-00112

EXHIBIT

Main Floor Plan

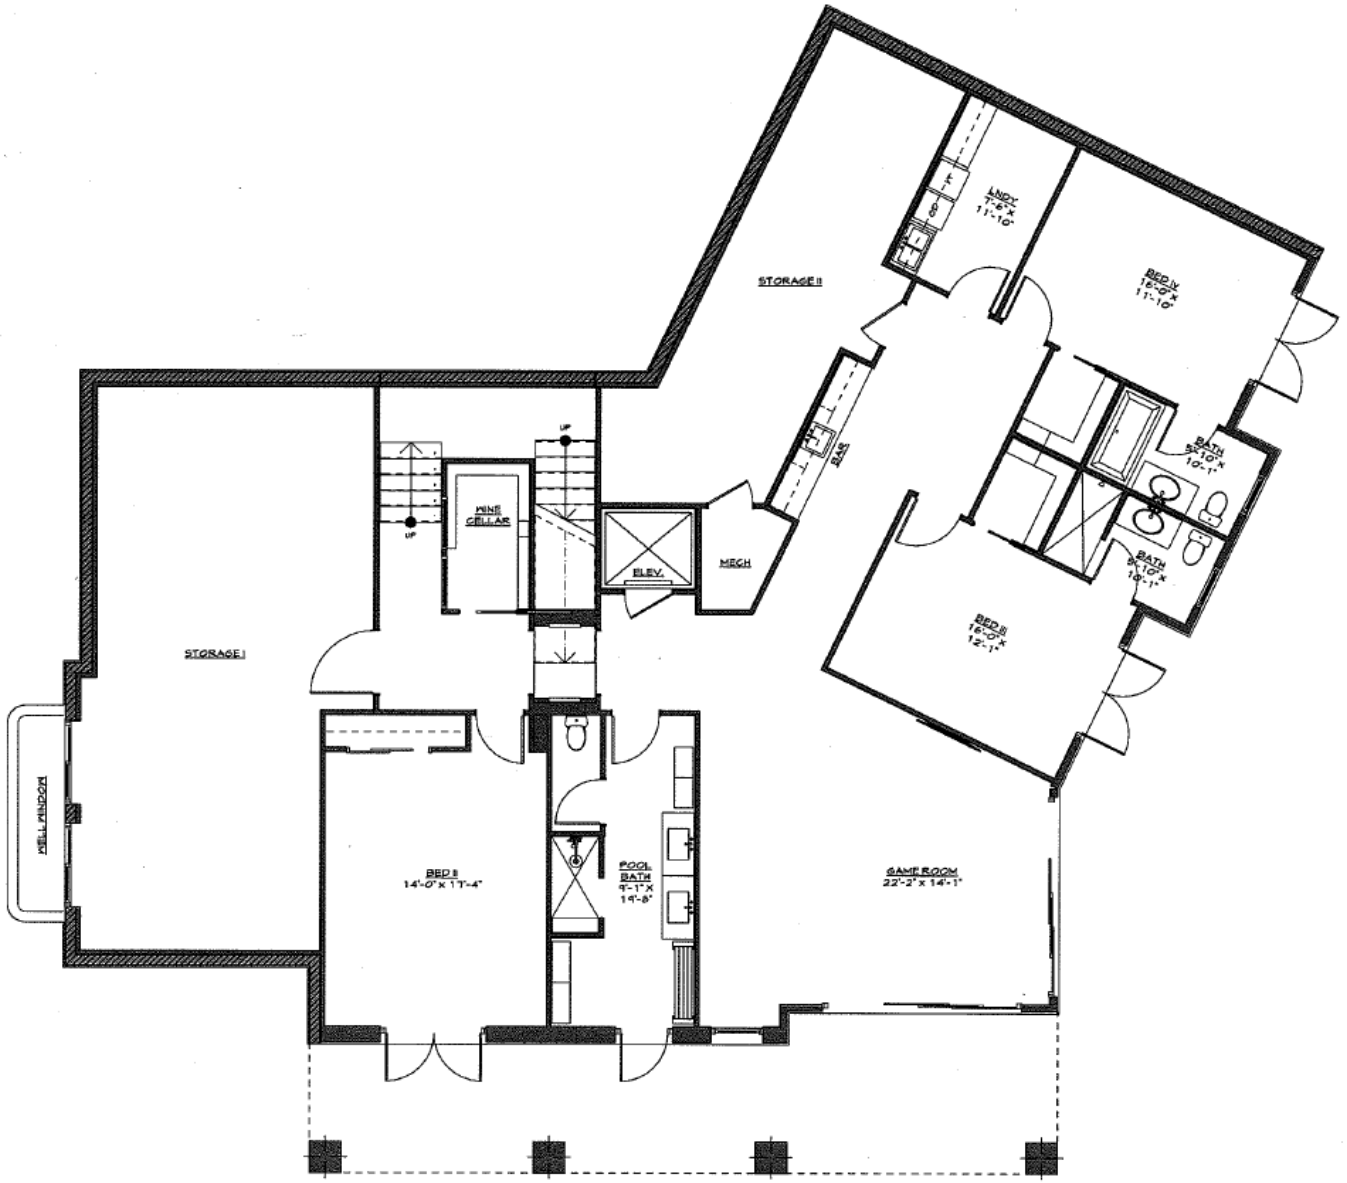

PROJECT

Minor Use Permit
Housing Development / DRC2014-00112

EXHIBIT

Lower Floor Plan

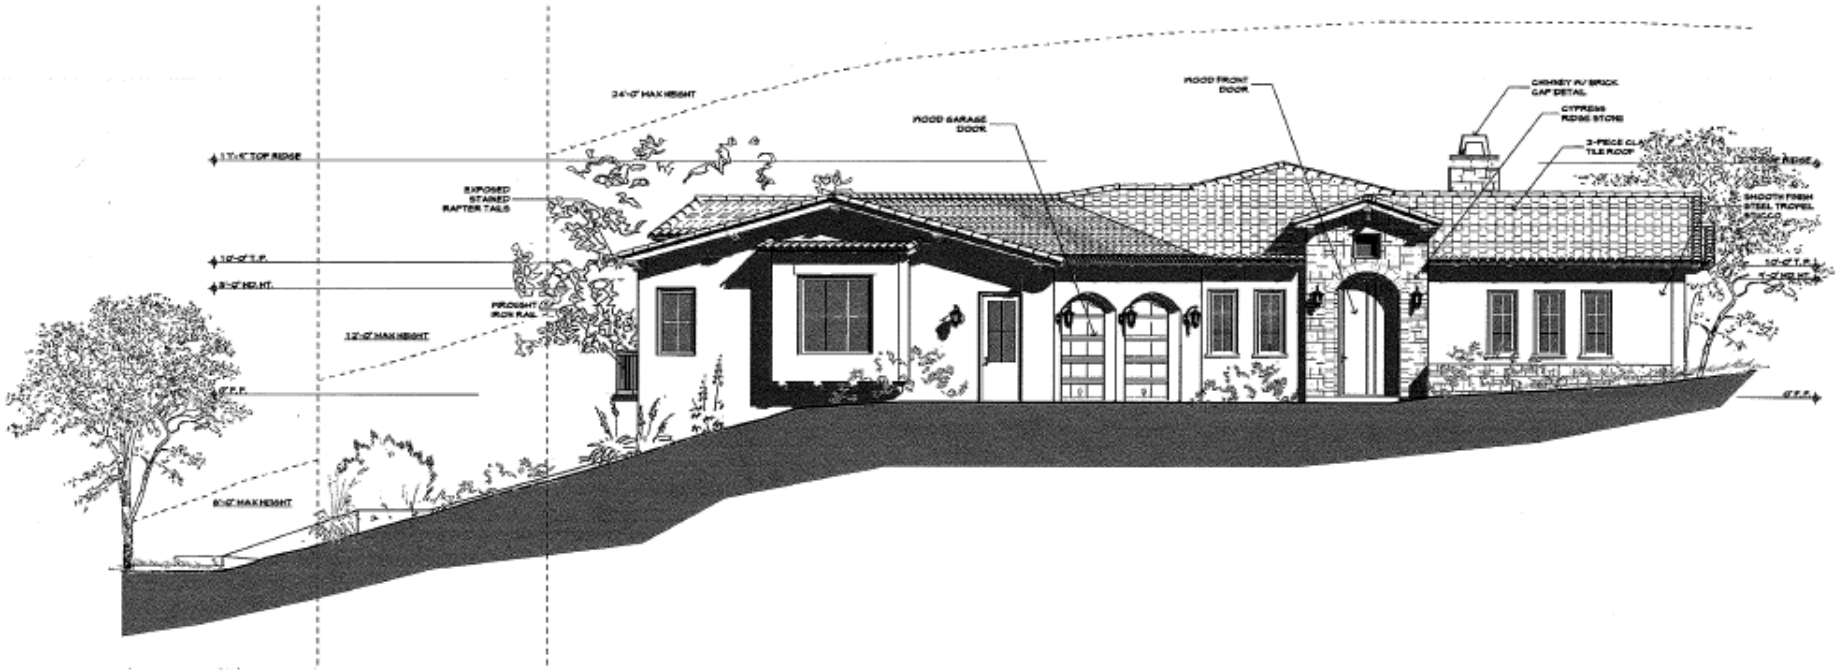

PROJECT

Minor Use Permit
Housing Development / DRC2014-00112

EXHIBIT

North Elevation

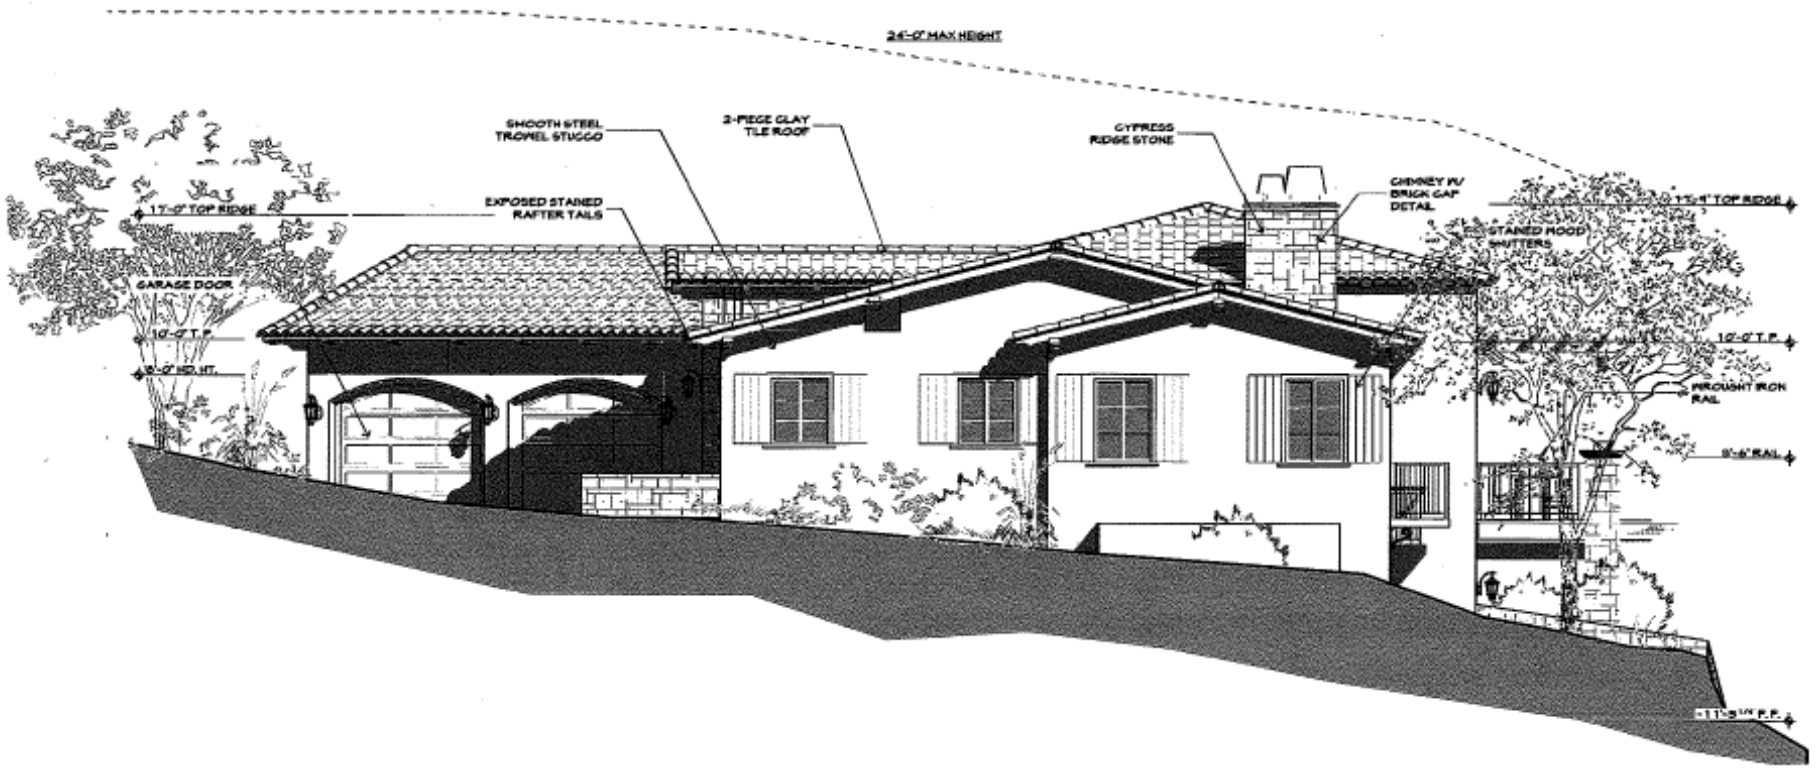

PROJECT

Minor Use Permit
Housing Development / DRC2014-00112

EXHIBIT

West Elevation

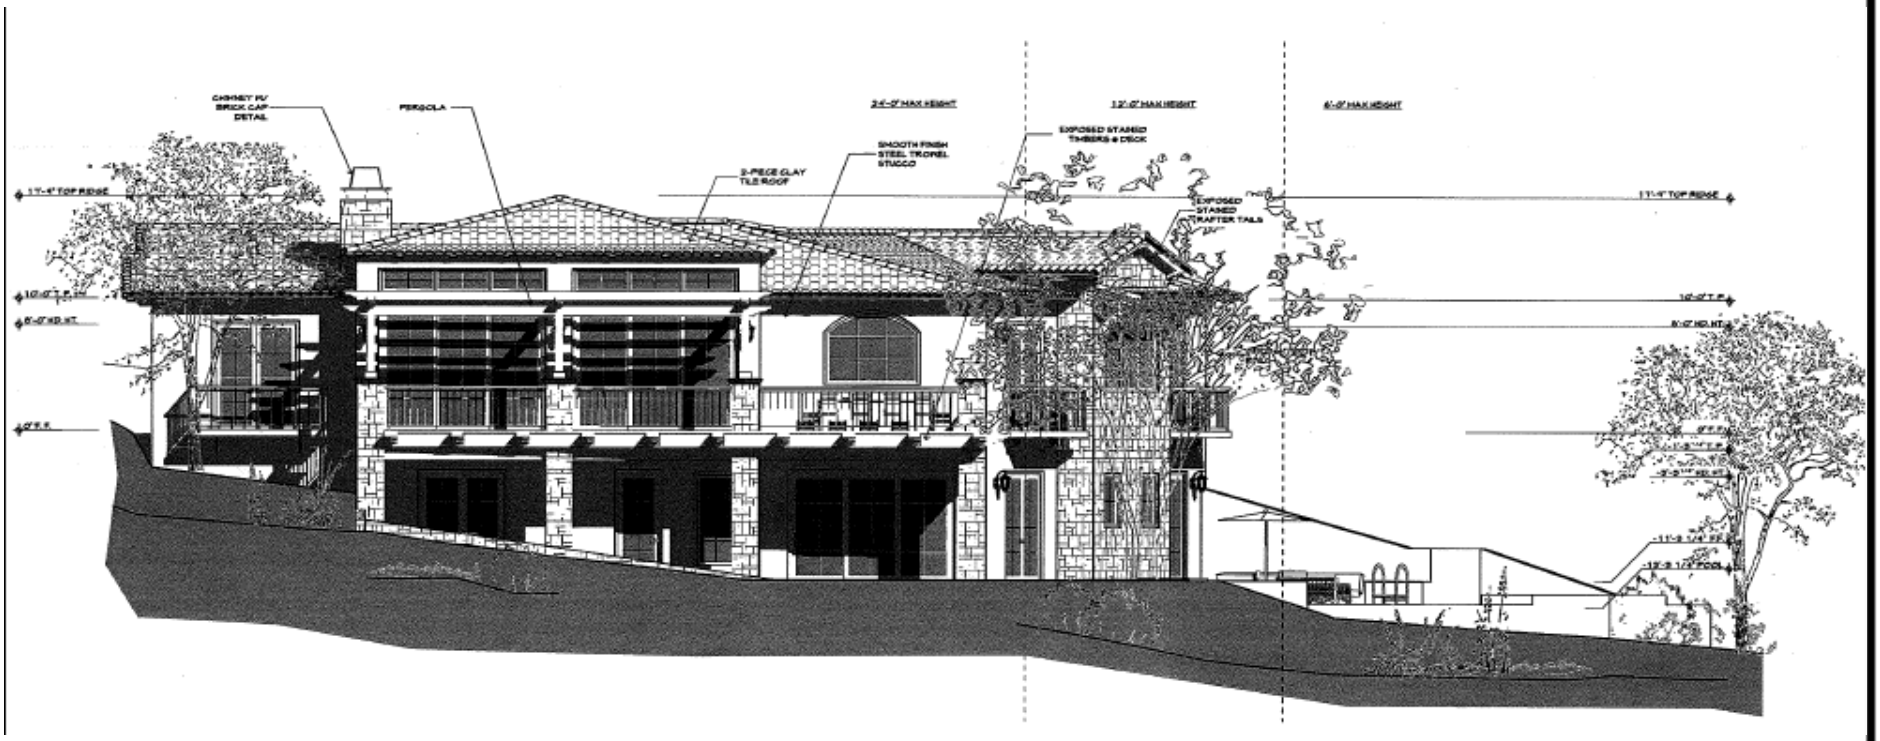

PROJECT

Minor Use Permit
Housing Development / DRC2014-00112

EXHIBIT

South Elevation

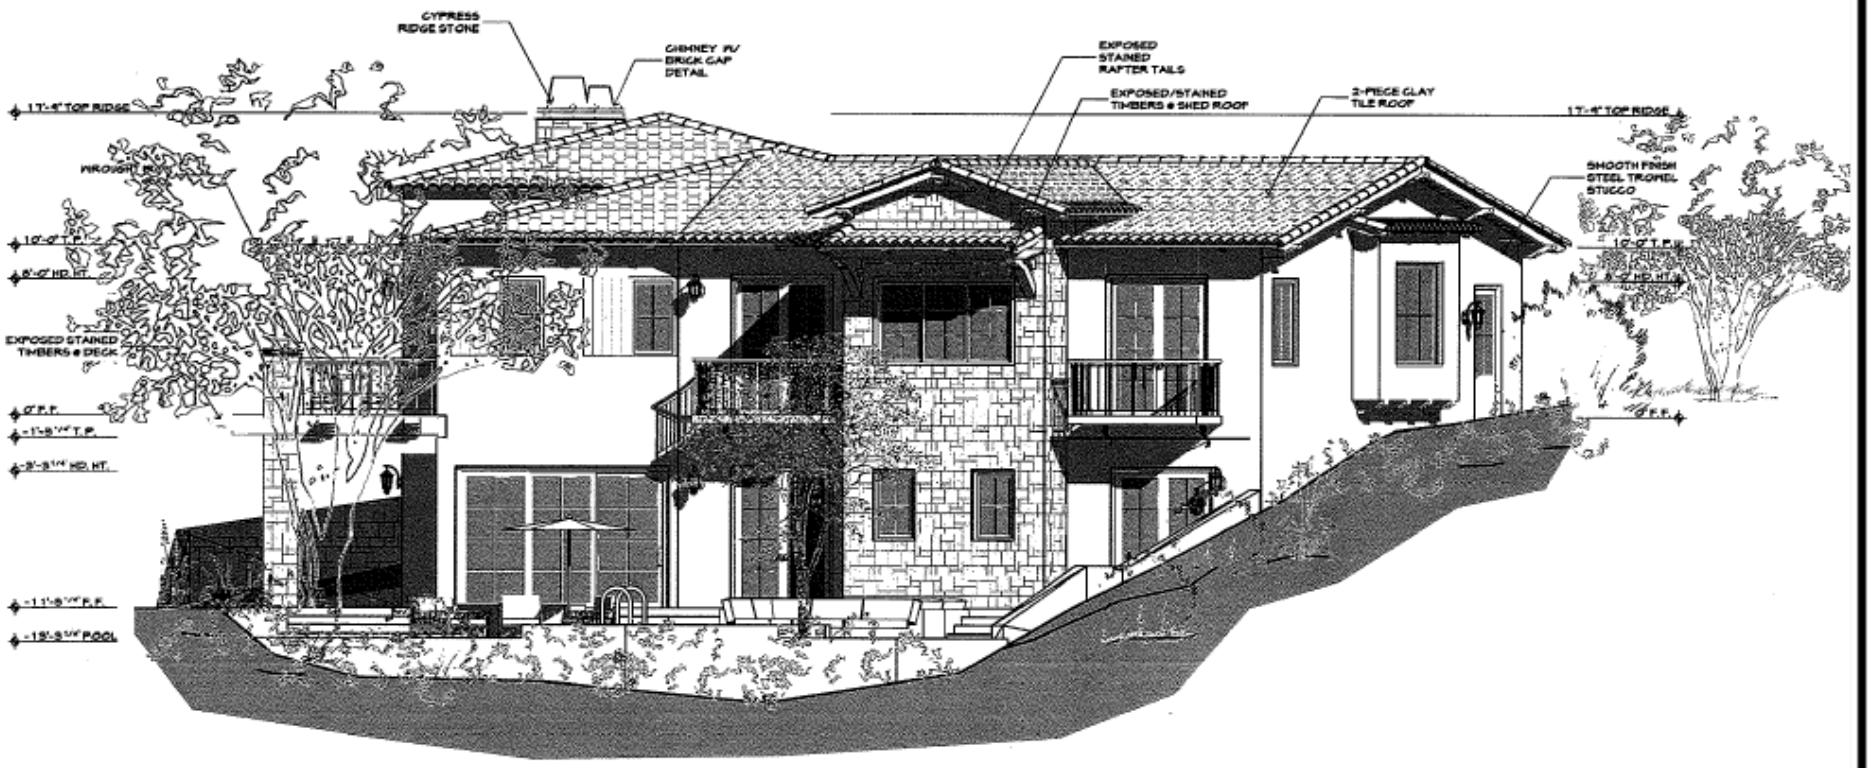

PROJECT

Minor Use Permit
Housing Development / DRC2014-00112

EXHIBIT

East Elevation

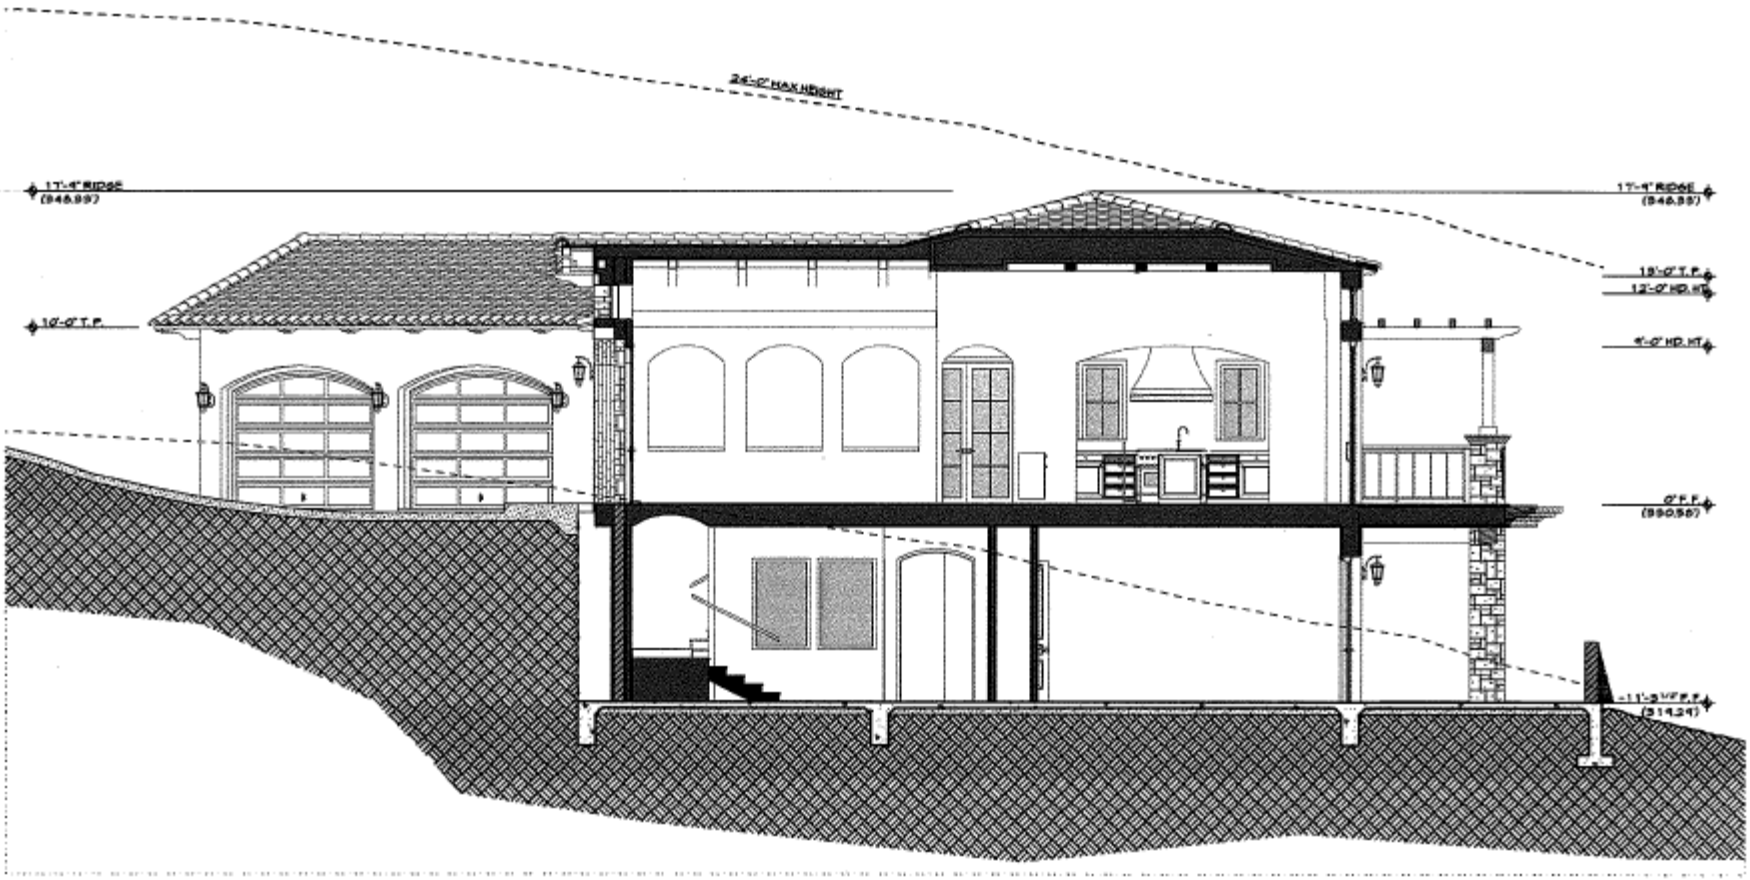

PROJECT

Minor Use Permit
Housing Development / DRC2014-00112

EXHIBIT

Vertical Height of Dining Room

PROJECT

Minor Use Permit
Housing Development / DRC2014-00112

EXHIBIT

Vertical Height of Garage

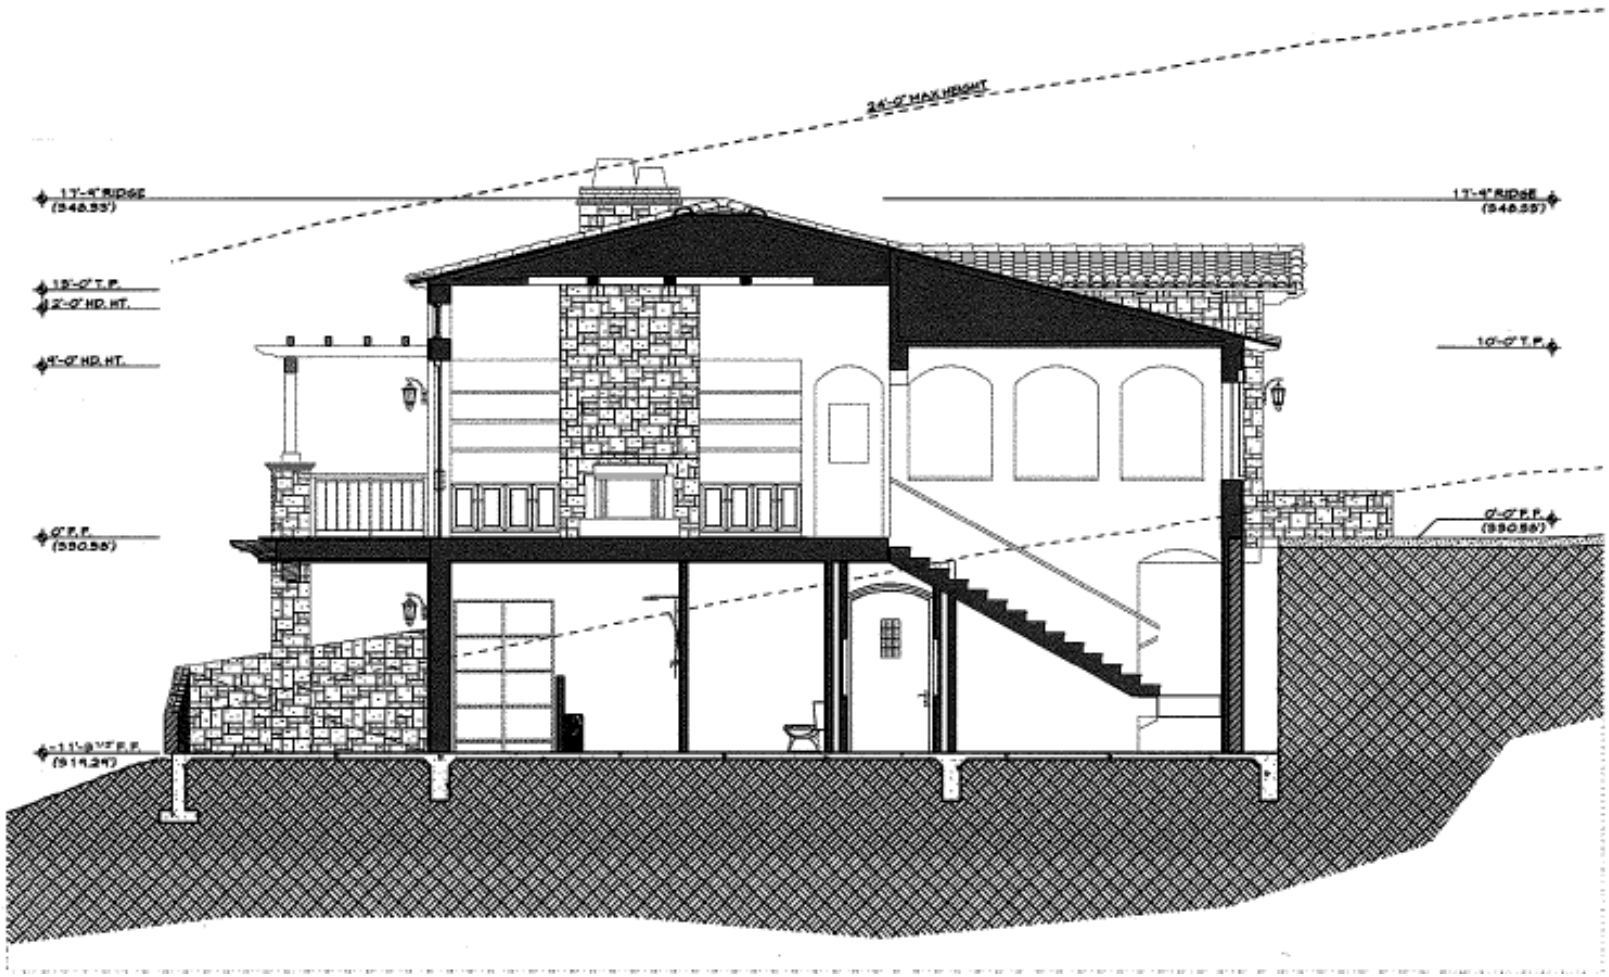

PROJECT

Minor Use Permit
Housing Development / DRC2014-00112

EXHIBIT

Vertical Living Room

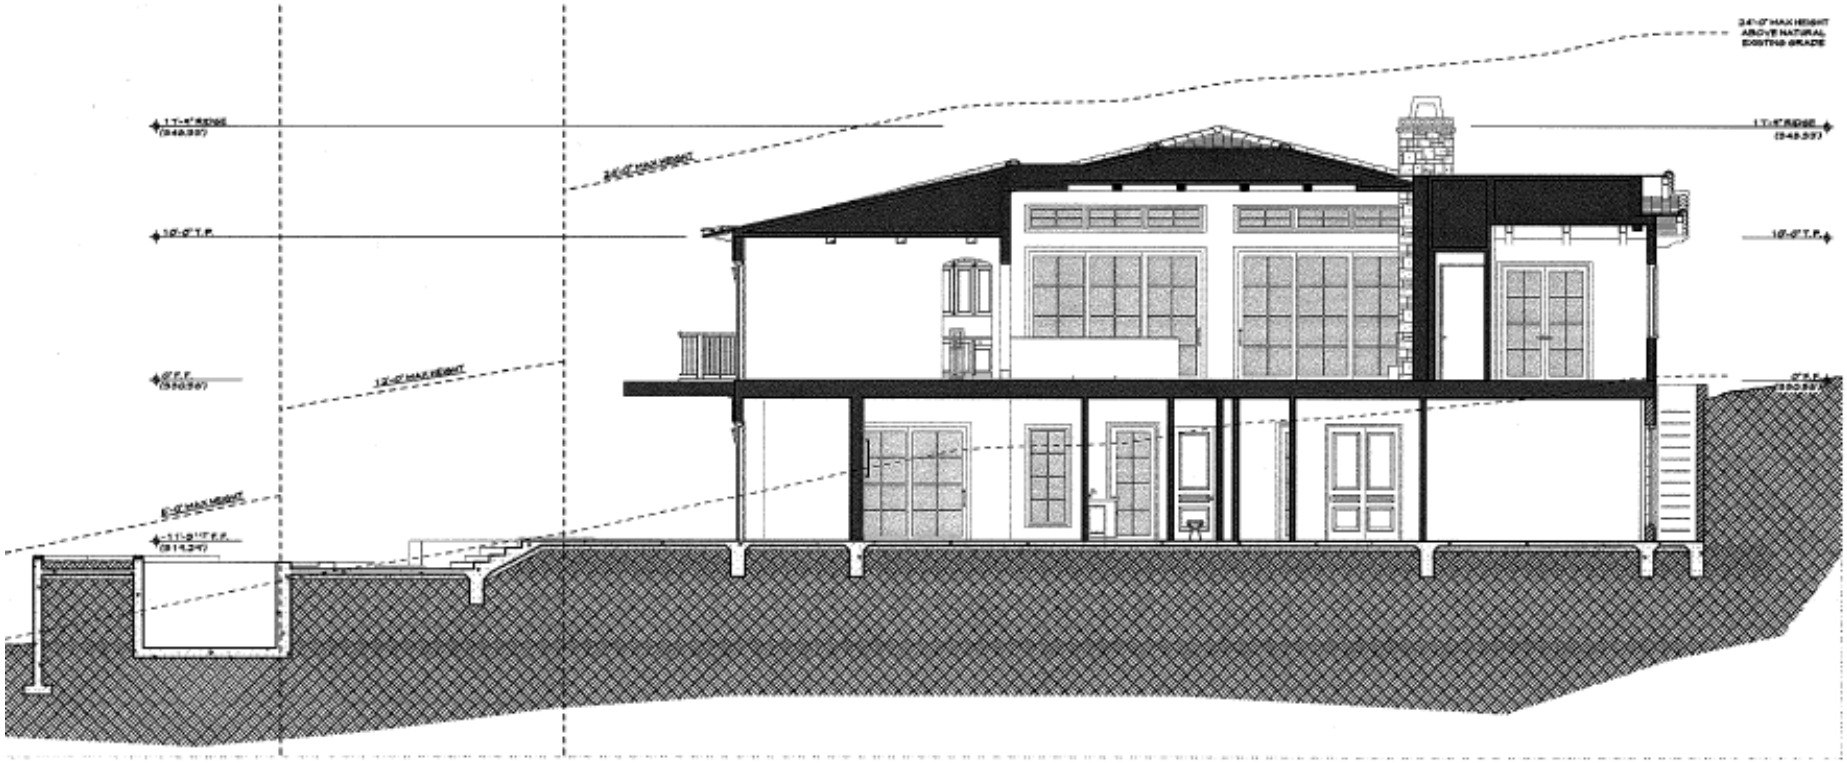

PROJECT

Minor Use Permit
Housing Development / DRC2014-00112

EXHIBIT

Horizontal Living Room

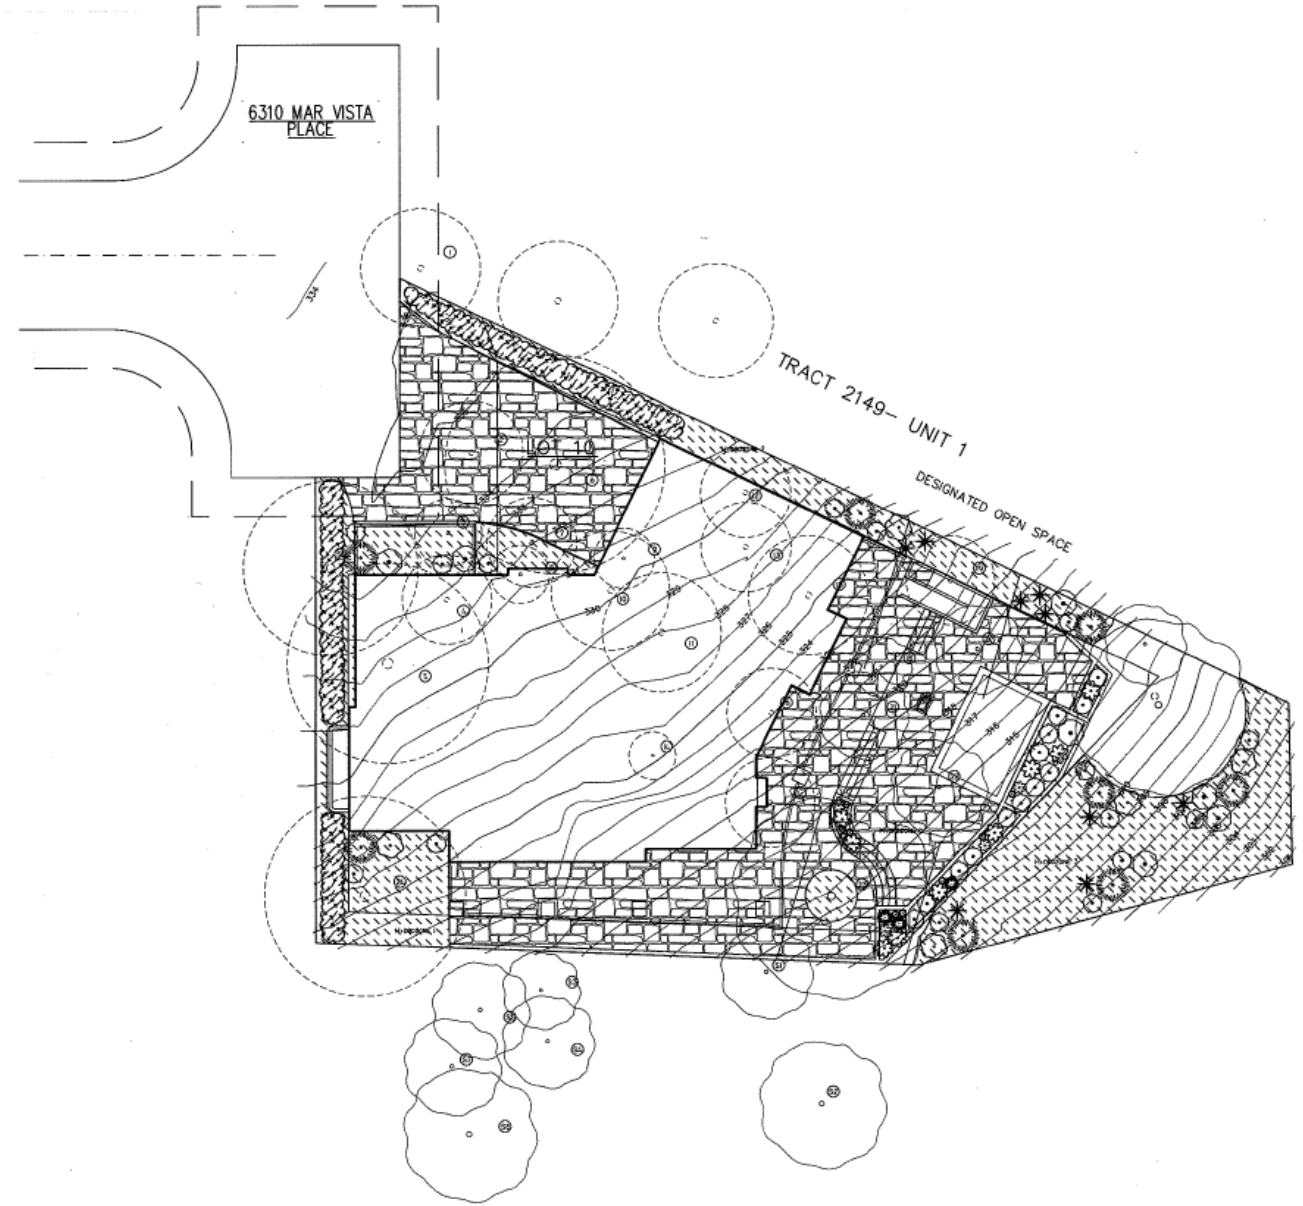

PROJECT

Minor Use Permit
Housing Development / DRC2014-00112

EXHIBIT

Landscaping