SAN LUIS OBISPO COUNTY DEPARTMENT OF BUILDING AND PLANNING

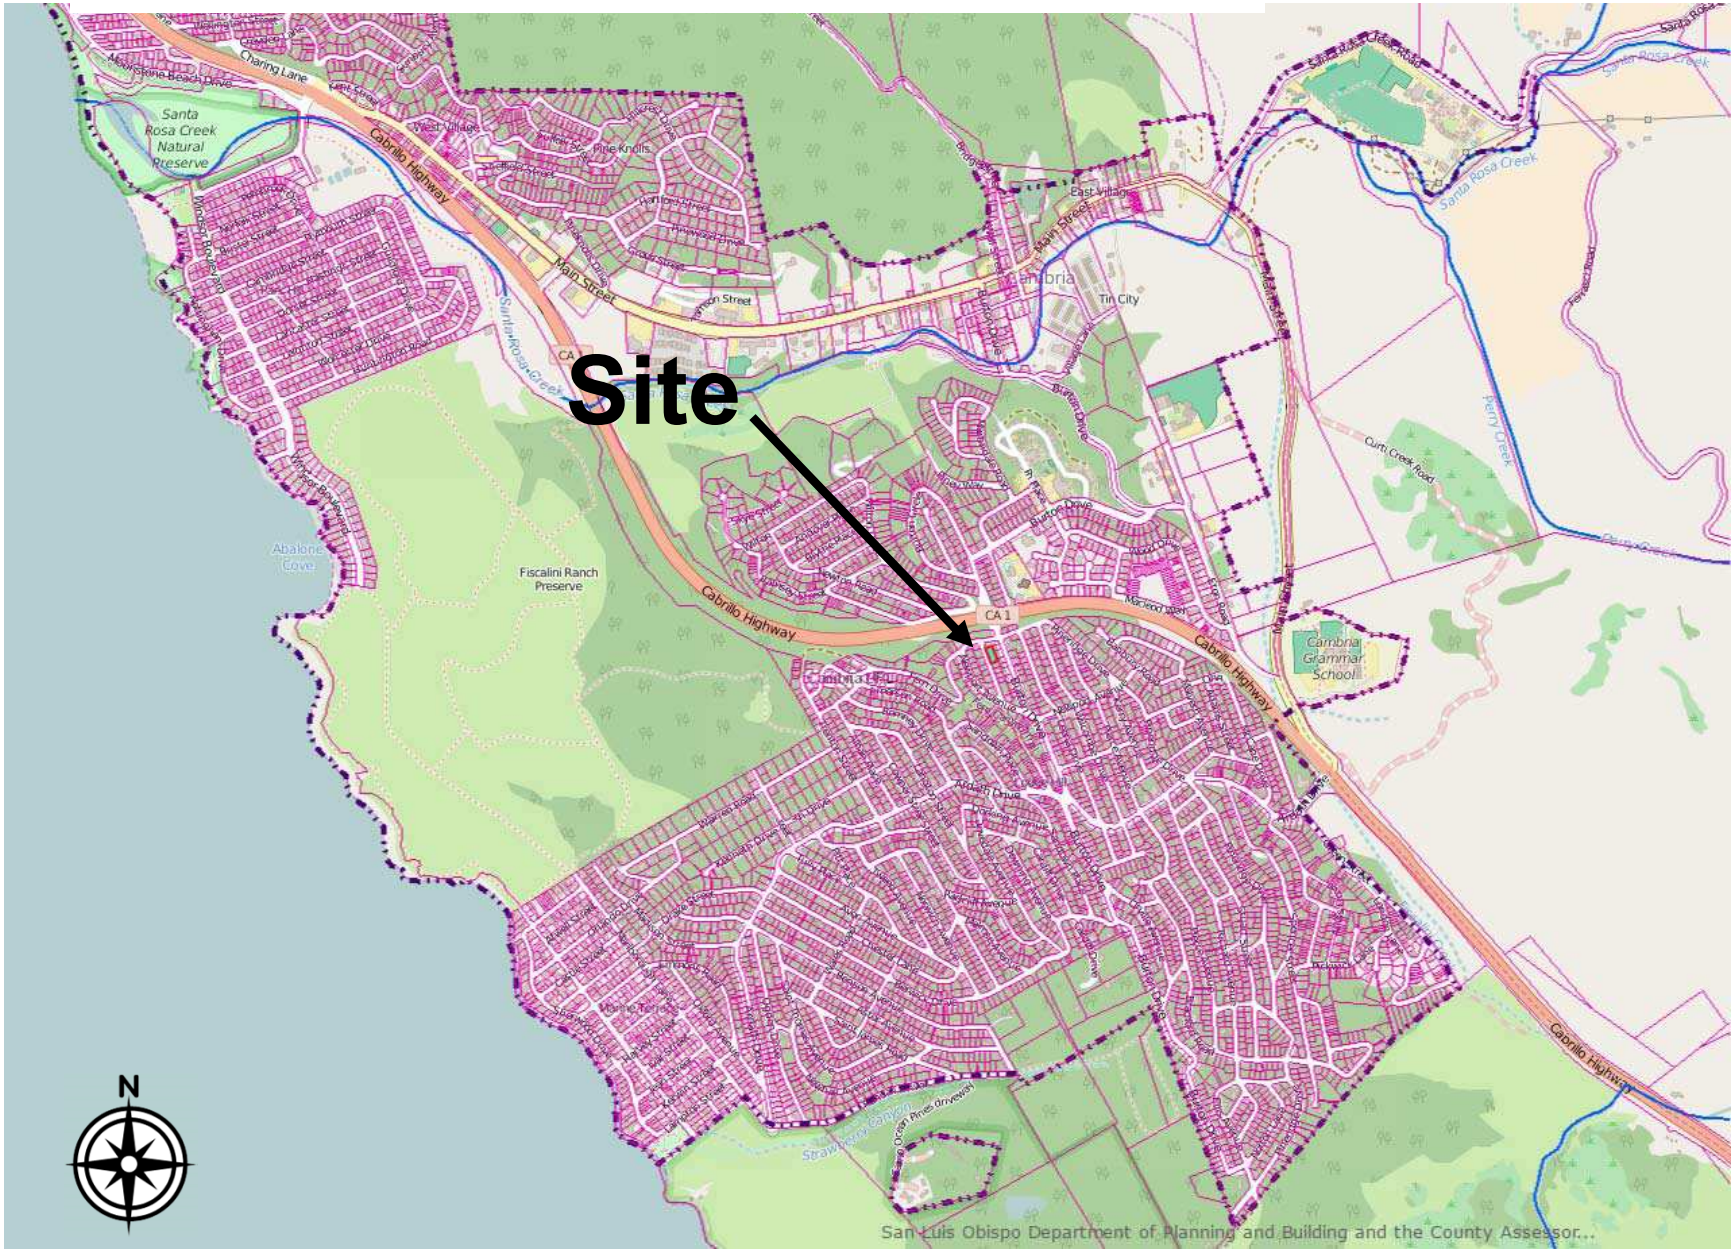

PROJECT

Minor Use Permit/Coastal Development Permit
Crawford / DRC2015-00006

EXHIBIT

Vicinity Map

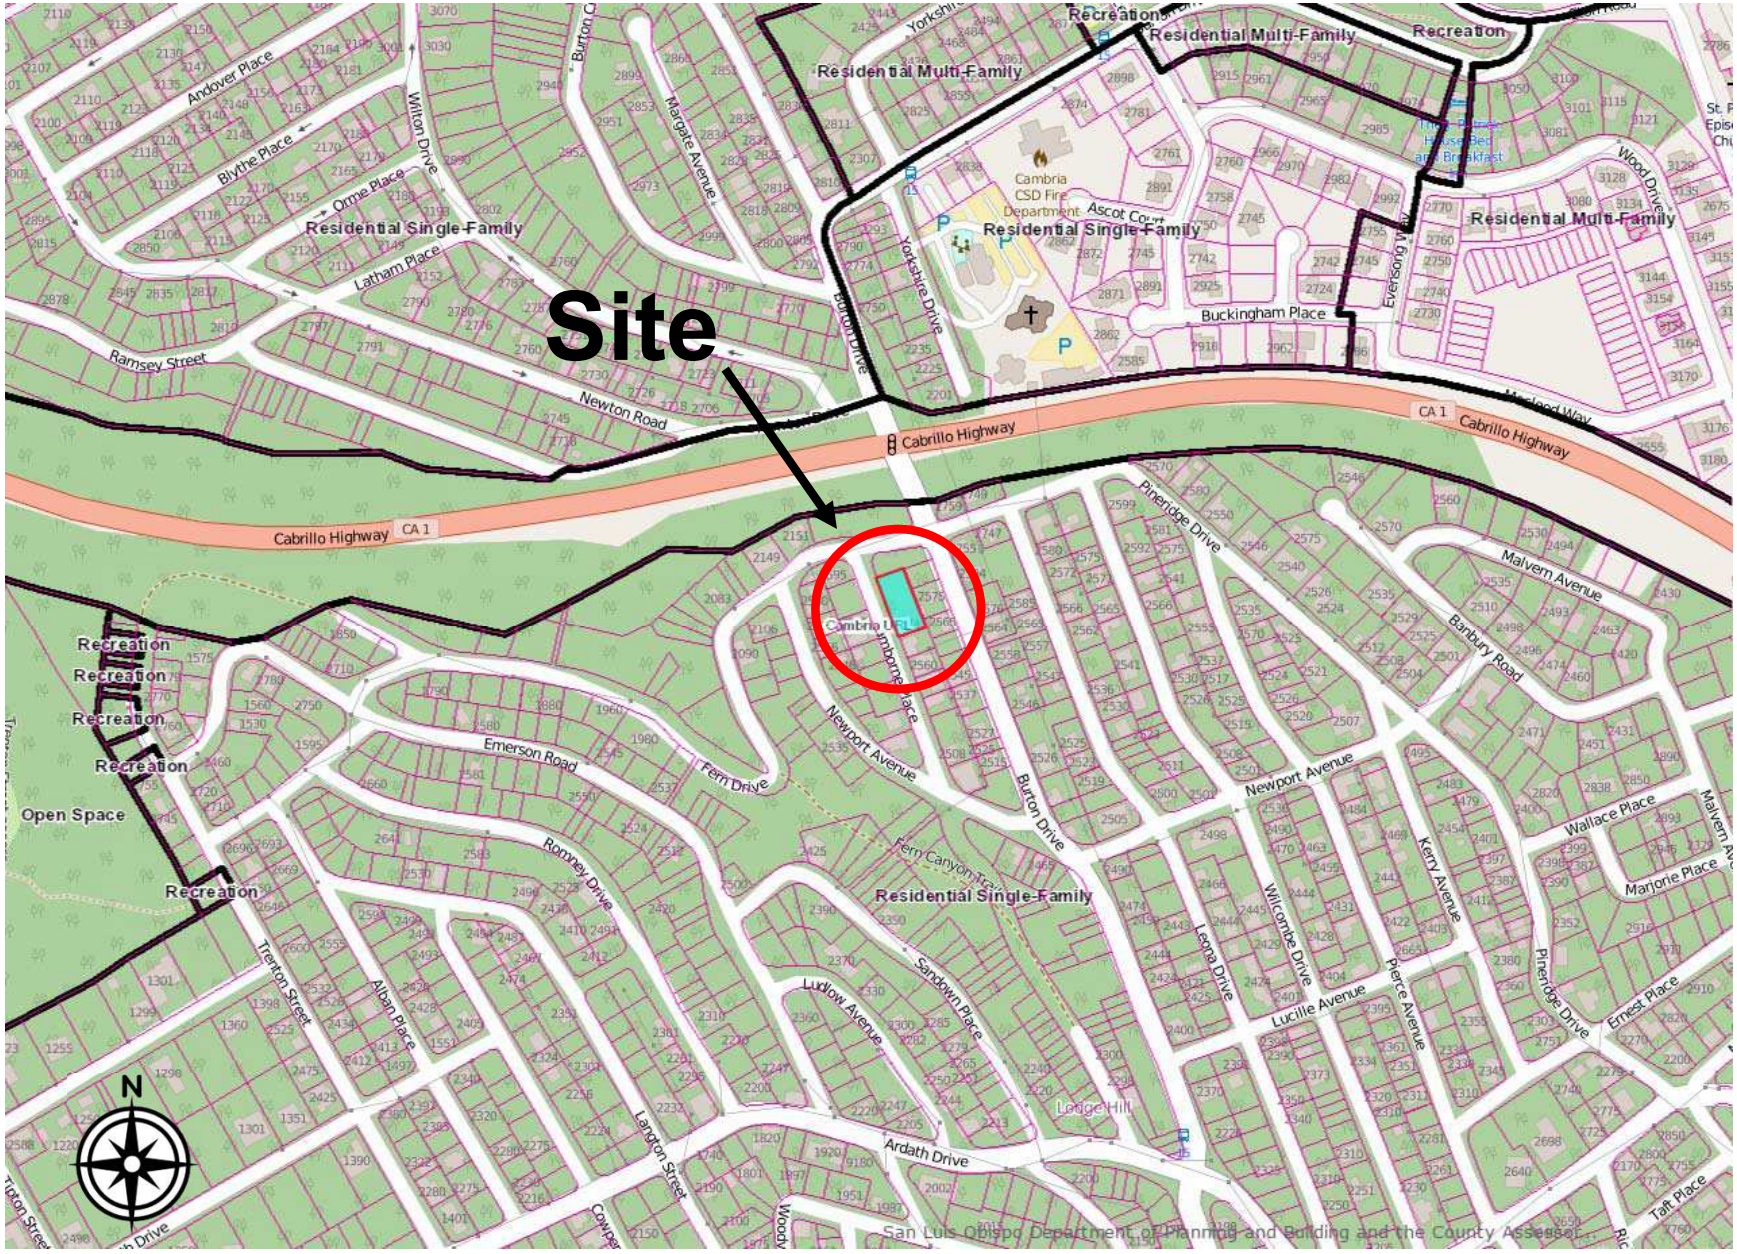

PROJECT

Minor Use Permit/Coastal Development Permit
Crawford / DRC2015-00006

EXHIBIT

Land Use Category Map

SAN LUIS OBISPO COUNTY DEPARTMENT OF BUILDING AND PLANNING

PROJECT

Minor Use Permit/Coastal Development Permit
Crawford / DRC2015-00006

EXHIBIT

Aerial Map

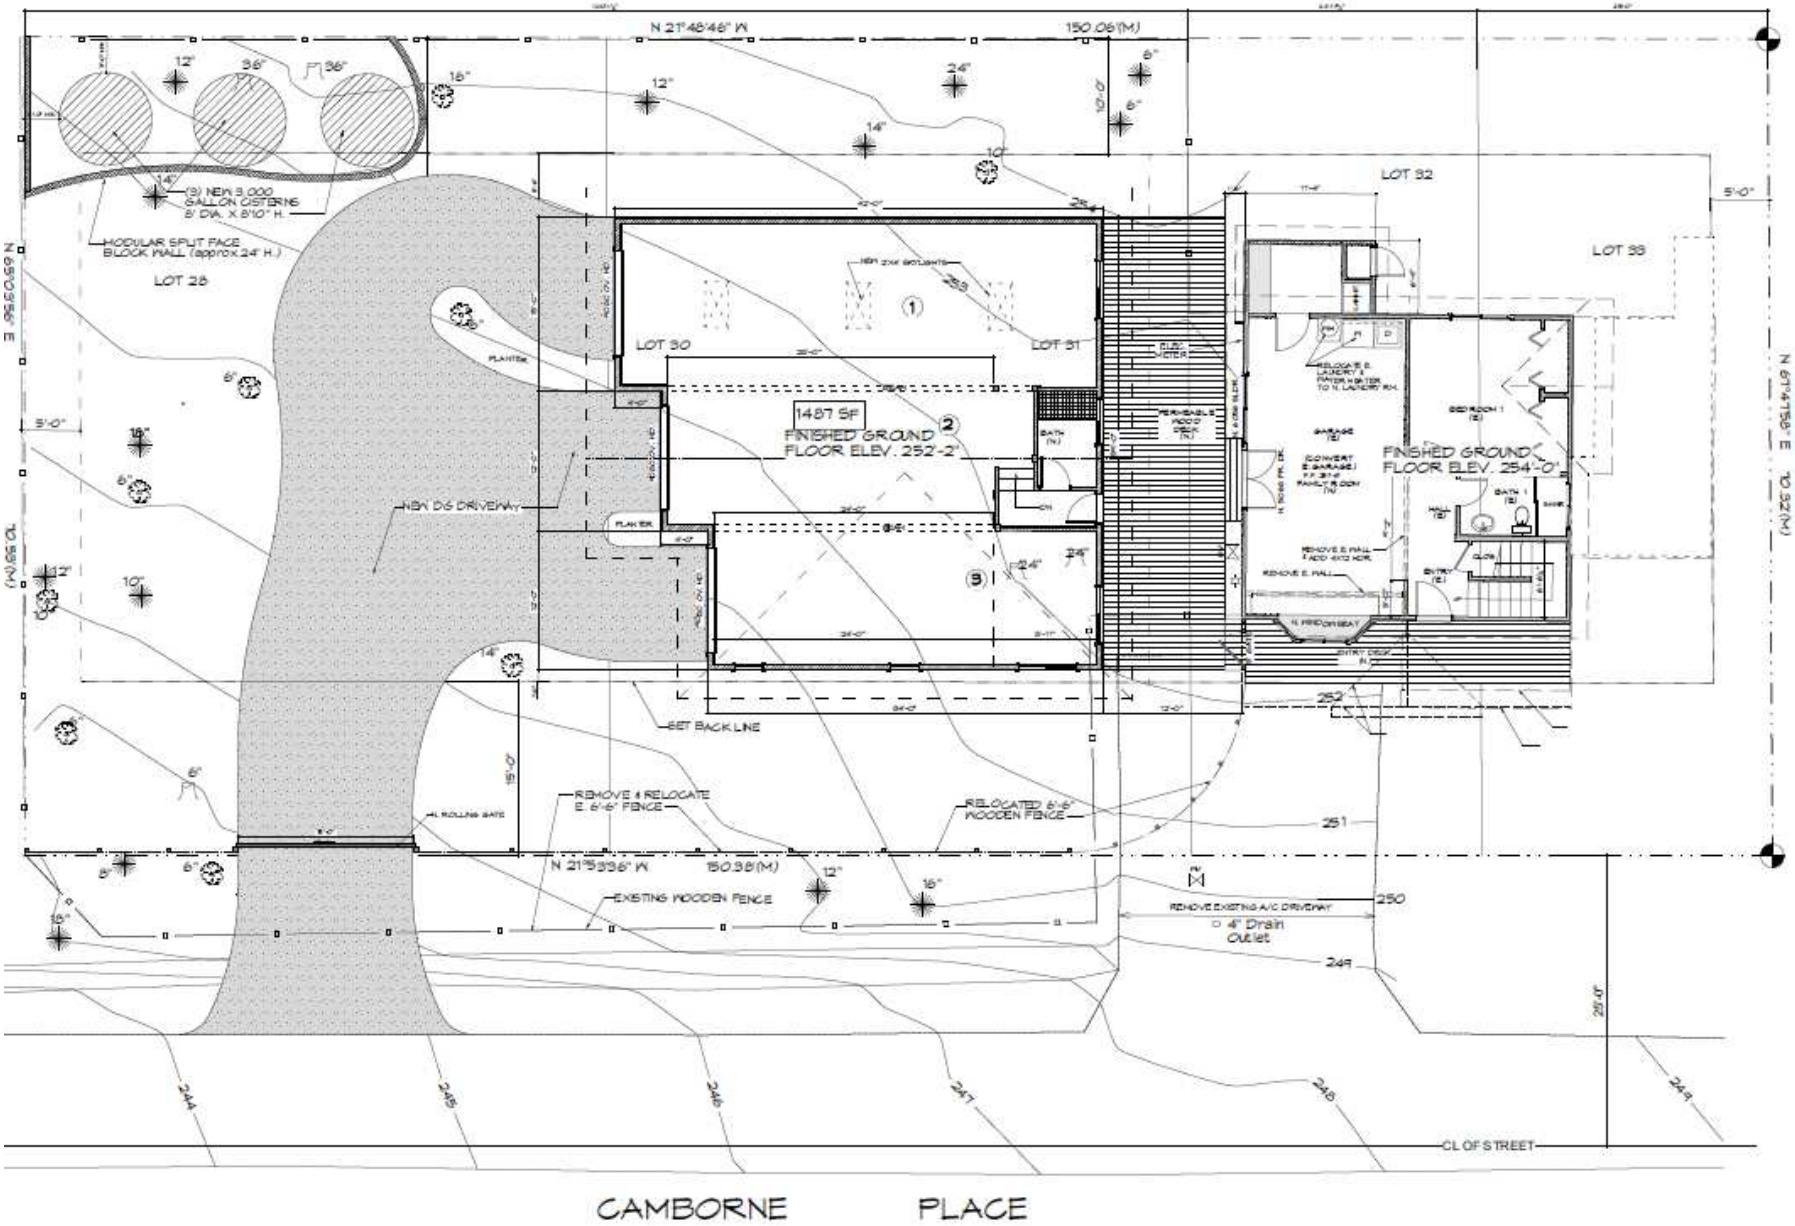

PROJECT

Minor Use Permit/Coastal Development Permit
Crawford / DRC2015-00006

EXHIBIT

Site Plan

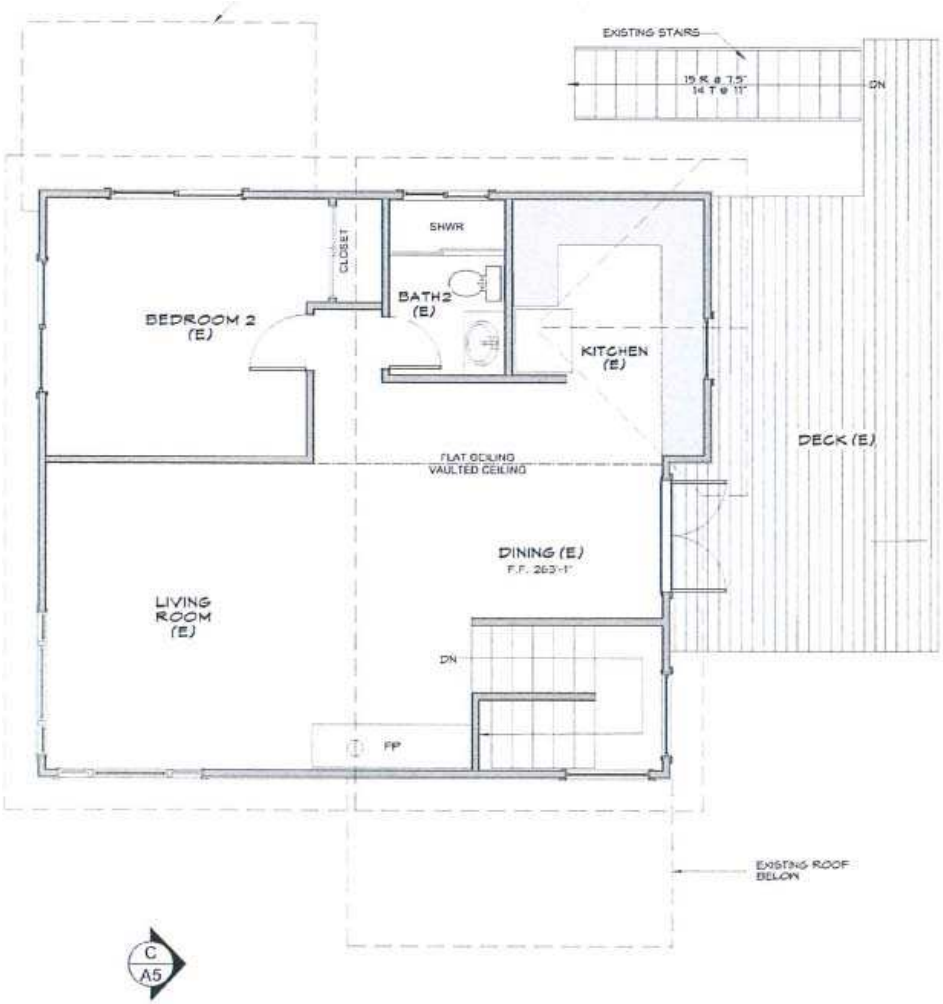

UPPER FLOOR PLAN (E)
SCALE: 1/4" = 1' - 0"

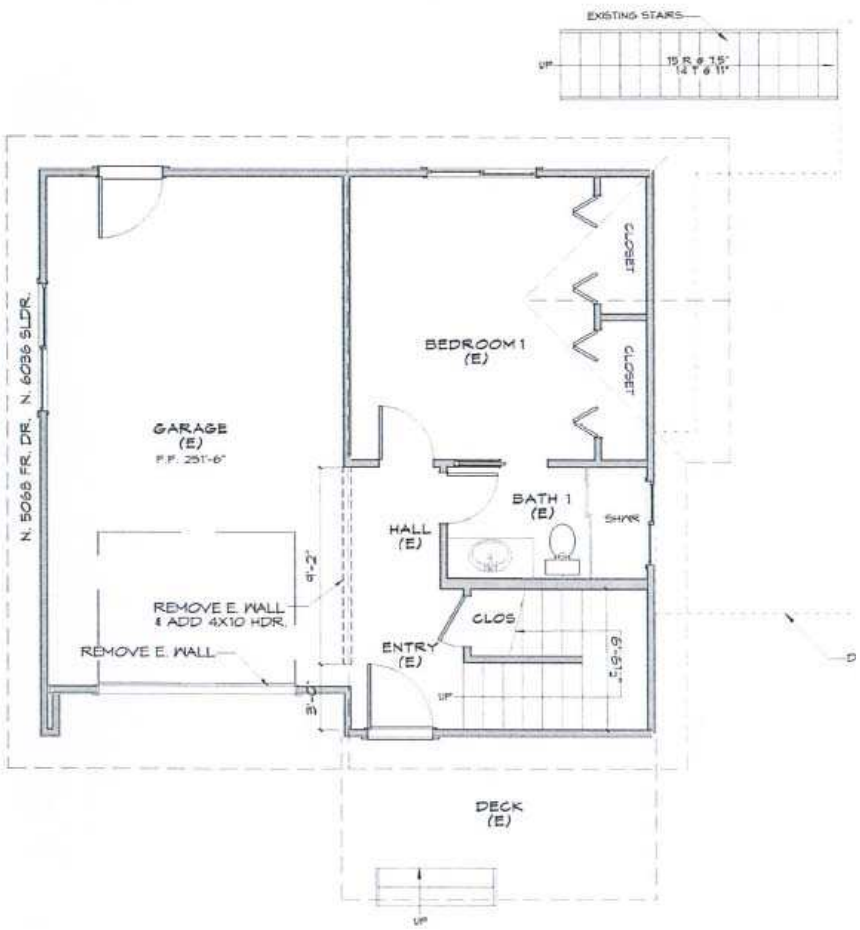

GROUND FLOOR PLAN (E)
SCALE: 1/4" = 1' - 0"

PROJECT

Minor Use Permit/Coastal Development Permit
Crawford / DRC2015-00006

EXHIBIT

Floor Plan – Existing

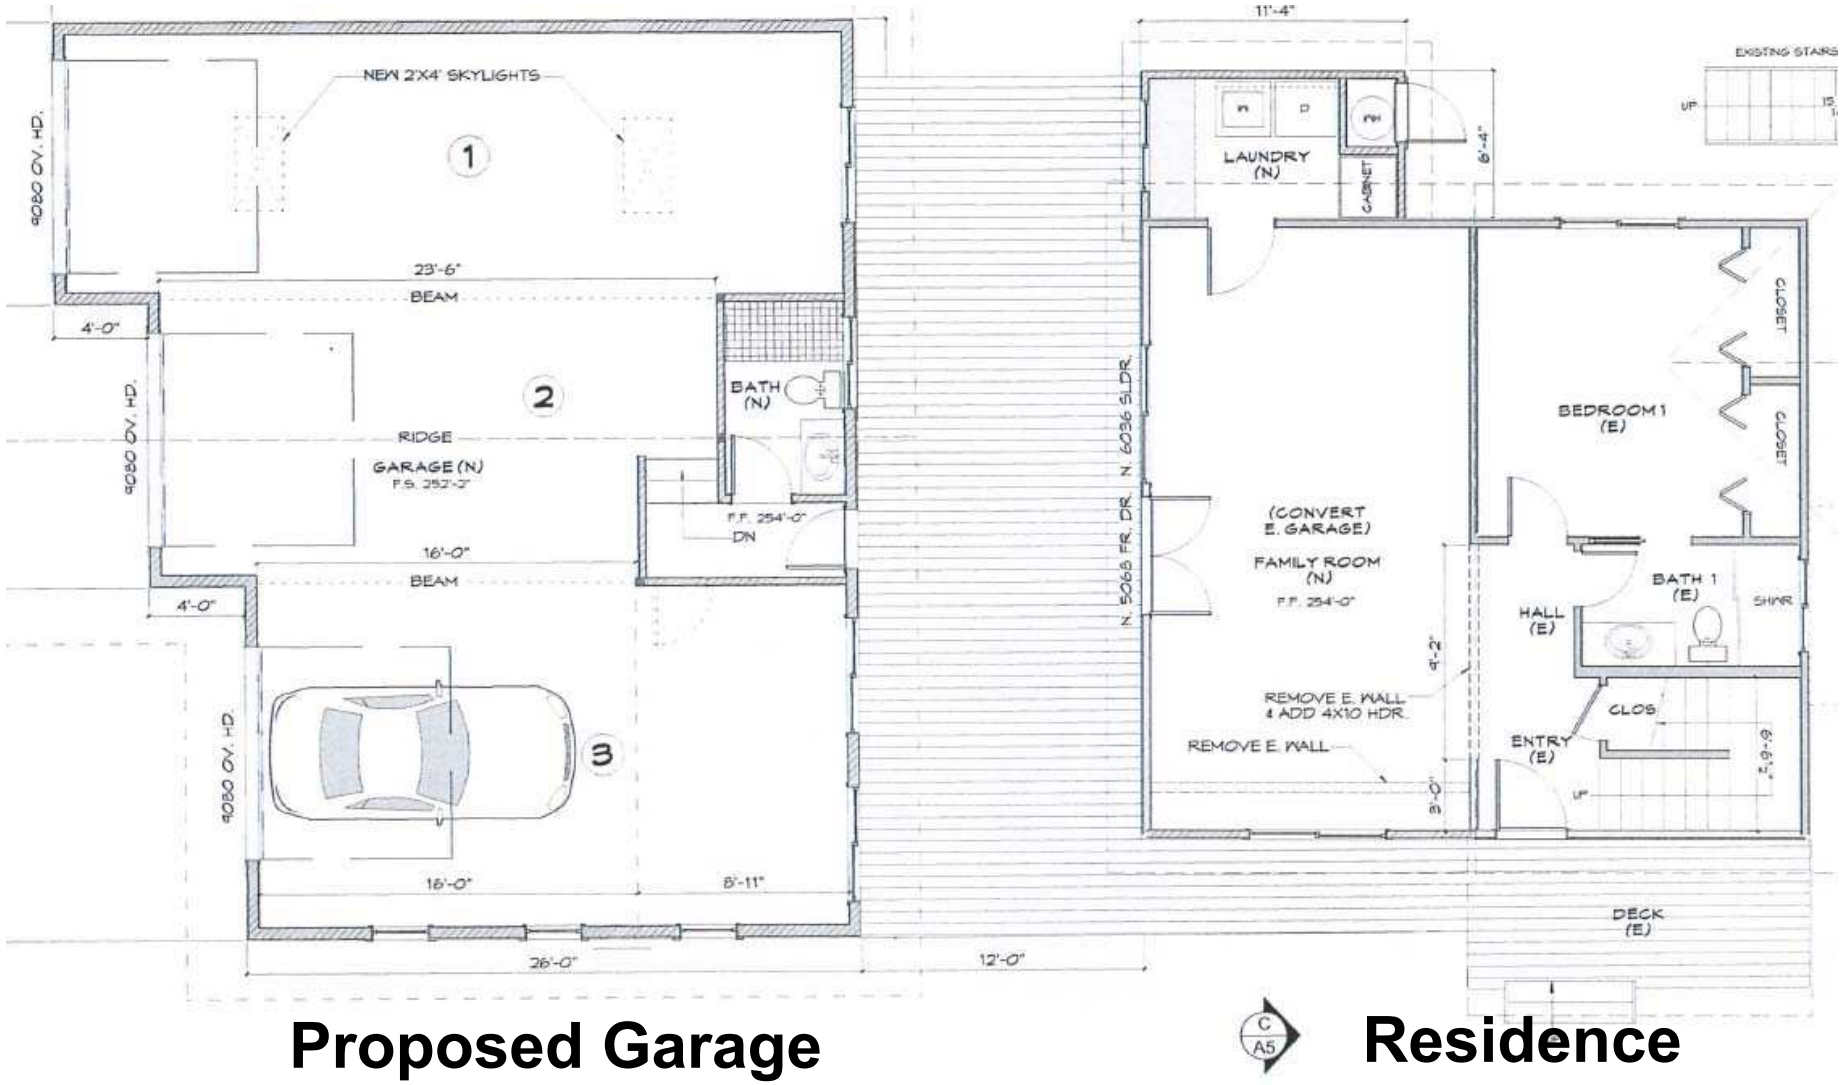

Proposed Garage

Residence

PROJECT

Minor Use Permit/Coastal Development Permit
Crawford / DRC2015-00006

EXHIBIT

Floor Plan – Proposed

SAN LUIS OBISPO COUNTY DEPARTMENT OF BUILDING AND PLANNING

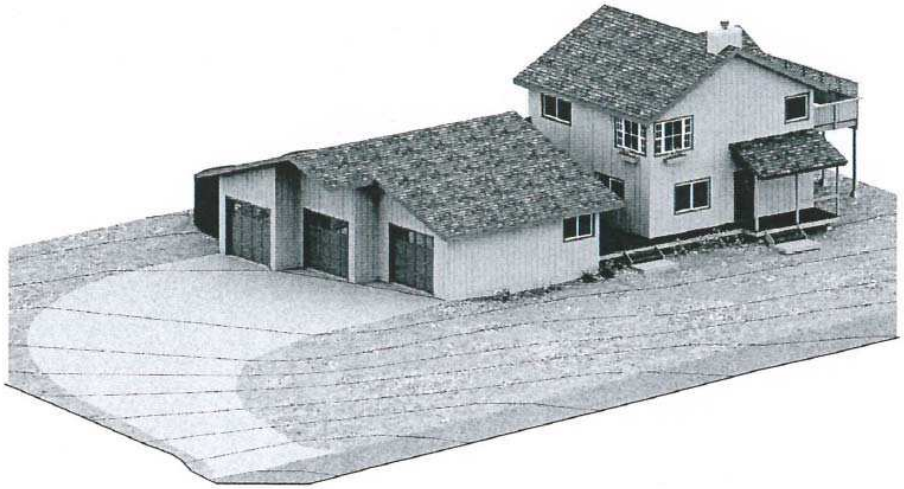

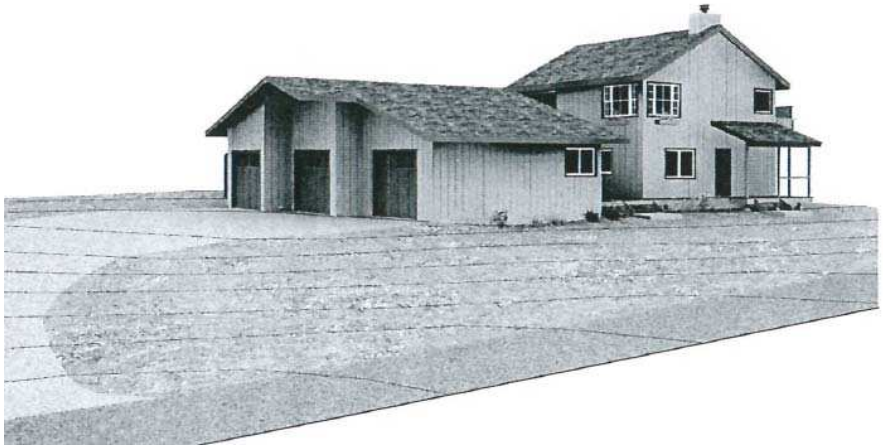

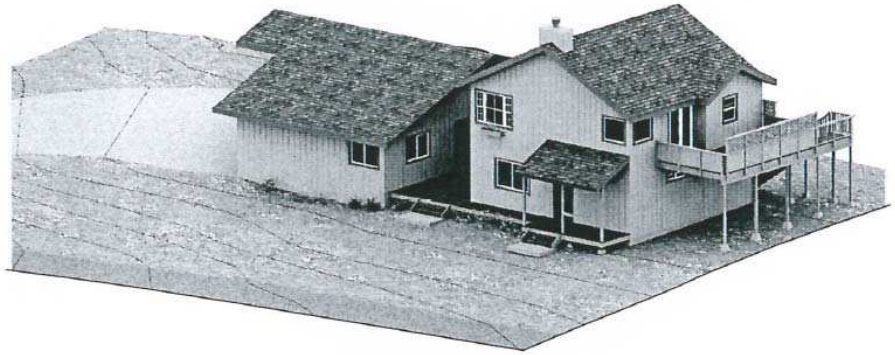

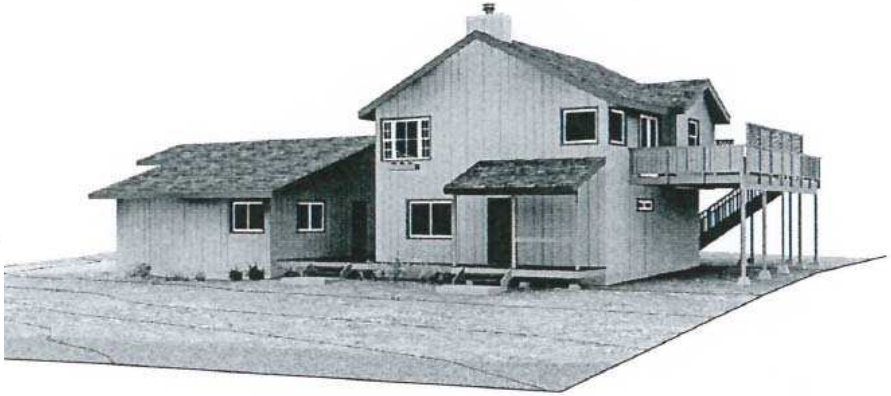

PROJECT

Minor Use Permit/Coastal Development Permit
Crawford / DRC2015-00006

EXHIBIT

Elevations