ATTACHMENT 04

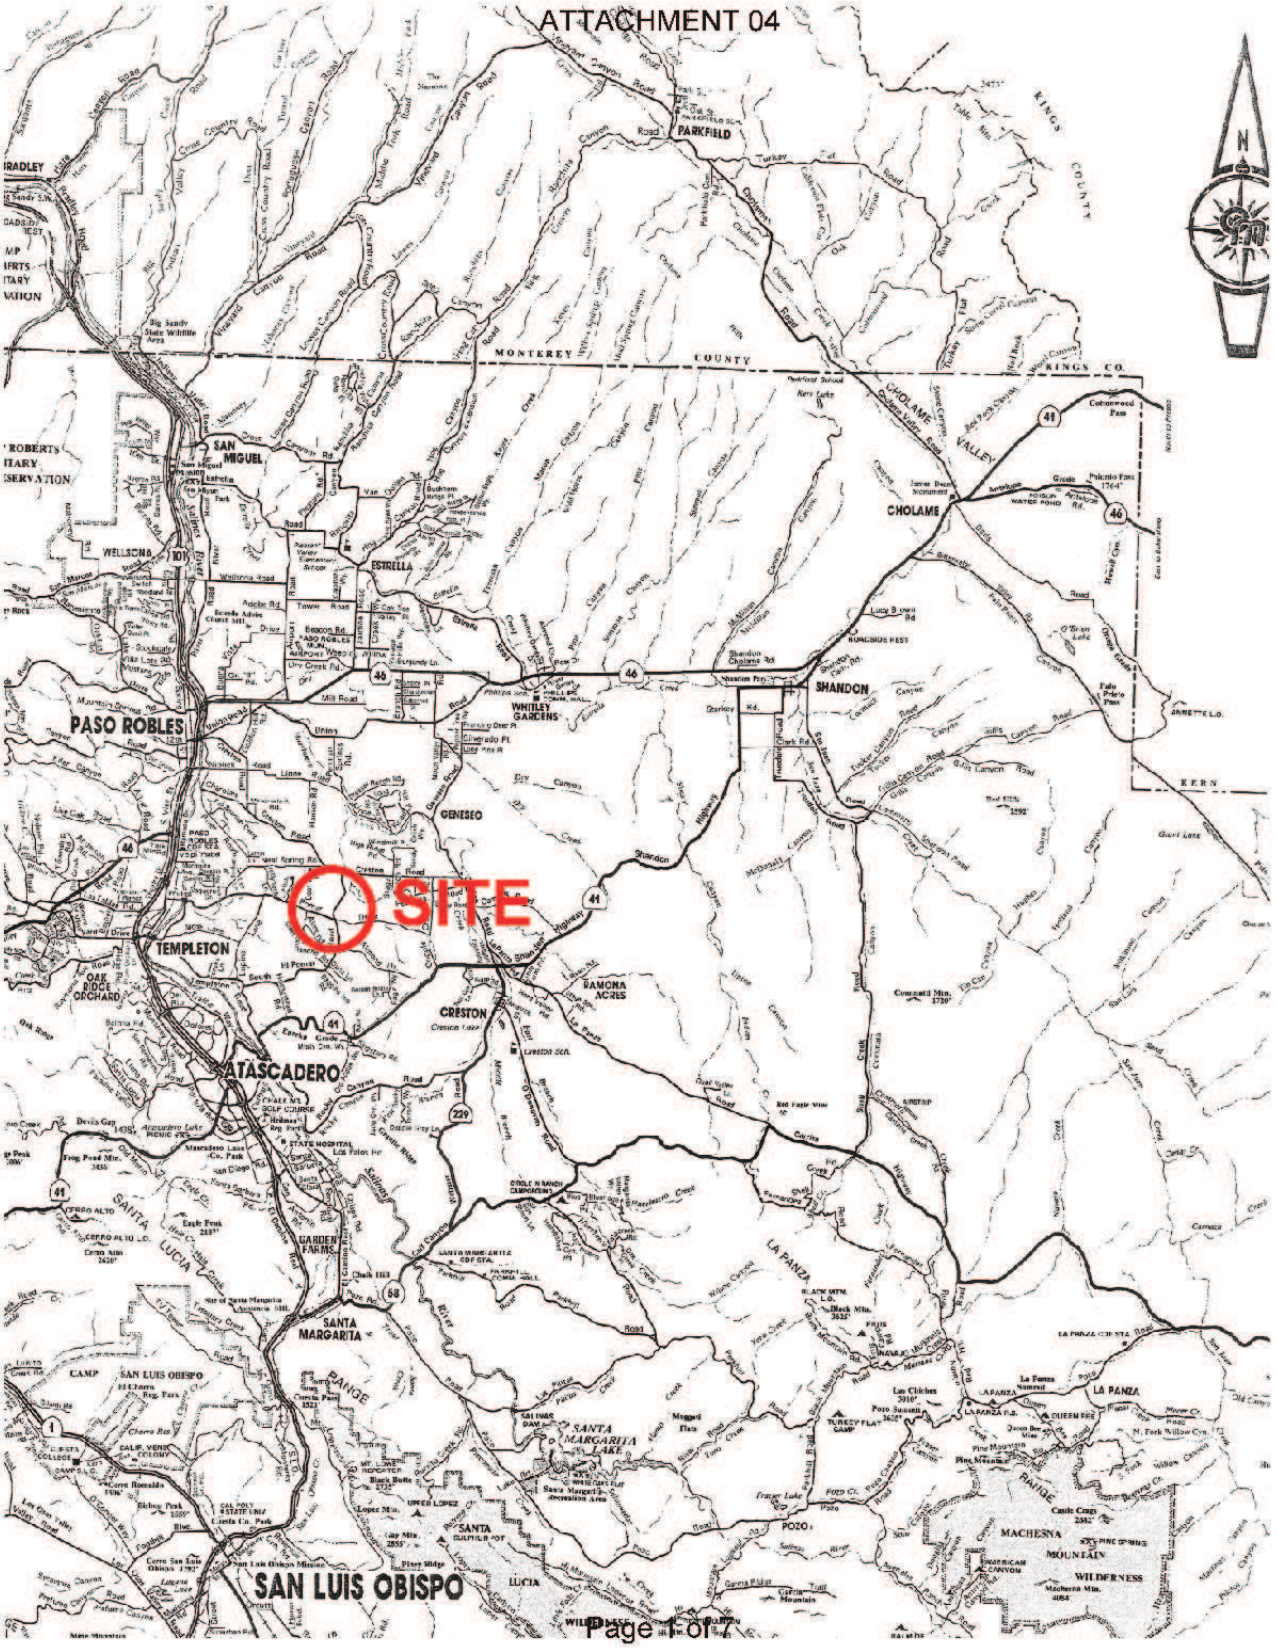

PROJECT

Merrill Conditional Use Permit
DRC2014-00004

EXHIBIT

Vicinity Map

ATTACHMENT 04

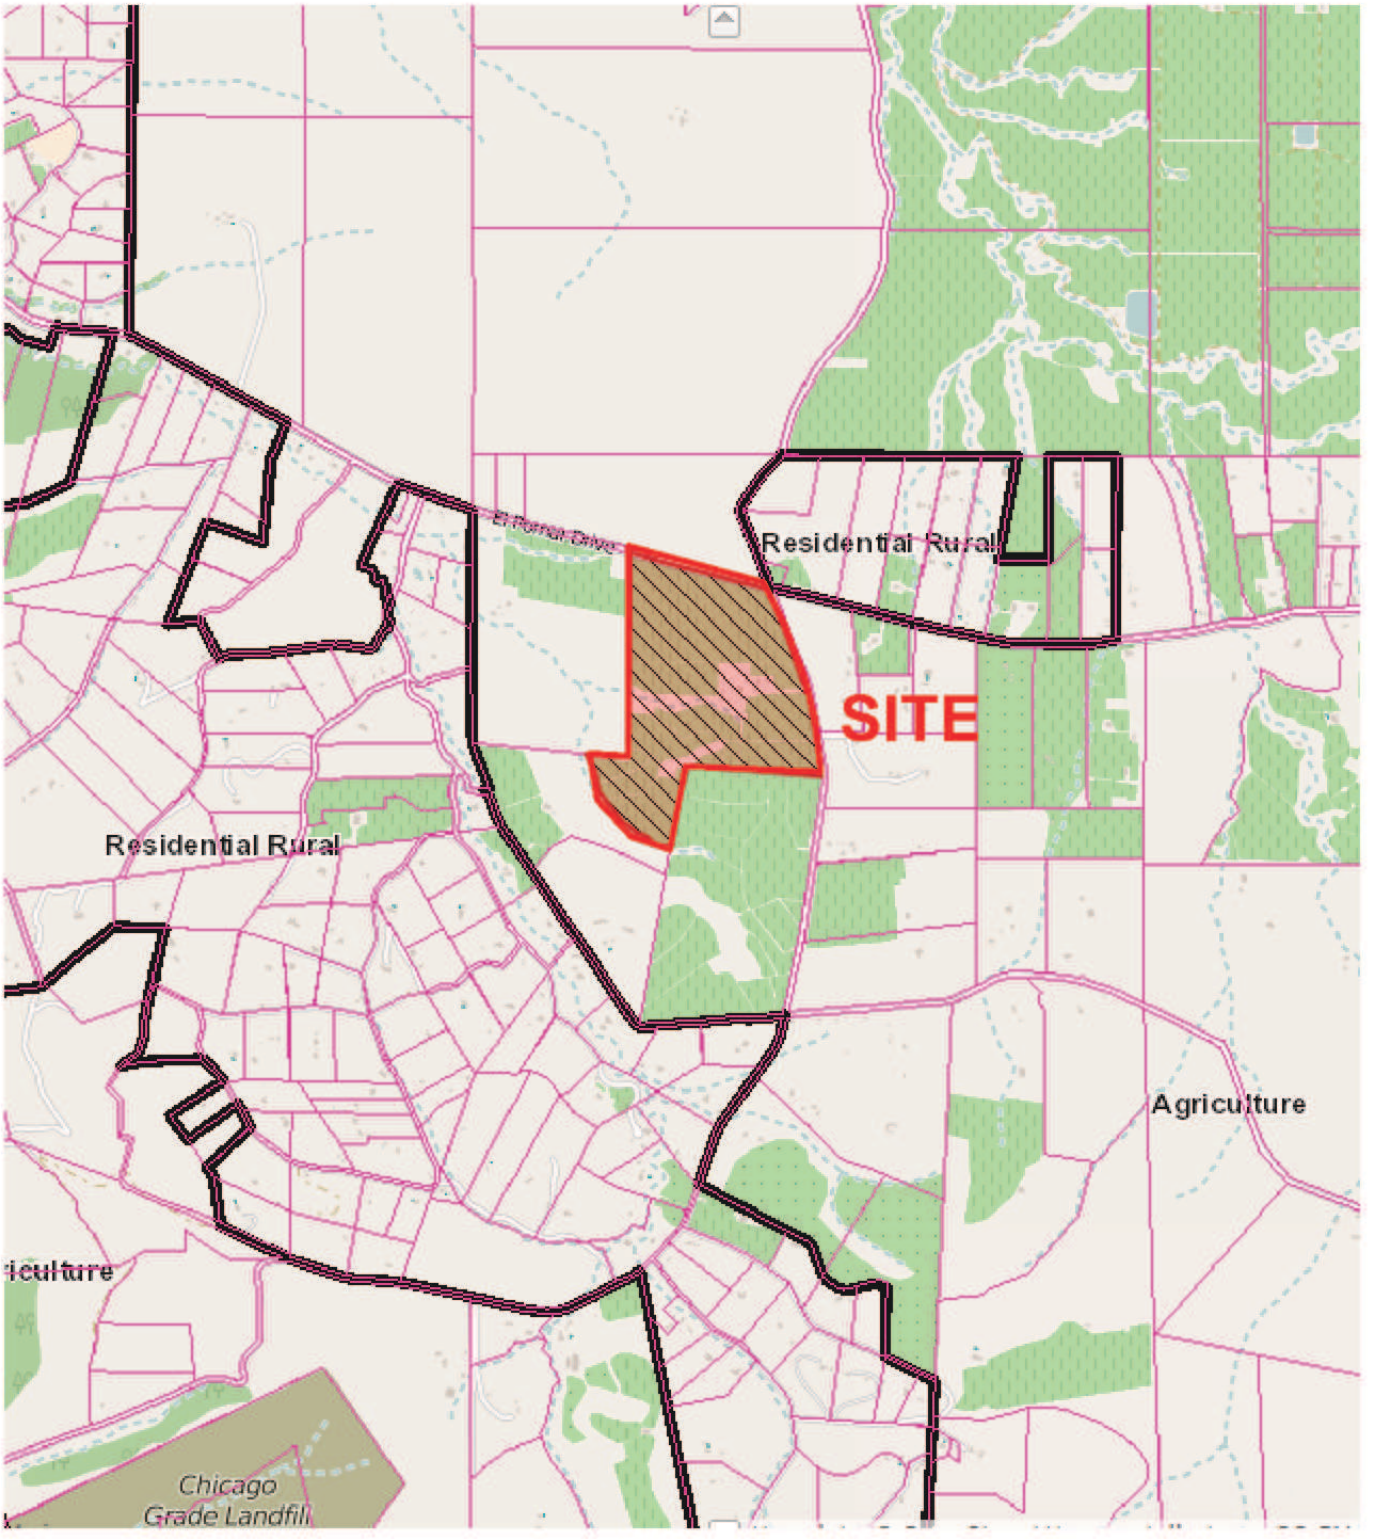

PROJECT

Merrill Conditional Use Permit
DRC2014-00004

EXHIBIT

Land Use Category Map

ATTACHMENT 04

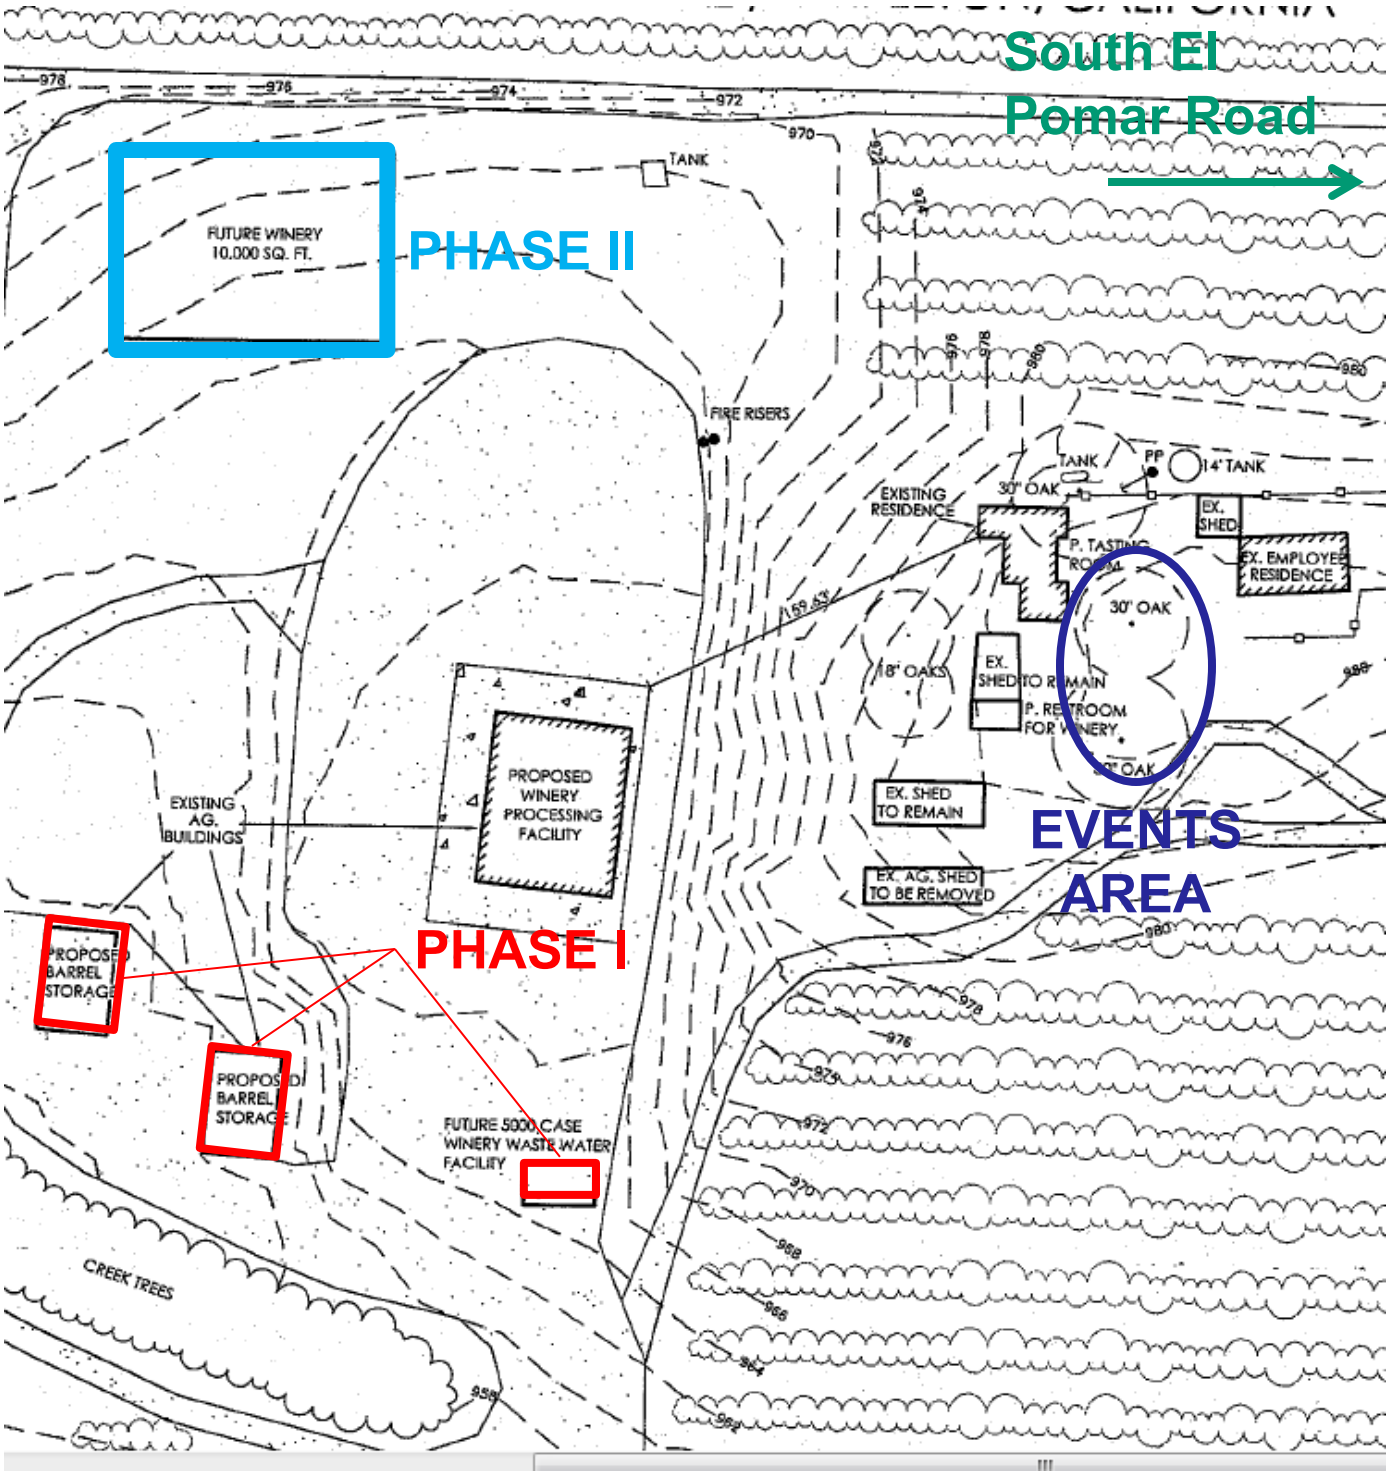

PROJECT

Merrill Conditional Use Permit
DRC2014-00004

EXHIBIT

Site Plan

ATTACHMENT 04

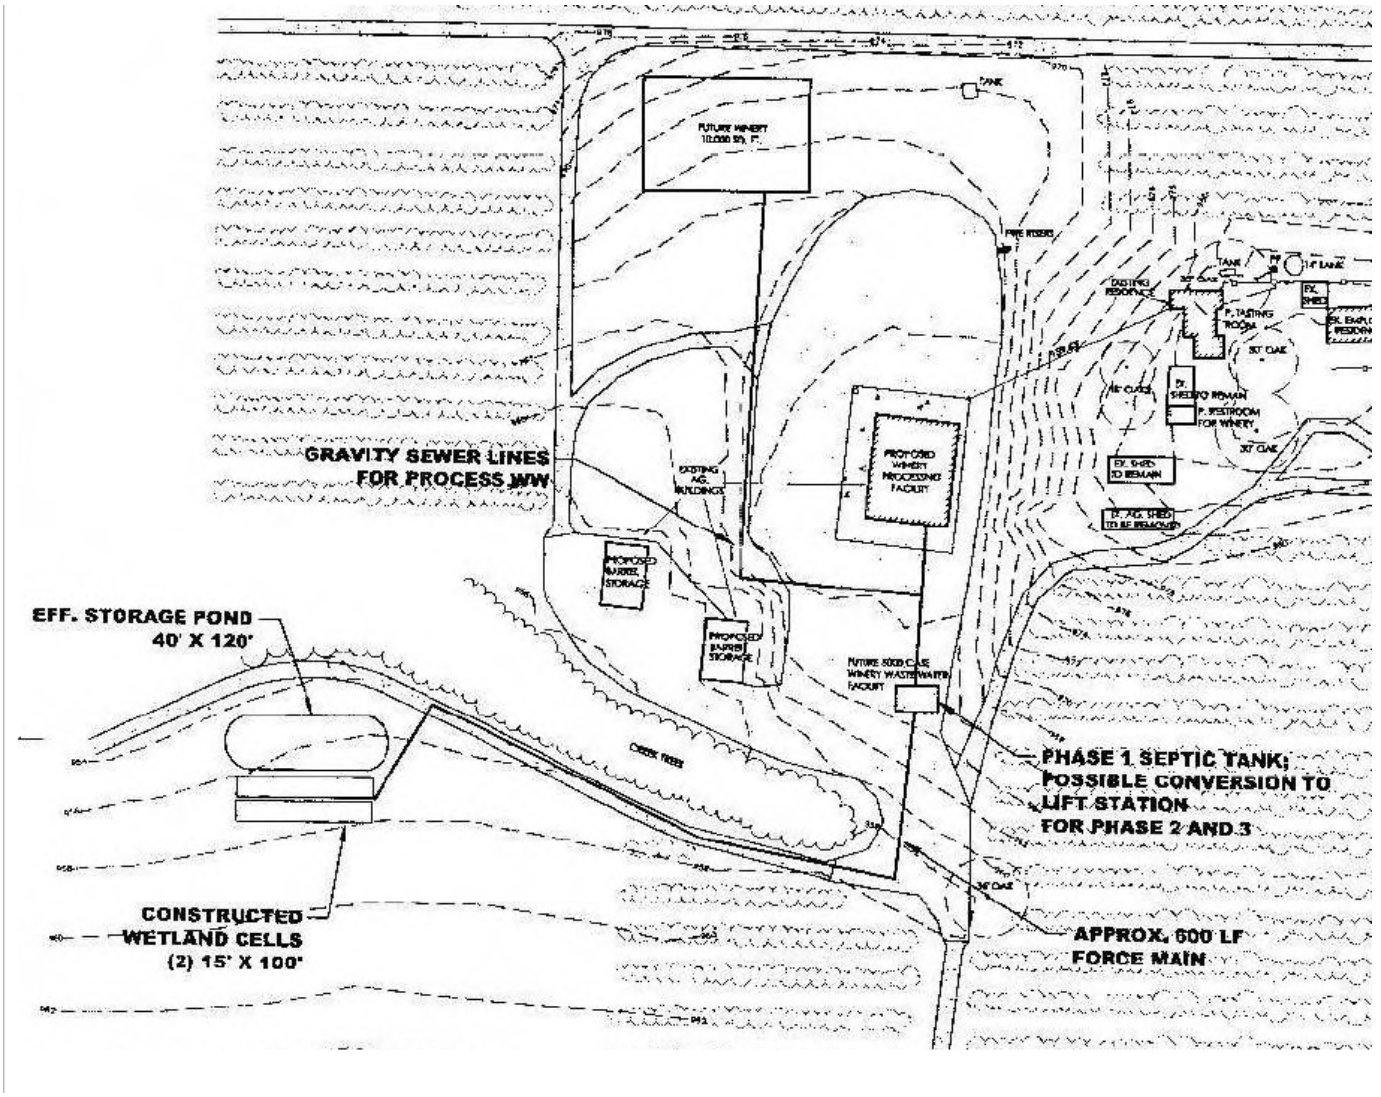

PROJECT

Merrill Conditional Use Permit
DRC2014-00004

EXHIBIT

Wastewater Treatment Plan

ATTACHMENT 04

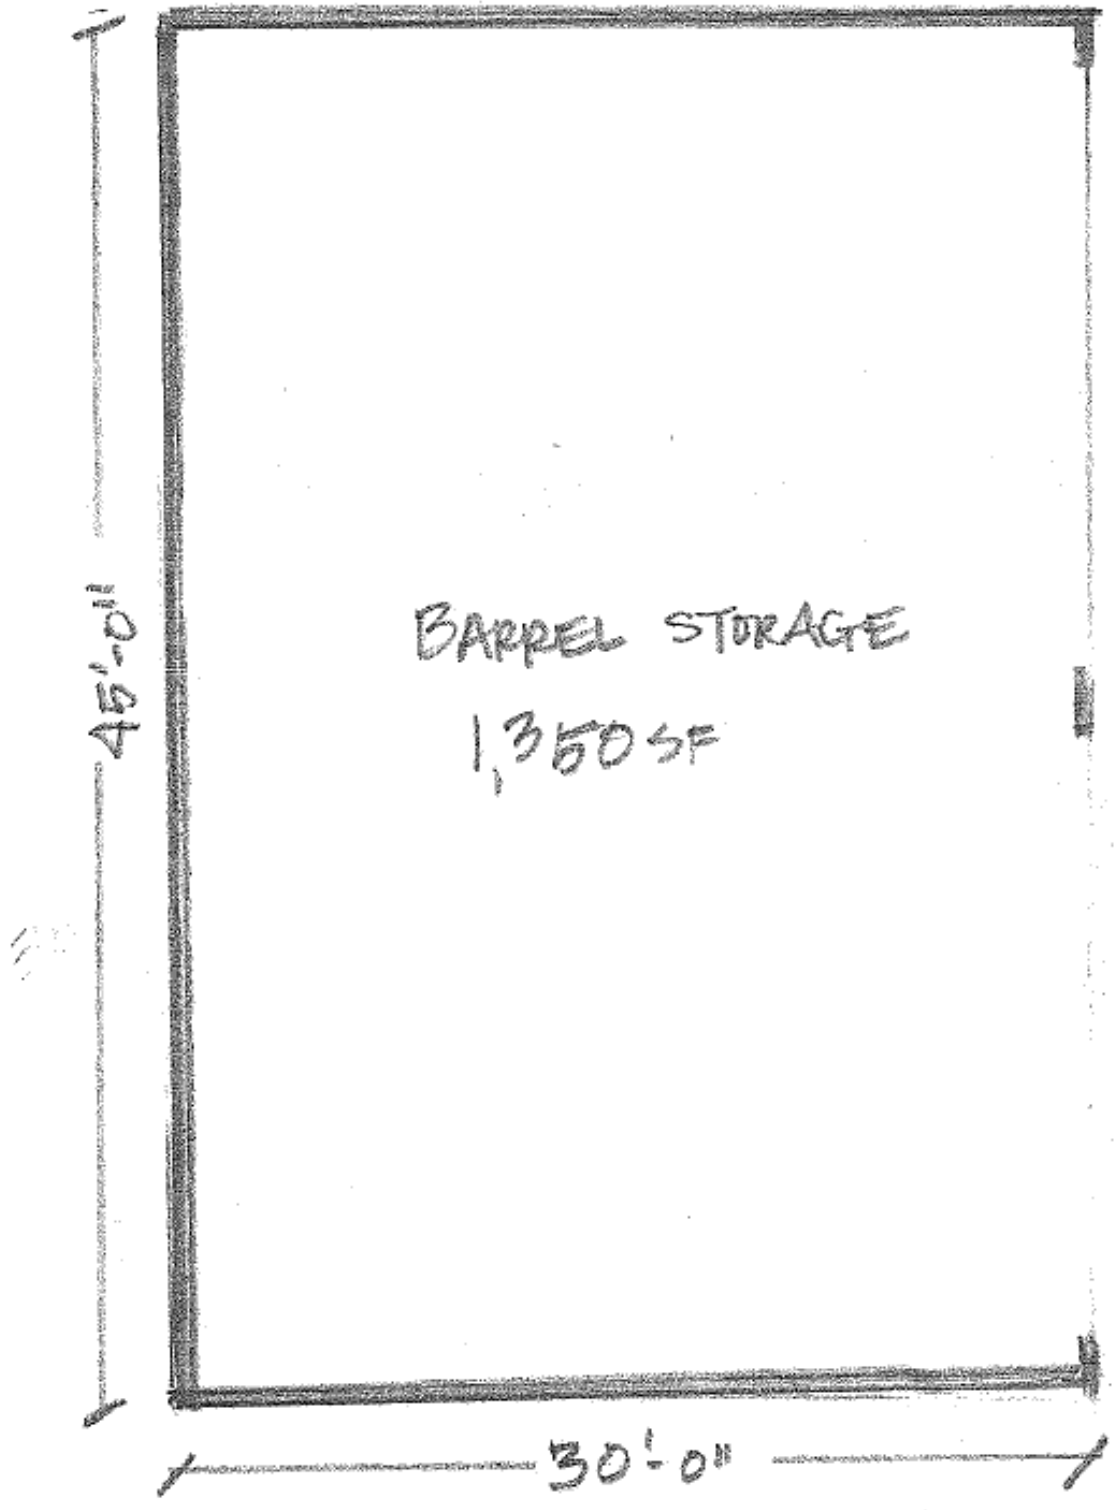

PROJECT

Merrill Conditional Use Permit
DRC2014-00004

EXHIBIT

Phase I Barrel Storage Floor Plan

ATTACHMENT 04

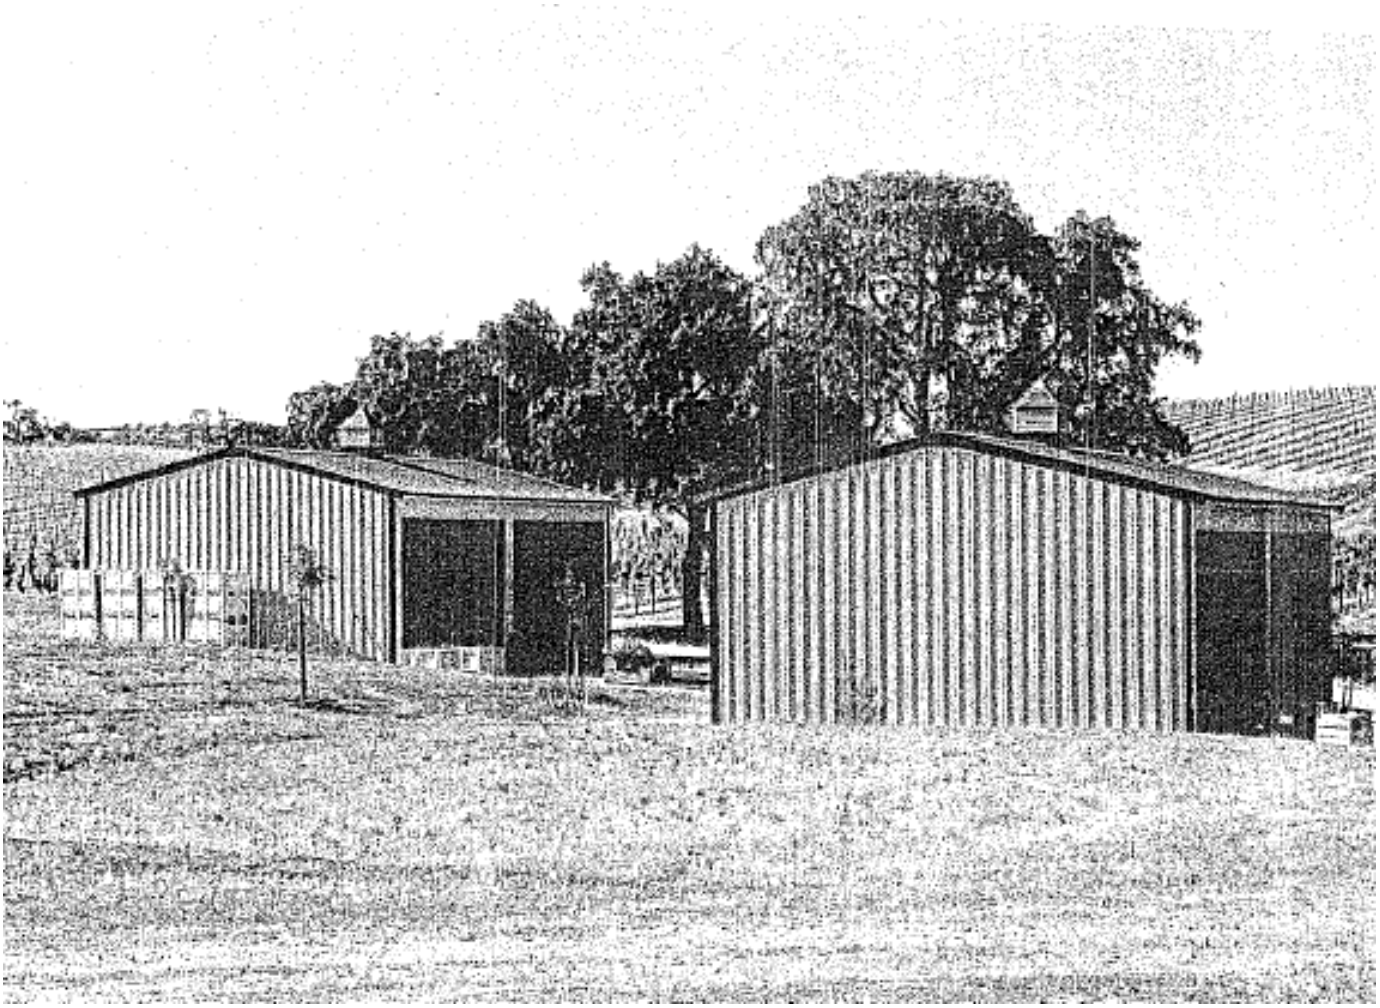

PROJECT

Merrill Conditional Use Permit
DRC2014-00004

EXHIBIT

Phase I Barrel Storage Elevations

ATTACHMENT 04

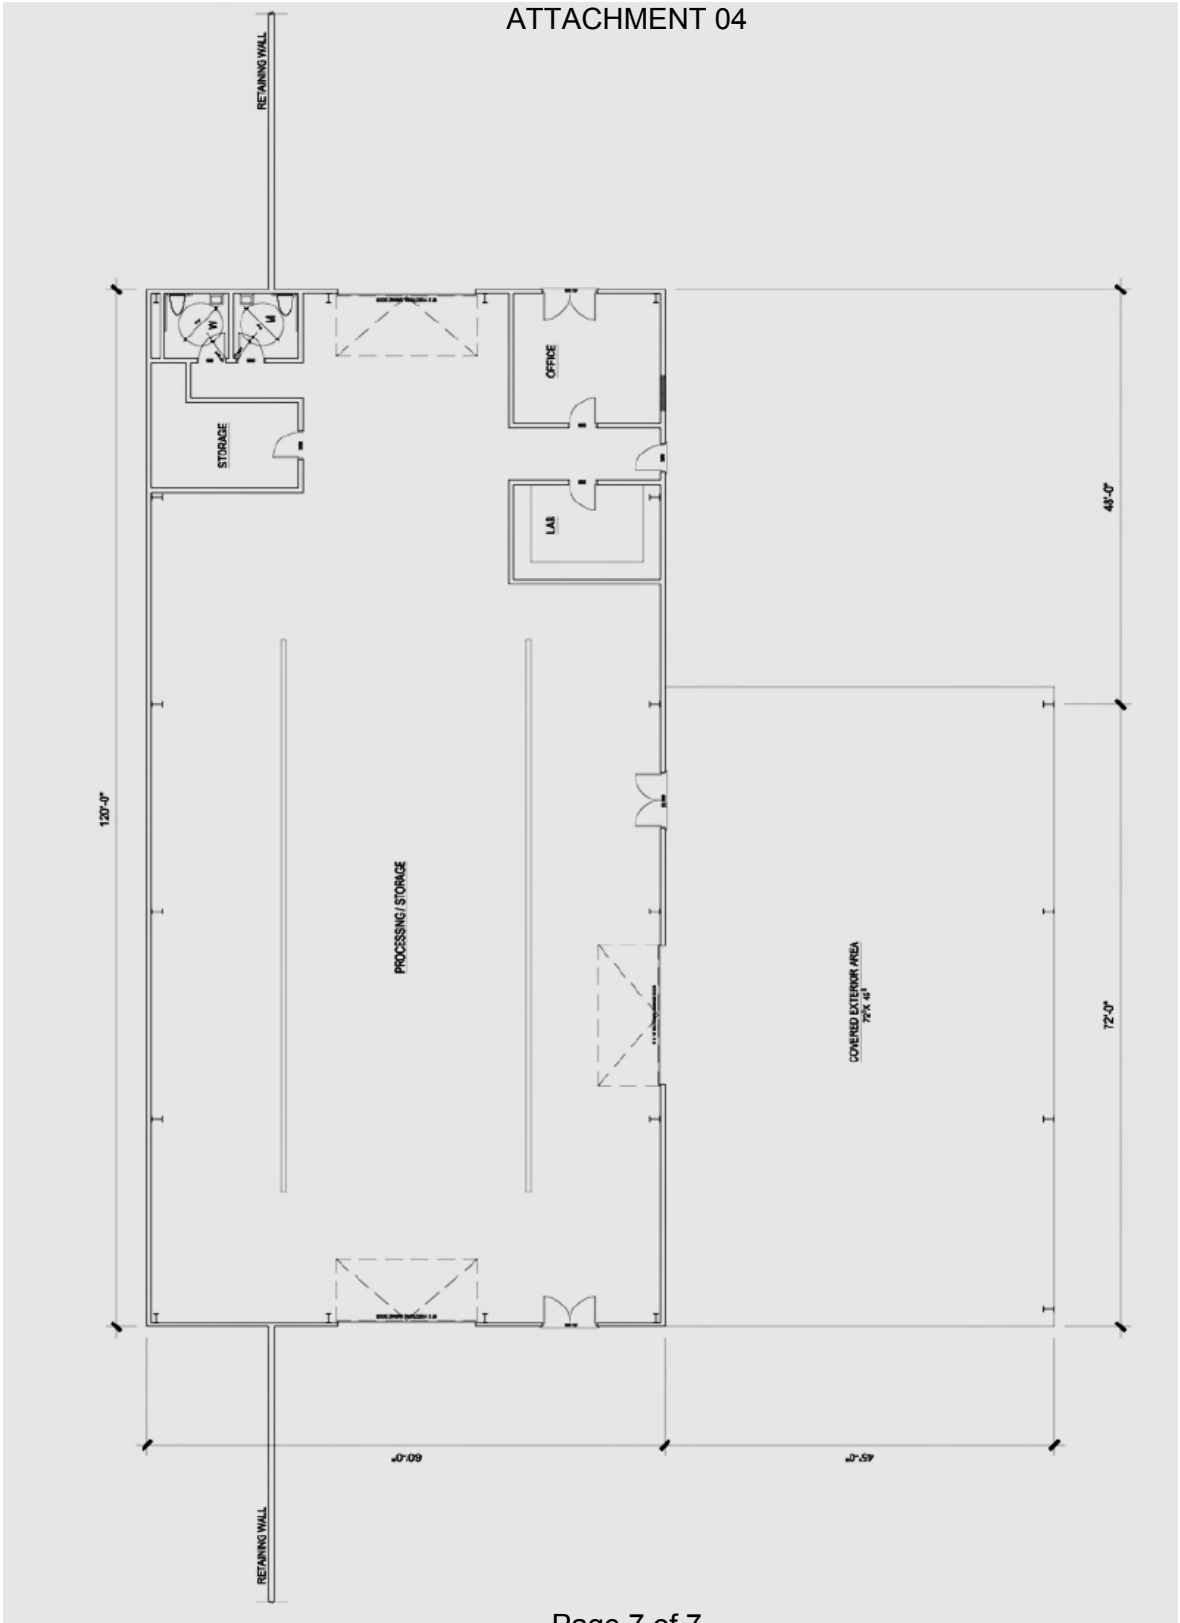

PROJECT

Merrill Conditional Use Permit
DRC2014-00004

EXHIBIT

Phase II Processing Floor Plan