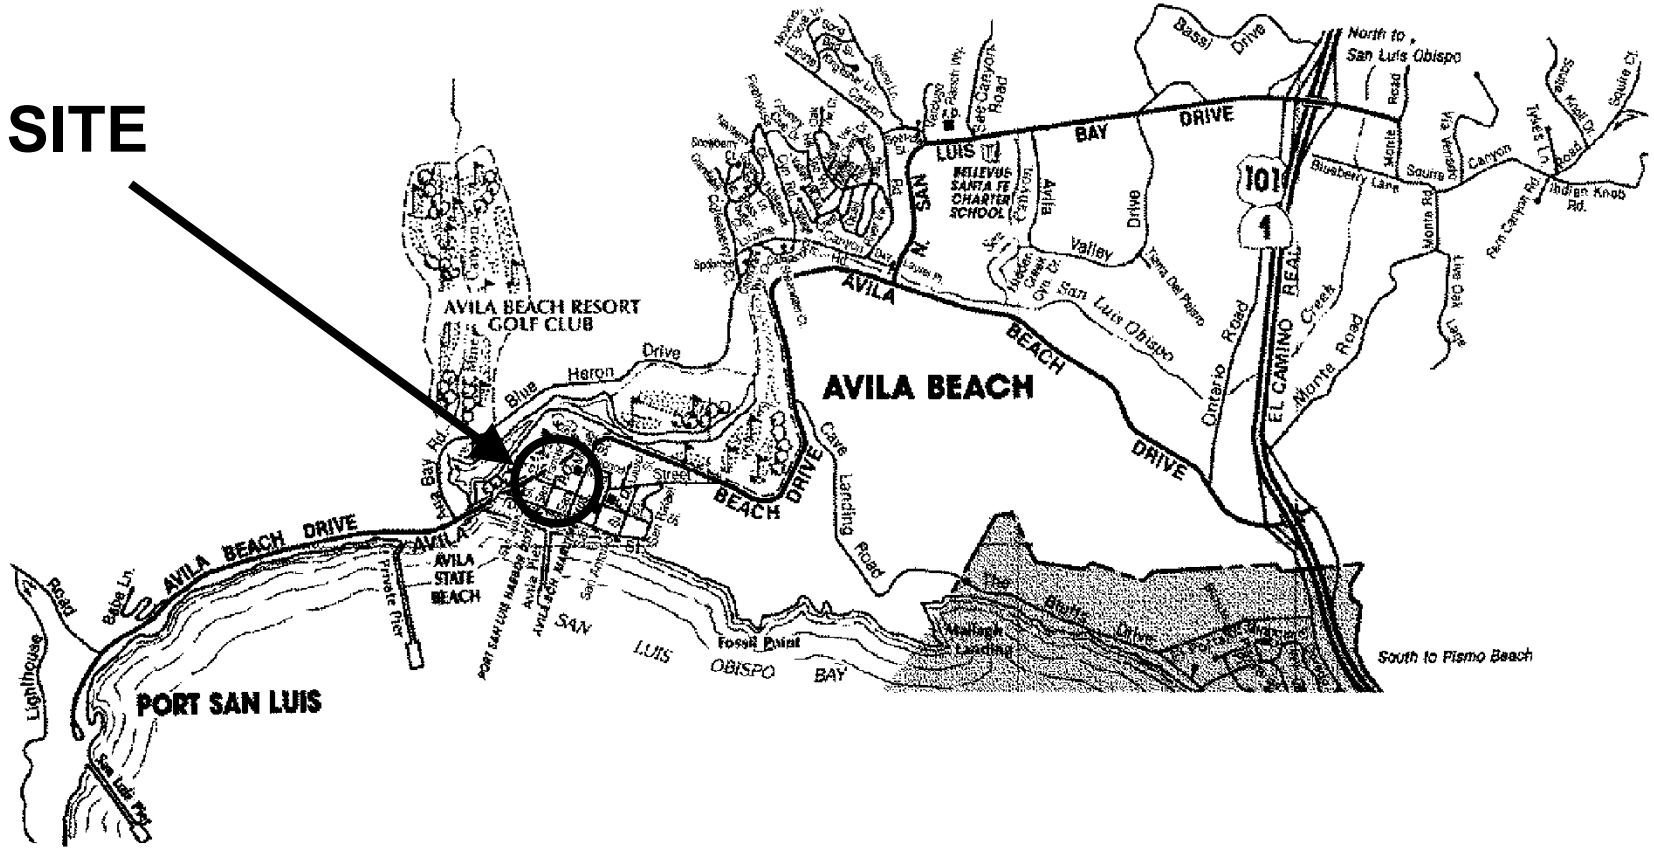

Page 1 of 2

Attachment 2 - Graphics

PROJECT

Tract Map 3021 Planned Development Subdivision
Top of the Hill SUB2010-00048

EXHIBIT

Vicinity Map

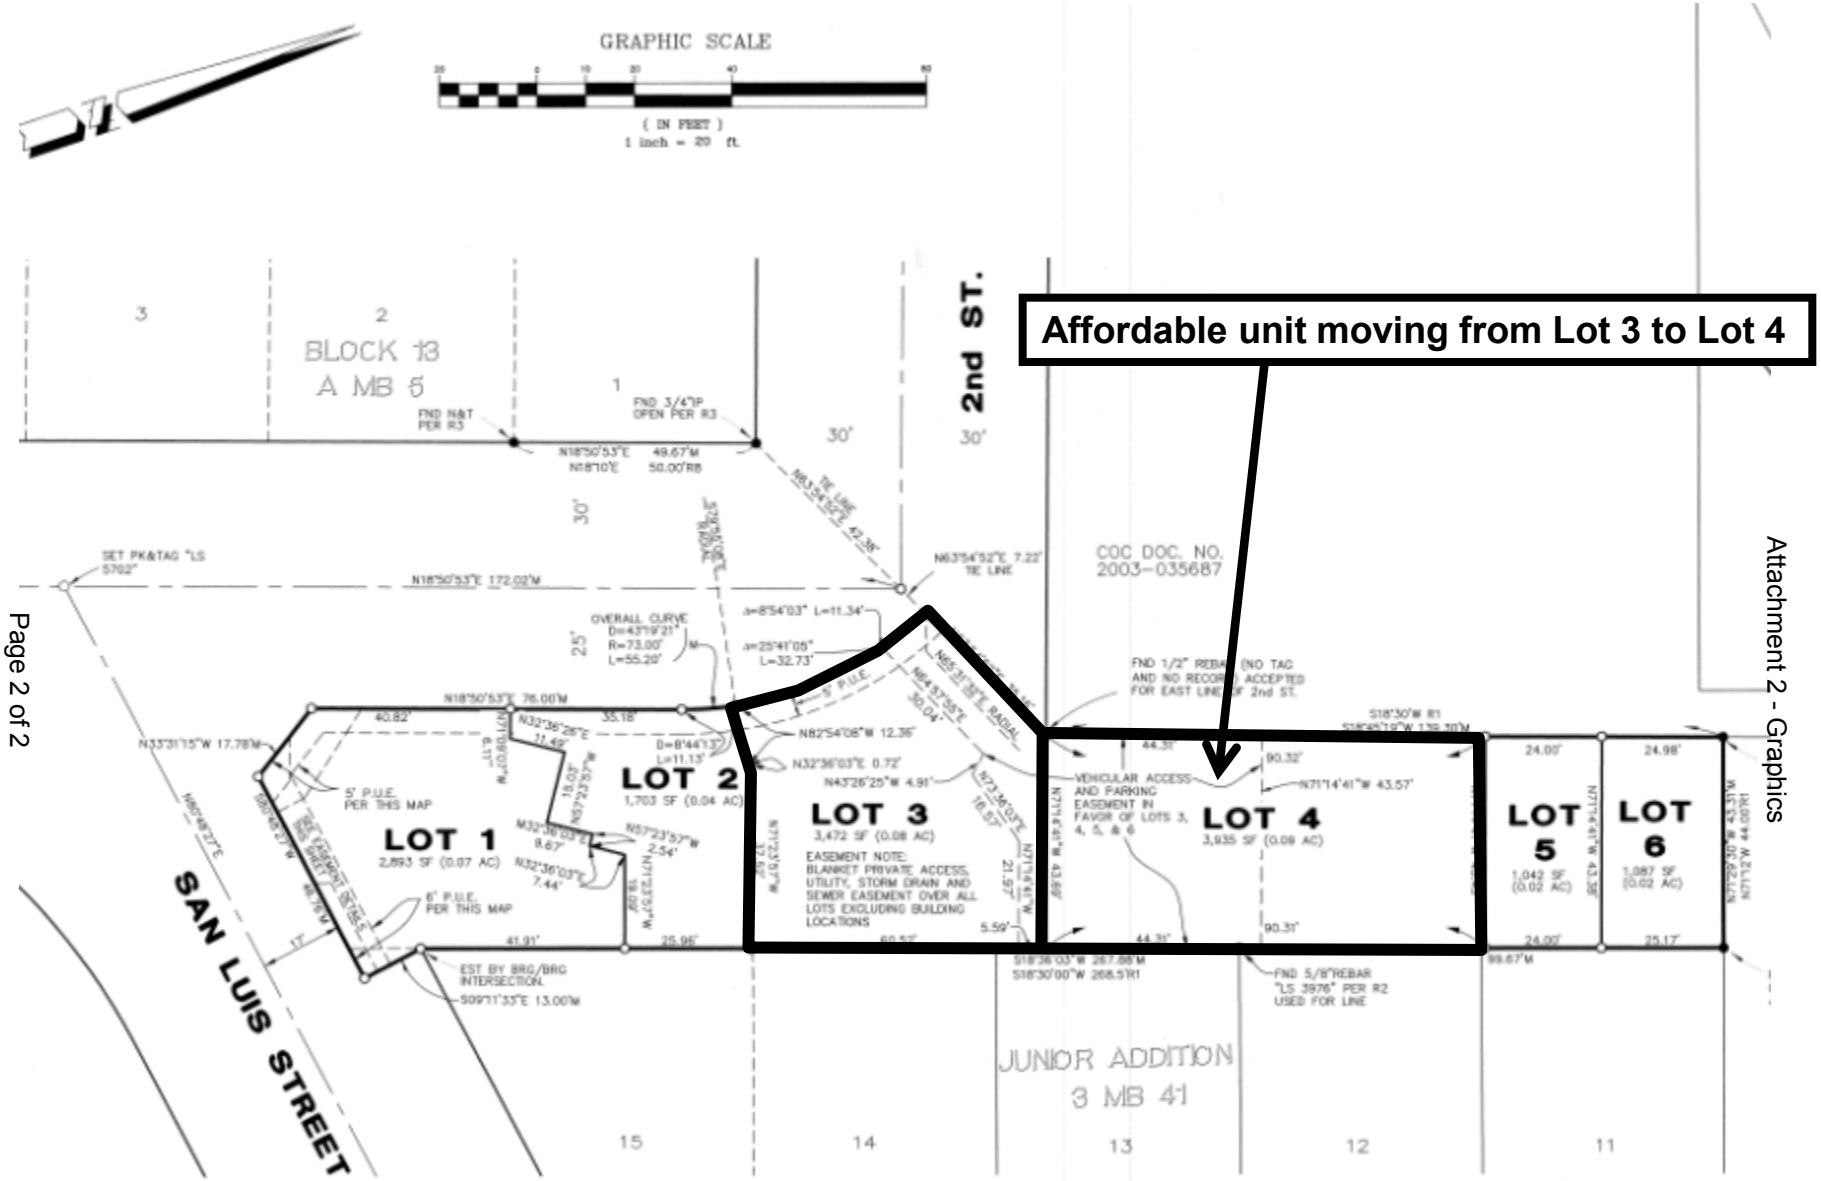

Page 2 of 2

Attachment 2 - Graphics

PROJECT

Tract Map 3021 Planned Development Subdivision
Top of the Hill SUB2010-00048

EXHIBIT

Site Plan