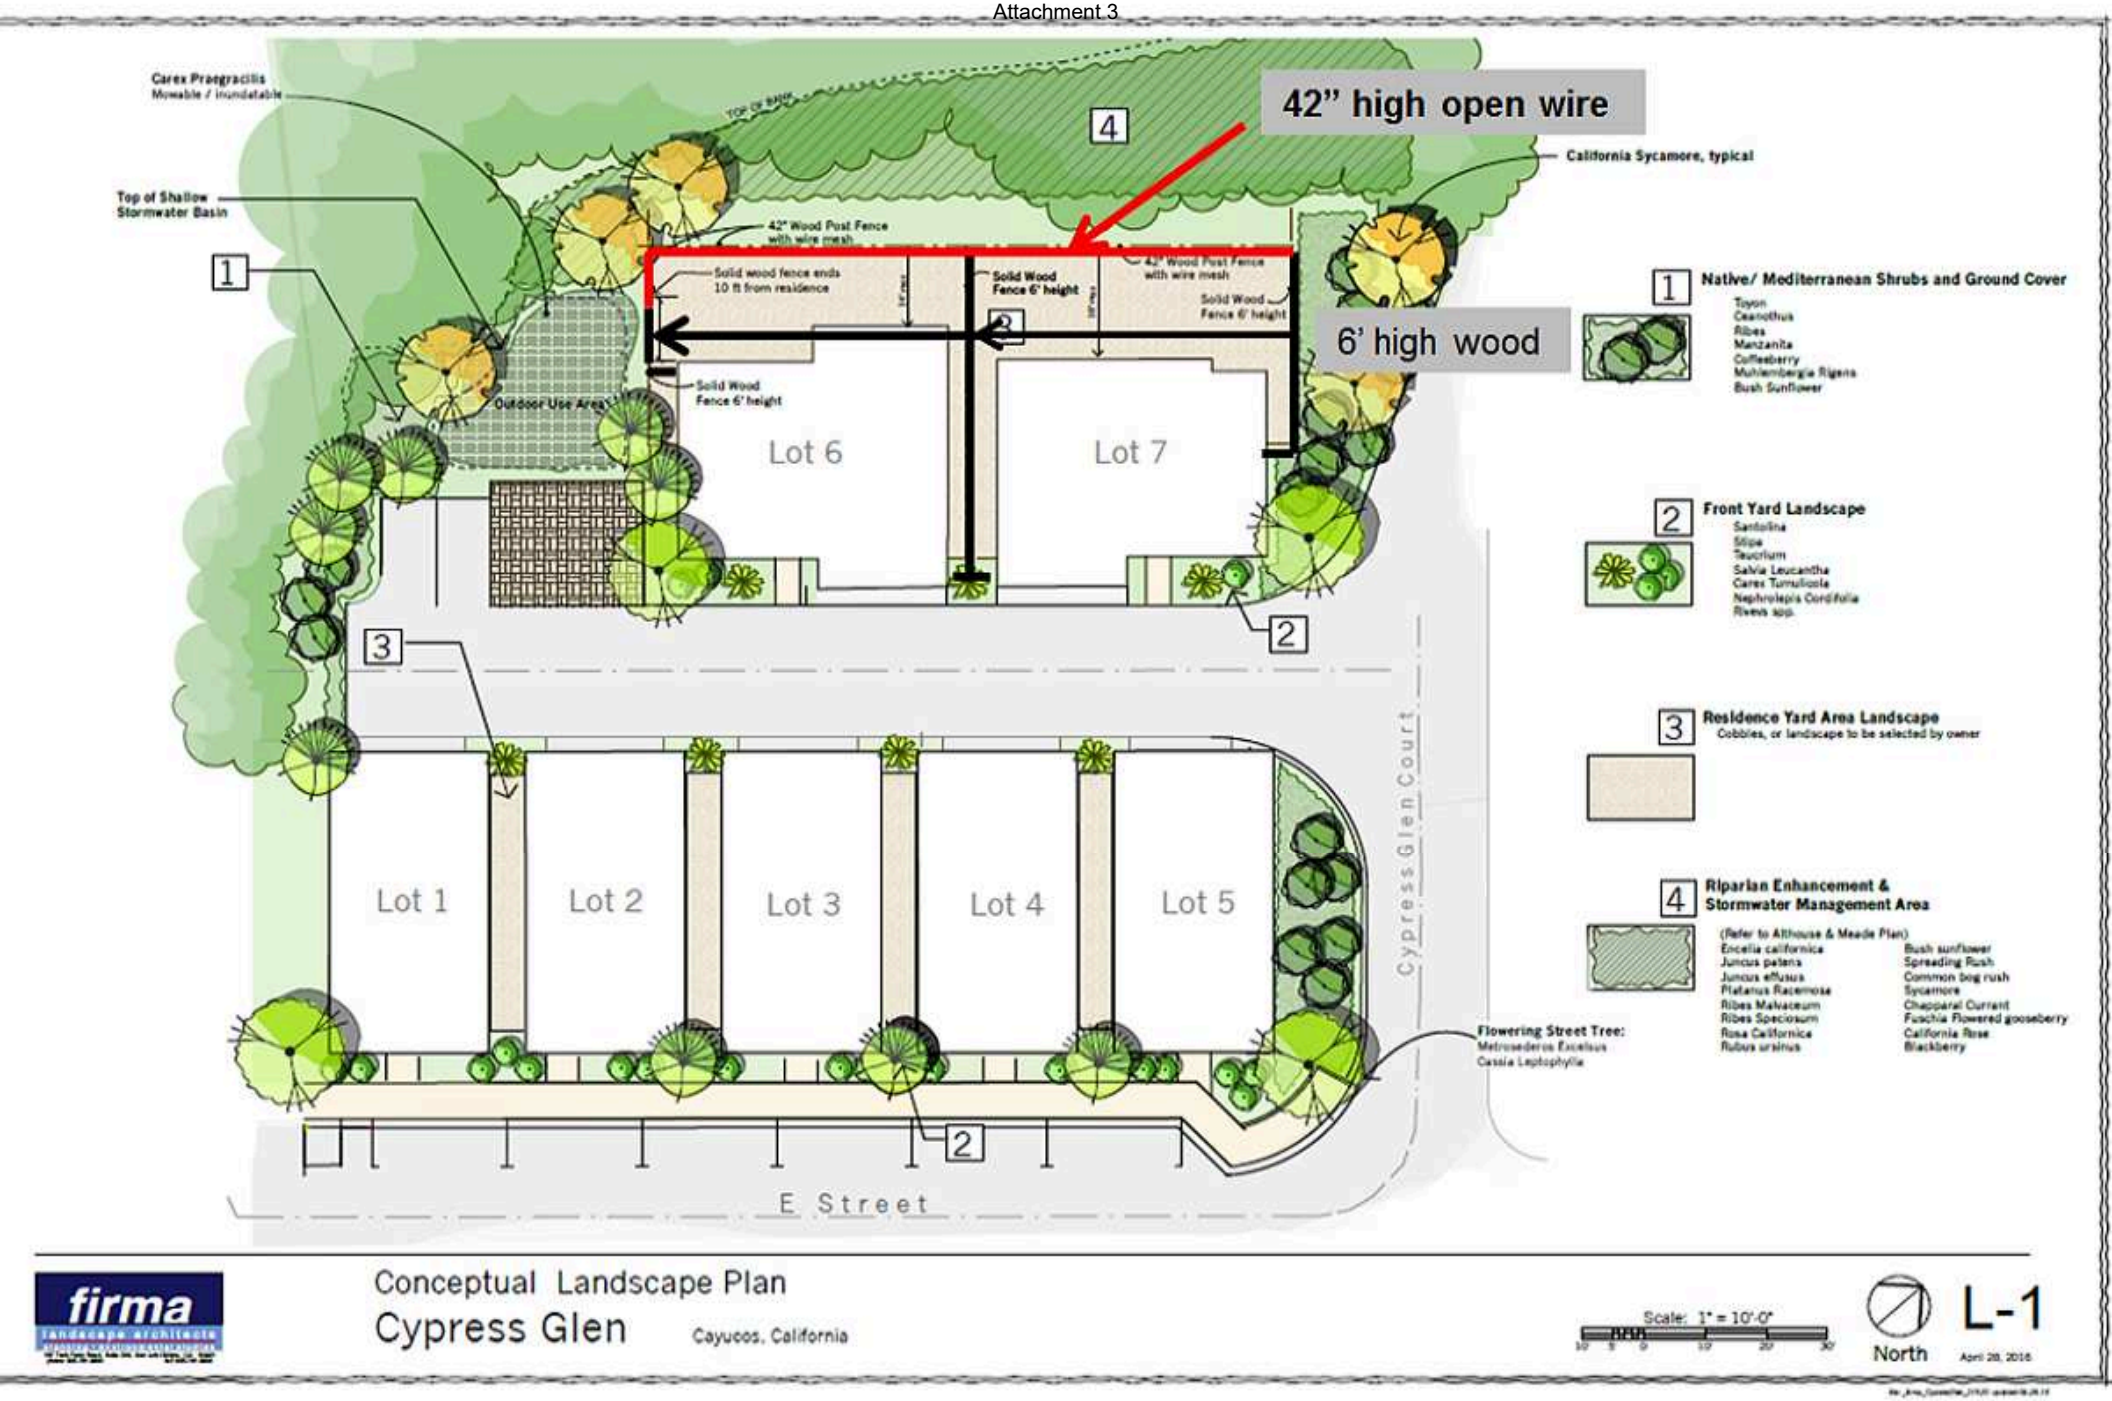

Proposed Fence Plan