Page 1 of 4

Attachment 4 - Graphics

PROJECT

Minor Use Permit
Nipomo Group/ DRC2014-00024

EXHIBIT

Vicinity Map

PROJECT

Minor Use Permit
Nipomo Group/ DRC2014-00024

EXHIBIT

Aerial Map

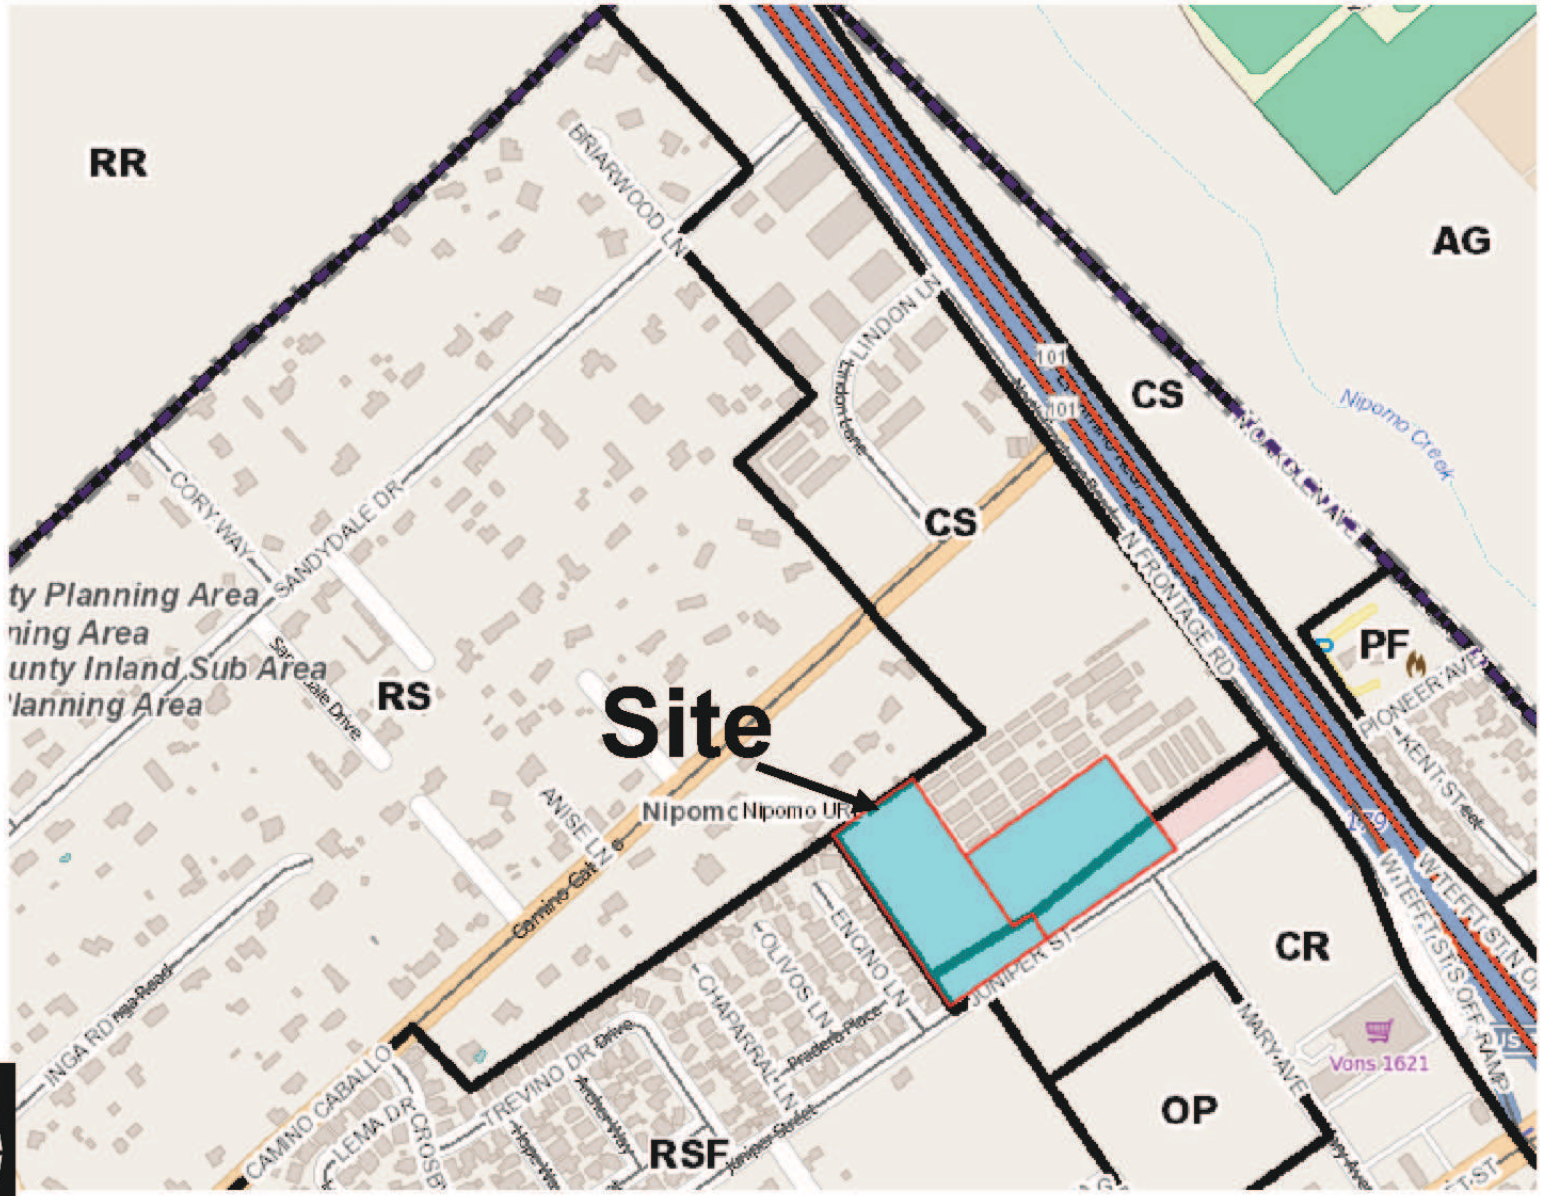

PROJECT

Minor Use Permit
Nipomo Group/ DRC2014-00024

EXHIBIT

Land Use Map

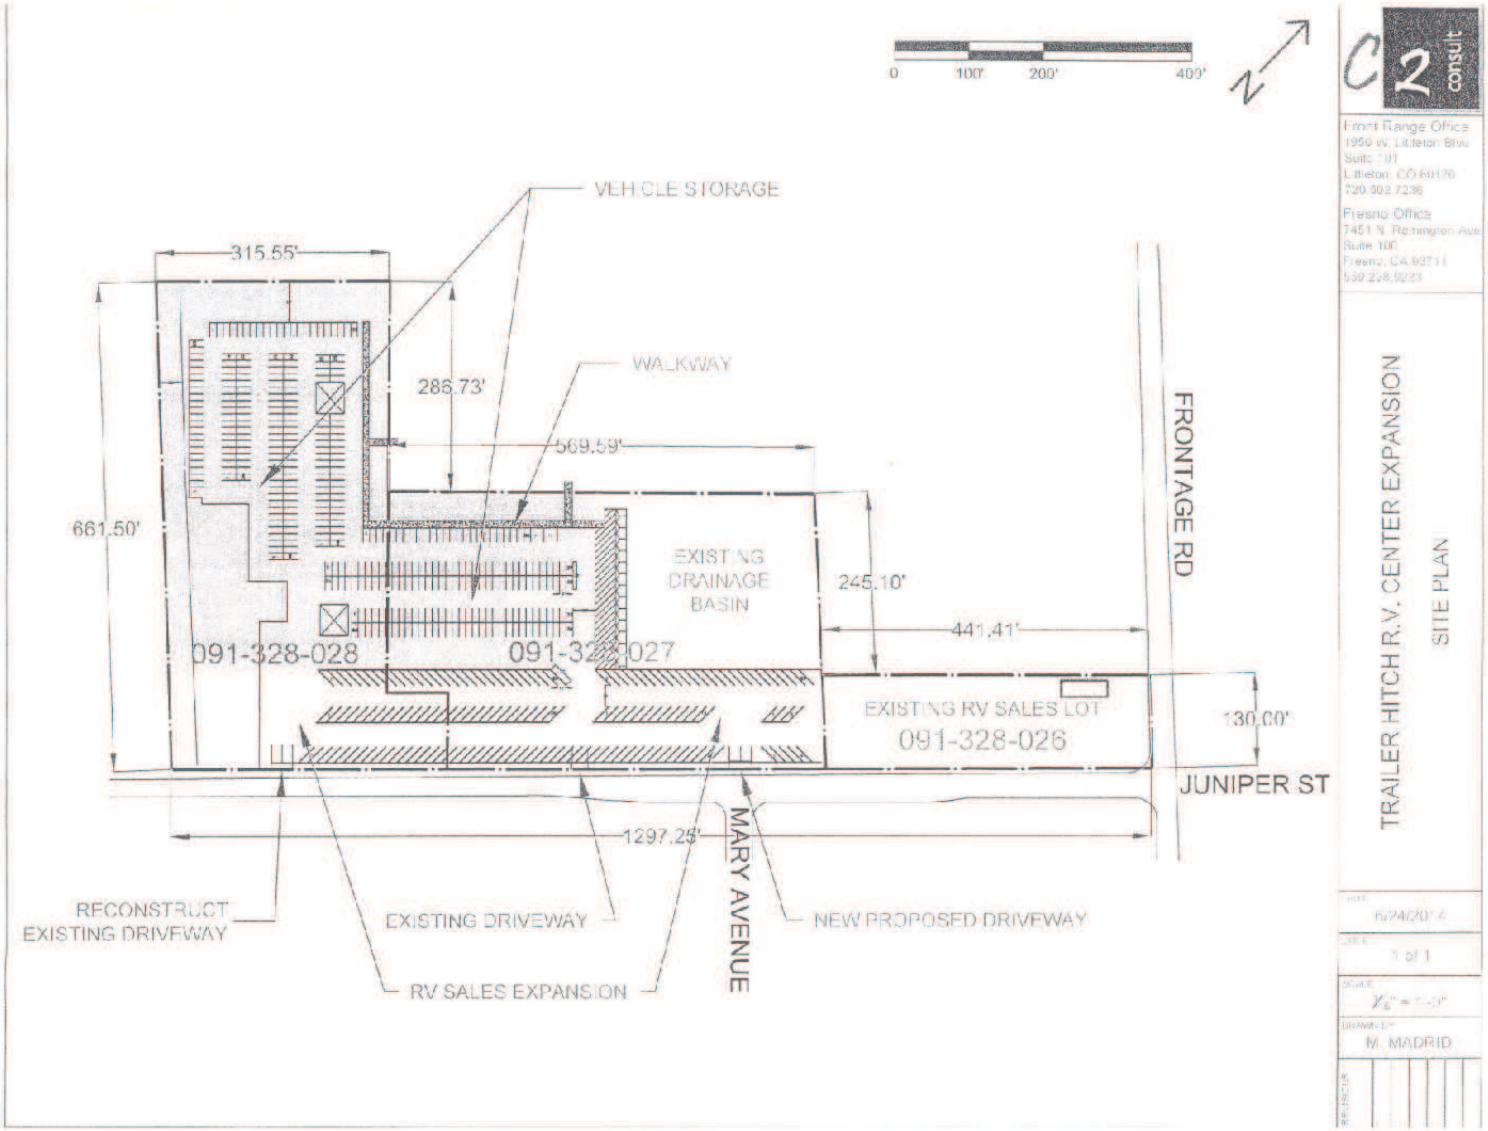

C2 consult

Front Range Office
1959 W. Littleton Blvd.
Suite 101
Littleton, CO 80120
720.502.7236

Fresno Office
7451 N. Remington Ave.
Suite 106
Fresno, CA 93711
559.228.9233

TRAILER HITCH R.V. CENTER EXPANSION
SITE PLAN

DATE 6/24/2014
SHEET 1 of 1
SCALE 1/8" = 1'-0"
DRAWN BY M. MADRID

PROJECT
Minor Use Permit
Nipomo Group/ DRC2014-00024

EXHIBIT
Site Plan