SAN LUIS OBISPO COUNTY DEPARTMENT OF BUILDING AND PLANNING

PROJECT

Minor Use Permit
Brecon Estate/ DRC2014-00081

EXHIBIT

Vicinity Map

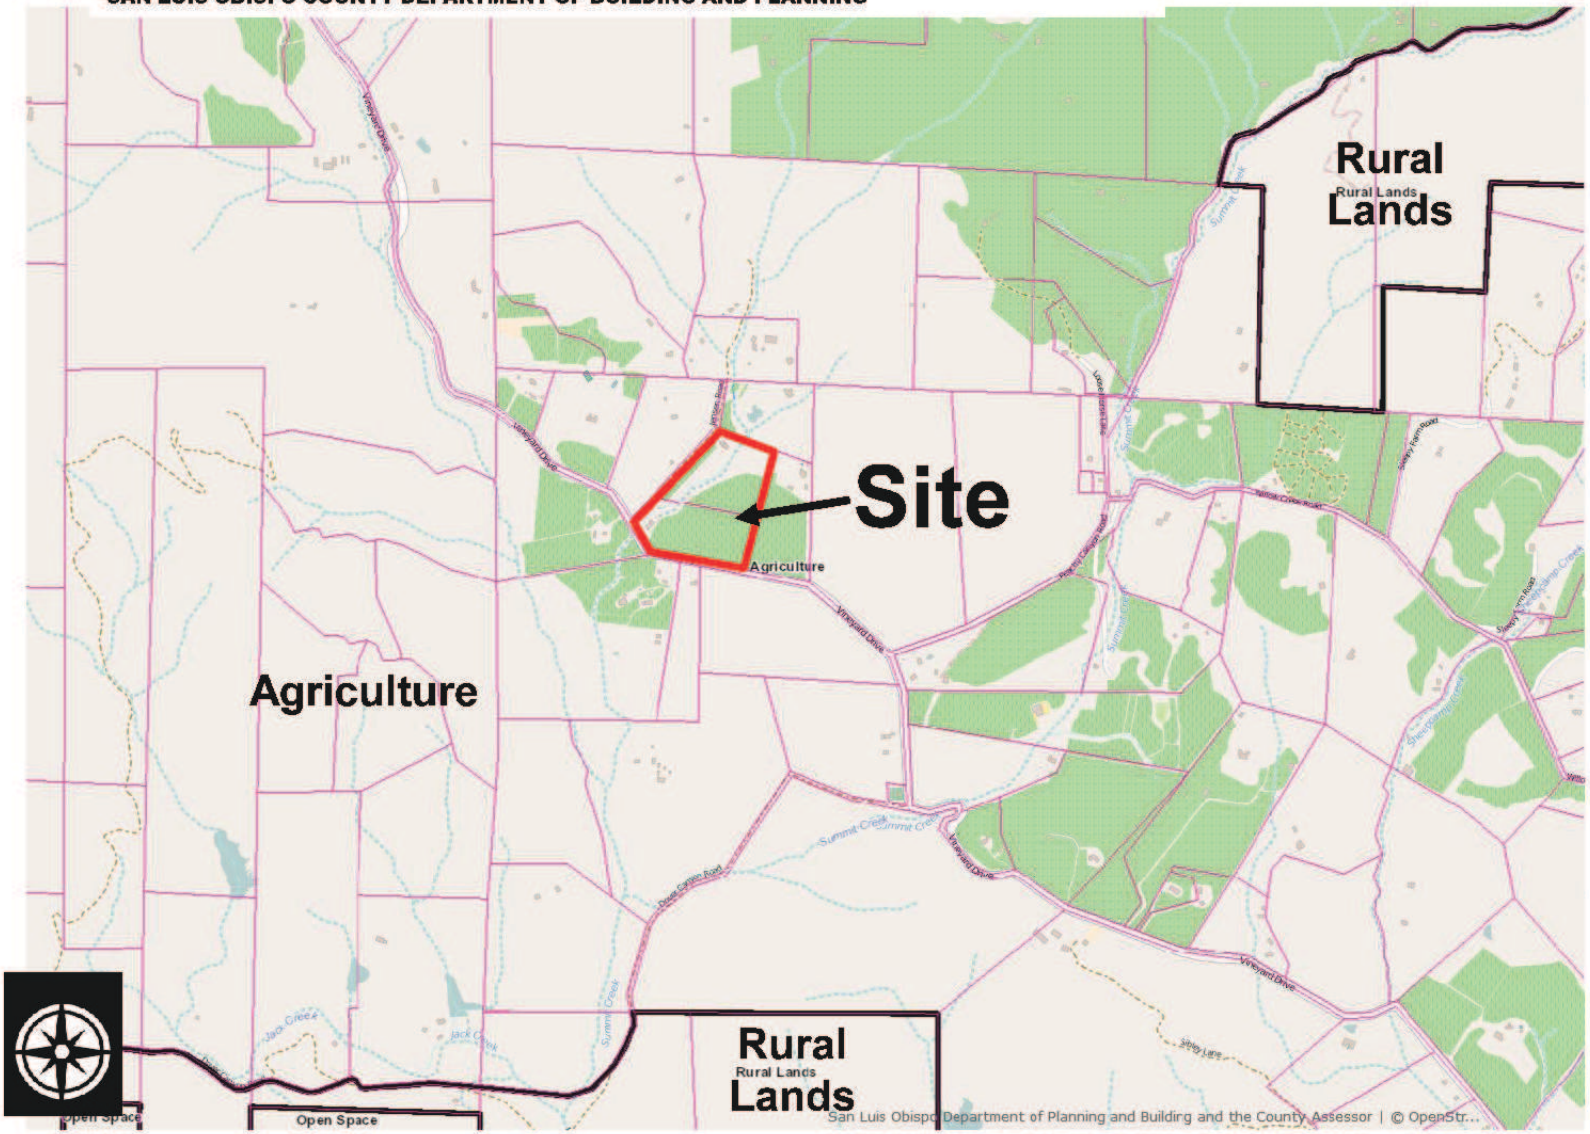

PROJECT

Minor Use Permit
Brecon Estate/ DRC2014-00081

EXHIBIT

Land Use Map

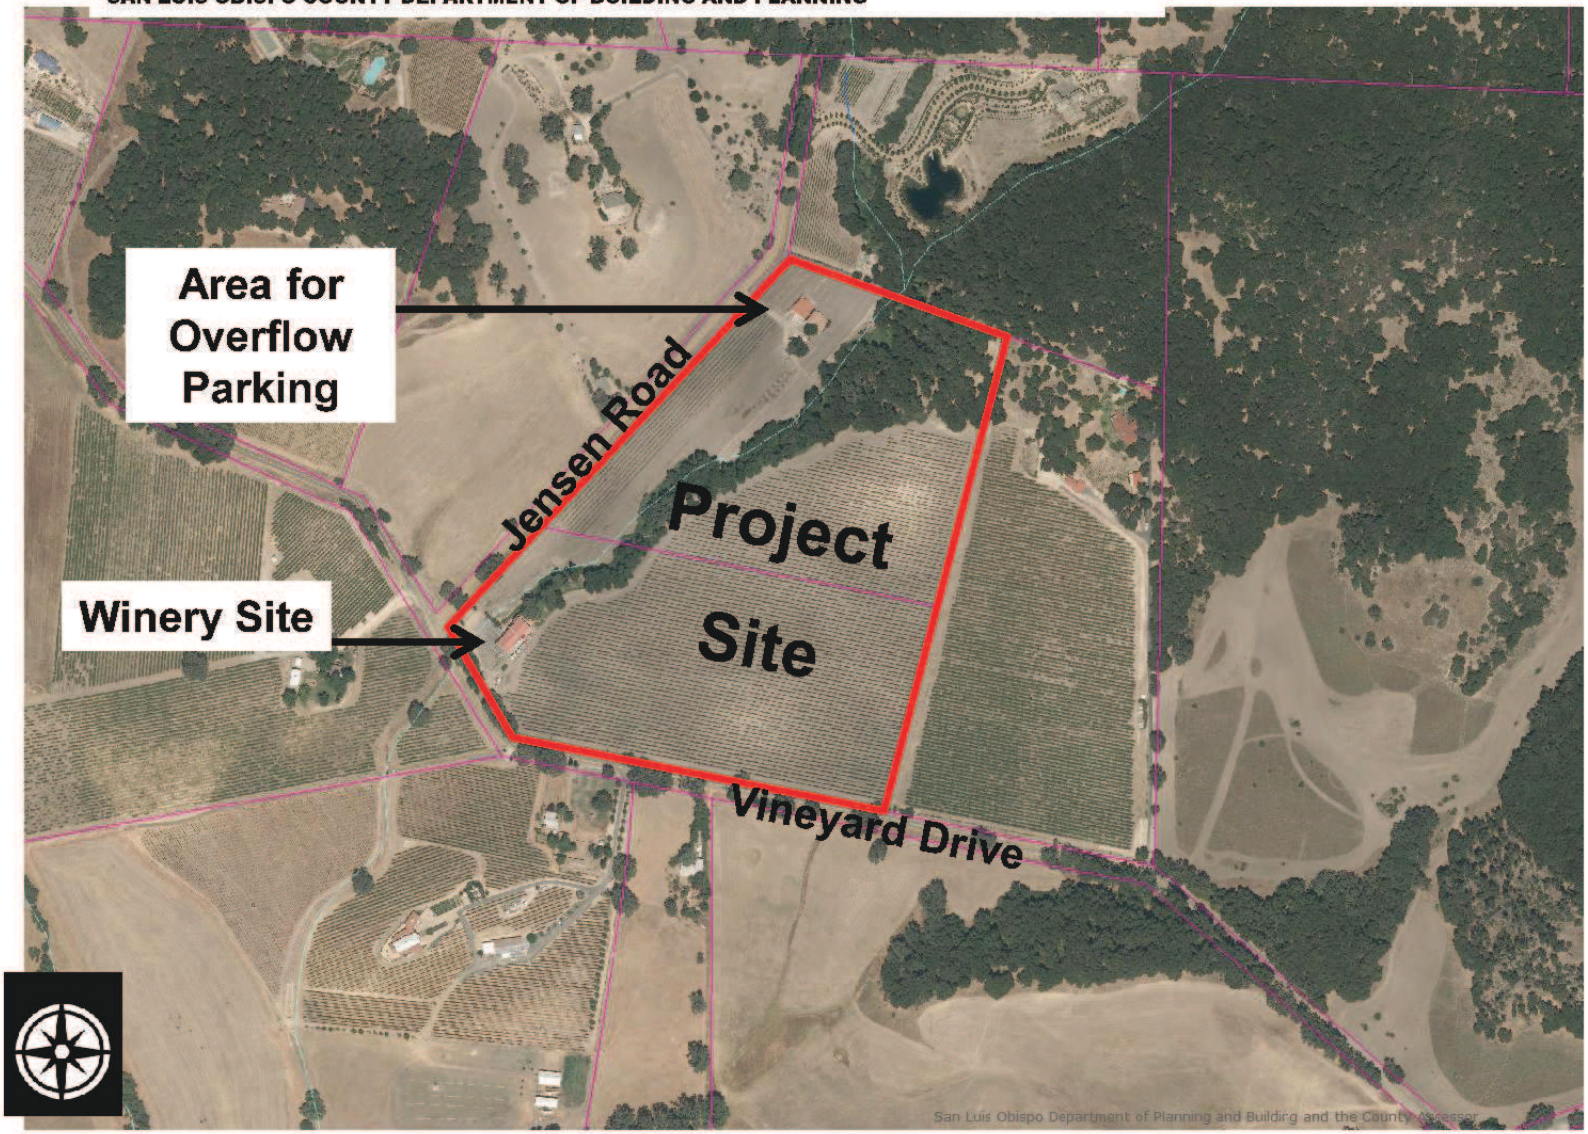

PROJECT
Minor Use Permit
Brecon Estate/ DRC2014-00081

EXHIBIT
Aerial

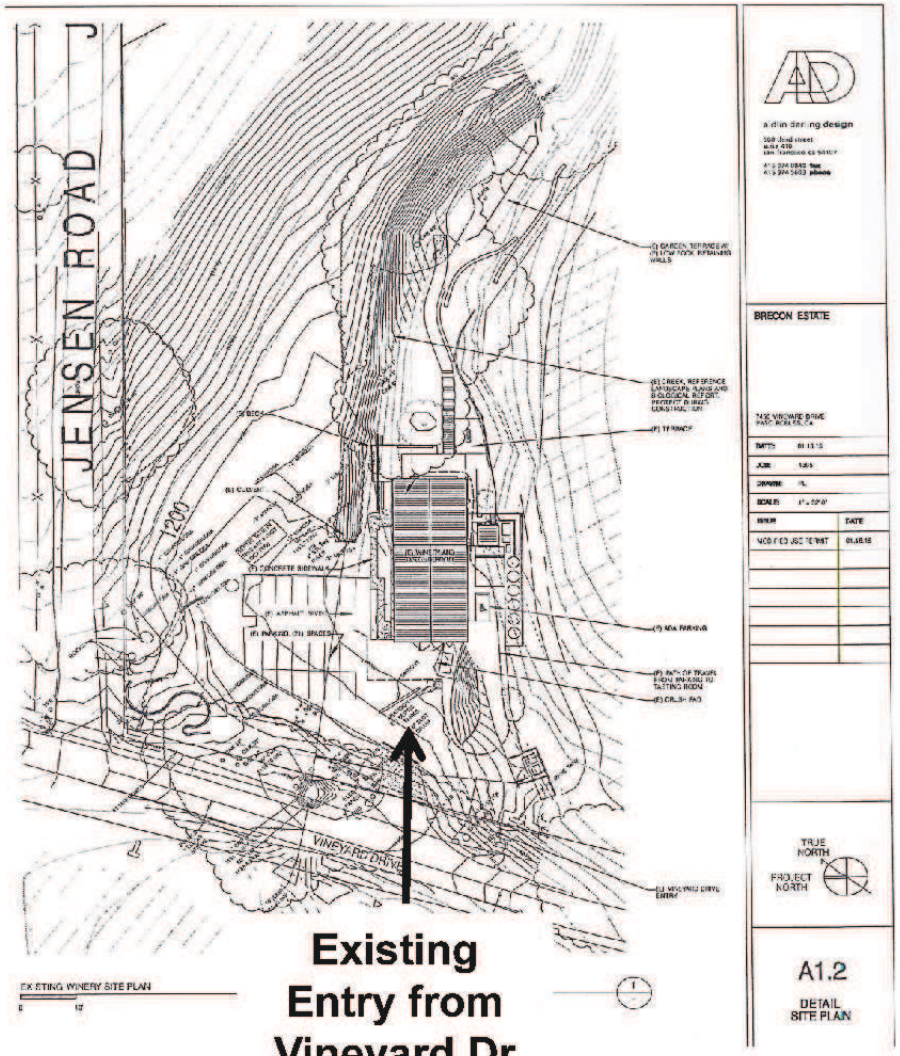

Existing Entry from Vineyard Dr

PROJECT

Minor Use Permit
Brecon Estate/ DRC2014-00081

EXHIBIT

Existing Site Plan

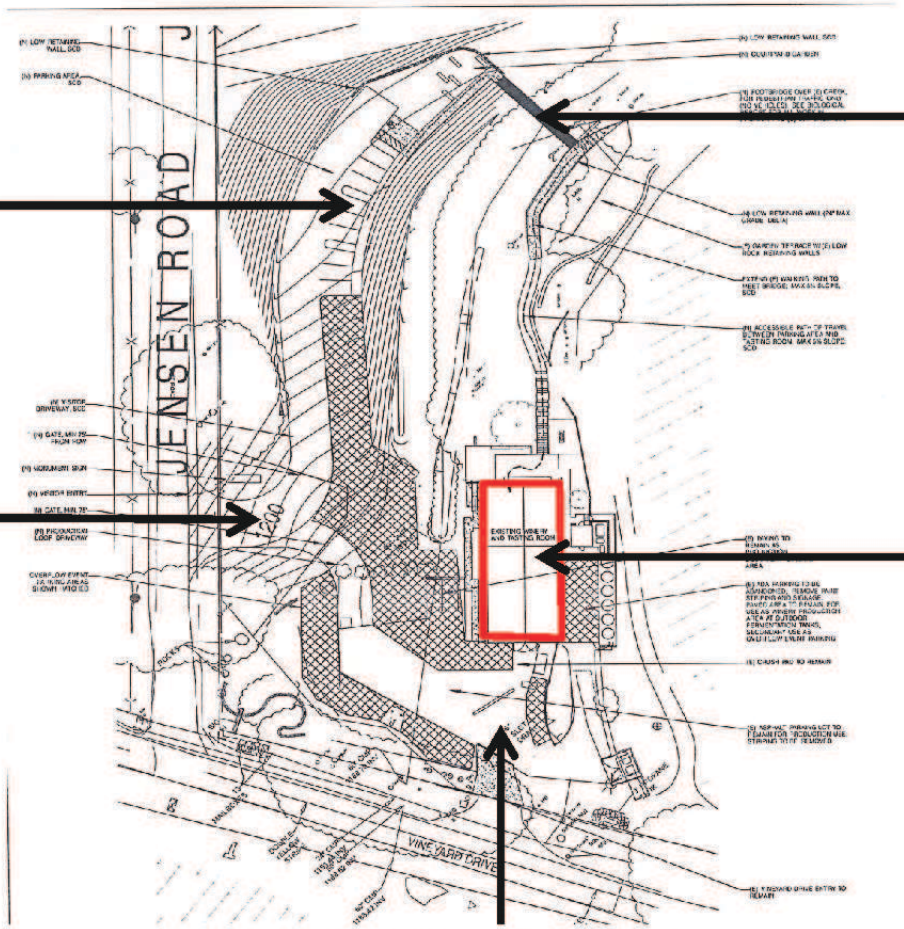

Proposed New Parking

Pedestrian Bridge

New Access

Winery & Tasting Room

Existing Access fr. Vineyard Dr.

PROJECT

Minor Use Permit
Brecon Estate/ DRC2014-00081

EXHIBIT

Proposed Site Plan

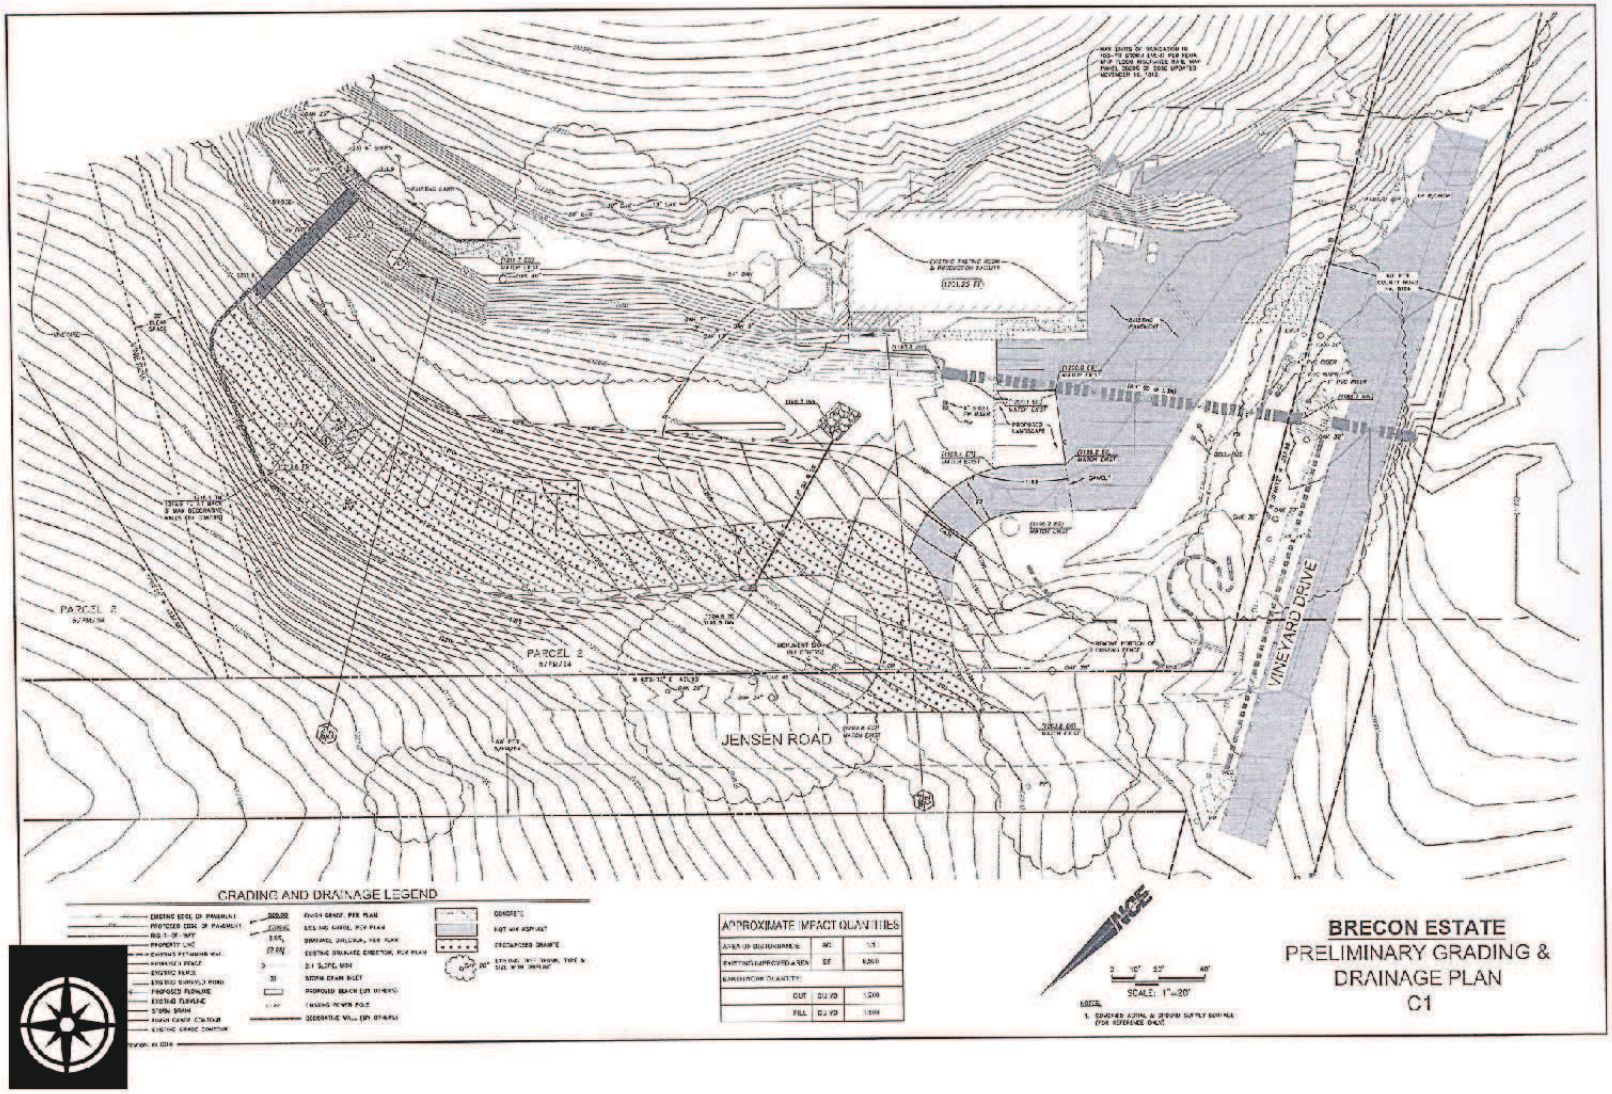

PROJECT

Minor Use Permit
Brecon Estate/ DRC2014-00081

EXHIBIT

Drainage Plan

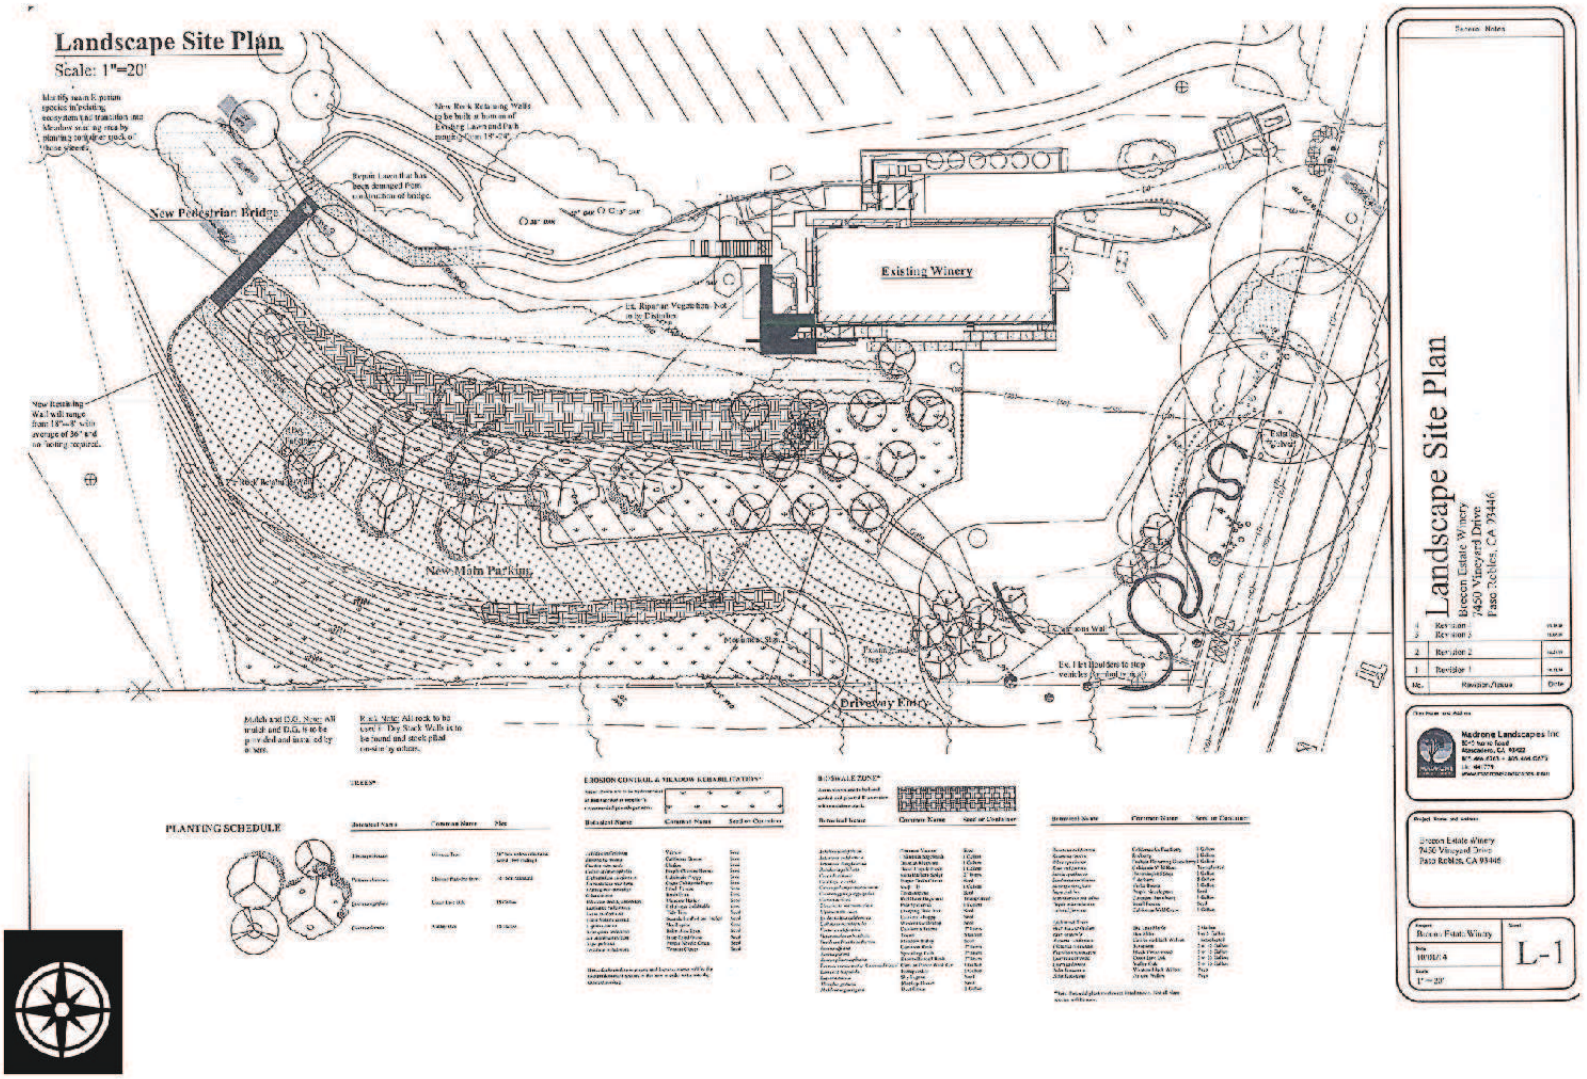

PROJECT

Minor Use Permit
Brecon Estate/ DRC2014-00081

EXHIBIT

Landscape Site Plan