**SAN LUIS OBISPO COUNTY DEPARTMENT OF BUILDING AND PLANNING**

**PROJECT**

Conditional Use Permit
Cass Winery DRC2015-00038

**EXHIBIT**

Vicinity Map

**SAN LUIS OBISPO COUNTY DEPARTMENT OF BUILDING AND PLANNING**

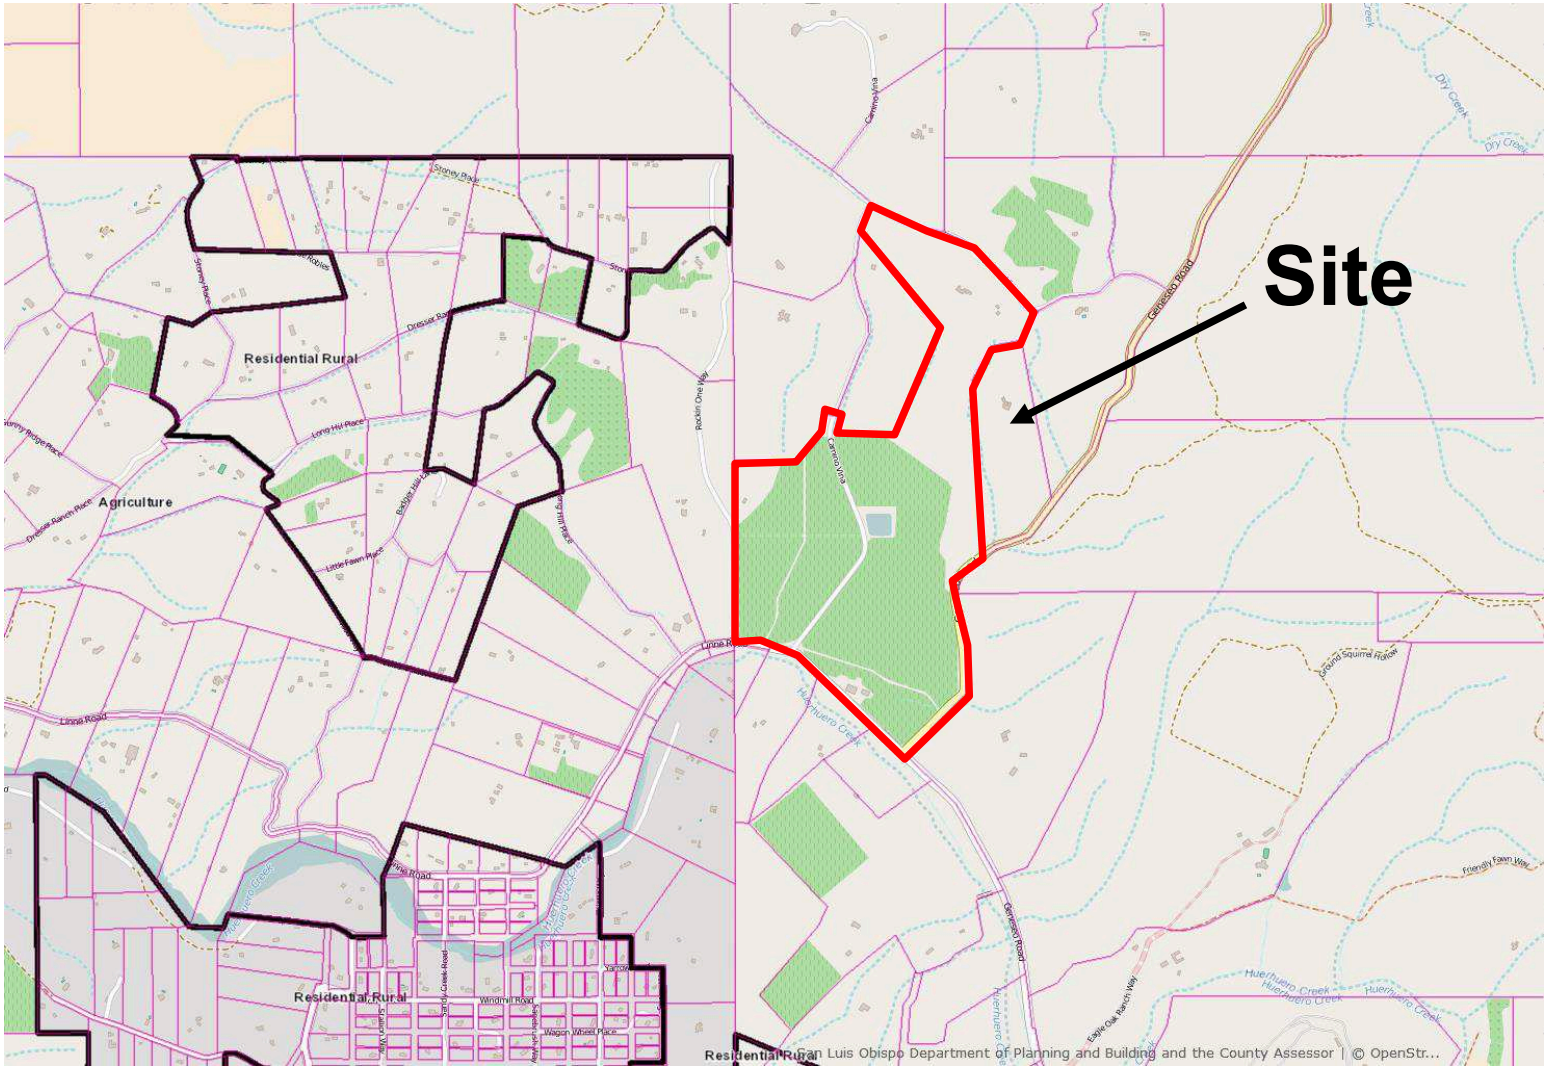


**PROJECT**

Conditional Use Permit
Cass Winery DRC2015-00038

**EXHIBIT**

Land Use Category Map

**SAN LUIS OBISPO COUNTY DEPARTMENT OF BUILDING AND PLANNING**

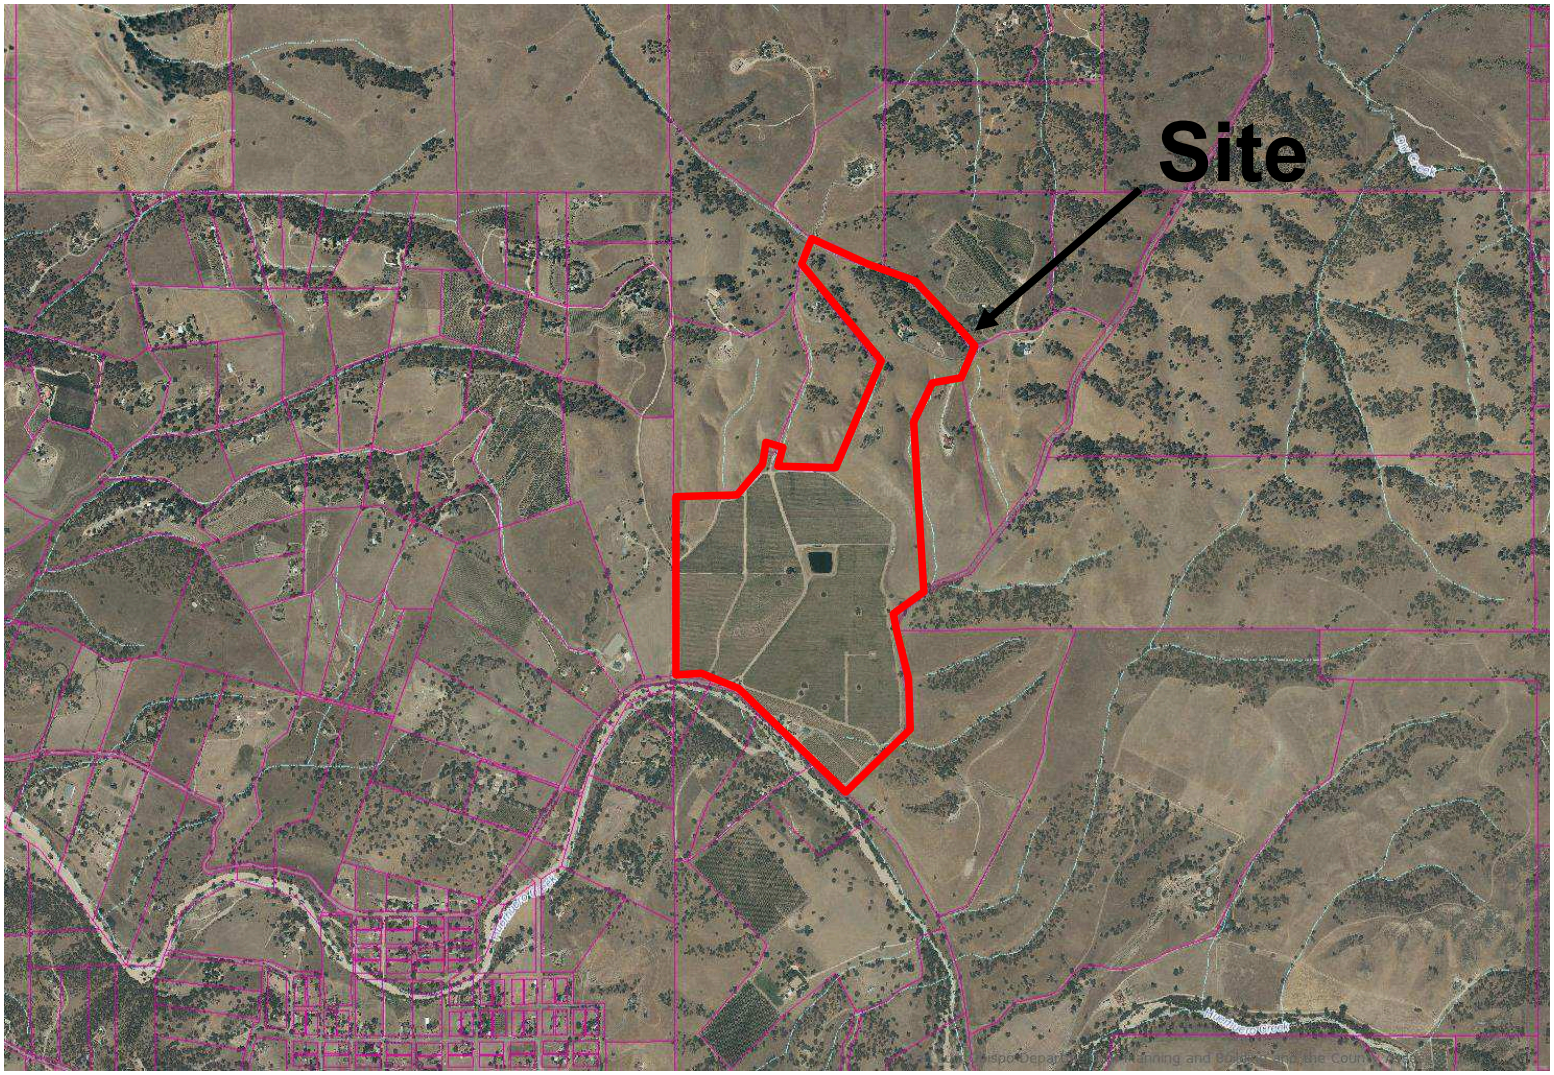


**PROJECT**

Conditional Use Permit
Cass Winery DRC2015-00038

**EXHIBIT**

Aerial Photograph

**SAN LUIS OBISPO COUNTY DEPARTMENT OF BUILDING AND PLANNING**

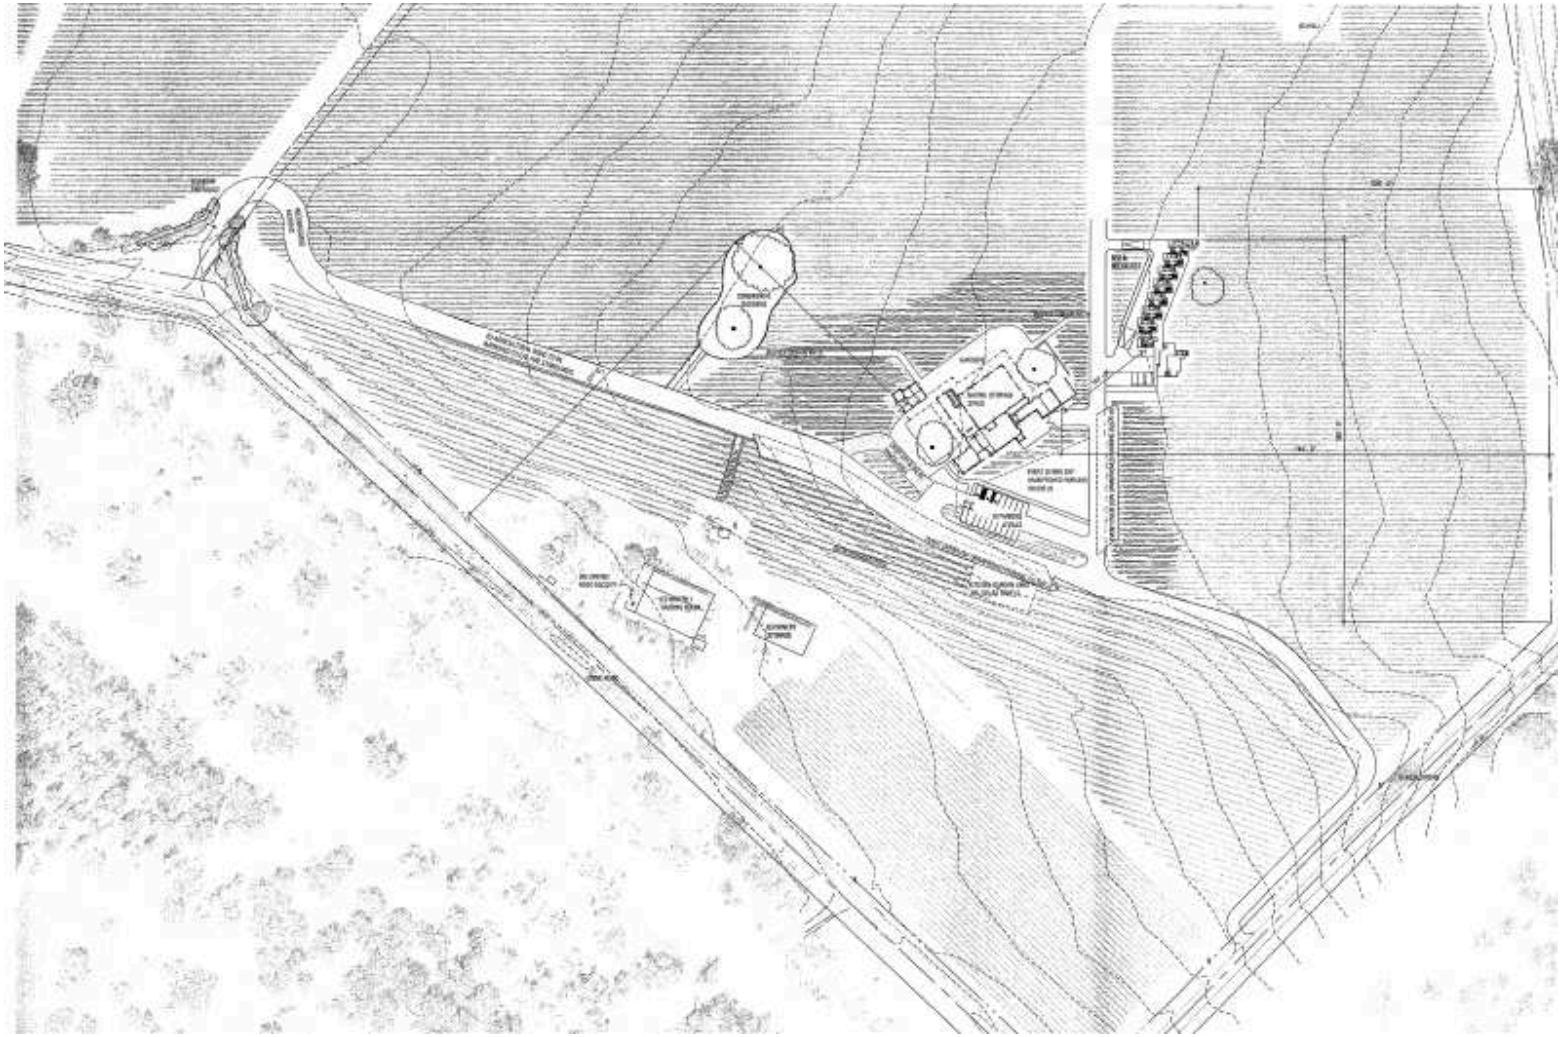

**PROJECT**

Conditional Use Permit
Cass Winery DRC2015-00038

**EXHIBIT**

Site Plan

**SAN LUIS OBISPO COUNTY DEPARTMENT OF BUILDING AND PLANNING**

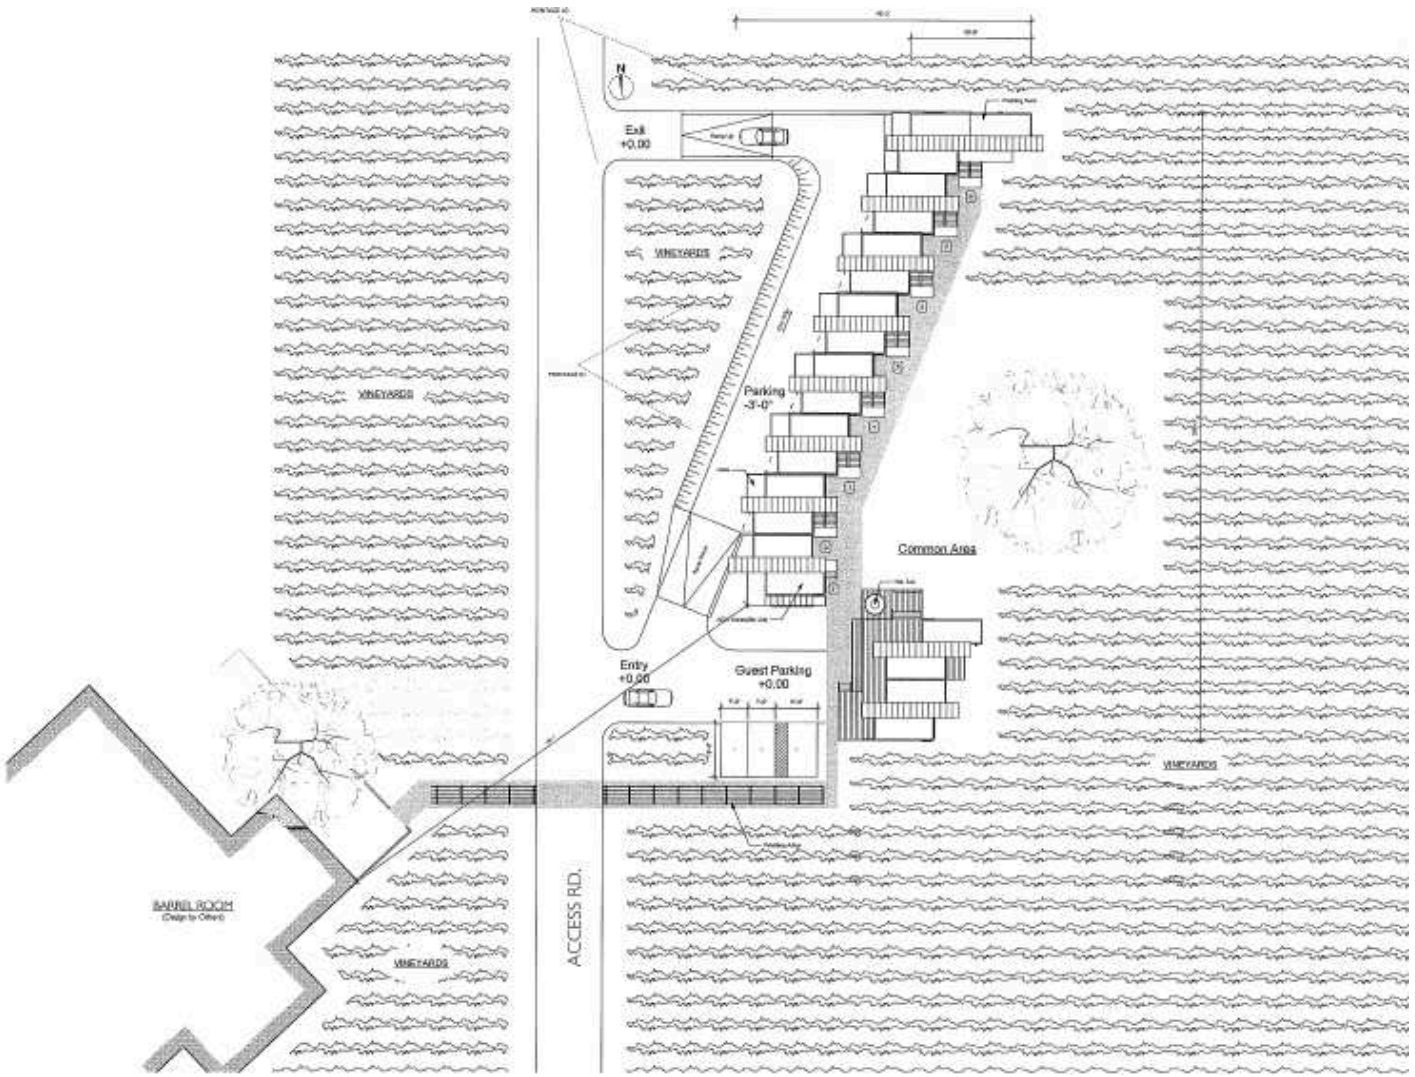


**PROJECT**

Conditional Use Permit
Cass Winery DRC2015-00038

**EXHIBIT**

Floor Plans

**SAN LUIS OBISPO COUNTY DEPARTMENT OF BUILDING AND PLANNING**

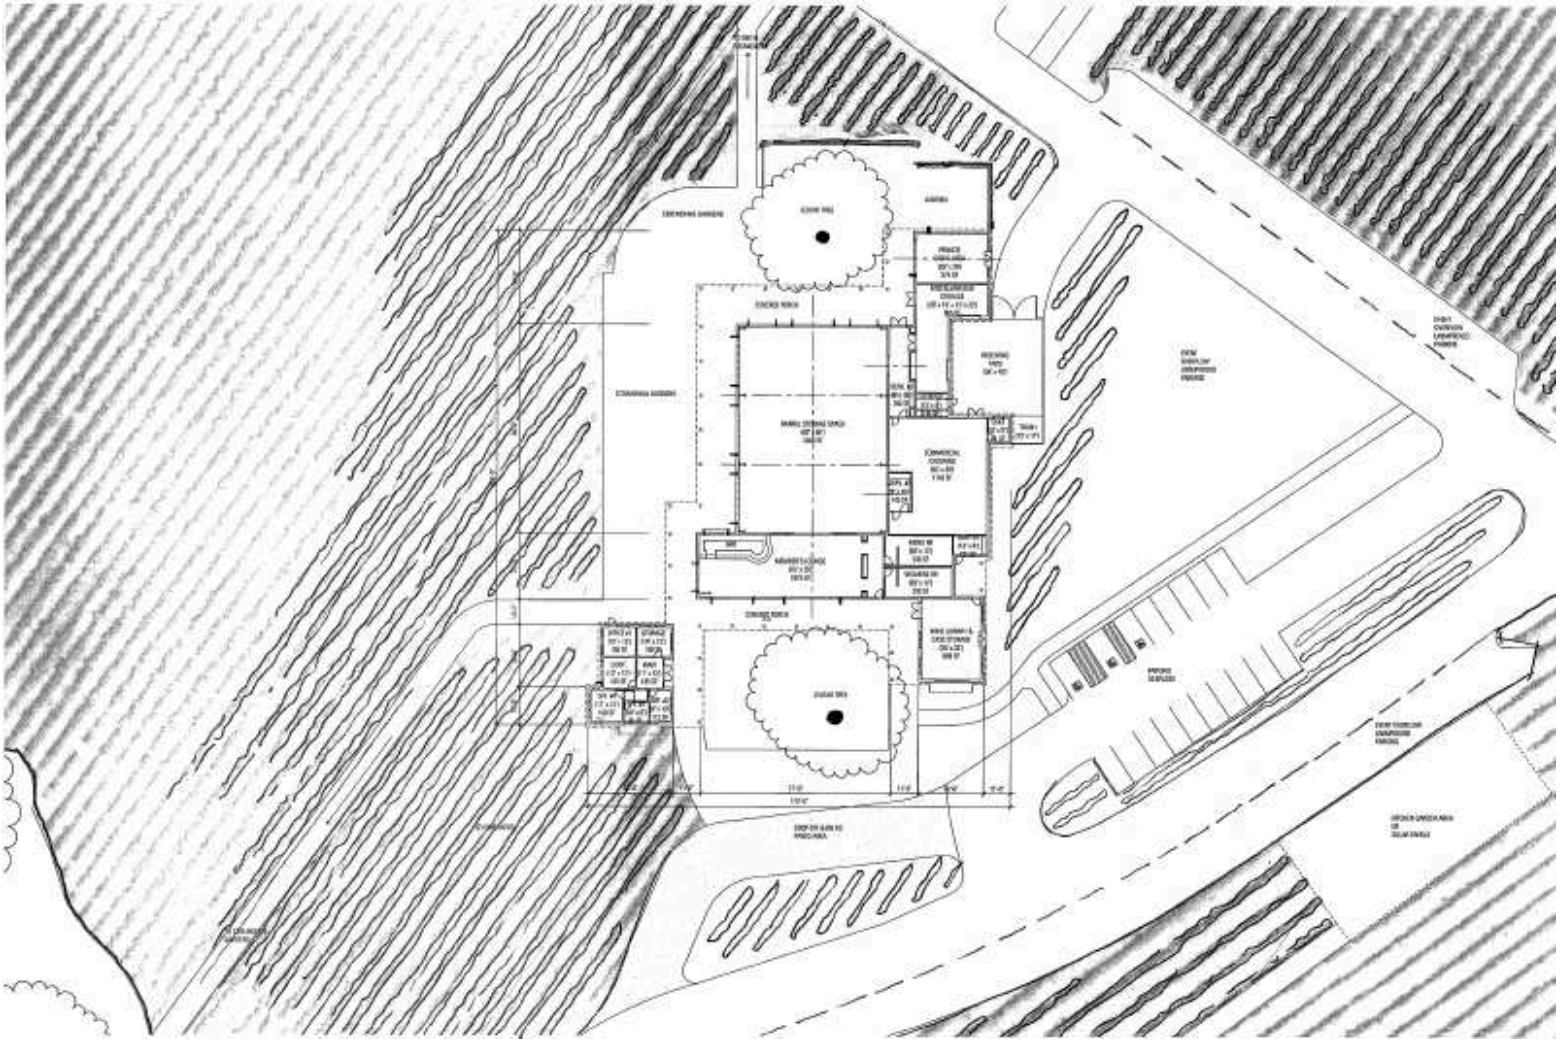

**PROJECT**

Conditional Use Permit
Cass Winery DRC2015-00038

**EXHIBIT**

Barrel Storage Floor Plan

**SAN LUIS OBISPO COUNTY DEPARTMENT OF BUILDING AND PLANNING**

SOUTHWEST ELEVATION

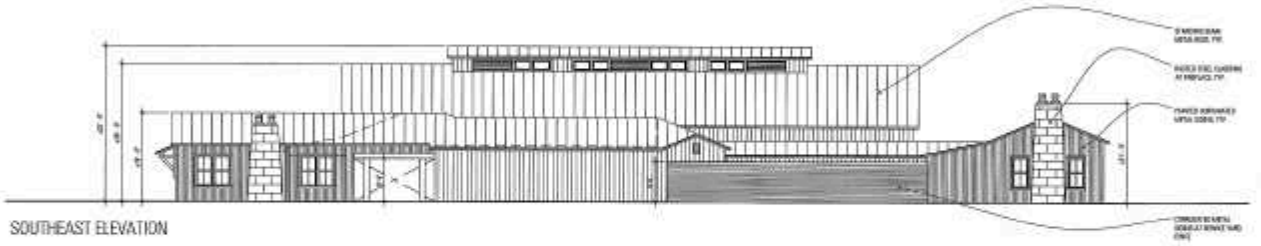

SOUTHEAST ELEVATION

NORTHEAST ELEVATION

NORTHWEST ELEVATION

**PROJECT**

Conditional Use Permit
Cass Winery DRC2015-00038

**EXHIBIT**

Elevations

**SAN LUIS OBISPO COUNTY DEPARTMENT OF BUILDING AND PLANNING**

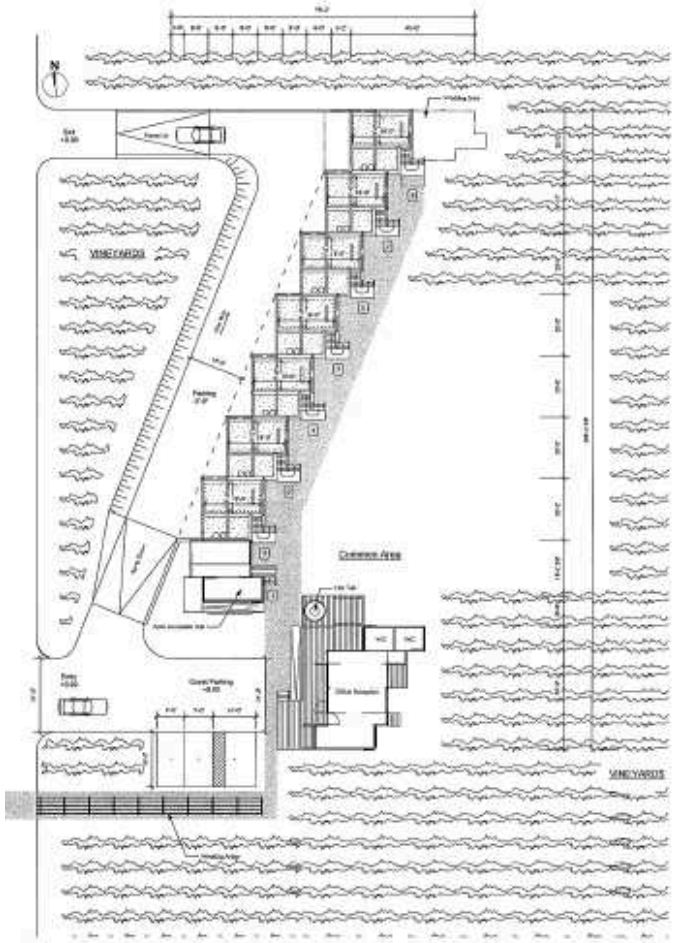

PARKING LEVEL PLAN -3'-0"

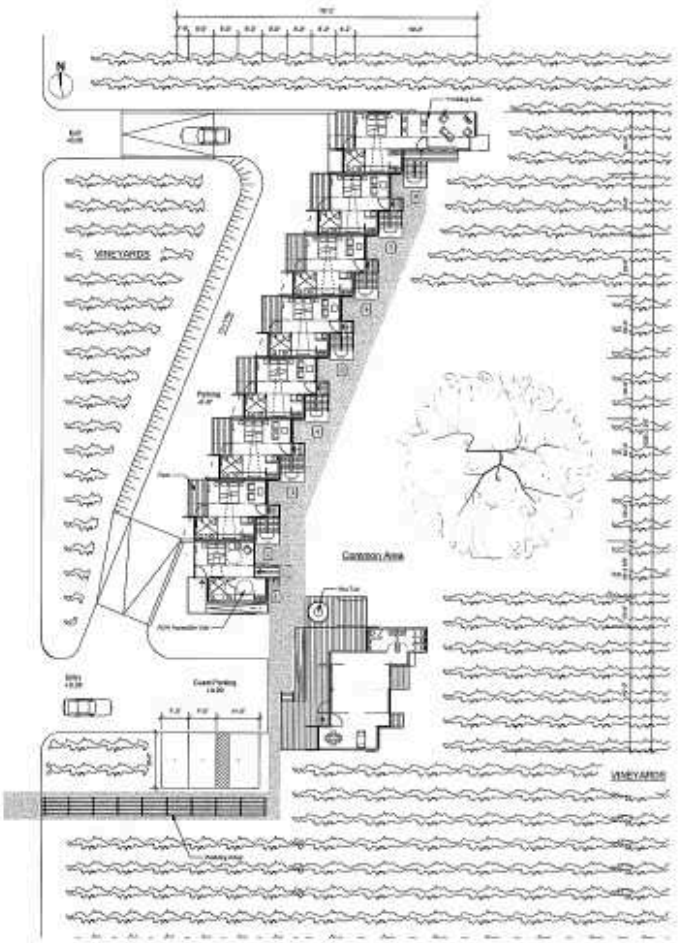

GROUND LEVEL PLAN

**PROJECT**

Conditional Use Permit
Cass Winery DRC2015-00038

**EXHIBIT**

Schematic Designs

**SAN LUIS OBISPO COUNTY DEPARTMENT OF BUILDING AND PLANNING**

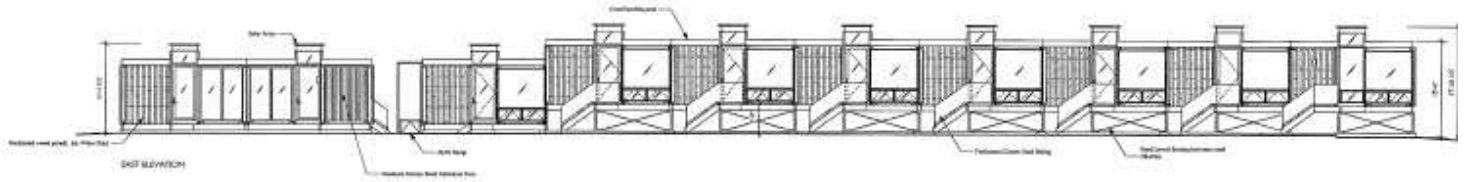

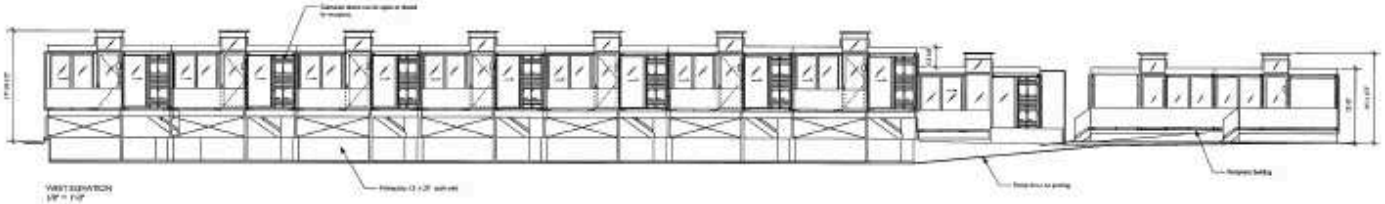

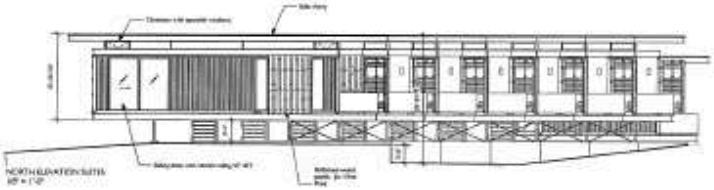

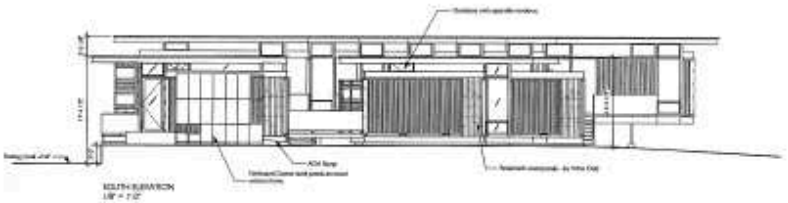

**PROJECT**

Conditional Use Permit
Cass Winery DRC2015-00038

**EXHIBIT**

Schematic Designs

**SAN LUIS OBISPO COUNTY DEPARTMENT OF BUILDING AND PLANNING**

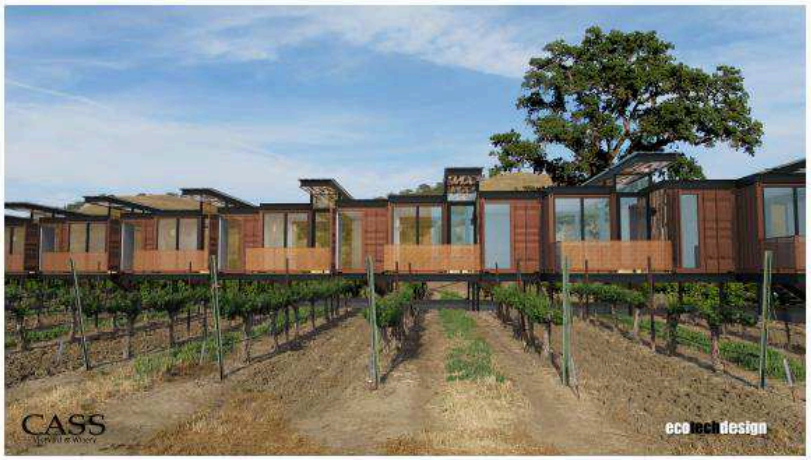


View Looking to due East

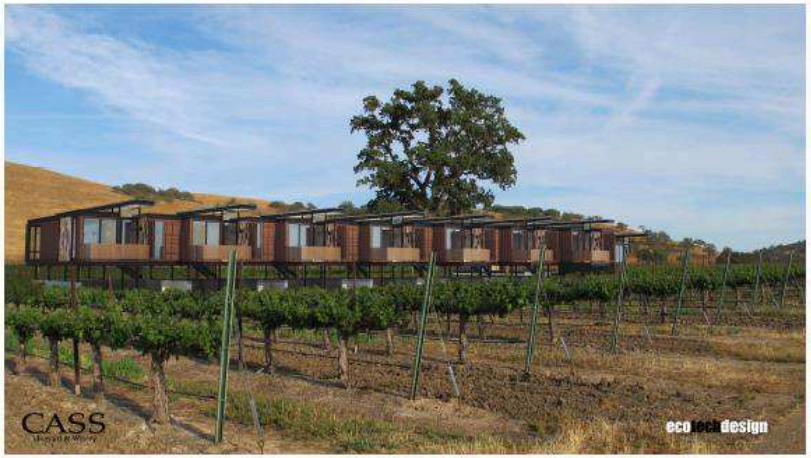


View Looking to South East

**ecotechdesign**

WALTER SCOTT PERRY ARCHITECT
8834 HOLLYWOOD HILLS RD
LOS ANGELES, CA 90046

323-270-5500 ecotech@ecotechdesign.net

SCHEMATIC DESIGN:
CASS WINERY
BED & BREAKFAST SUITES

For:
Steve Cass
Cass Winery
7350 Linne Rd.
Paso Robles, CA 93446

Drawing Title: Artistic Renderings

A4

5/20/15

**PROJECT**

Conditional Use Permit
Cass Winery DRC2015-00038

**EXHIBIT**

B&B Renderings

**SAN LUIS OBISPO COUNTY DEPARTMENT OF BUILDING AND PLANNING**

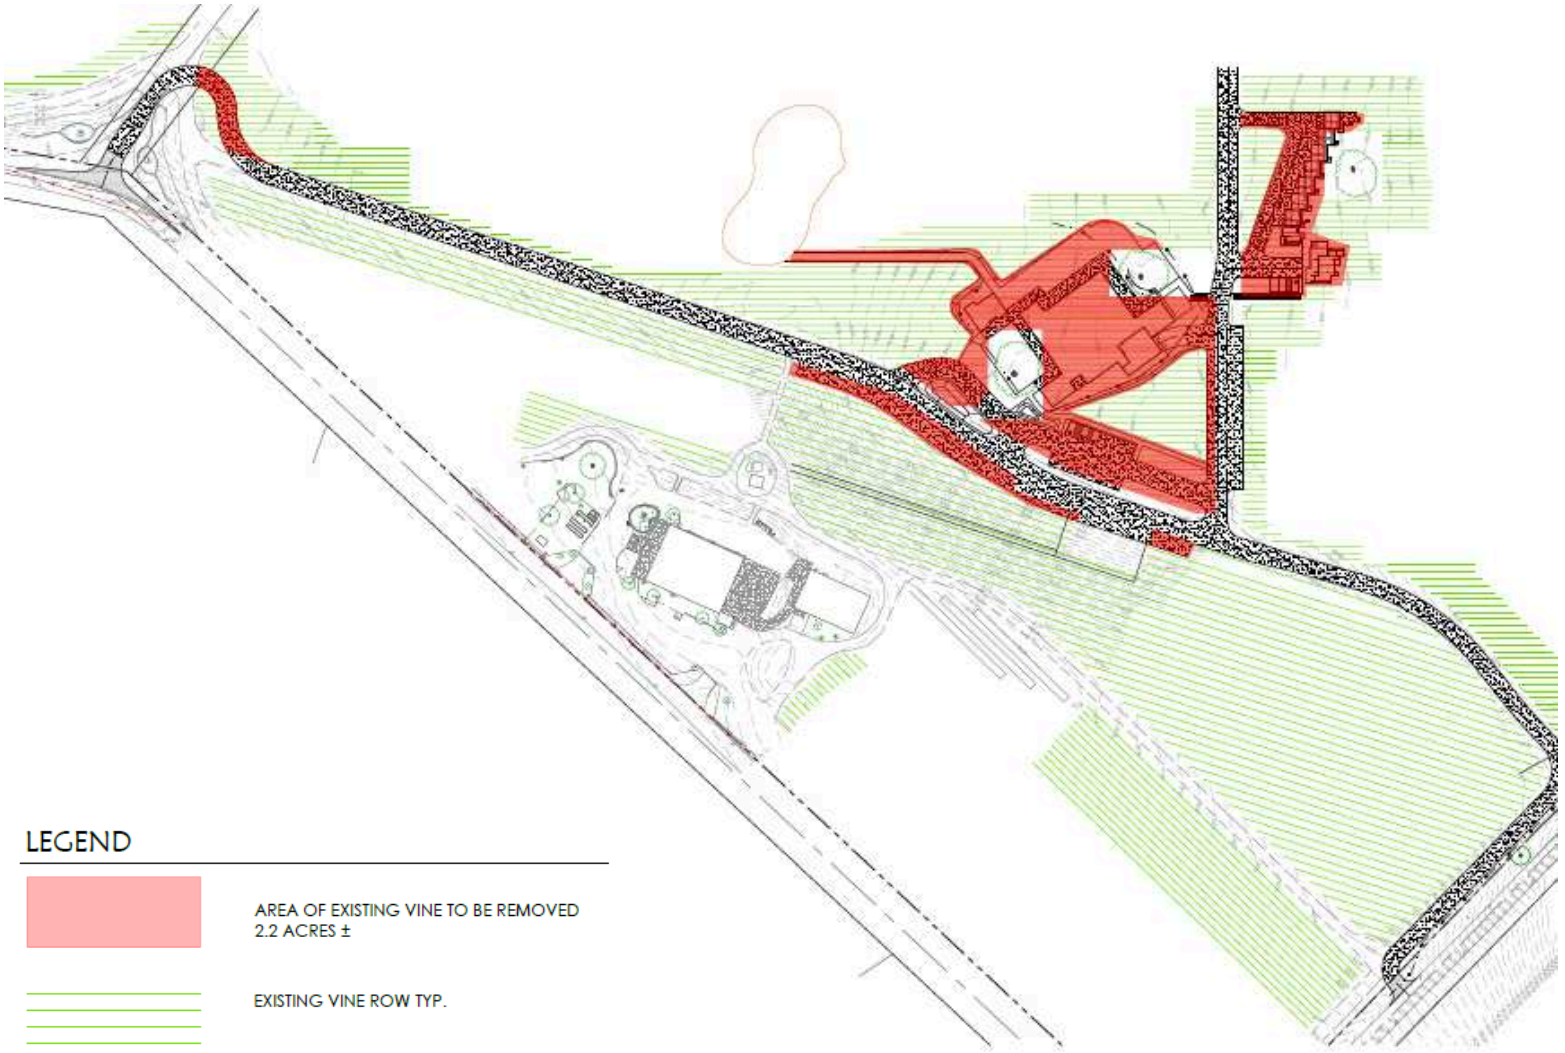


**PROJECT**

Conditional Use Permit
Cass Winery DRC2015-00038

**EXHIBIT**

Vine Removal Exhibit