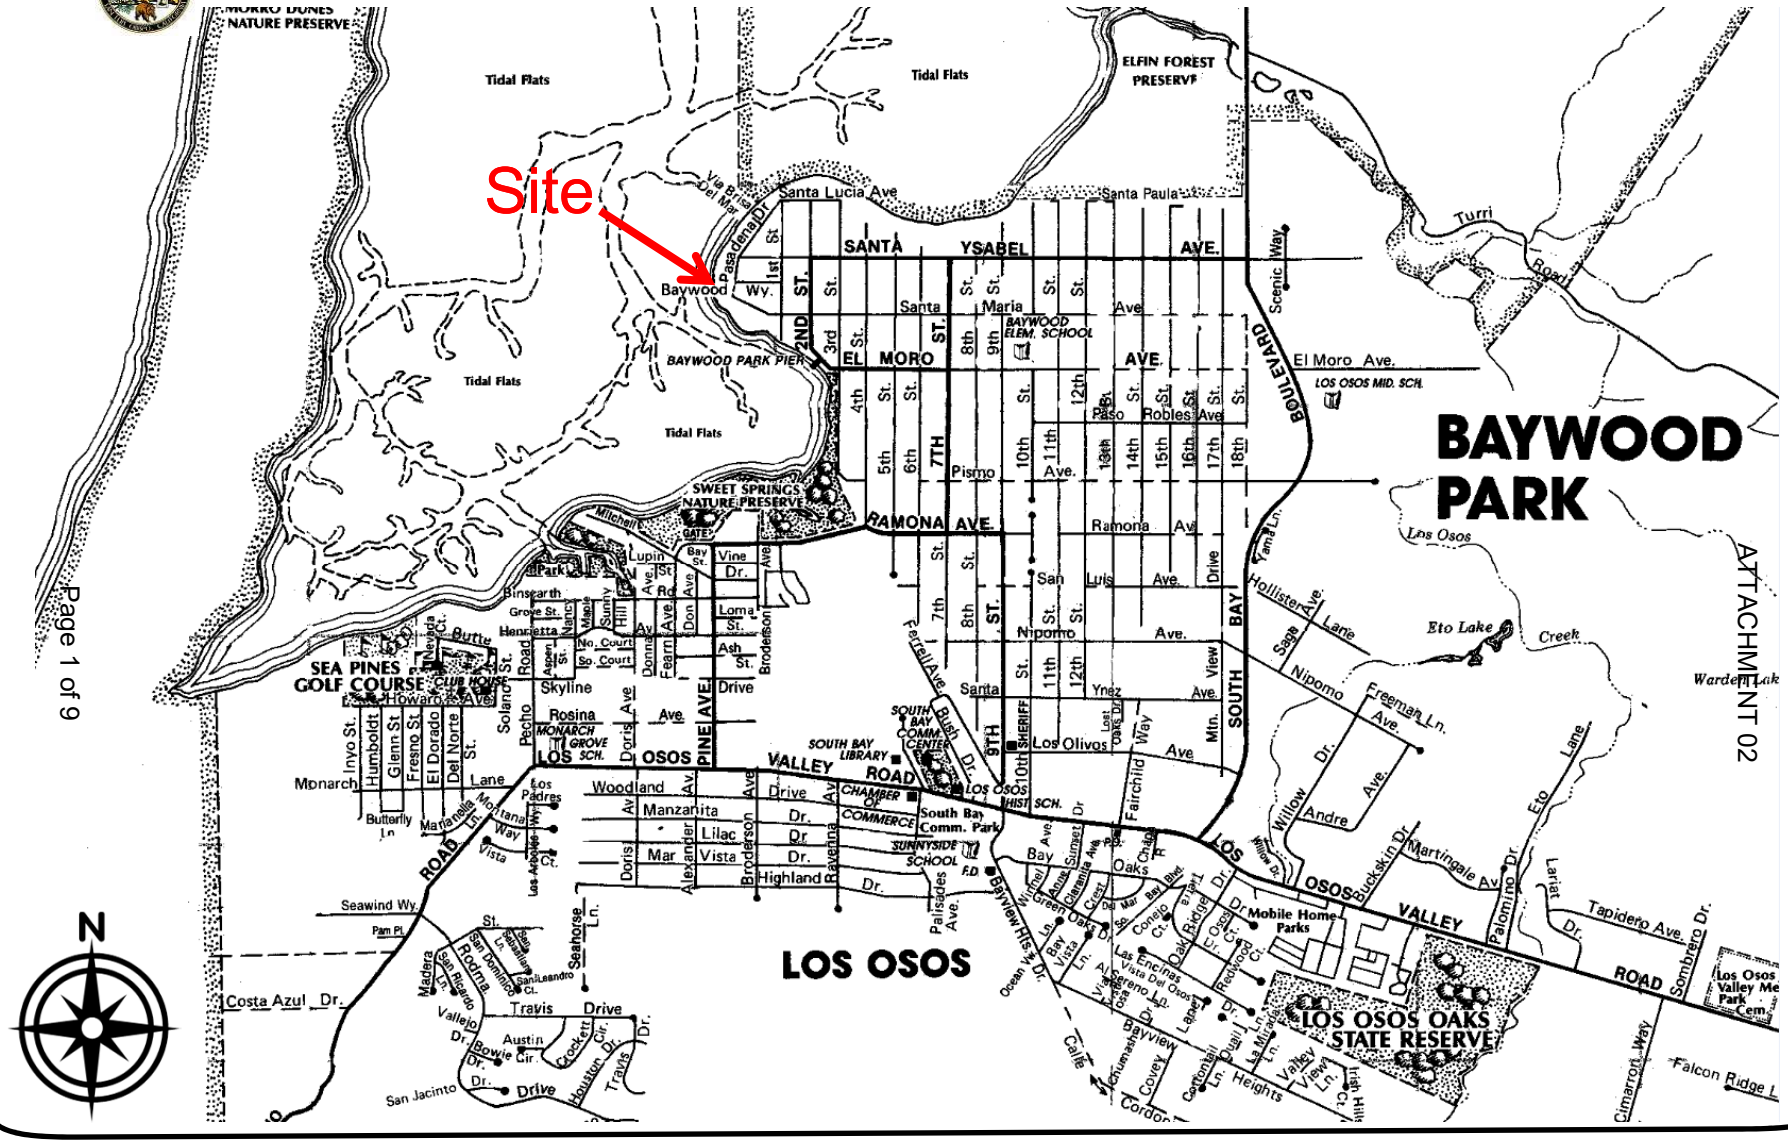

Novy Minor Use Permit
DRC2015-00092

Vicinity Map

ATTACHMENT 02

Novy Minor Use Permit
DRC2015-00092

Land Use Map

Novy Minor Use Permit
DRC2015-00092

Aerial View

Novy Minor Use Permit
DRC2015-00092

Existing Vertical Access

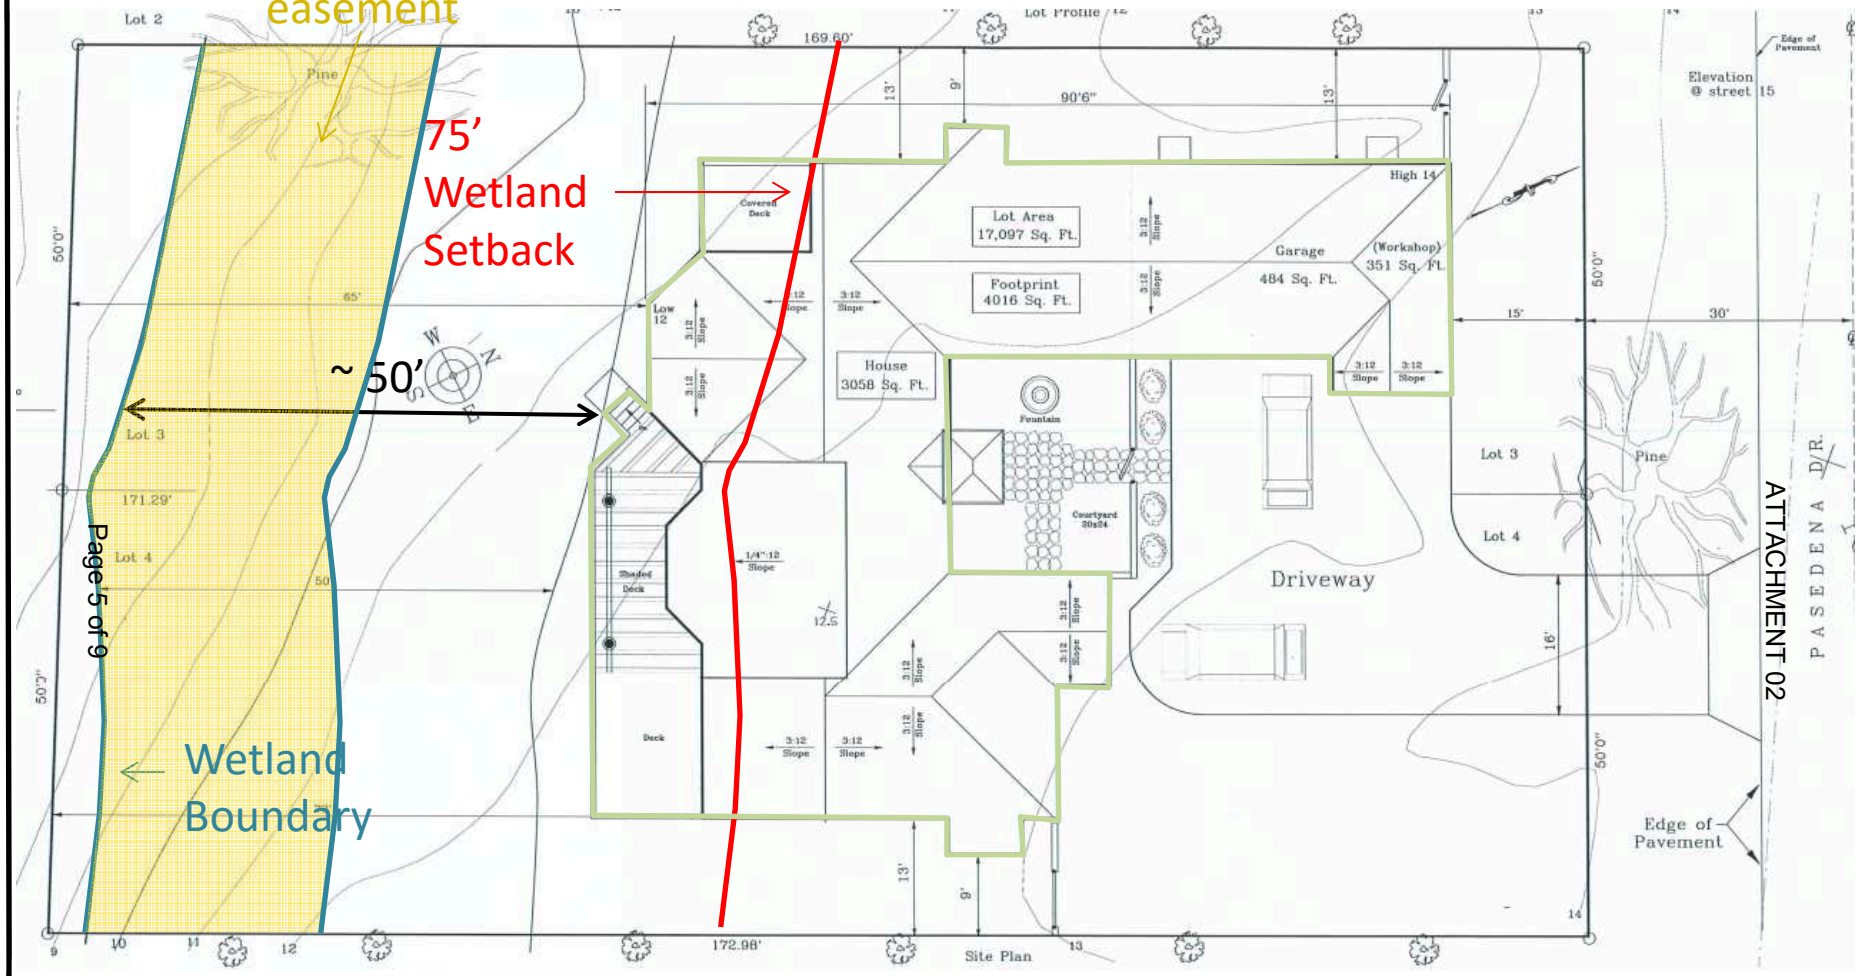

Novy Minor Use Permit
DRC2015-00092

Site Plan

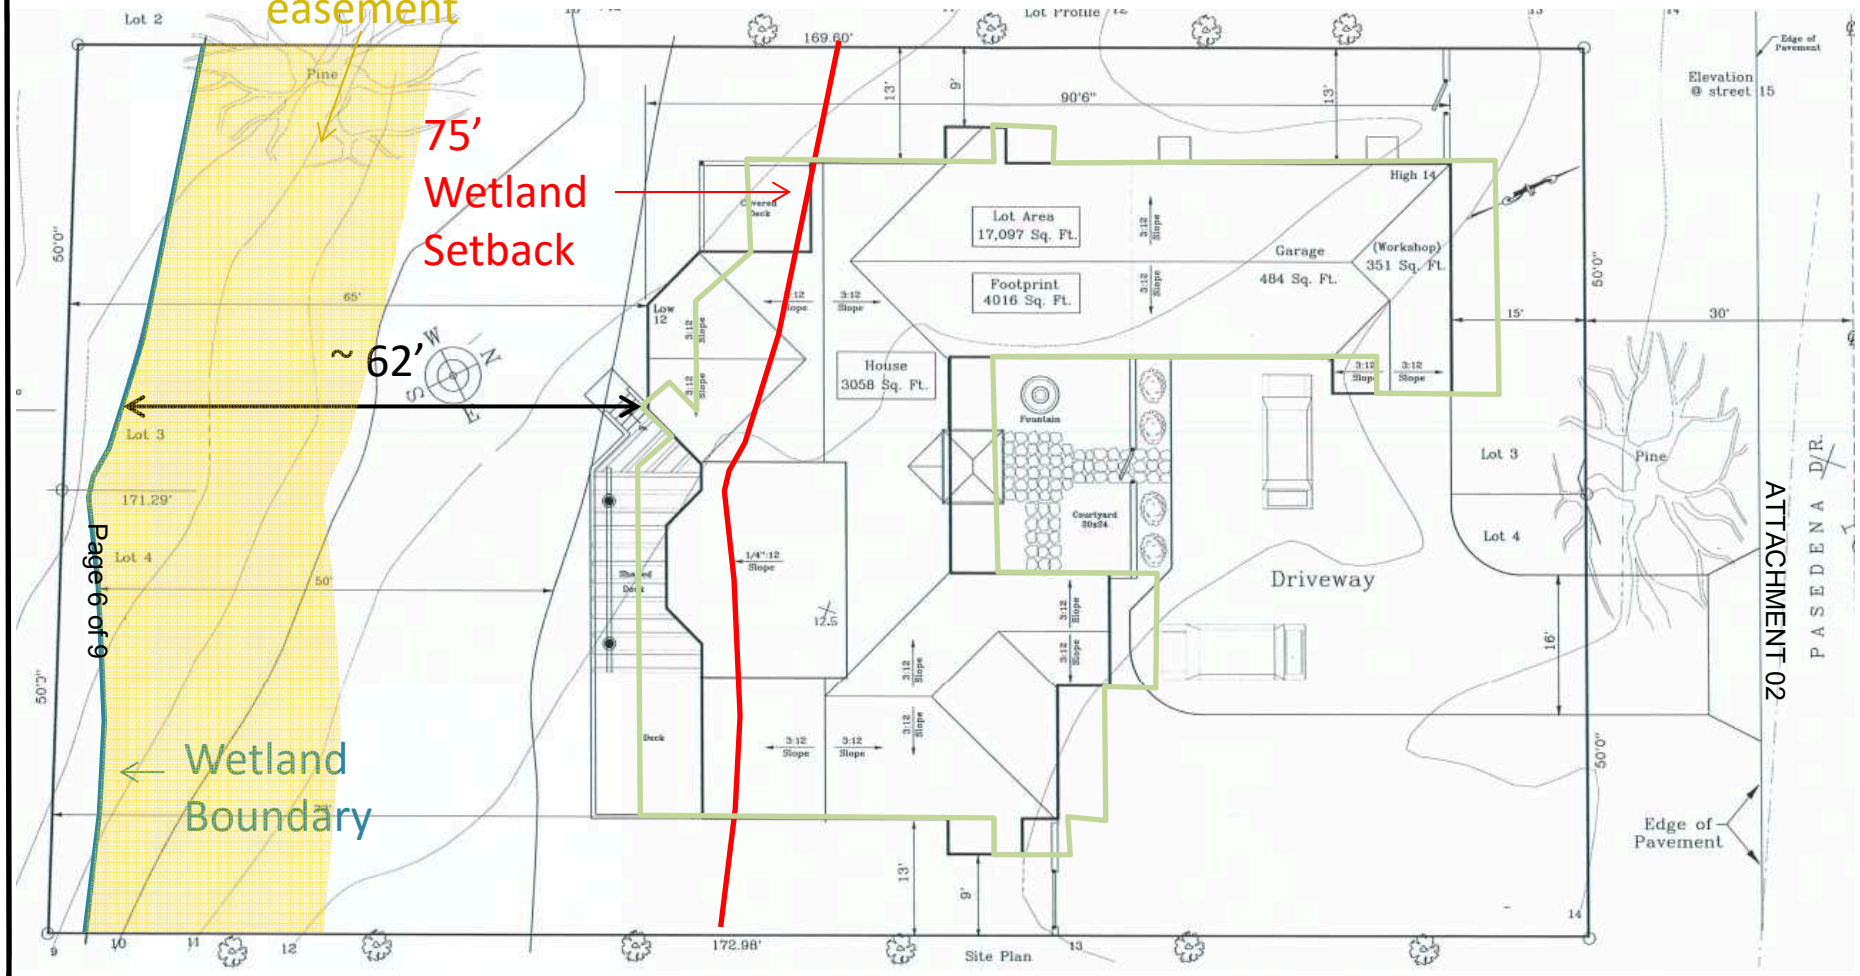

Novy Minor Use Permit
DRC2015-00092

Site Plan with Conditioned 10’ Front Setback

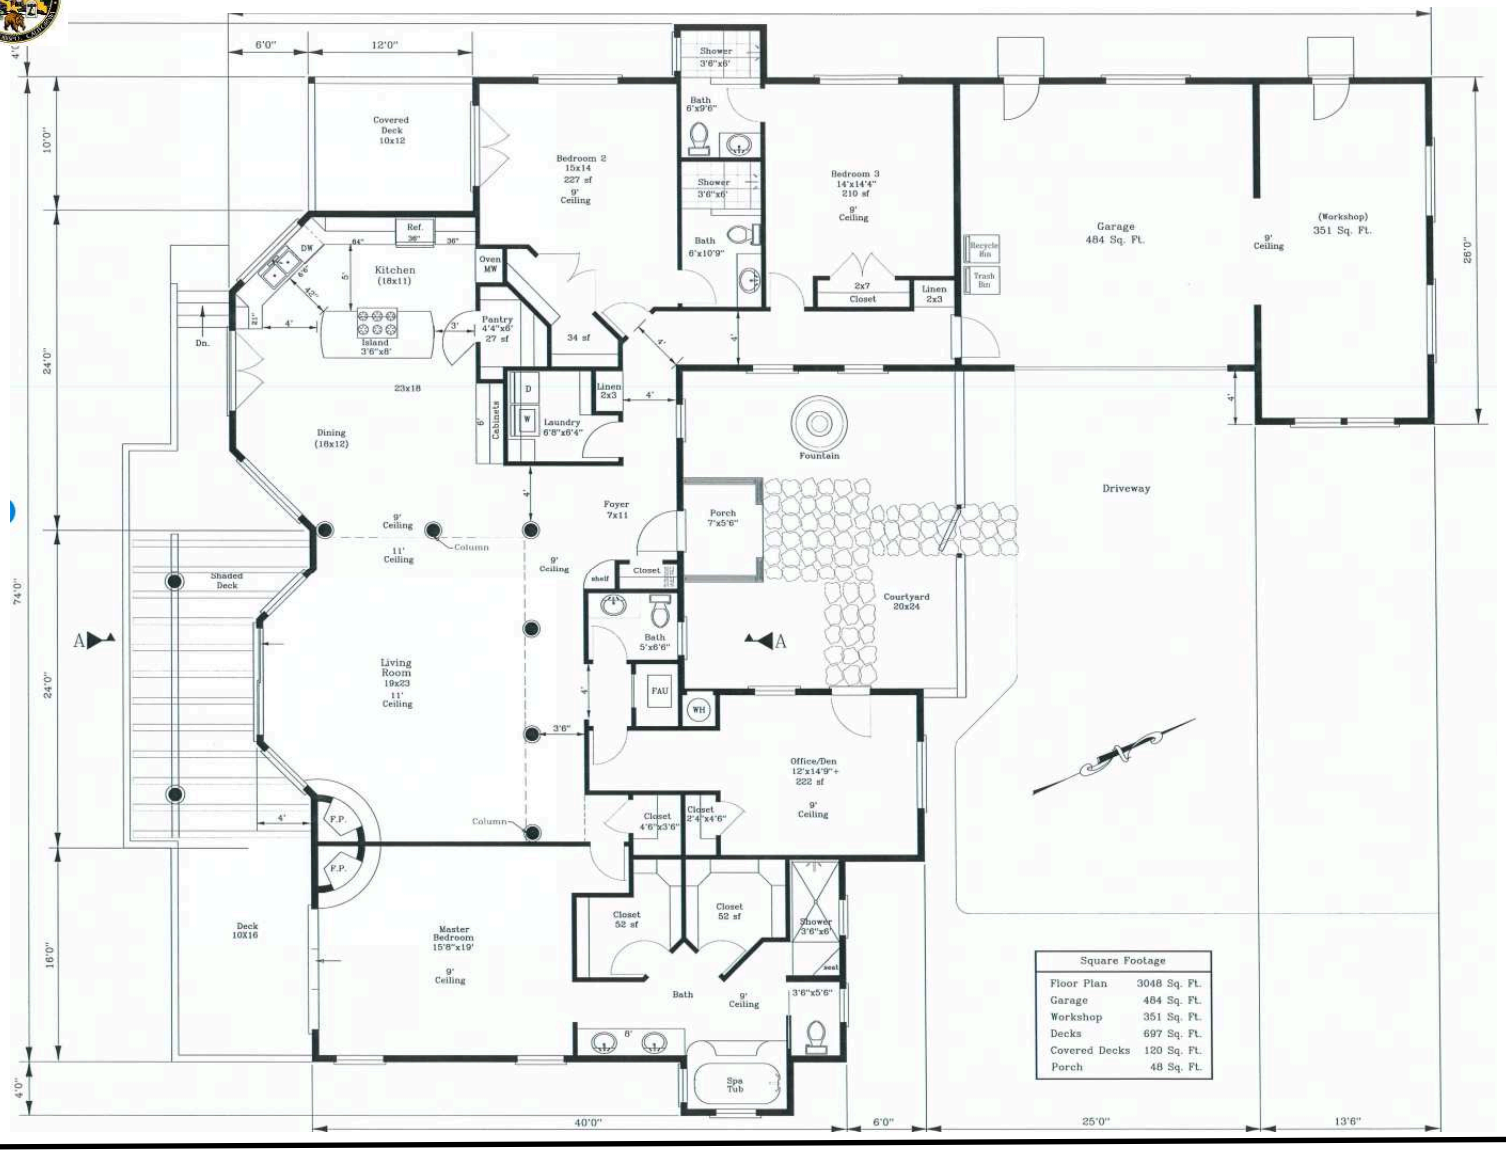

Novy Minor Use Permit
DRC2015-00092

Floor Plan

North Elevation

South Elevation

Novy Minor Use Permit
DRC2015-00092

North and South Elevations

East Elevation

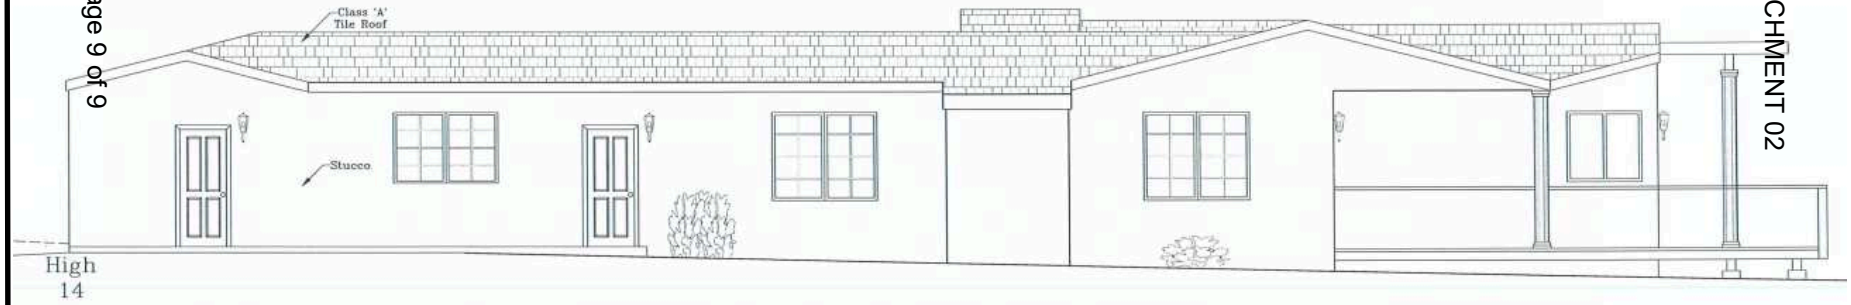

West Elevation

Novy Minor Use Permit
DRC2015-00092

East and West Elevations