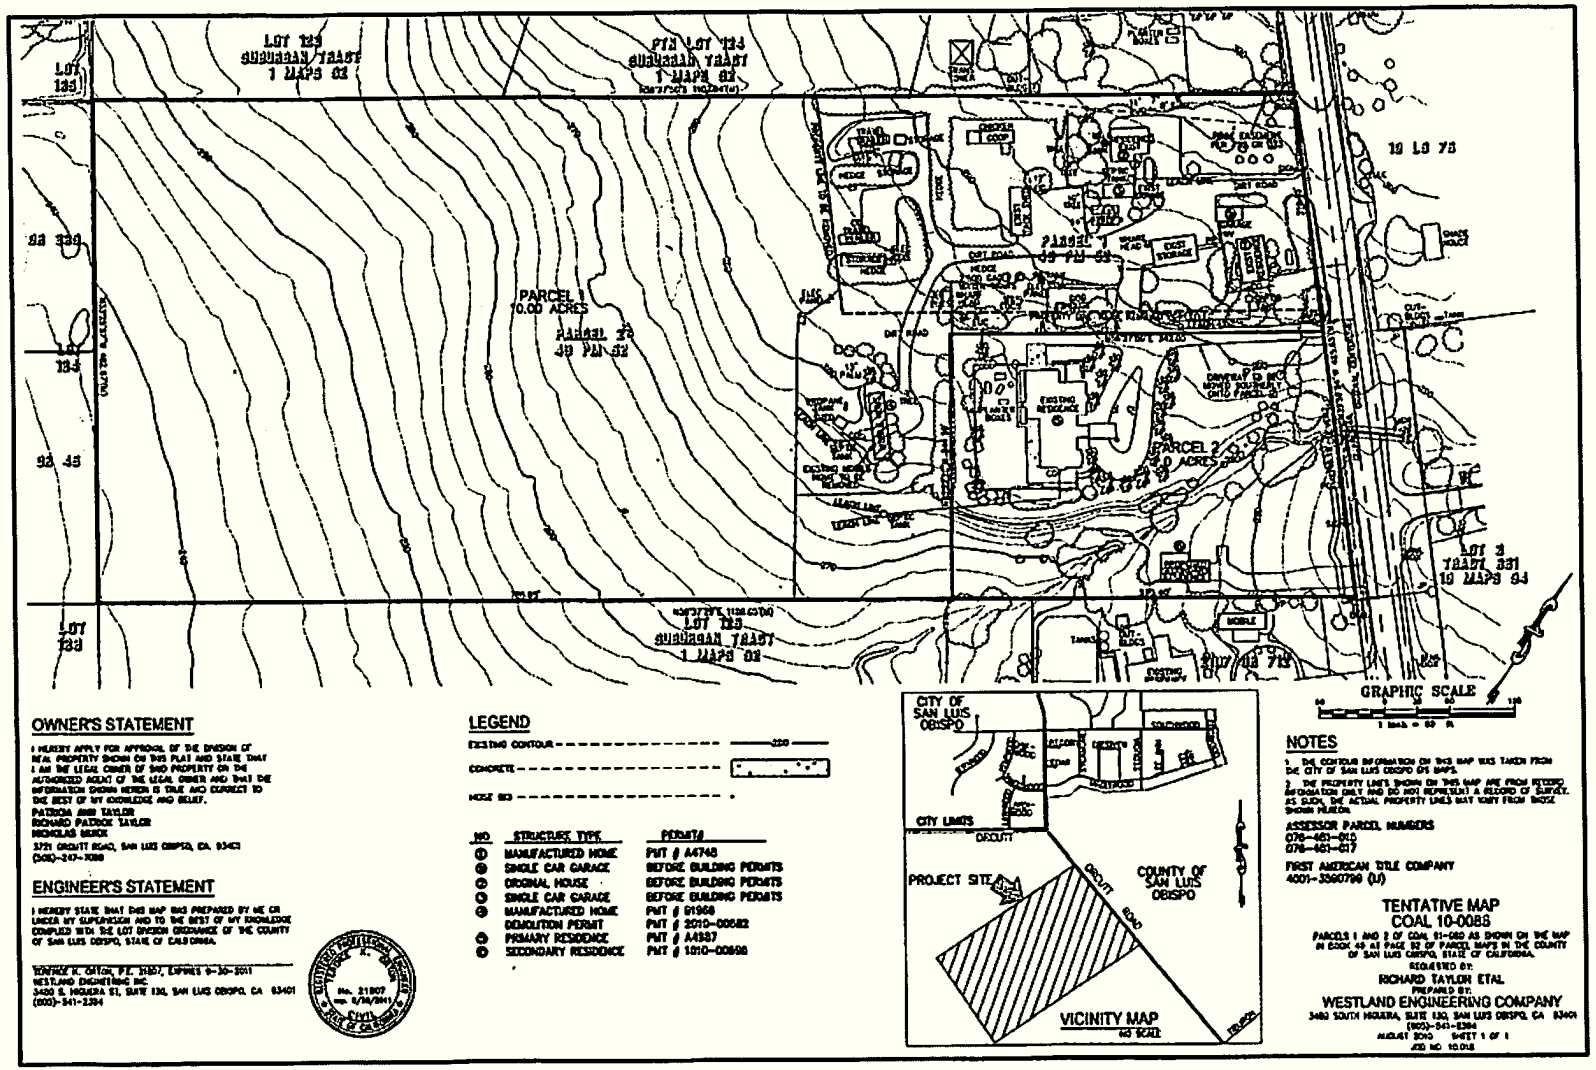

PS 1 of 1

PROJECT
Muick-Taylor Lot Line Adjustment
COAL 10-0086/SUB2010-00052

EXHIBIT

Site Plan