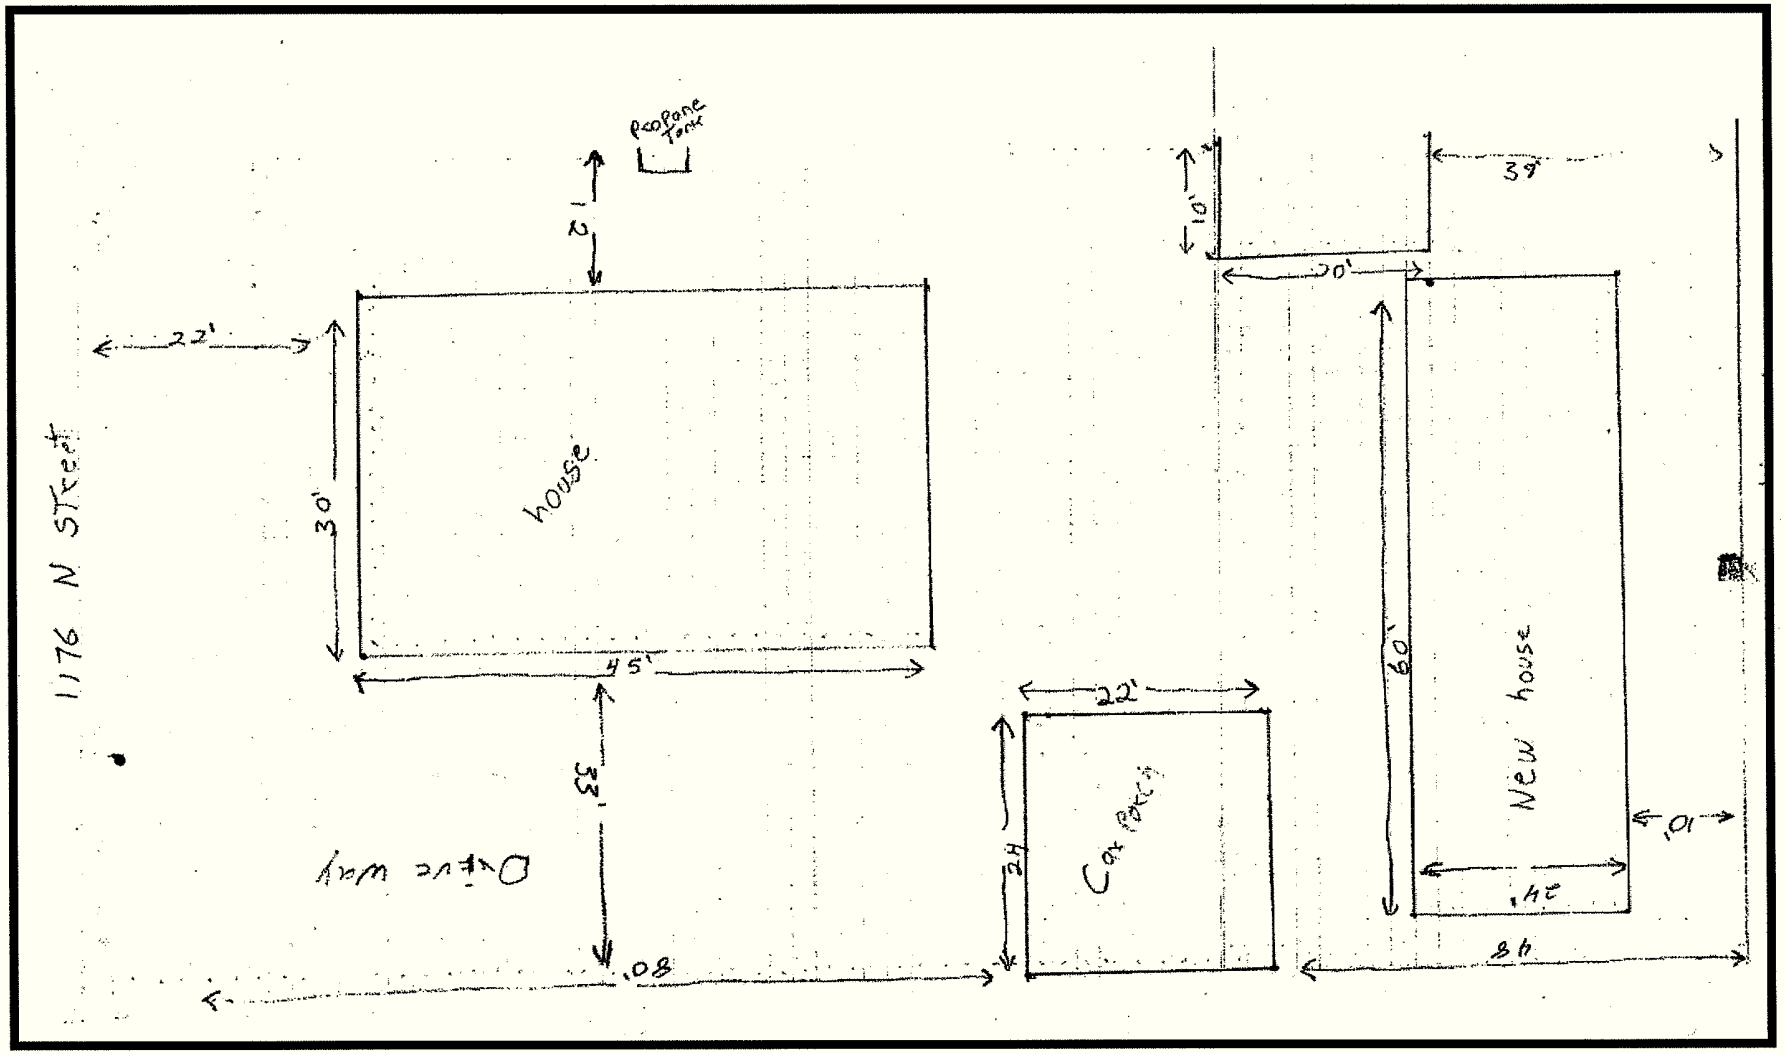

PROJECT

Curb, Gutter and Sidewalk Waiver
Torres de Alba DRC2011-00021

EXHIBIT

Proposed Site Plan