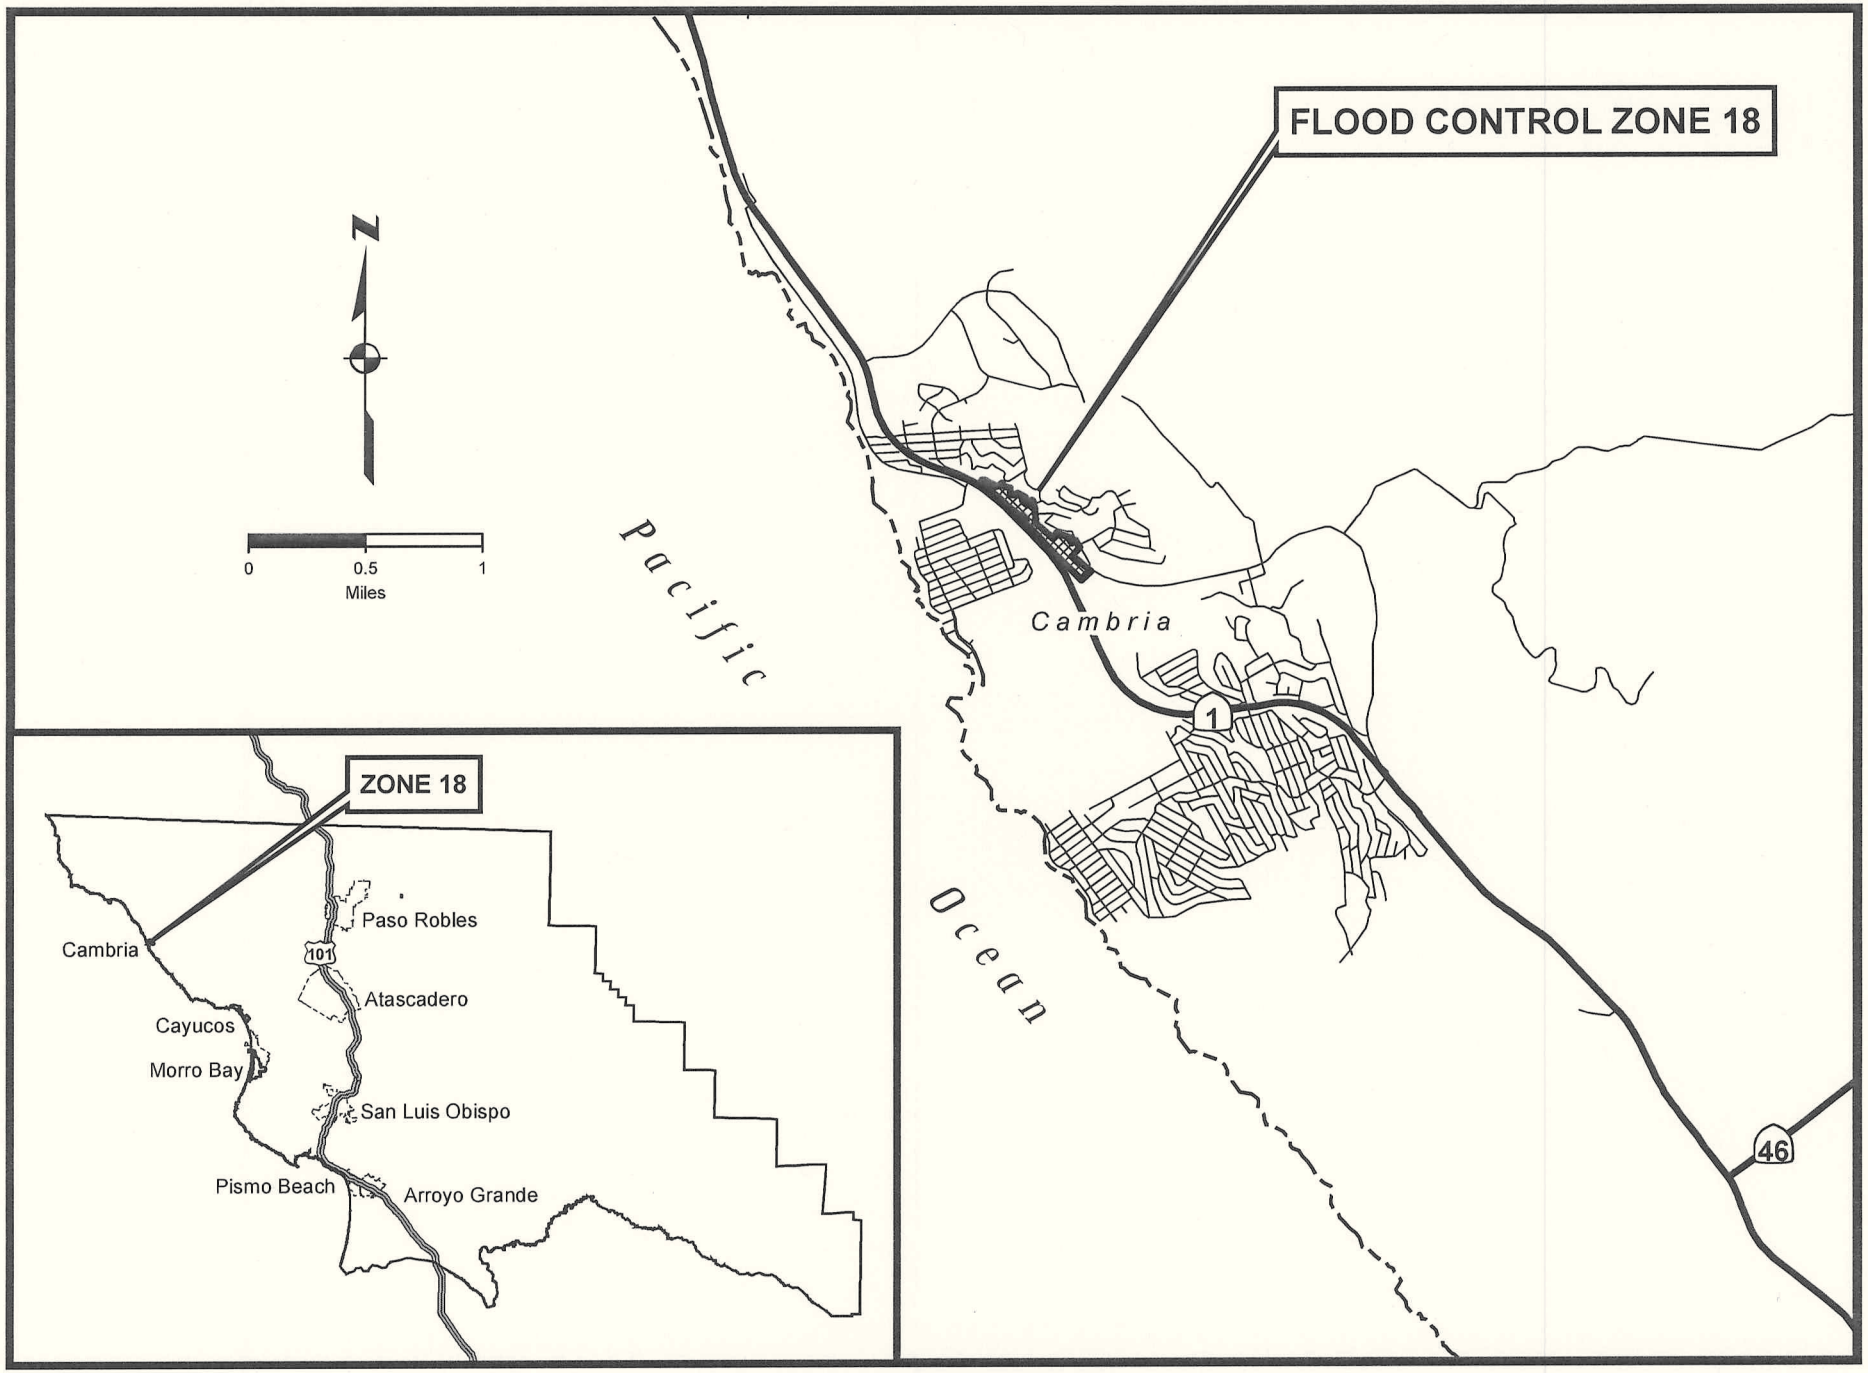


**FLOOD CONTROL ZONE 18**
**CAMBRIA**
**SAN LUIS OBISPO COUNTY FLOOD CONTROL AND WATER CONSERVATION DISTRICT**

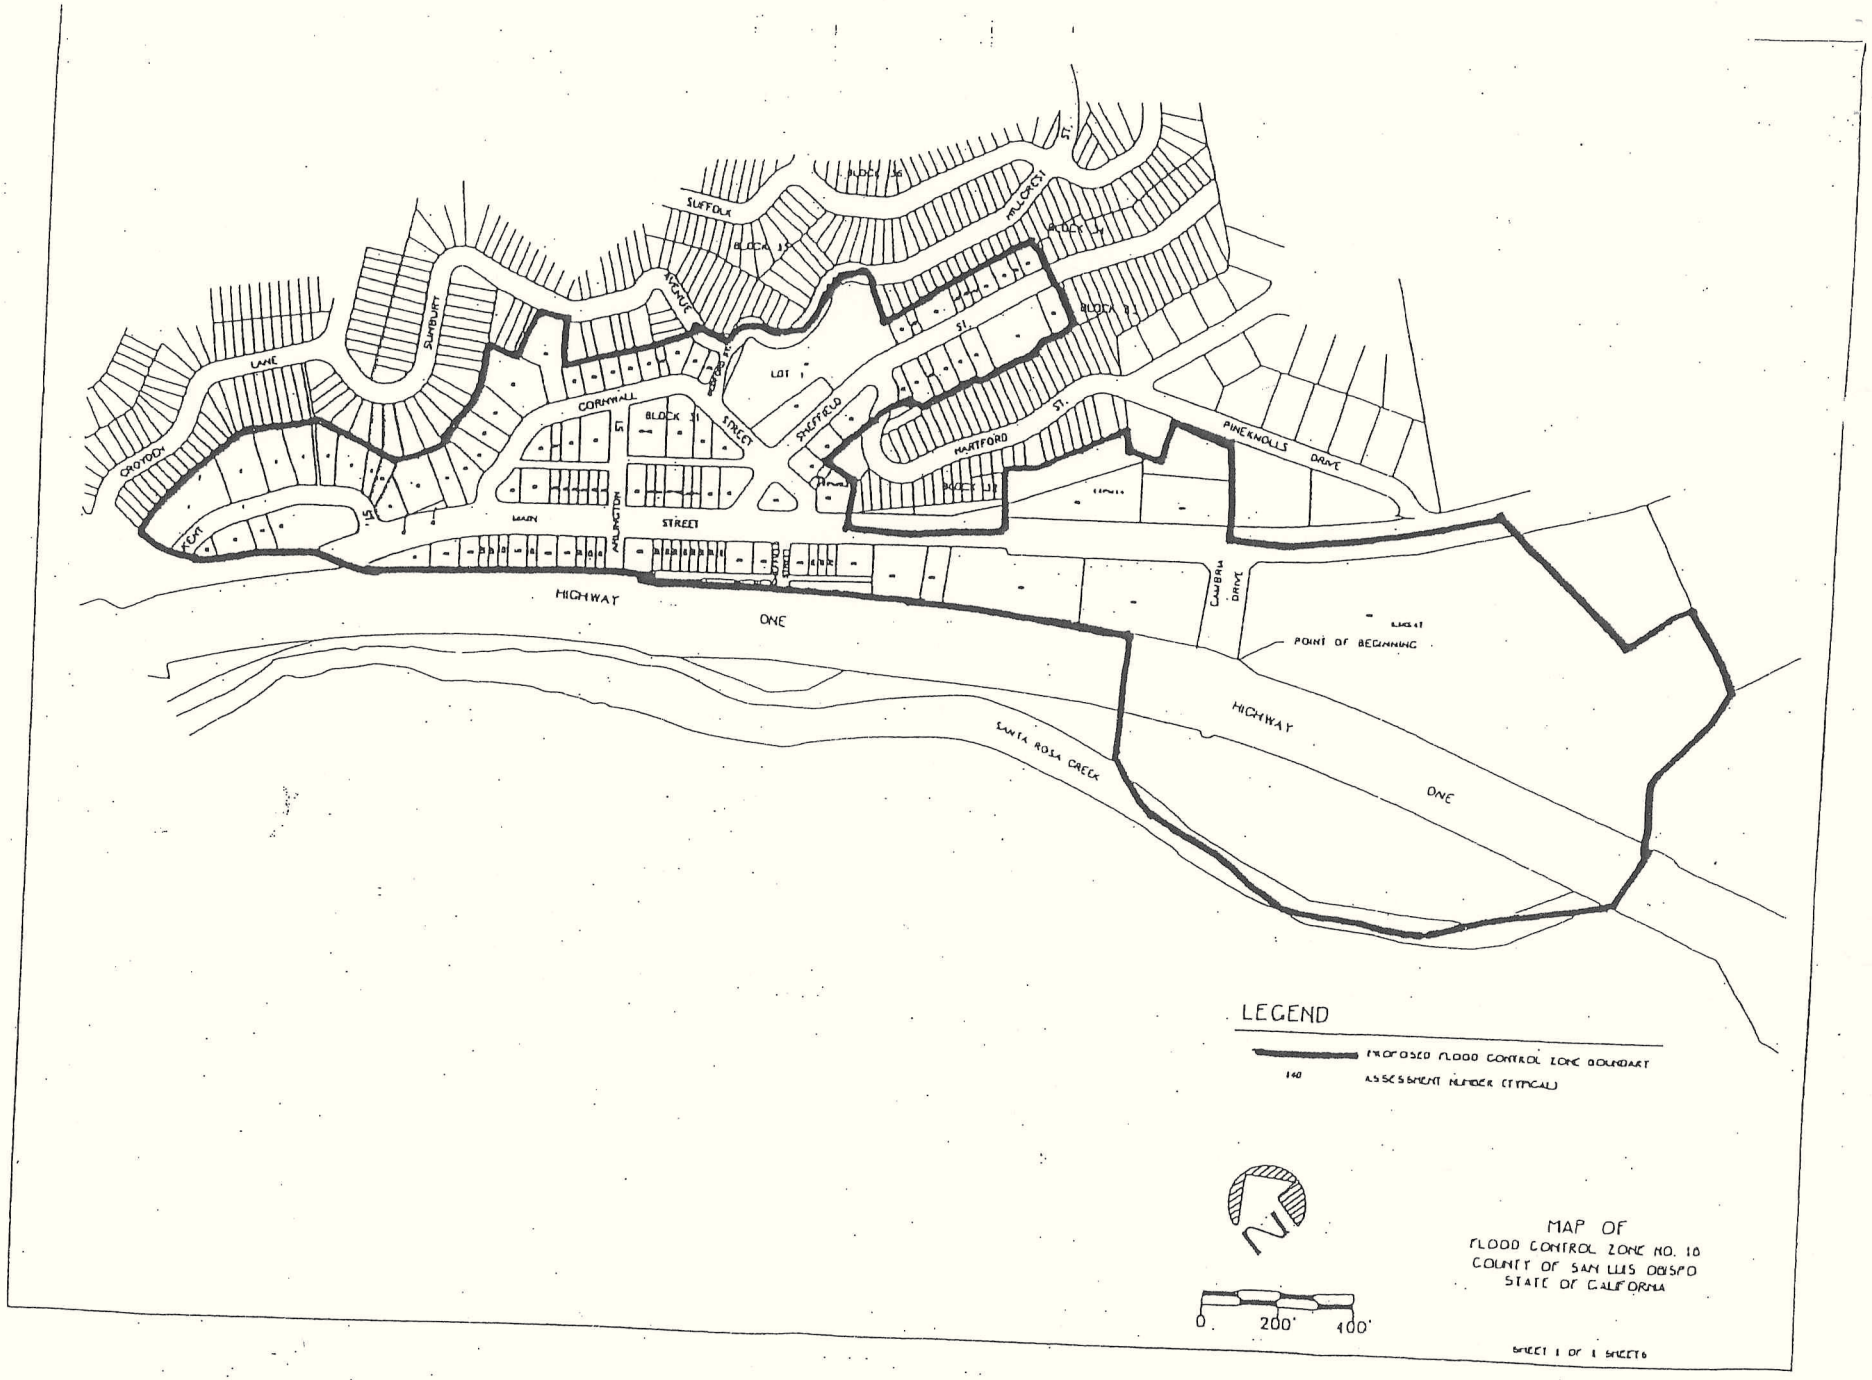
SUFFOLK
BLOCK 36
BLOCK 35
BLOCK 34
BLOCK 33
BLOCK 32
BLOCK 31
BLOCK 30
HILLCREST
ST.
AVENUE
SUMBURY
LANE
CROYDON
KENT
CORNWALL
ST.
STREET
LOT 1
SHEFFIELD
ST.
HARTFORD
ST.
PINEKNOLLS
DRIVE
MAIN
STREET
AMLINGTON
HIGHWAY
ONE
CAMBRIA
DRIVE
POINT OF BEGINNING
HIGHWAY
ONE
SANTA ROSA CREEK
LEGEND
PROPOSED FLOOD CONTROL ZONE BOUNDARY
140
ASSESSMENT NUMBER (TYPICAL)
N
0
200'
400'
MAP OF
FLOOD CONTROL ZONE NO. 10
COUNTY OF SAN LUIS OBISPO
STATE OF CALIFORNIA
SHEET 1 OF 1 SHEETS

EXHIBIT B