ATTACHMENT D

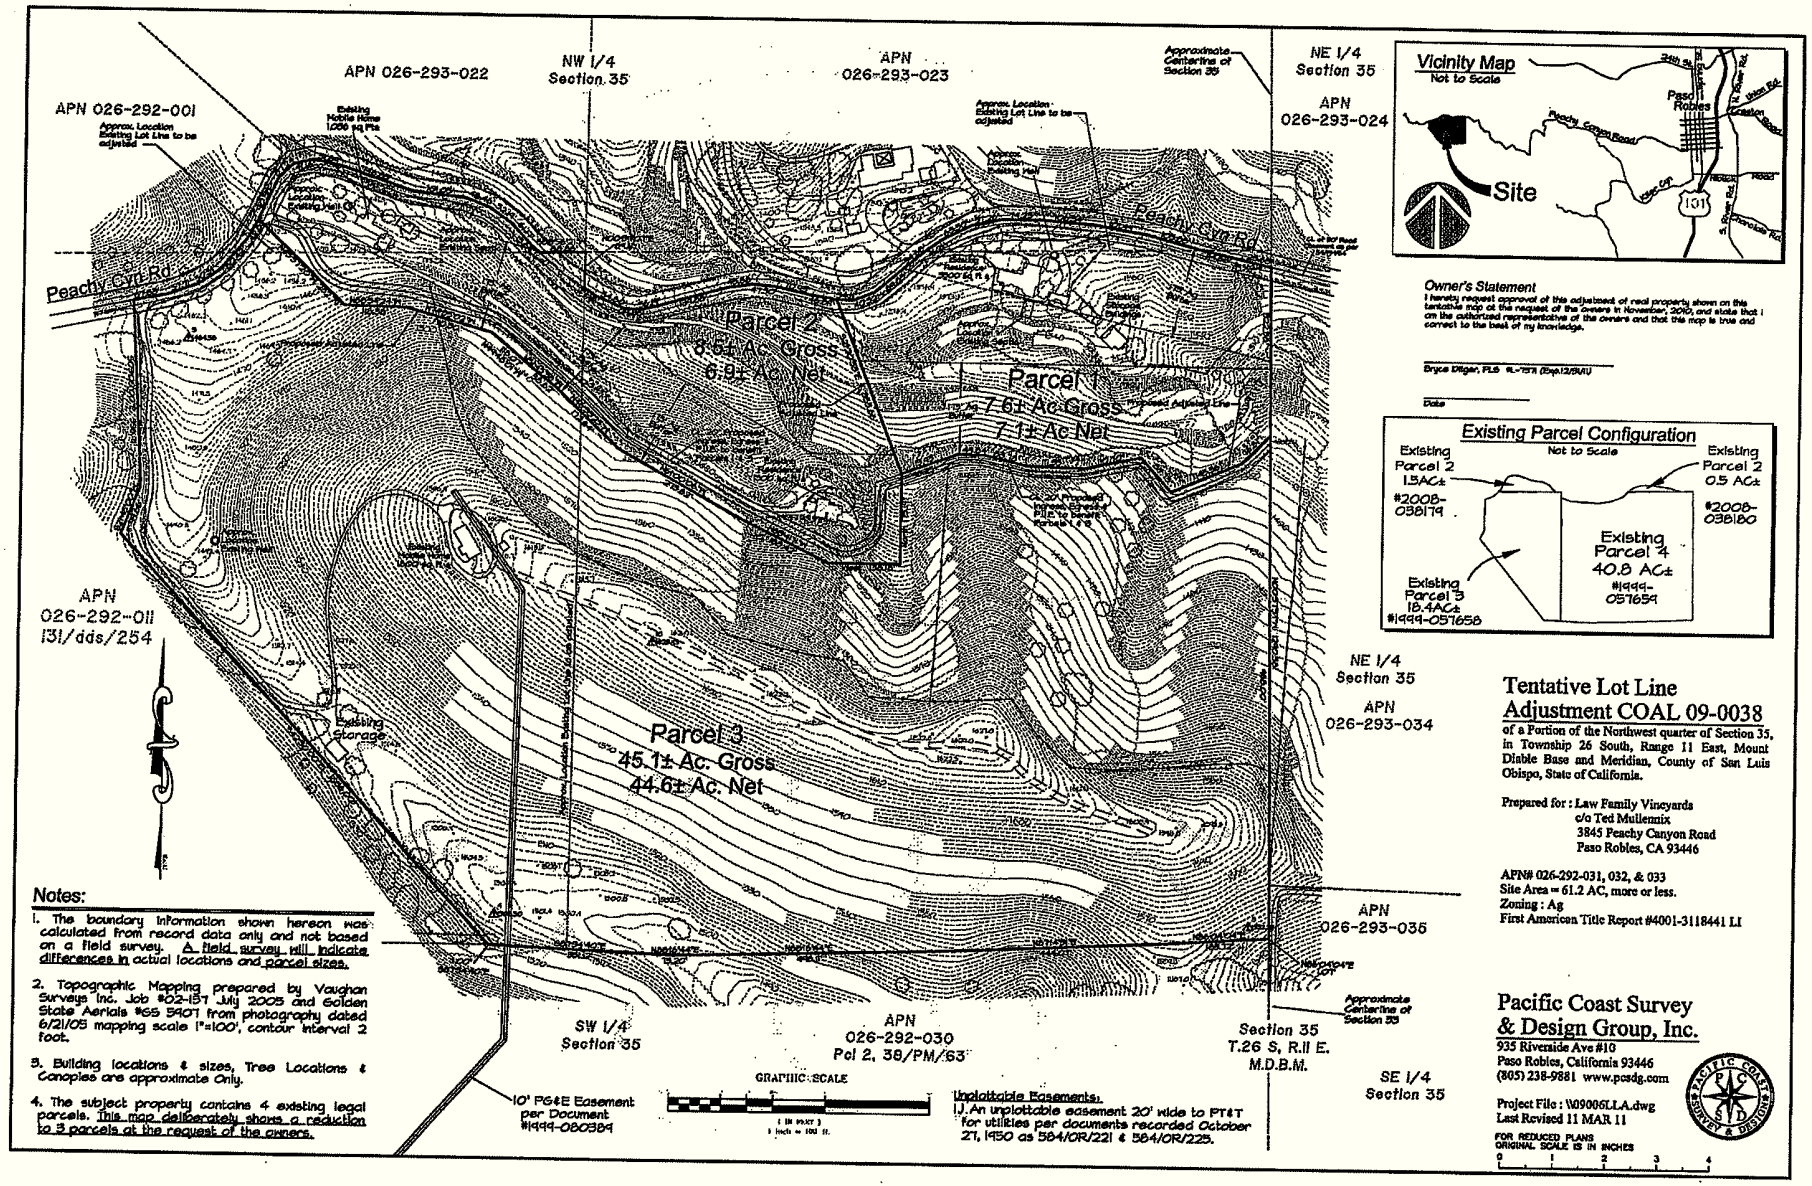

Notes:

1. The boundary information shown hereon was calculated from record data only and not based on a field survey. A field survey will indicate differences in actual locations and parcel sizes.
2. Topographic Mapping prepared by Vaughan Surveys Inc. Job #02-157 July 2005 and Golden State Aerials #GS 5907 from photography dated 6/21/05 mapping scale 1"=100', contour interval 2 foot.
3. Building locations & sizes, Tree Locations & Canopies are approximate Only.
4. The subject property contains 4 existing legal parcels. This map deliberately shows a reduction to 3 parcels at the request of the owners.

Unplottable Easements:
1.) An unplottable easement 20' wide to PT&T for utilities per documents recorded October 27, 1950 as 584/OR/221 & 584/OR/225.

Tentative Lot Line Adjustment COAL 09-0038

of a Portion of the Northwest quarter of Section 35, in Township 26 South, Range 11 East, Mount Diable Base and Meridian, County of San Luis Obispo, State of California.

Prepared for : Law Family Vineyards
c/o Ted Mullennix
3845 Peachy Canyon Road
Paso Robles, CA 93446

APN# 026-292-031, 032, & 033
Site Area = 61.2 AC, more or less.
Zoning : Ag
First American Title Report #4001-3118441 LI

Pacific Coast Survey & Design Group, Inc.
935 Riverside Ave #10
Paso Robles, California 93446
(805) 238-9881 www.pcsdg.com

Project File : \\09006LLA.dwg
Last Revised 11 MAR 11

FOR REDUCED PLANS ORIGINAL SCALE IS IN INCHES
0 1 2 3 4

Page 1 of 1