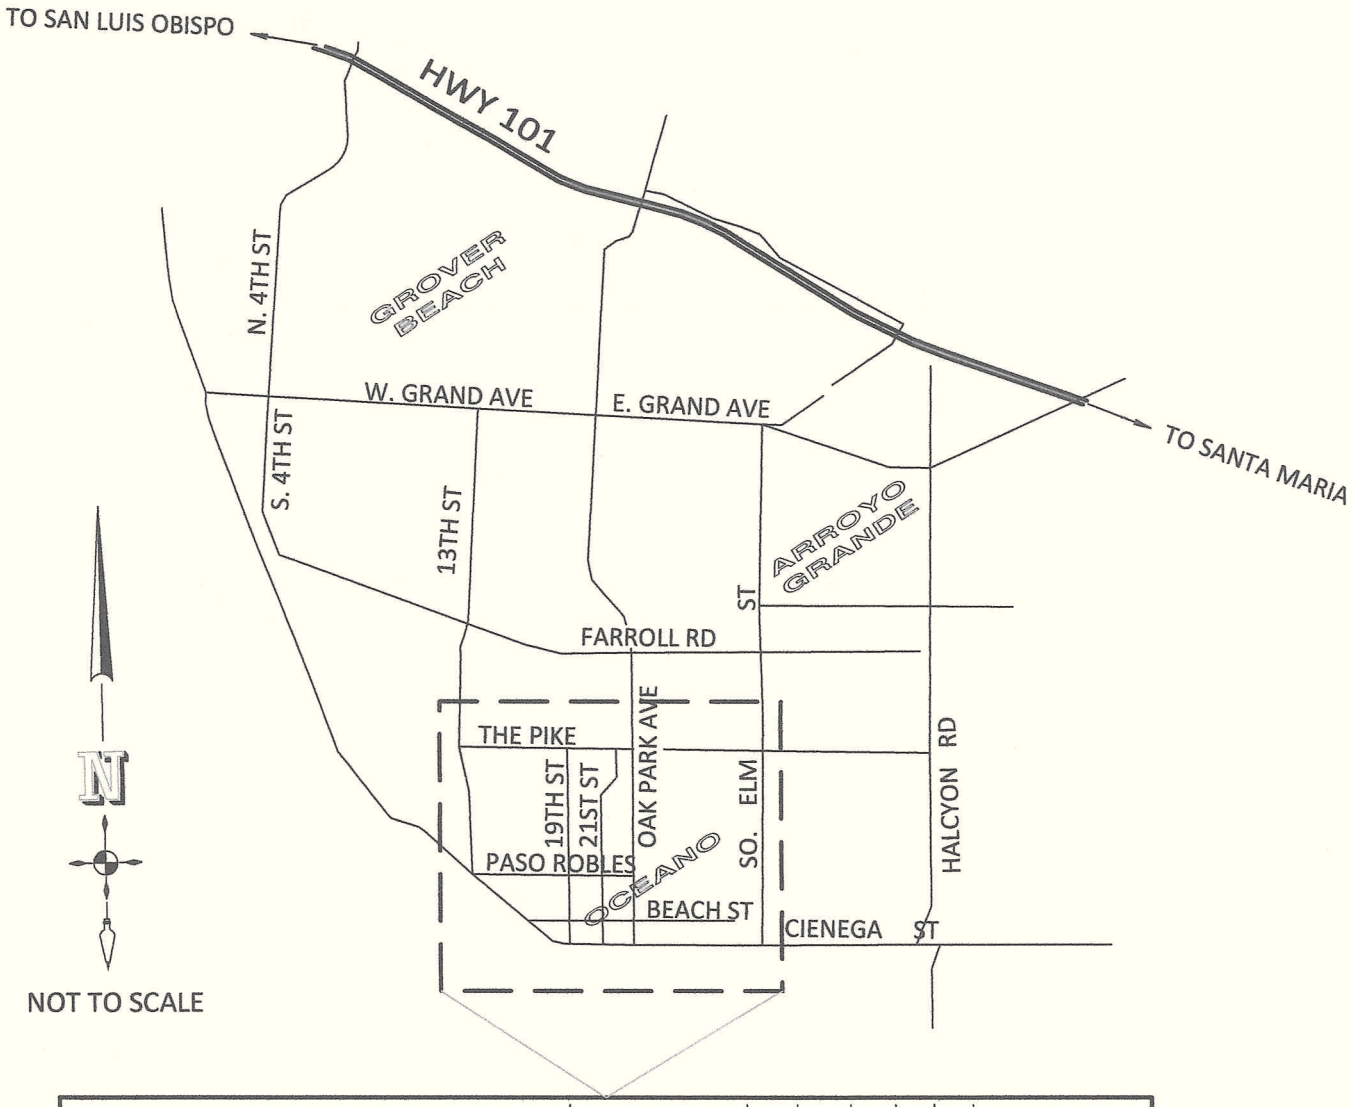

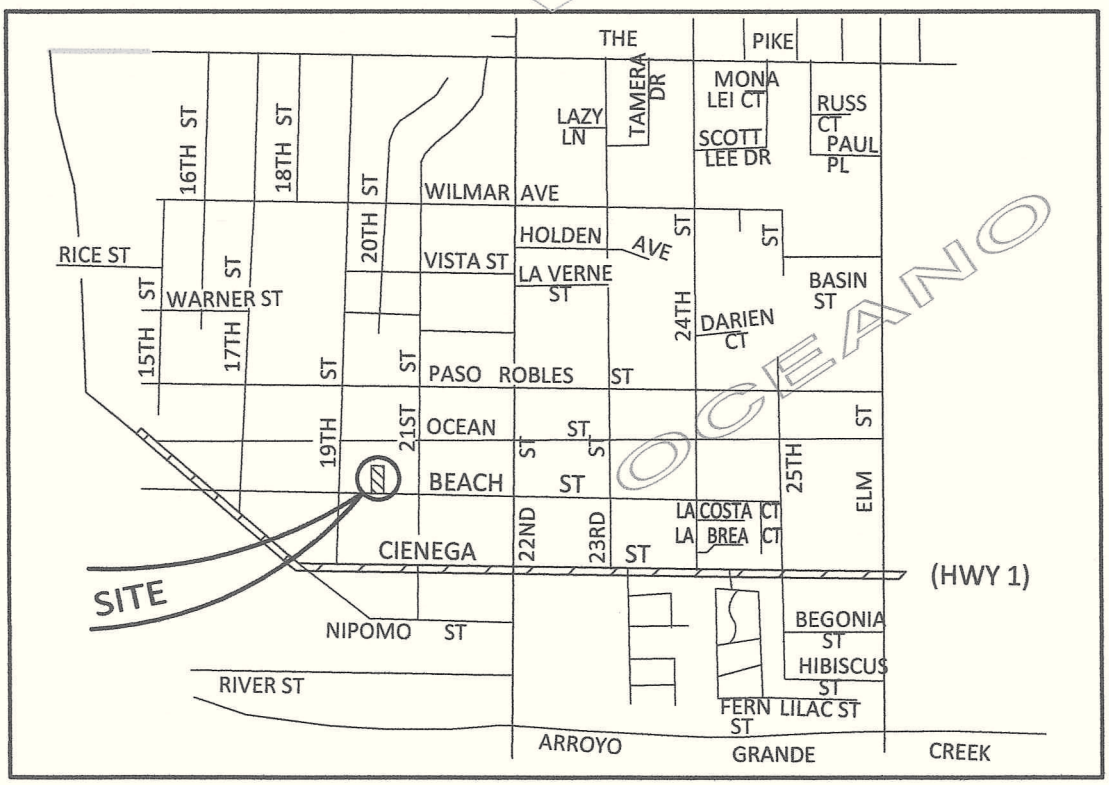

VICINITY MAP

TRACT 2982

TRACT 2982

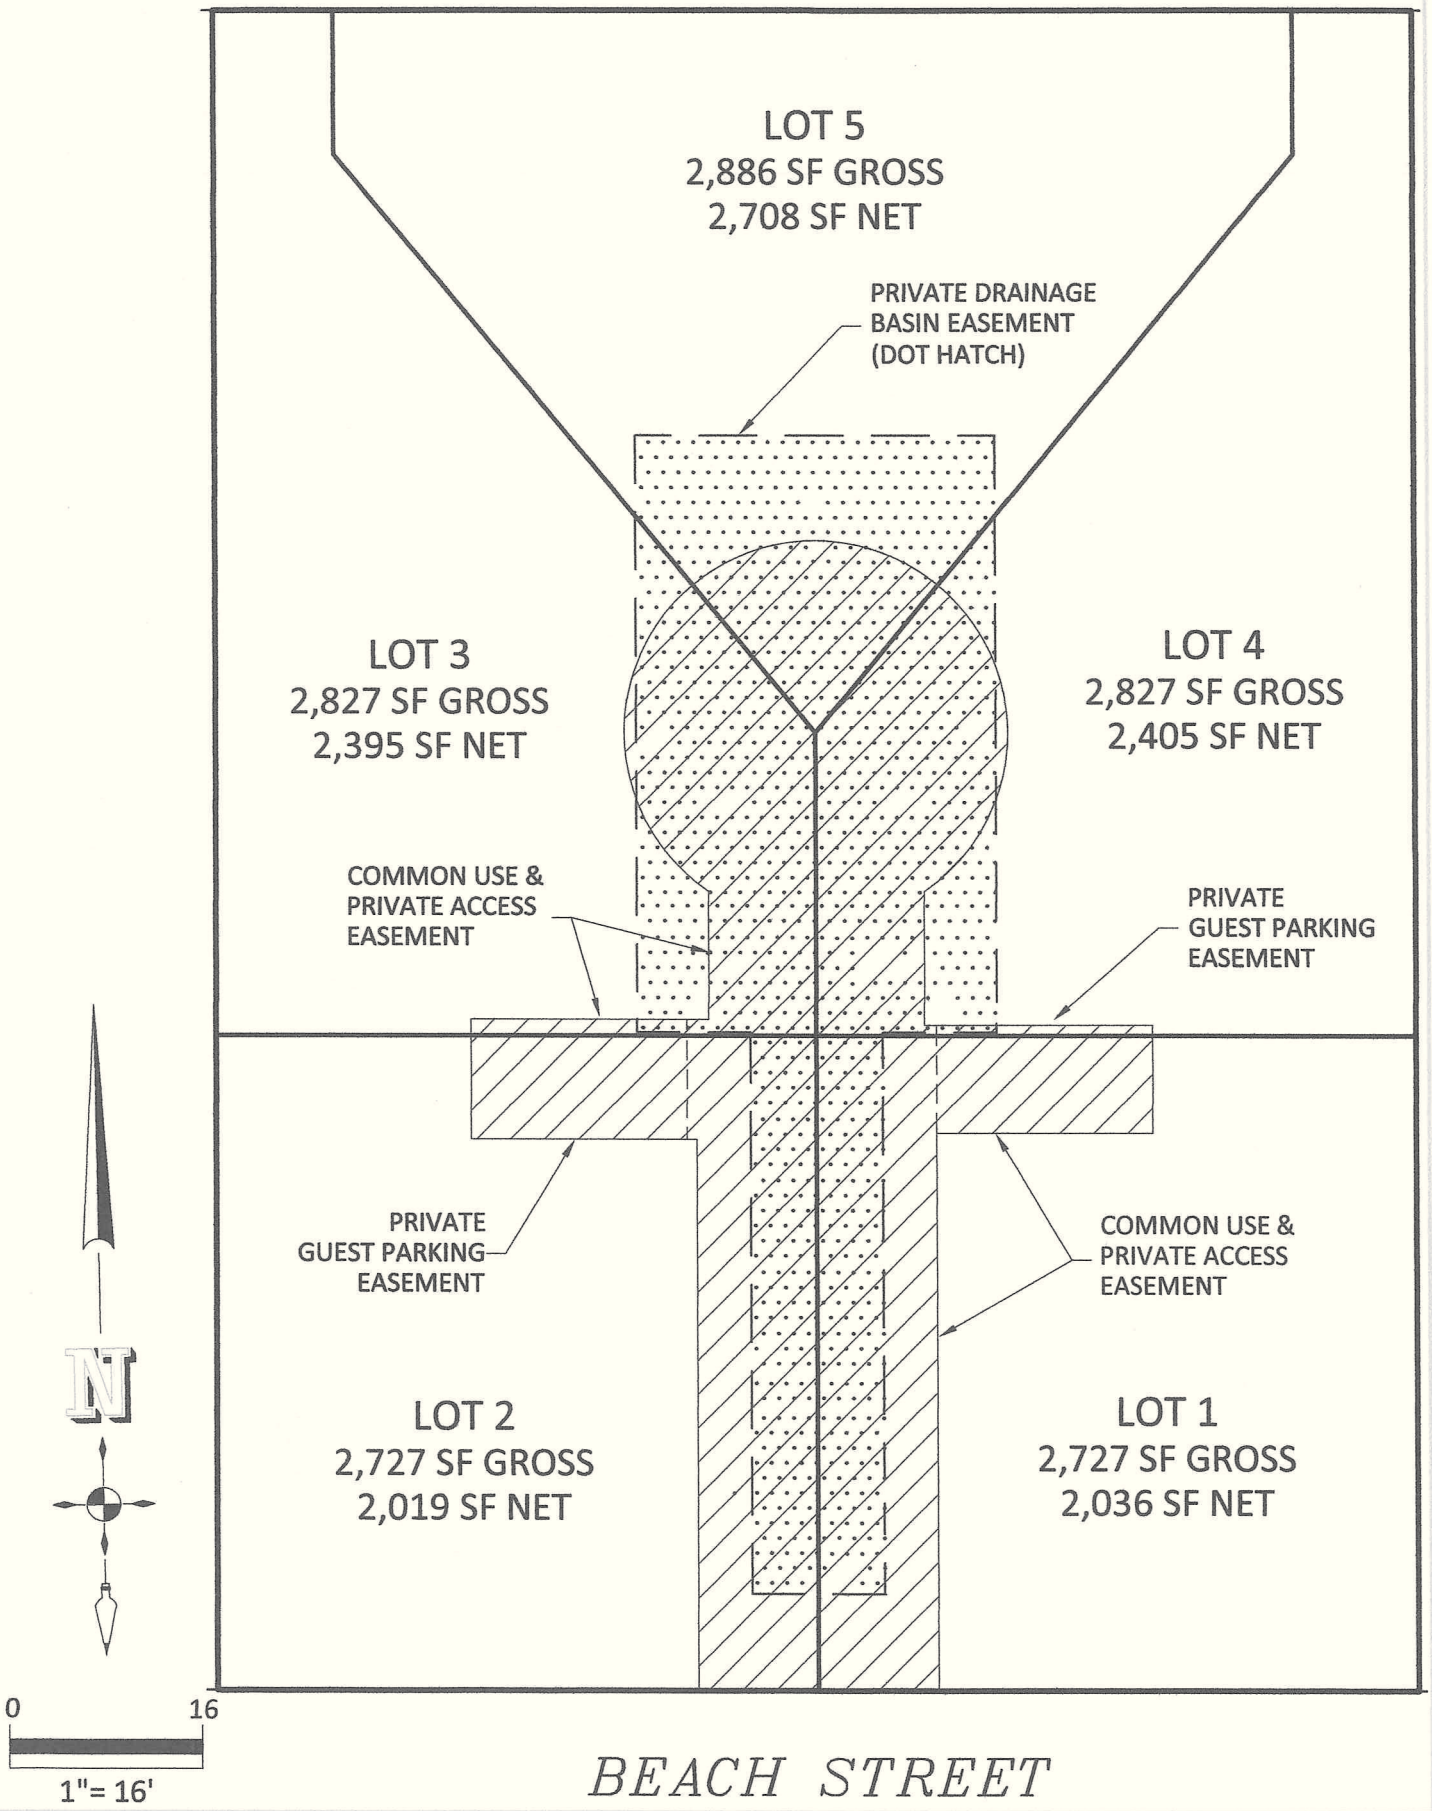
LOT 5
2,886 SF GROSS
2,708 SF NET
PRIVATE DRAINAGE BASIN EASEMENT (DOT HATCH)
LOT 3
2,827 SF GROSS
2,395 SF NET
LOT 4
2,827 SF GROSS
2,405 SF NET
COMMON USE & PRIVATE ACCESS EASEMENT
PRIVATE GUEST PARKING EASEMENT
PRIVATE GUEST PARKING EASEMENT
COMMON USE & PRIVATE ACCESS EASEMENT
N
LOT 2
2,727 SF GROSS
2,019 SF NET
LOT 1
2,727 SF GROSS
2,036 SF NET
0
16
1"= 16'
BEACH STREET