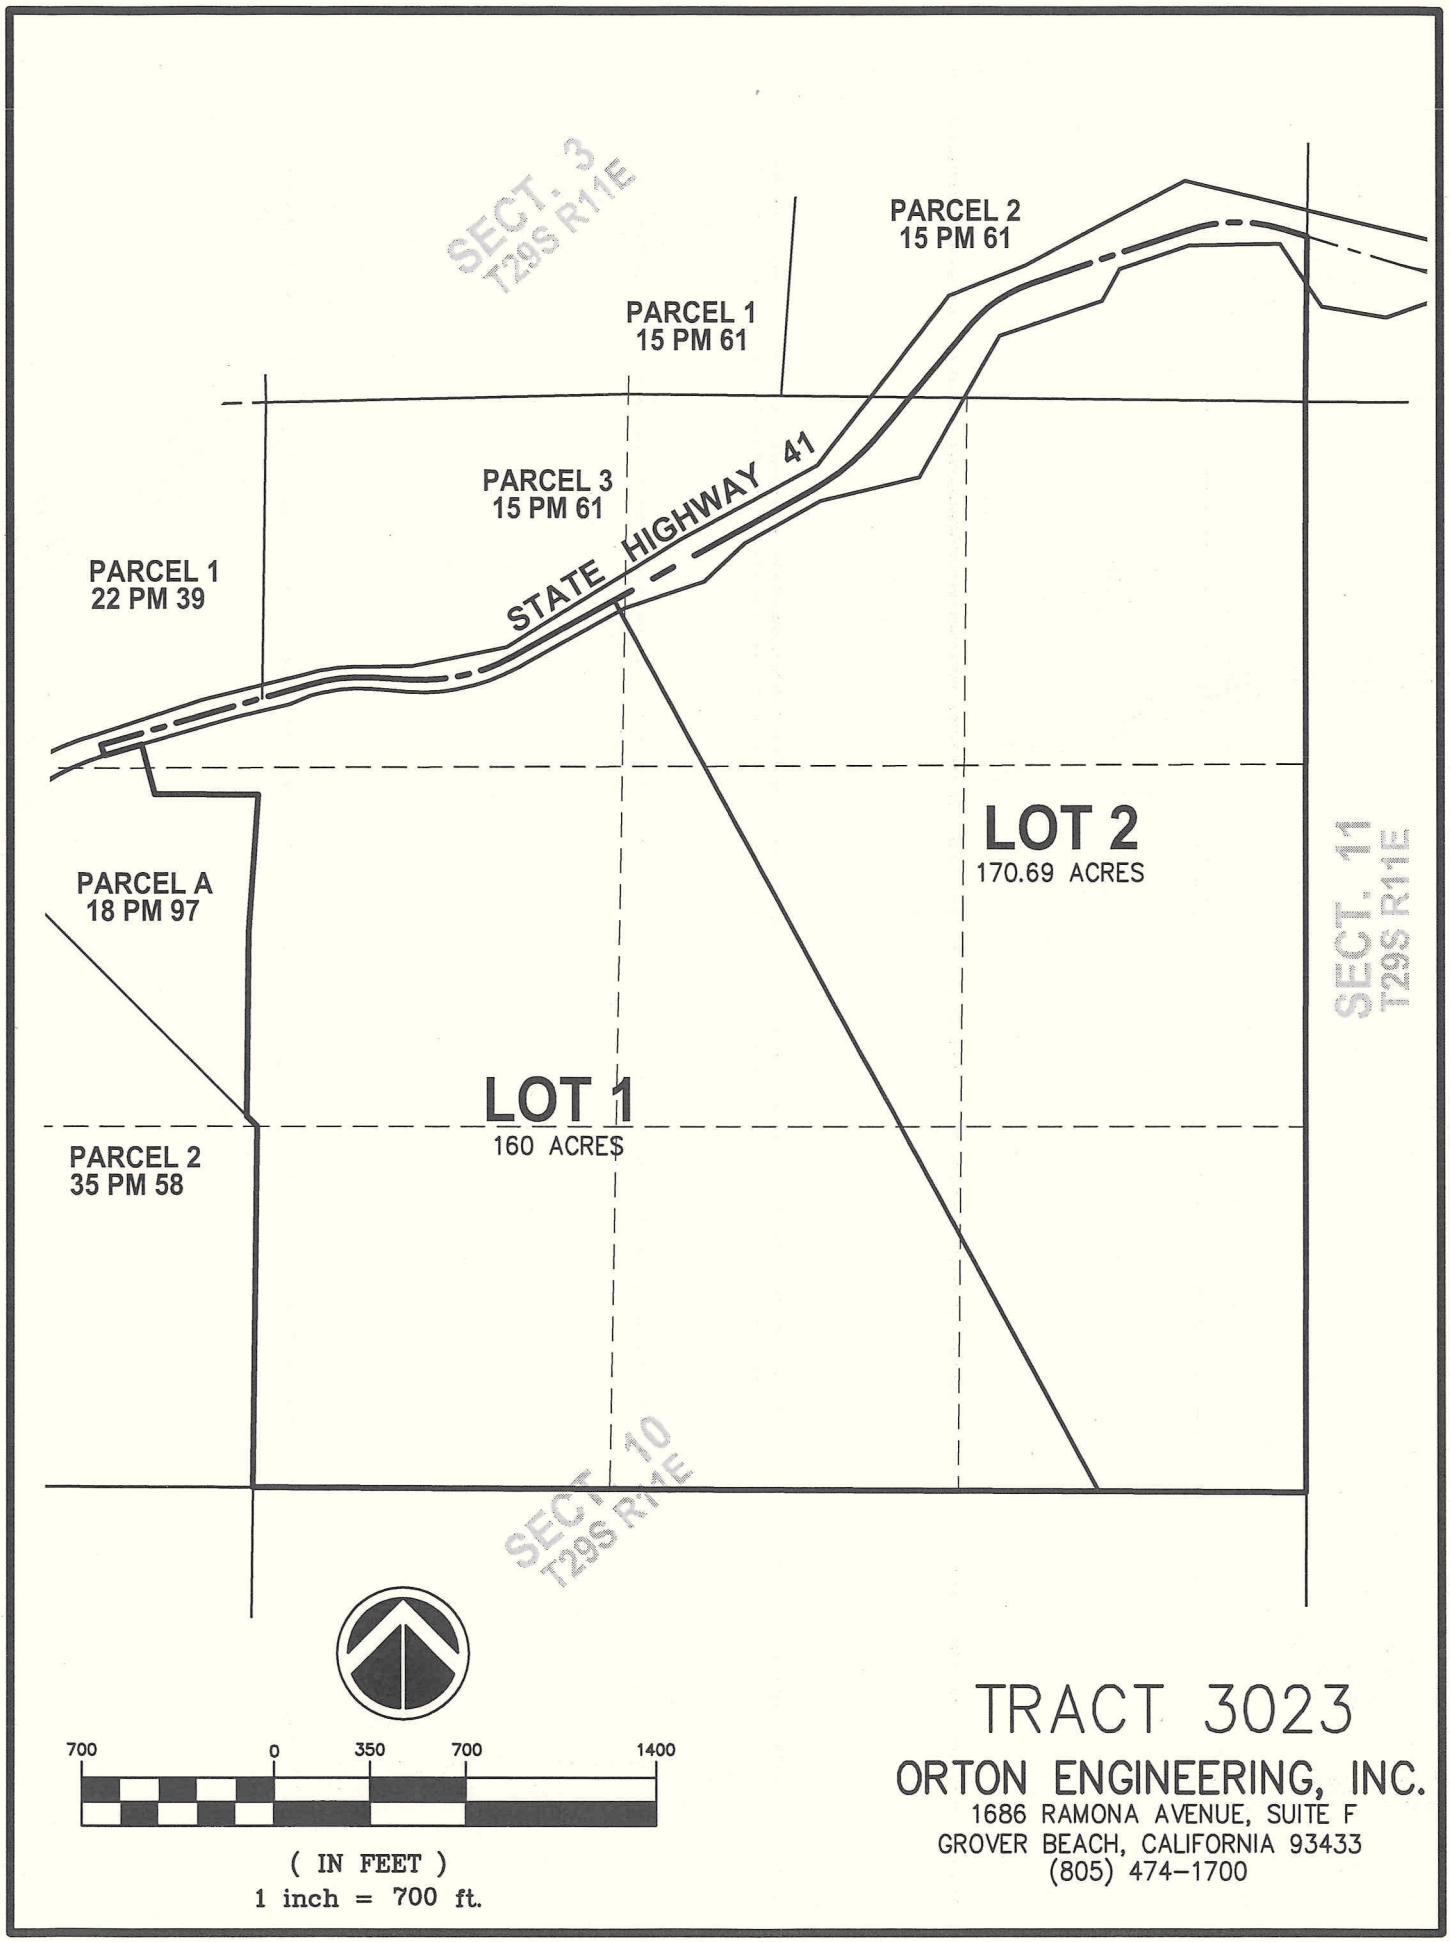

TRACT 3023

ORTON ENGINEERING, INC.
1686 RAMONA AVENUE, SUITE F
GROVER BEACH, CALIFORNIA 93433
(805) 474-1700

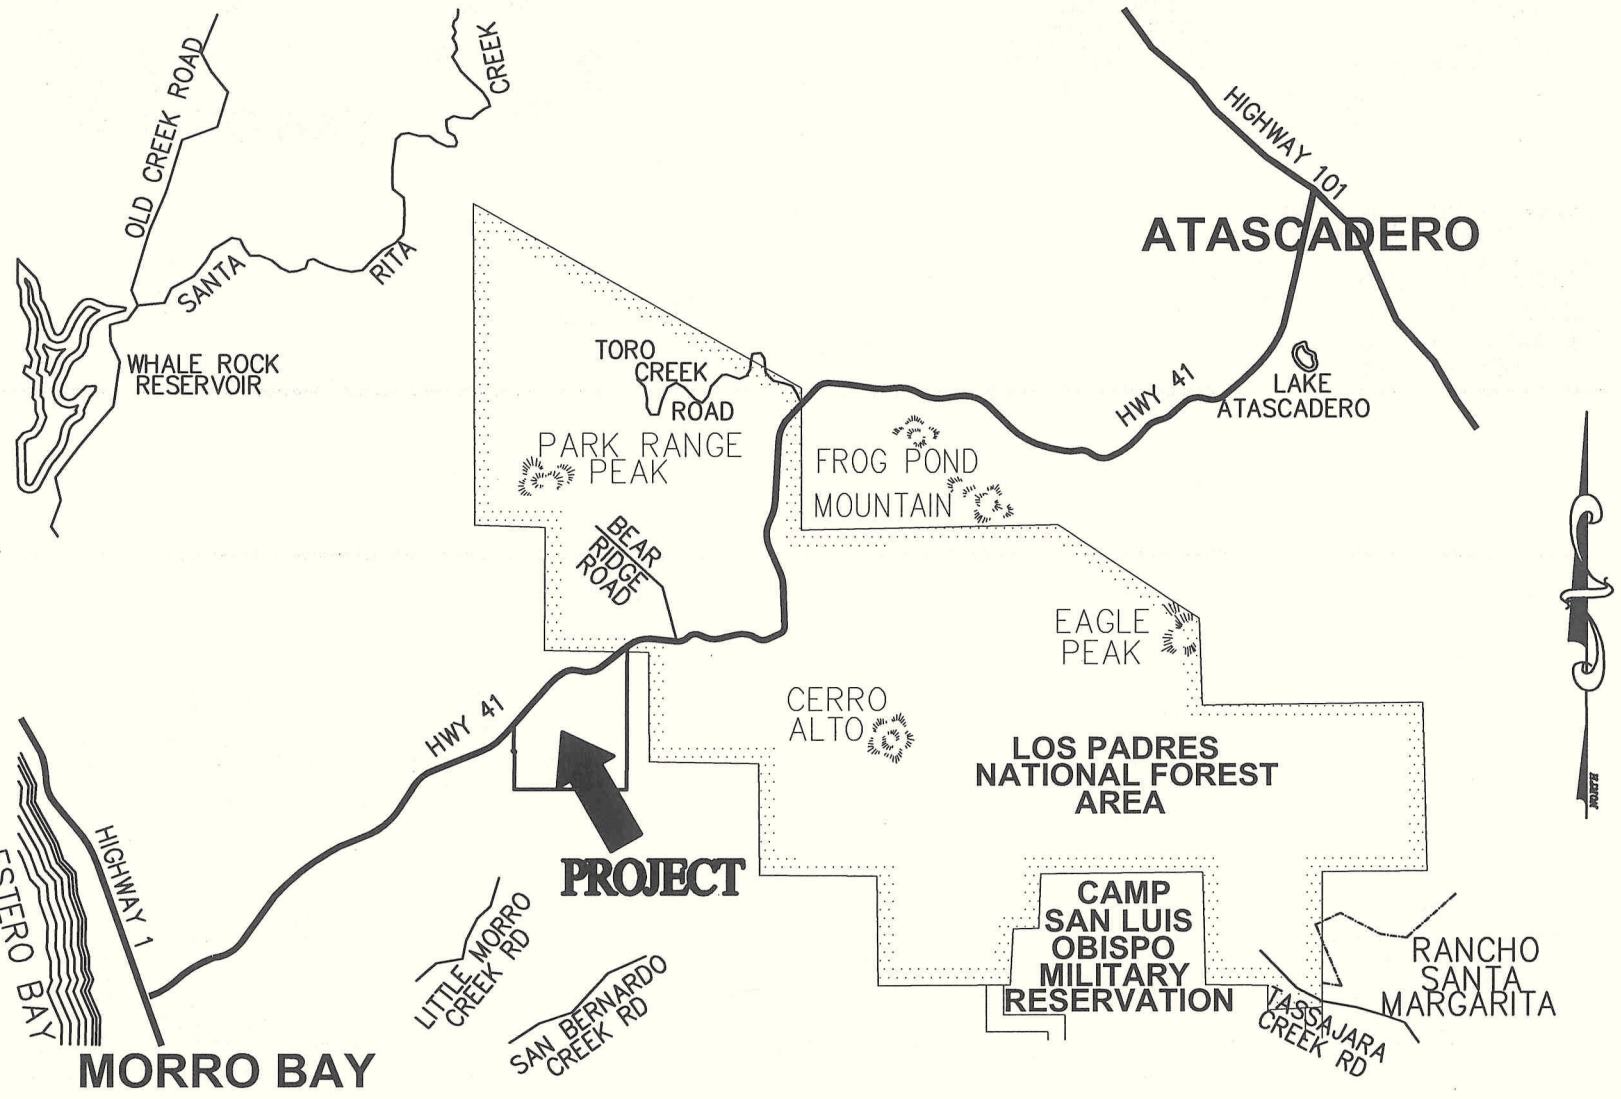

VICINITY MAP

NO SCALE

TRACT 3023

ORTON ENGINEERING INC.
1686 RAMONA AVE., SUITE F
GROVER BEACH, CALIFORNIA 93433
(805) 474-1700

PARCEL MAP

CO 05-0406

BEING A SUBDIVISION OF THE WEST HALF OF LOT 8 IN SECTION 4, TOWNSHIP 29 SOUTH, RANGE 14 EAST MOUNT DIABLO BASE AND MERIDIAN

SAN LUIS OBISPO COUNTY, STATE OF CALIFORNIA

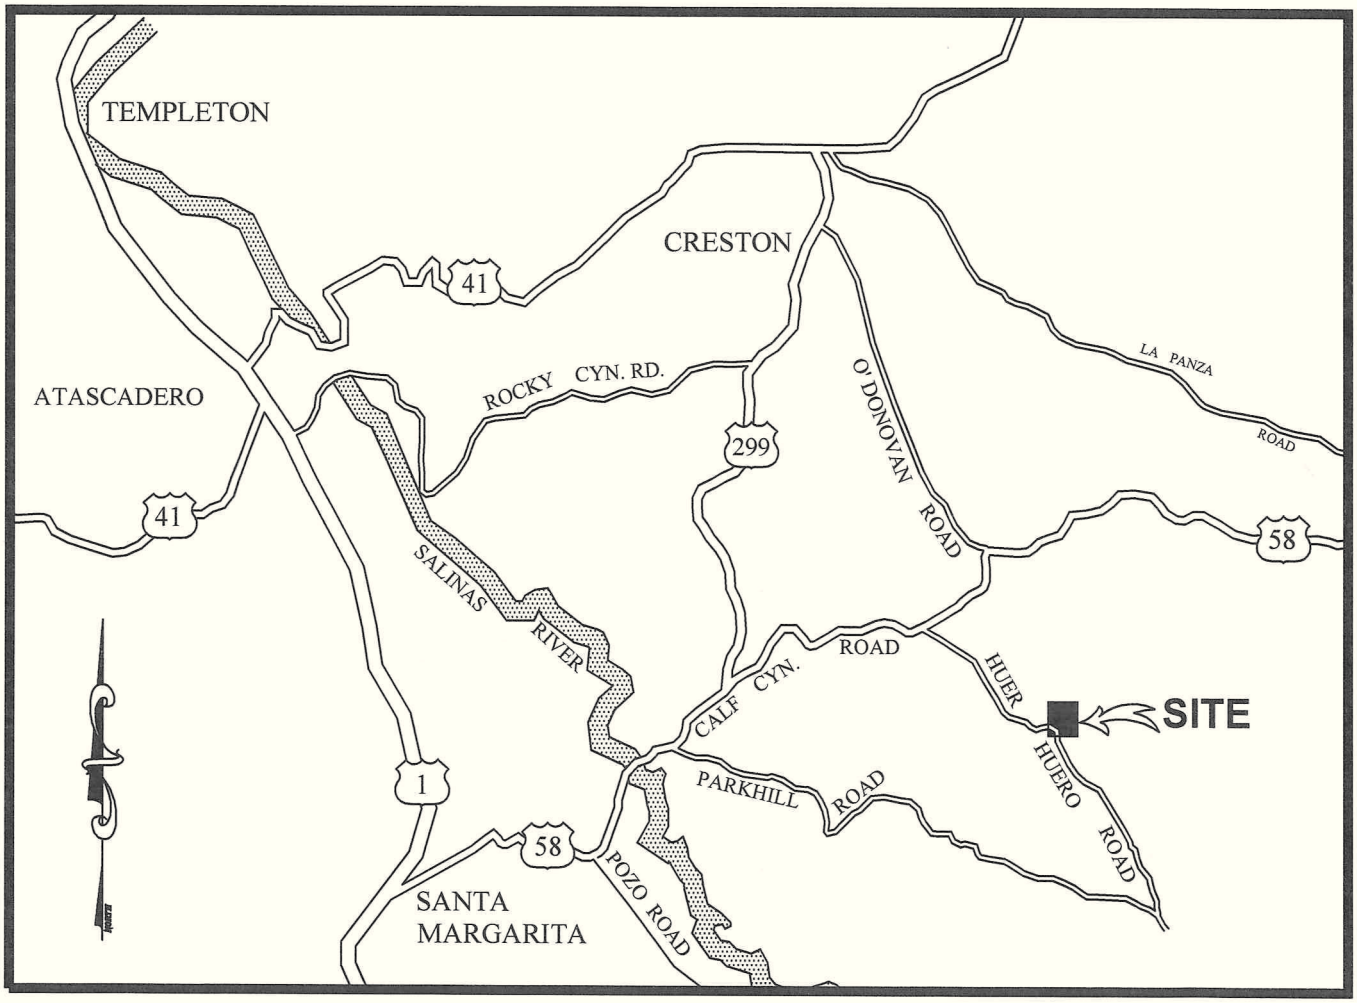

VICINITY MAP

N.T.S.

PARCEL MAP
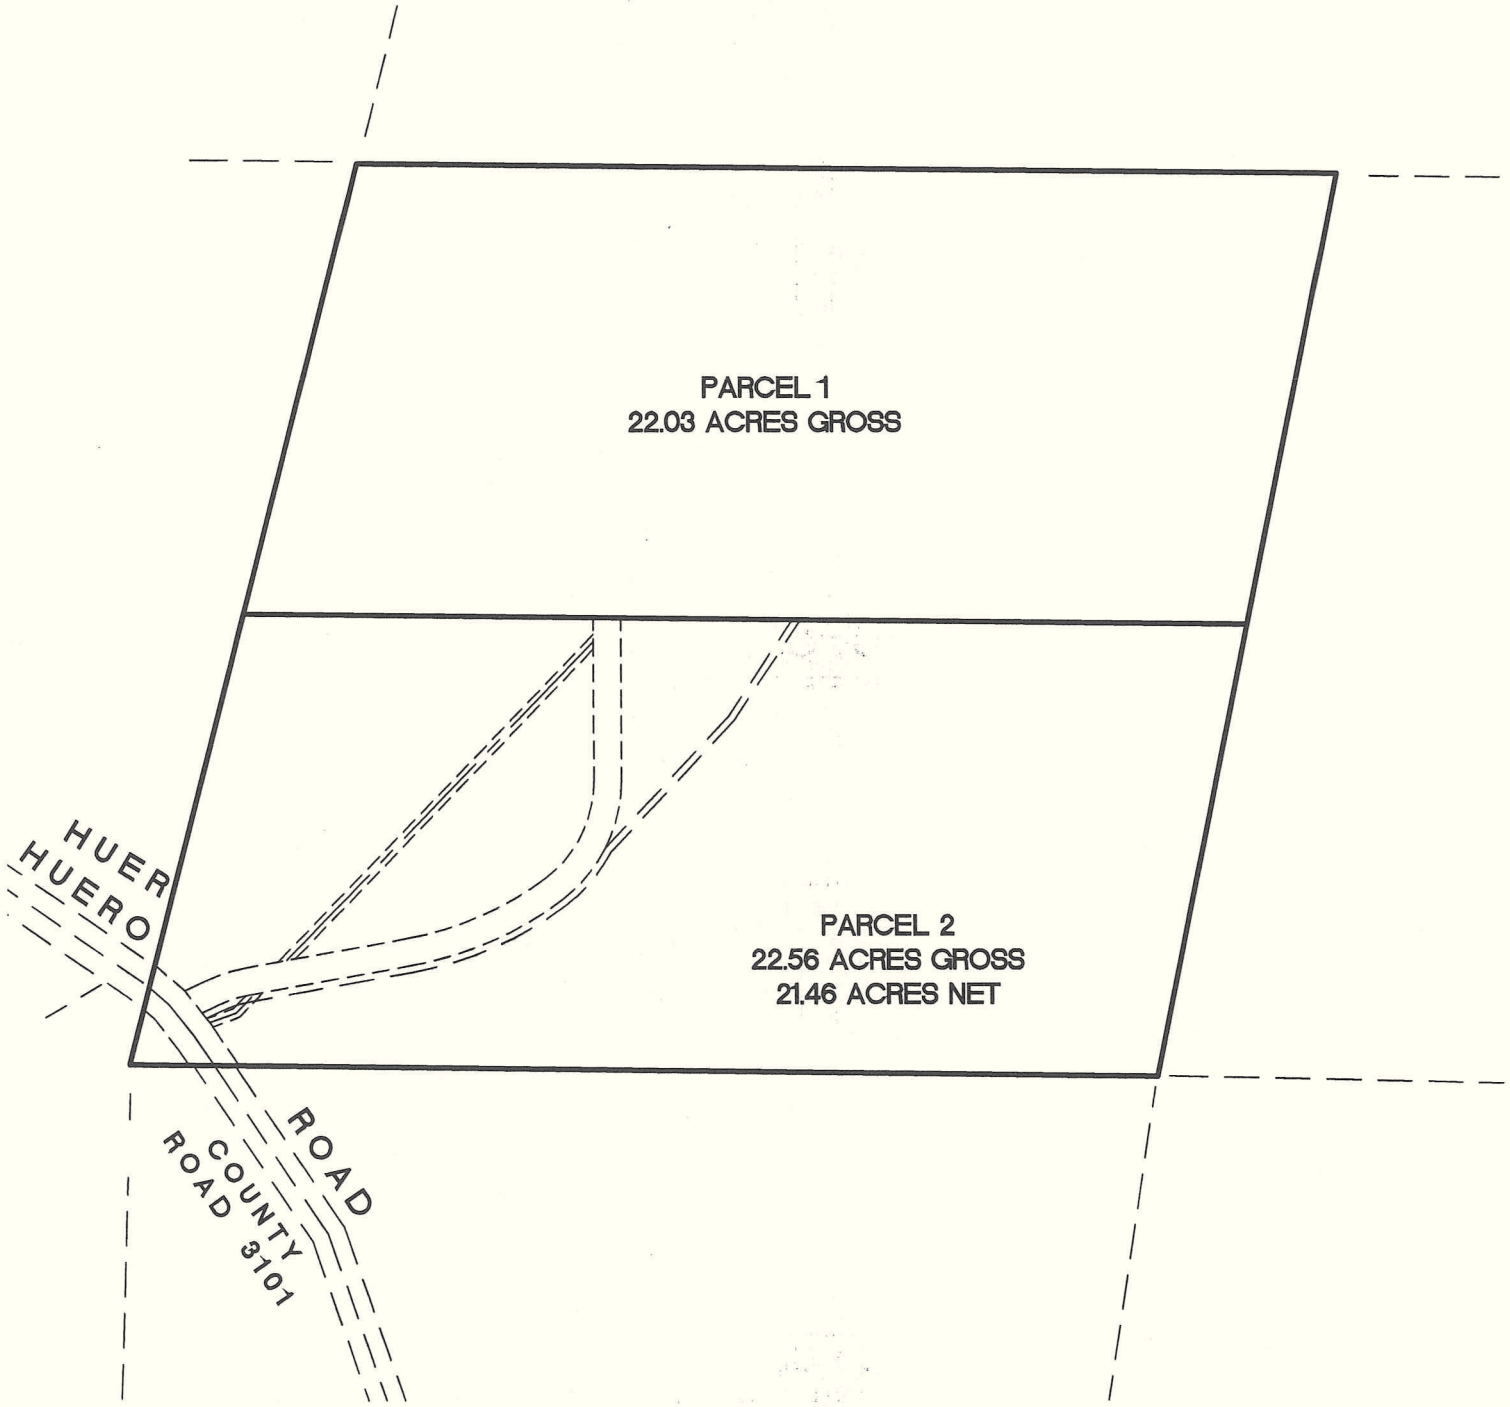
CO 05-0406