SAN LUIS OBISPO COUNTY DEPARTMENT OF BUILDING AND PLANNING

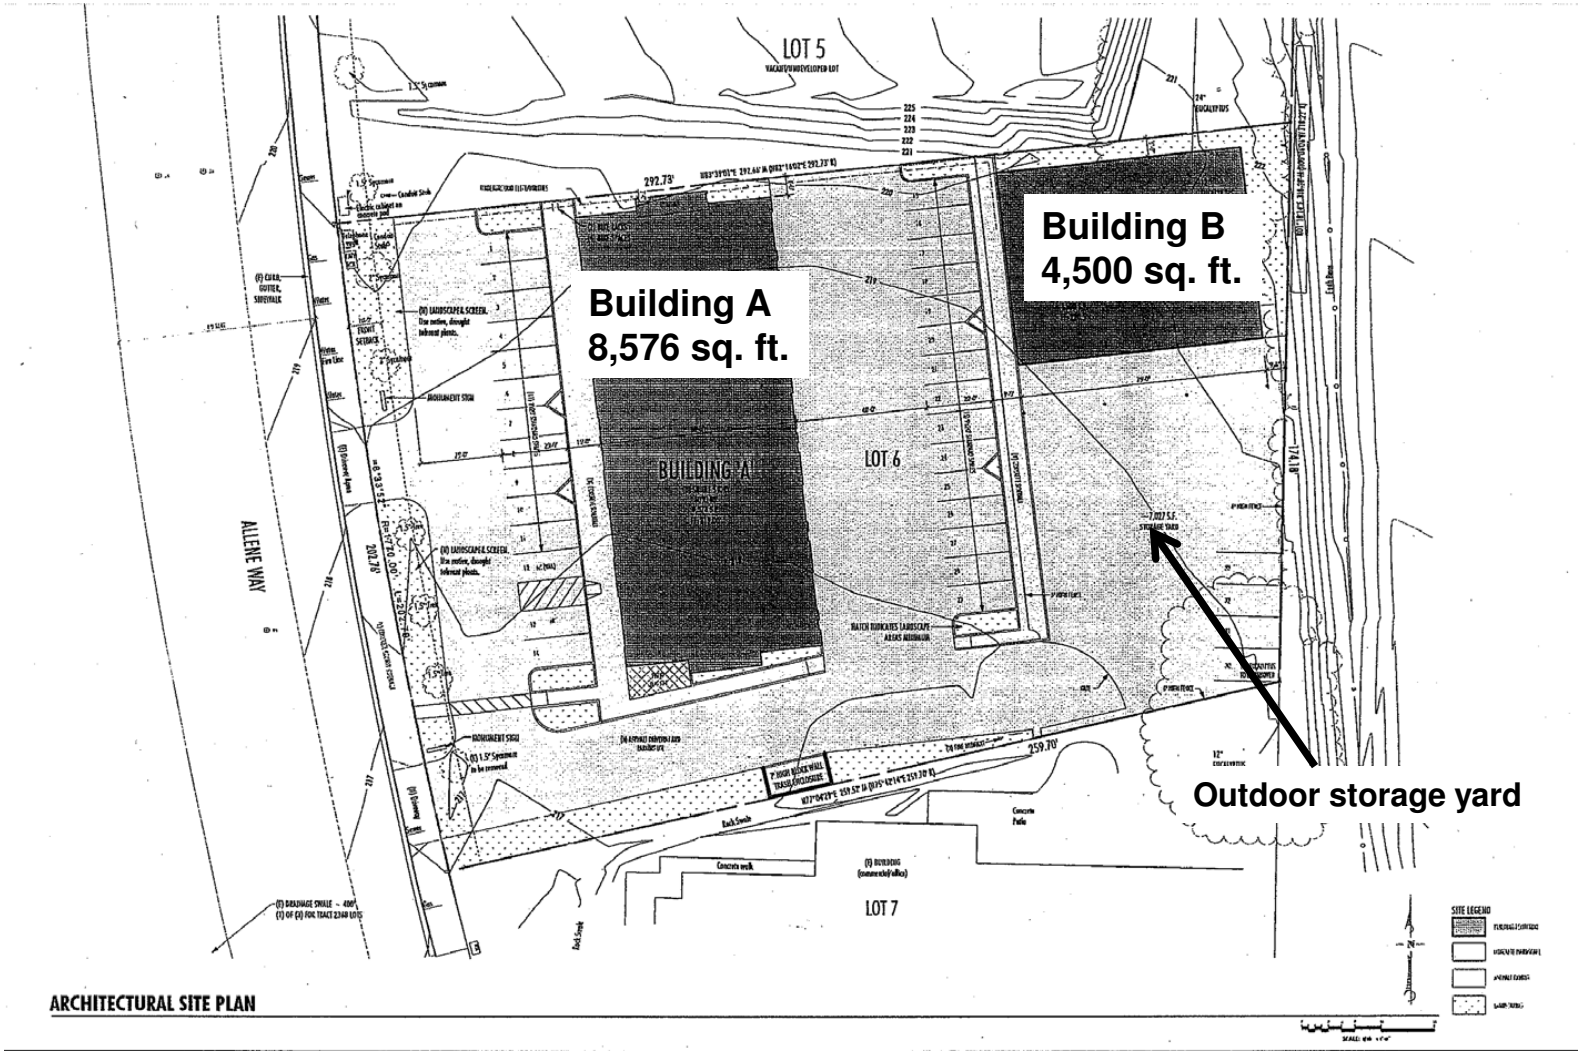

PROJECT

Maino Minor Use Permit
DRC2012-00059

EXHIBIT

Site Plan