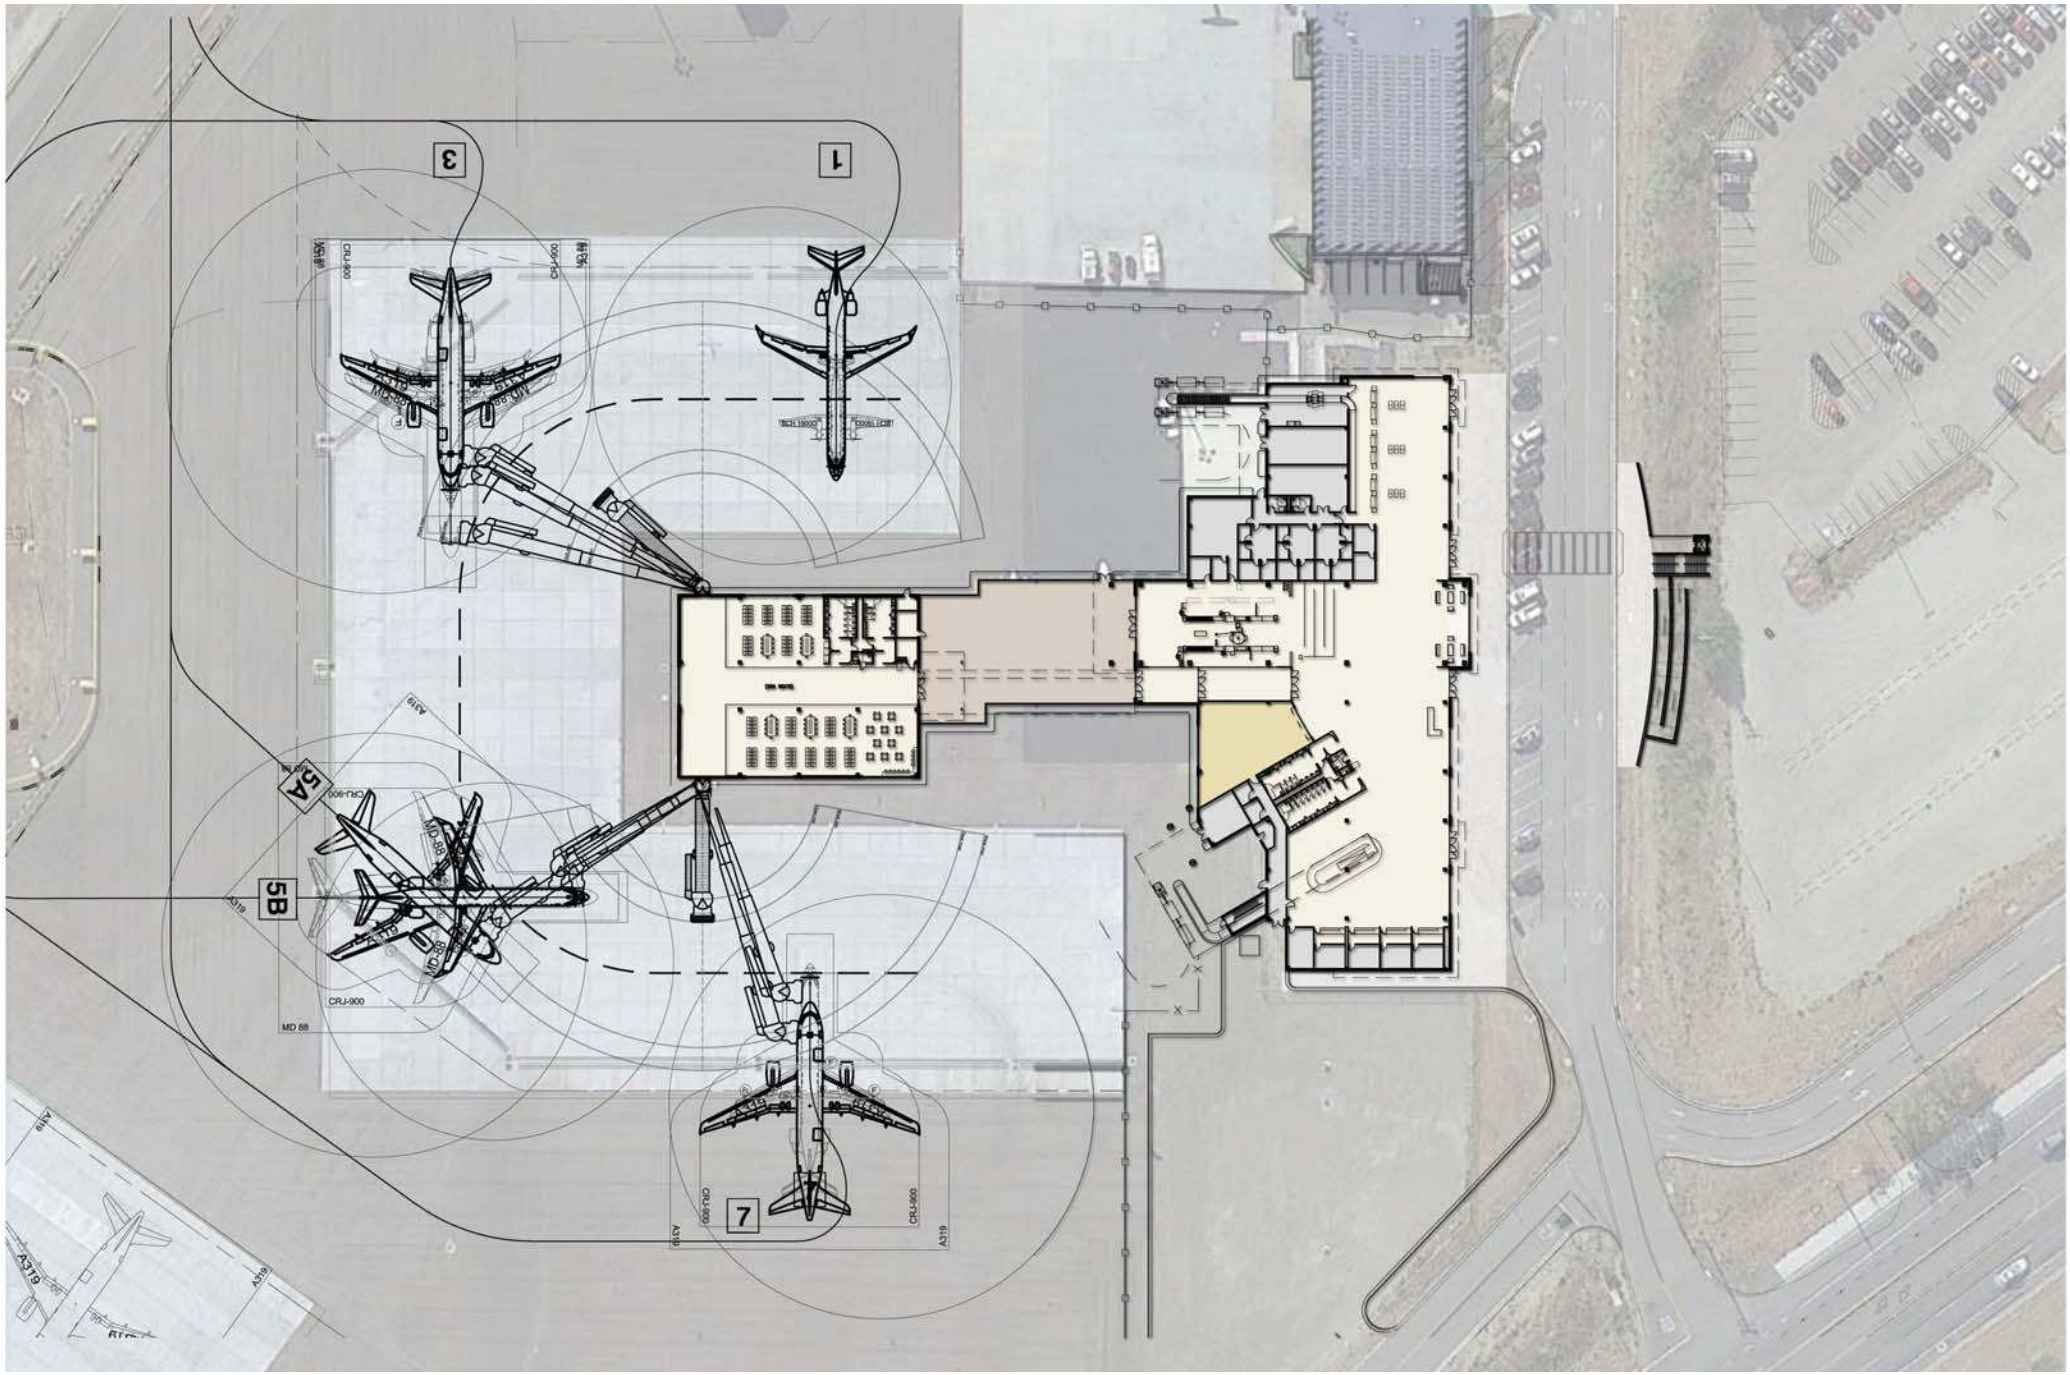Attachment 2: Updated New Terminal Floor Plan