TRACT 2637 – PHASE 1

A SUBDIVISION OF A PORTION OF THE WEST ½
OF THE SOUTHWEST ¼ OF SECTION 16.
T.25 S., R.12 E., M.D.B.M.
COUNTY OF SAN LUIS OBISPO,
STATE OF CALIFORNIA.

VICINITY MAP

(NOT TO SCALE)

TWIN CITIES SURVEYING INC.
TEMPLETON, CALIFORNIA
JN 12084

TRACT 2637 – PHASE 1

A SUBDIVISION OF A PORTION OF THE WEST ½
OF THE SOUTHWEST ¼ OF SECTION 16.
T.25 S., R.12 E., M.D.B.M.
COUNTY OF SAN LUIS OBISPO,
STATE OF CALIFORNIA.

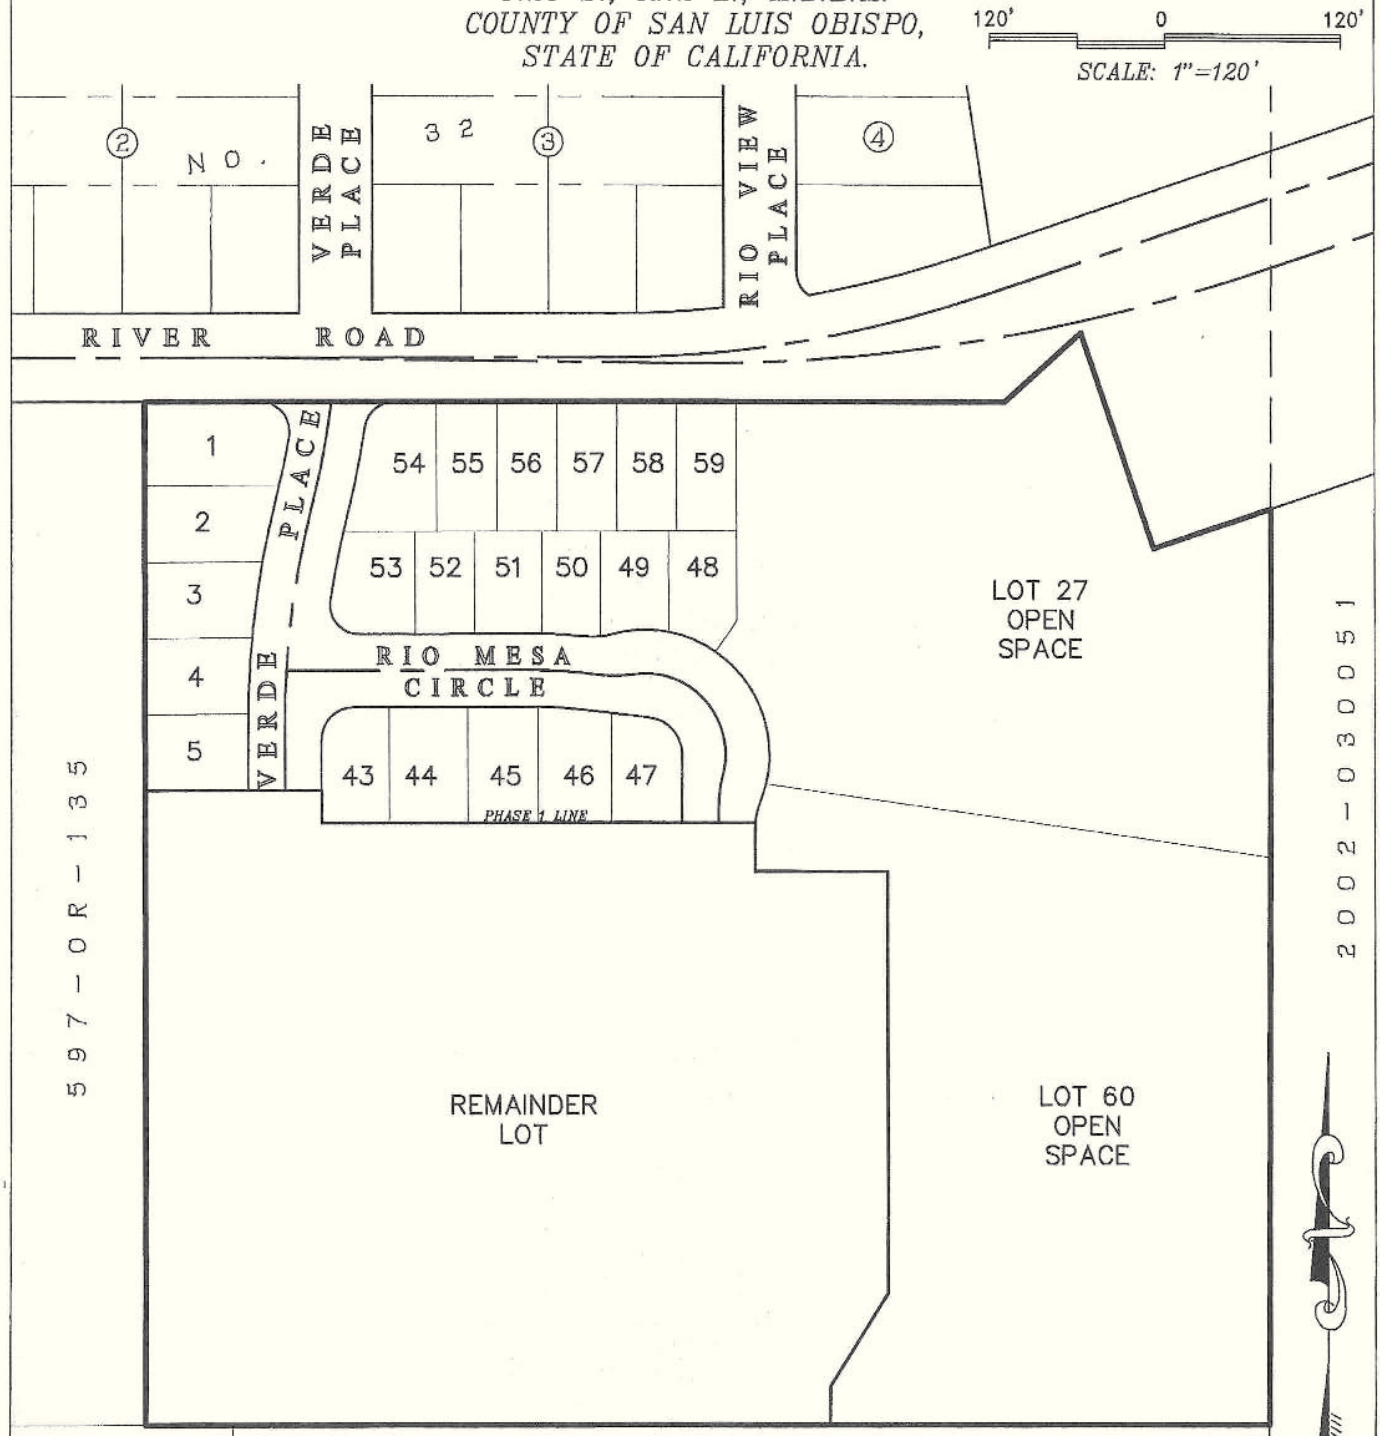

V. M. 2002-060355

LAYOUT MAP

TWIN CITIES SURVEYING INC.
TEMPLETON, CALIFORNIA
JN 12084