Attachment 3 Graphics

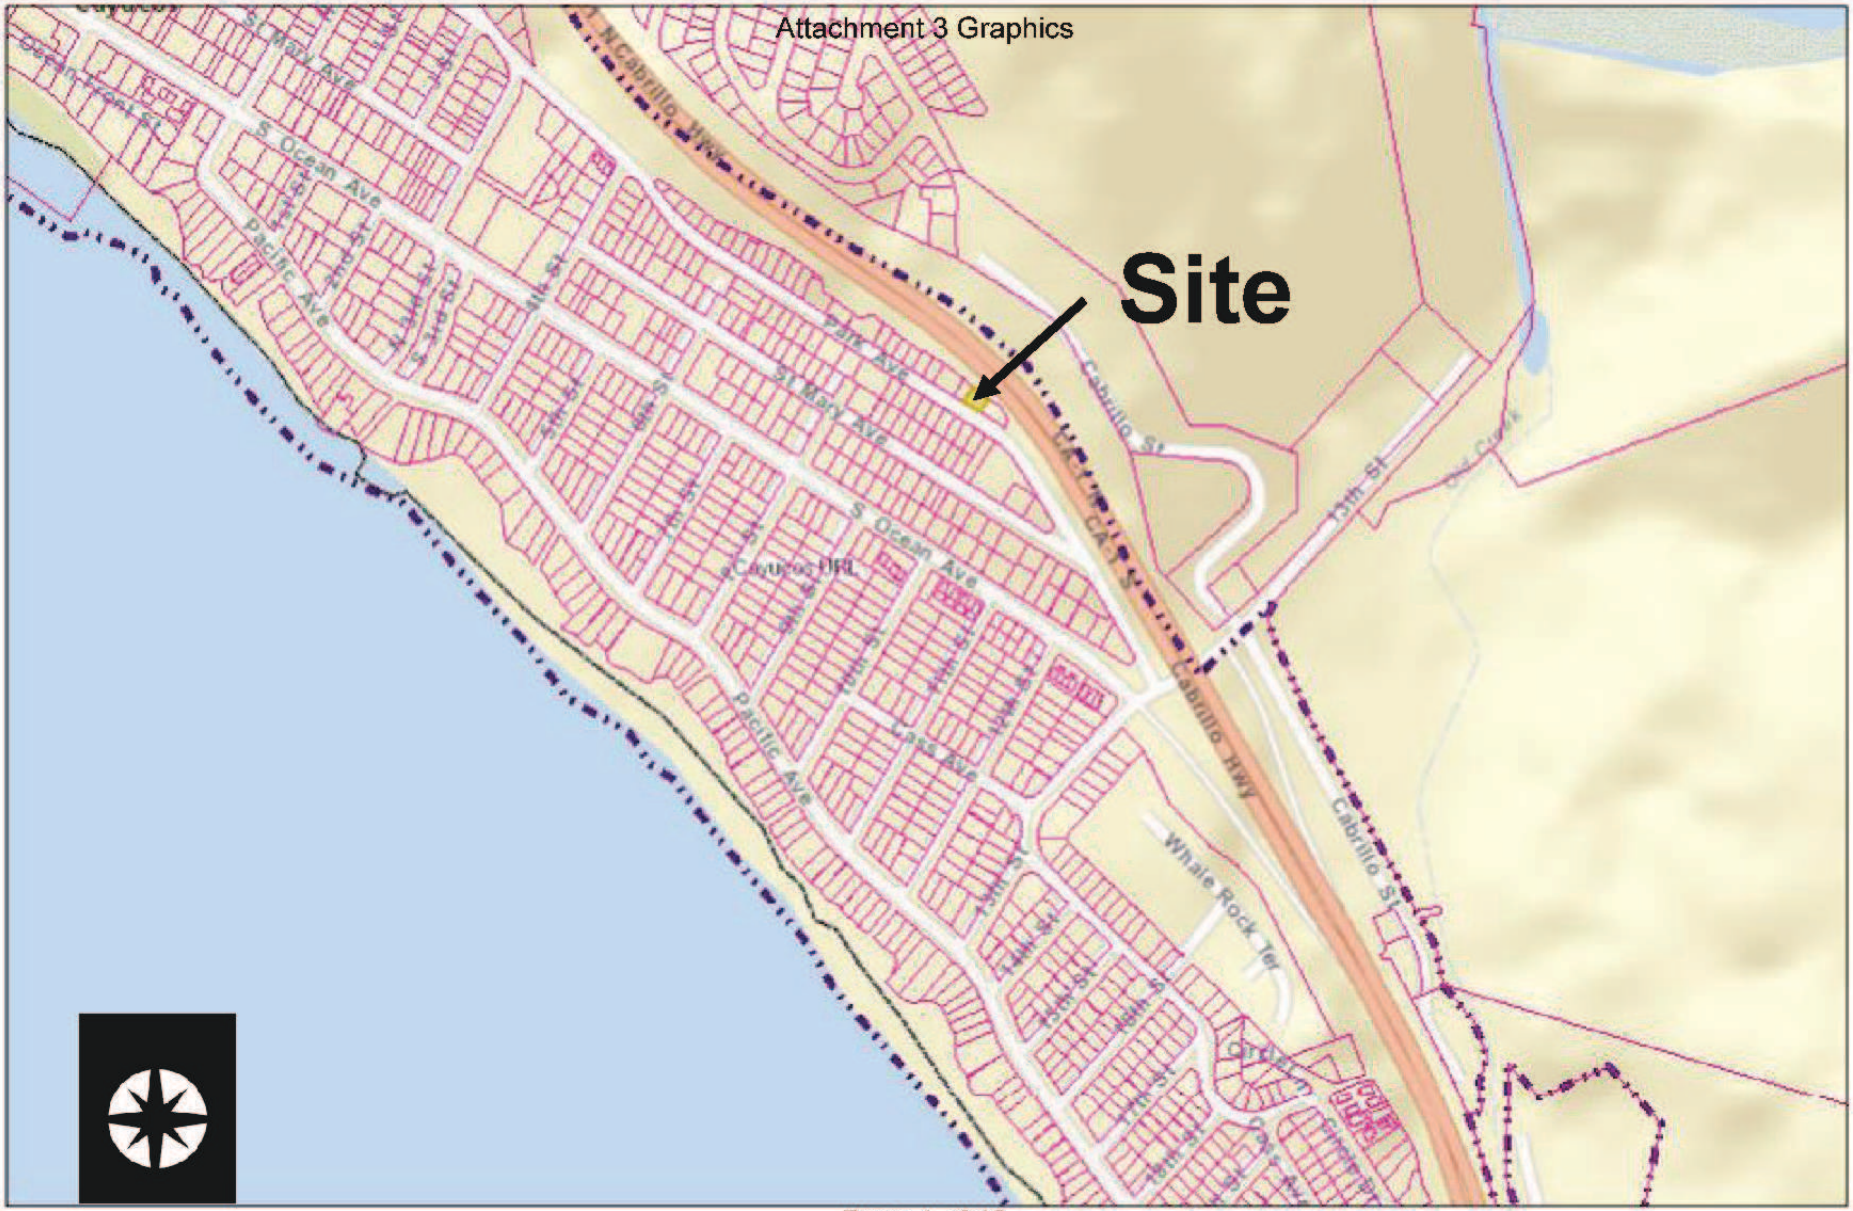

PROJECT

Minor Use Permit/Coastal Development Permit
PRBWA and AT&T / DRC2013-00078

EXHIBIT

Vicinity Map

PROJECT
Minor Use Permit/Coastal Development Permit
PRBWA and AT&T / DRC2013-00078

EXHIBIT
Land Use Category Map

Attachment 3 Graphics

PROJECT
Minor Use Permit/Coastal Development Permit
PRBWA and AT&T / DRC2013-00078

EXHIBIT
Aerial Map

Attachment 3 Graphics

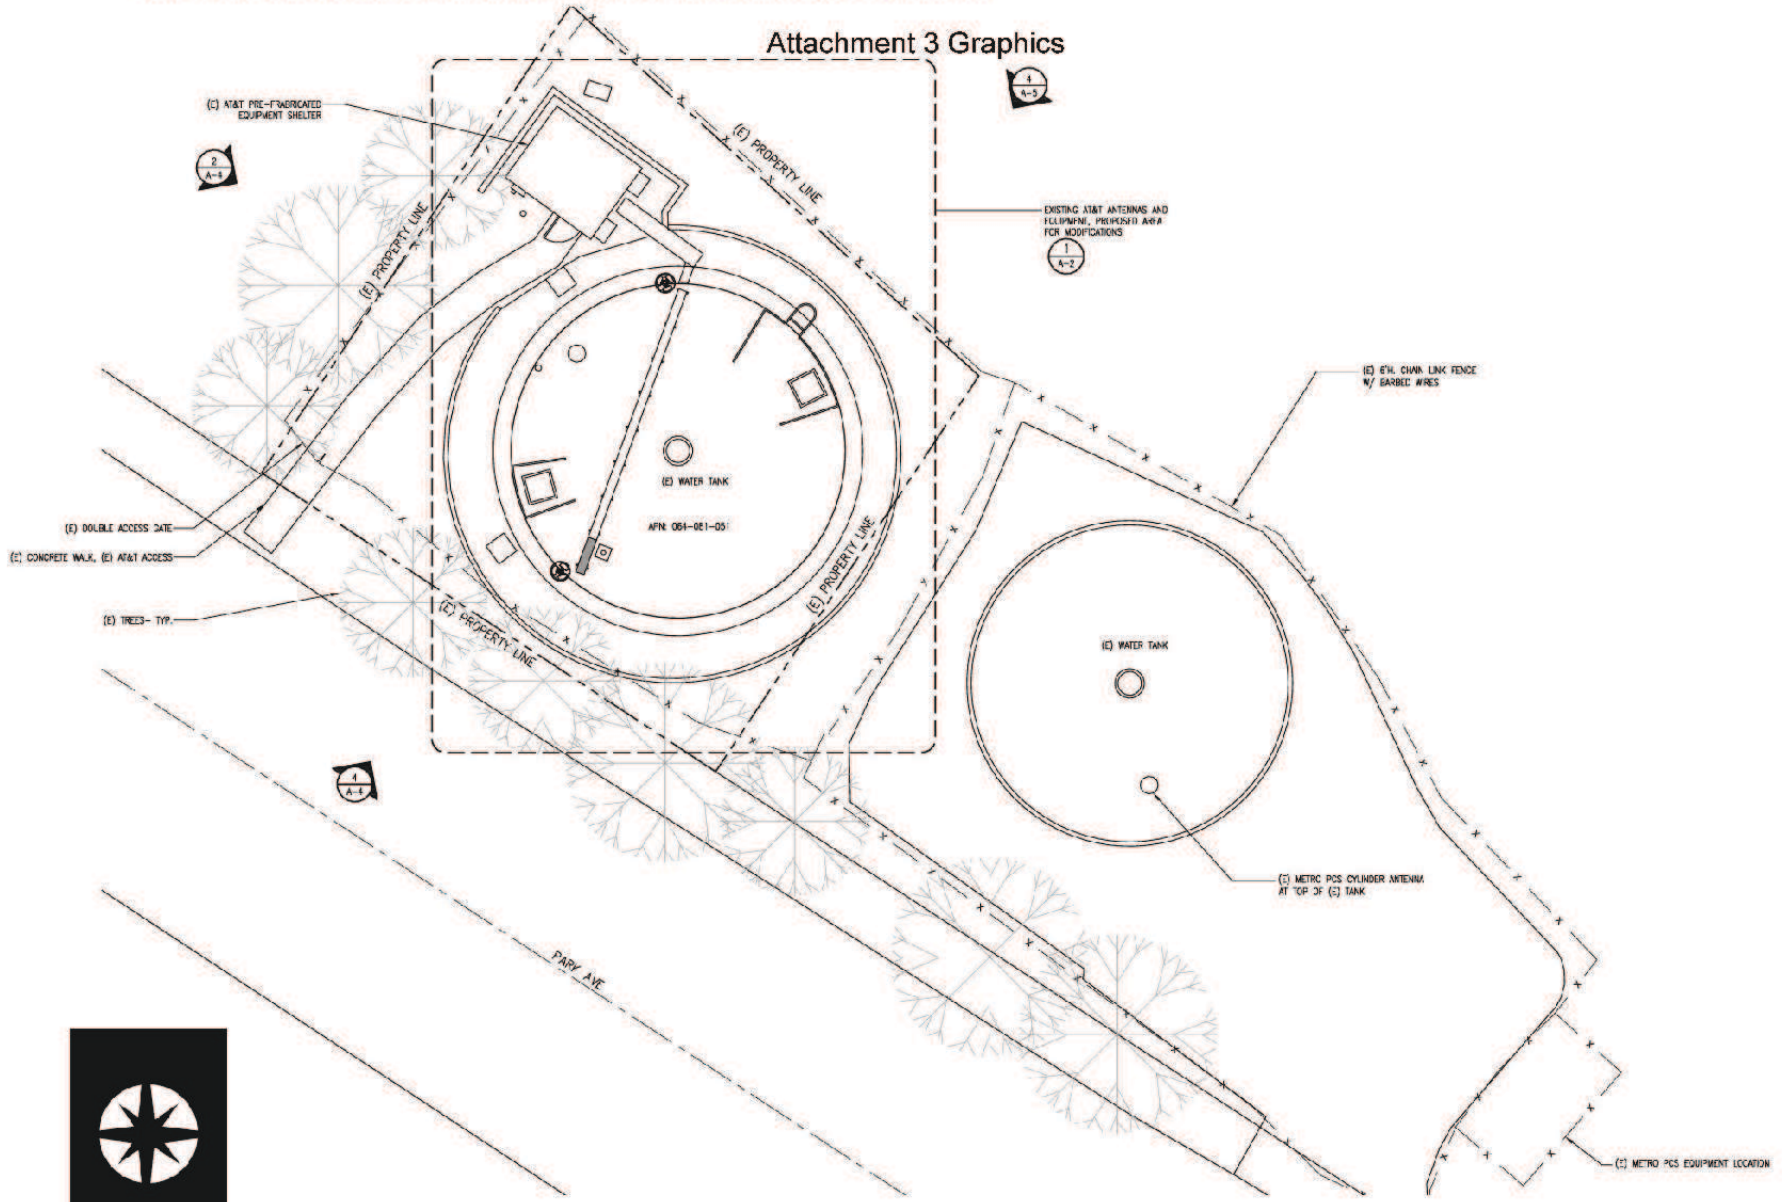

PROJECT

Minor Use Permit/Coastal Development Permit
PRBWA and AT&T / DRC2013-00078

EXHIBIT

Site Plan

Attachment 3 Graphics

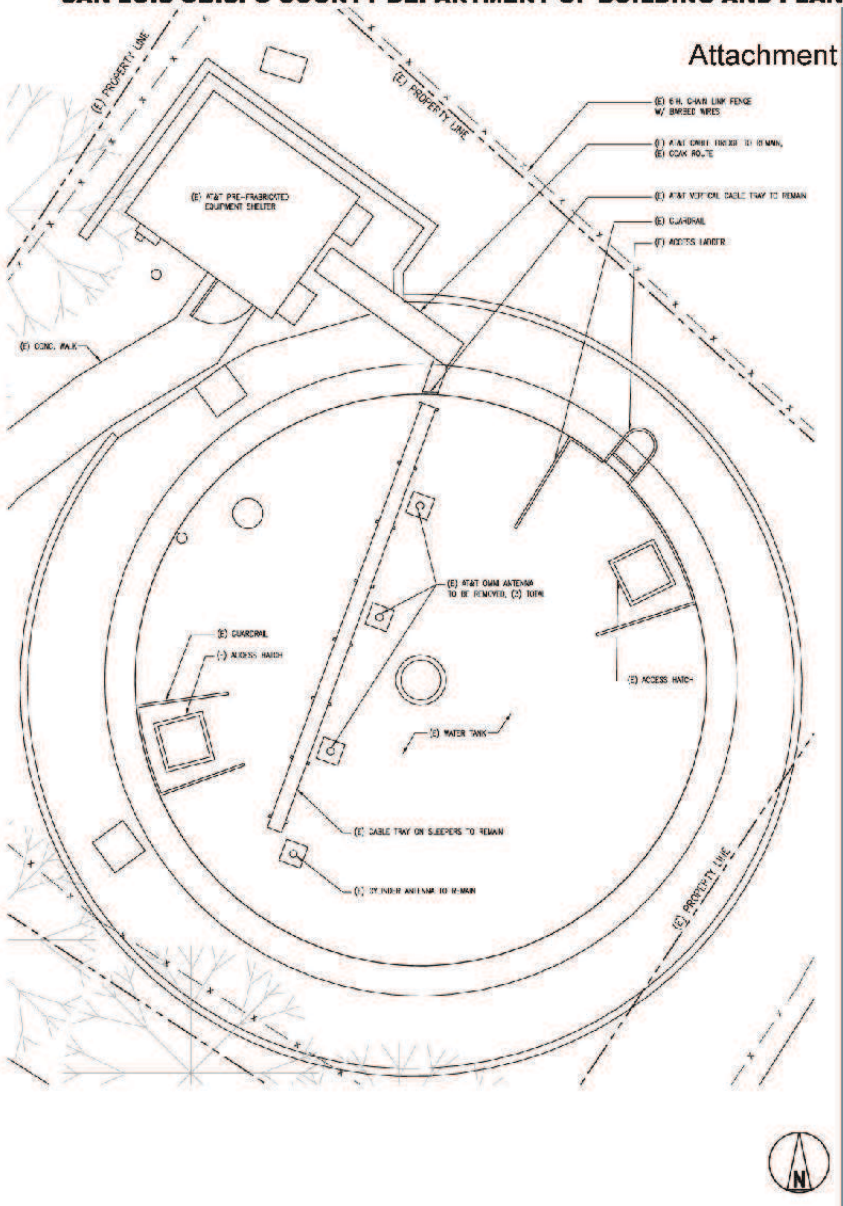

EXISTING PROJECT AREA PLAN

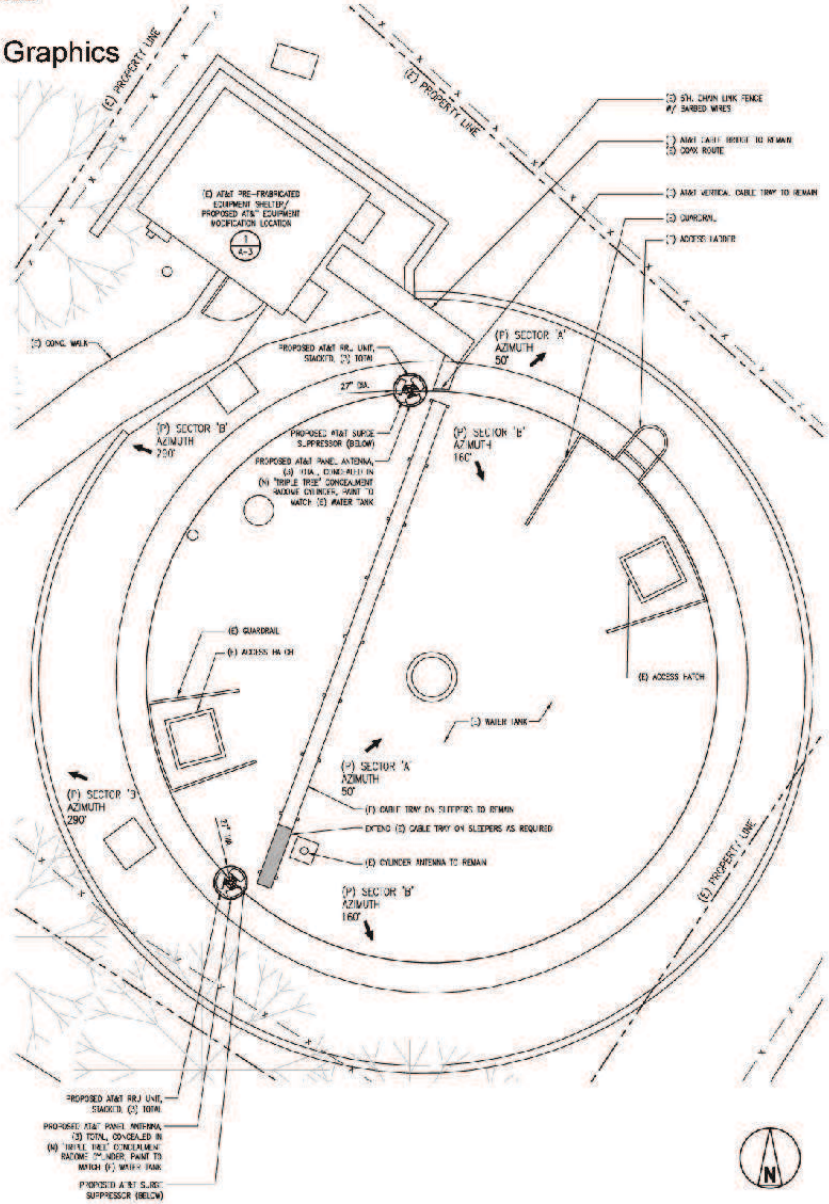

PROPOSED PROJECT AREA PLAN

PROJECT

Minor Use Permit/Coastal Development Permit
PRBWA and AT&T / DRC2013-00078

EXHIBIT

Project Area Plan

Attachment 3 Graphics

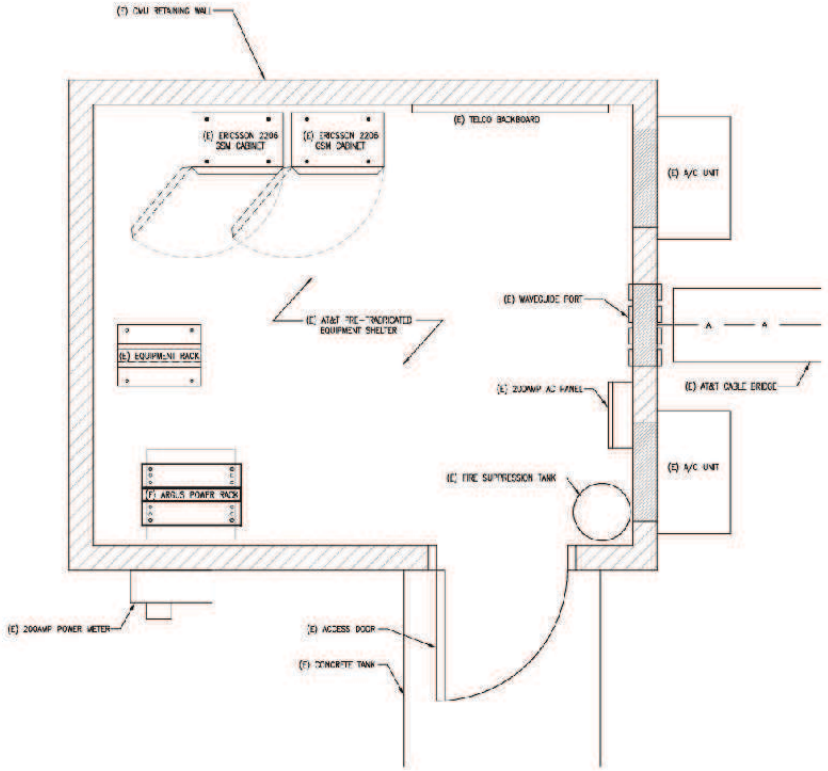

EXISTING EQUIPMENT LAYOUT

SCALE: 1/4"=1'-0" 0 0.5 1 1.5

2

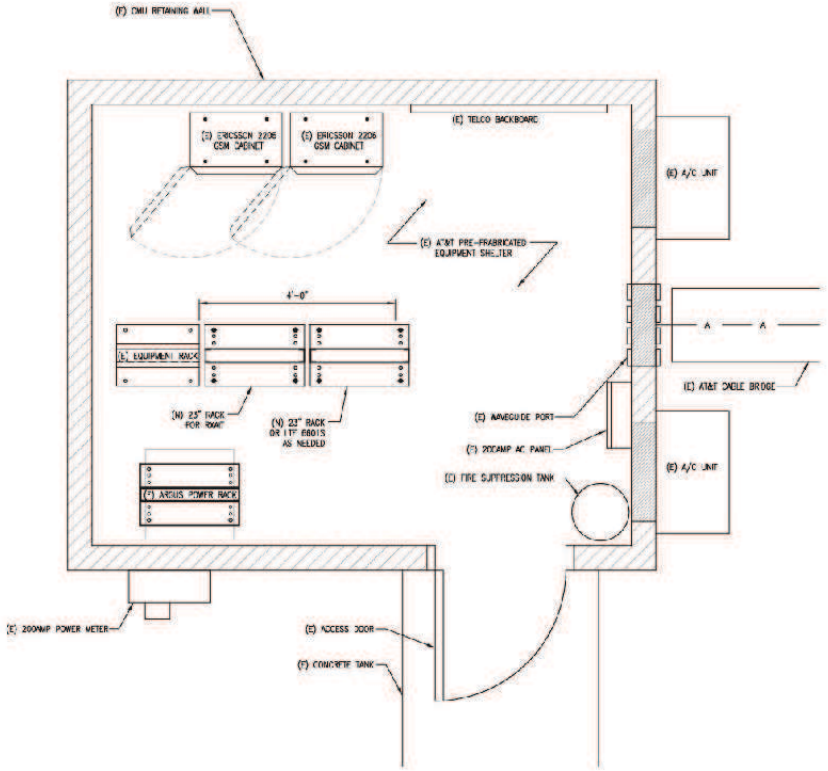

PROPOSED EQUIPMENT LAYOUT

SCALE: 1/4"=1'-0" 0 0.5 1 1.5

1

PROJECT

Minor Use Permit/Coastal Development Permit
PRBWA and AT&T / DRC2013-00078

EXHIBIT

Equipment Layout

Attachment 3 Graphics

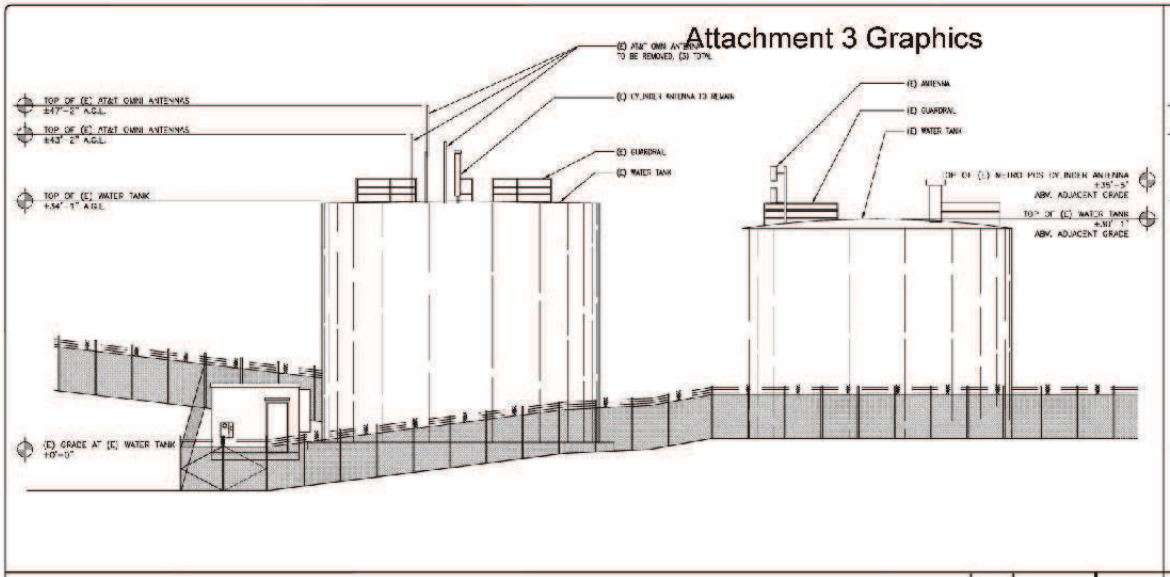

EXISTING SOUTHWEST ELEVATION — SCALE: 1/8"=1'-0" — 3

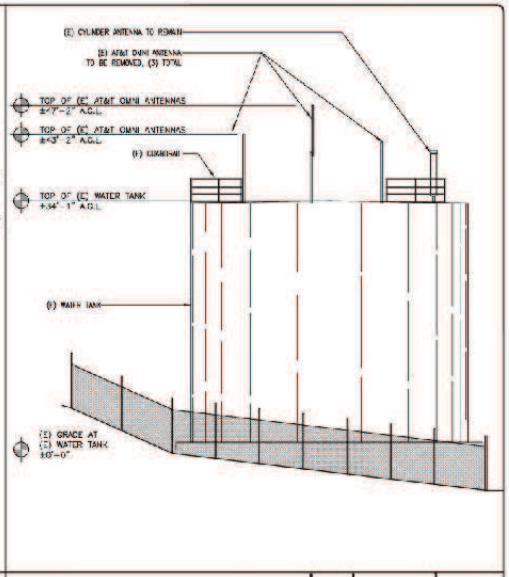

EXISTING NORTHWEST ELEVATION — SCALE: 1/8"=1'-0" — 1

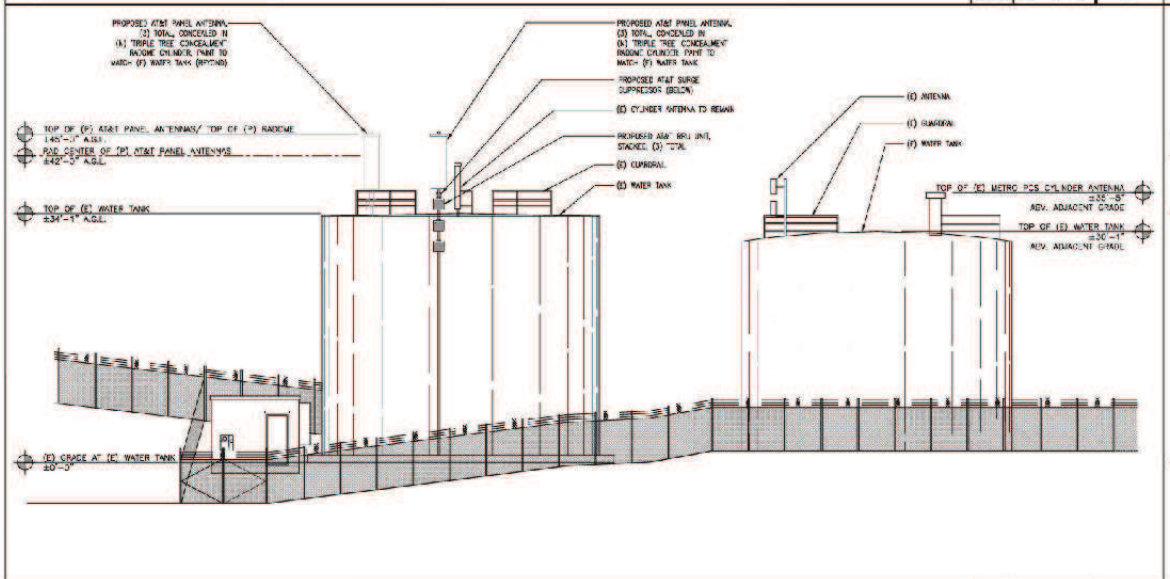

PROPOSED SOUTHWEST ELEVATION — SCALE: 1/8"=1'-0" — 4

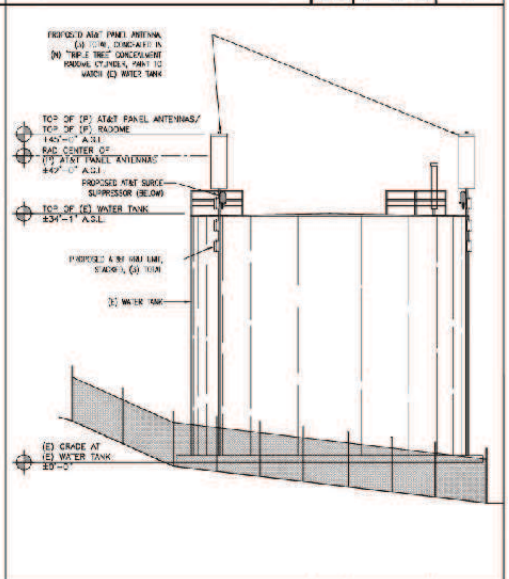

PROPOSED NORTHWEST ELEVATION — SCALE: 1/8"=1'-0" — 2

PROJECT

Minor Use Permit/Coastal Development Permit
PRBWA and AT&T / DRC2013-00078

EXHIBIT

Southwest & Northwest Elevations

Attachment 3 Graphics

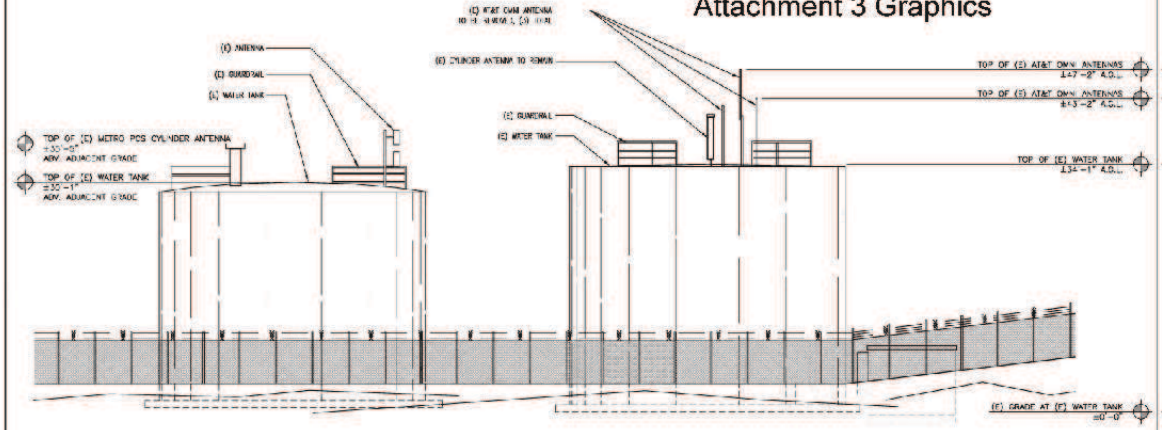

EXISTING NORTHEAST ELEVATION | SCALE: 1/8"=1'-0" | 3

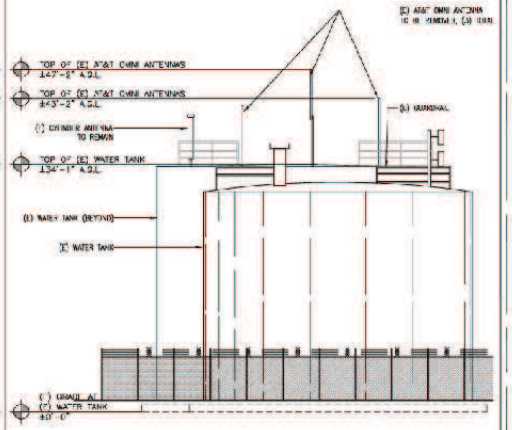

EXISTING SOUTHEAST ELEVATION | SCALE: 1/8"=1'-0" | 1

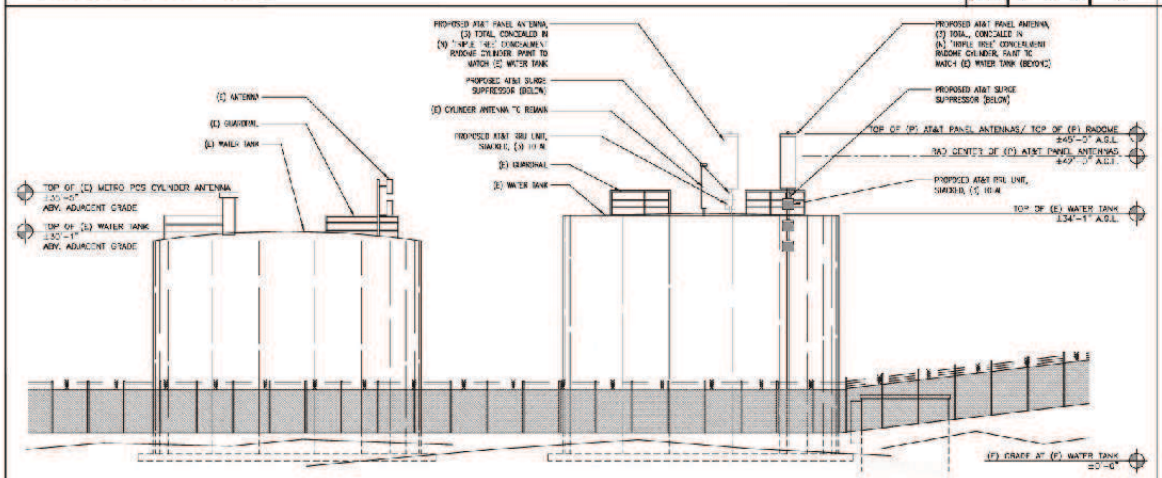

PROPOSED NORTHEAST ELEVATION | SCALE: 1/8"=1'-0" | 4

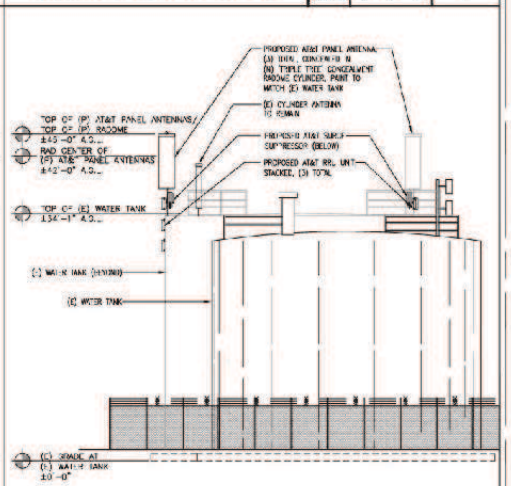

PROPOSED SOUTHEAST ELEVATION | SCALE: 1/8"=1'-0" | 2

PROJECT

Minor Use Permit/Coastal Development Permit
PRBWA and AT&T / DRC2013-00078

EXHIBIT

Southeast & Northeast Elevations

Attachment 3 Graphics

View from the Southeast looking Northwest

EXISTING

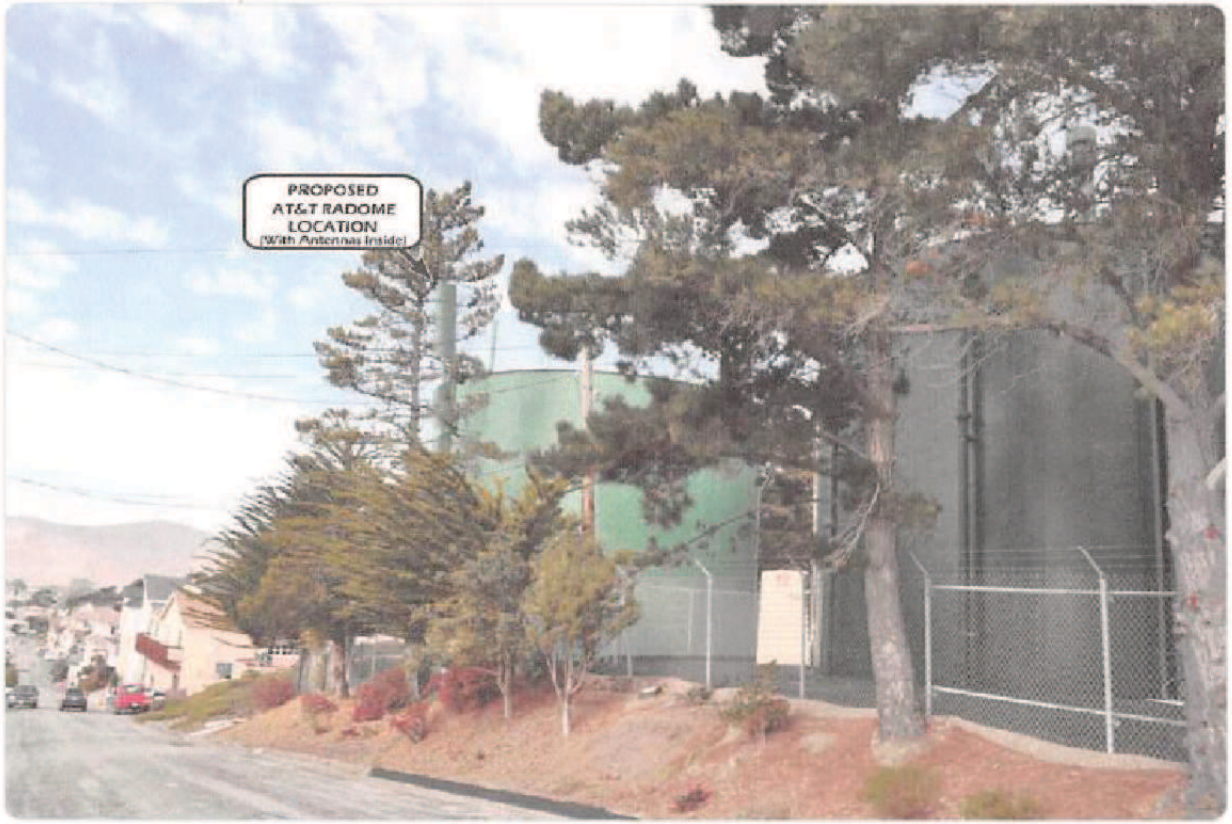

PROJECT

Minor Use Permit/Coastal Development Permit
PRBWA and AT&T / DRC2013-00078

EXHIBIT

View from Southeast looking Northwest

Attachment 3 Graphics

View from the Southwest looking Northeast

EXISTING

PROJECT

Minor Use Permit/Coastal Development Permit
PRBWA and AT&T / DRC2013-00078

EXHIBIT

View from Southwest looking Northeast

Attachment 3 Graphics

View from the South looking North

EXISTING

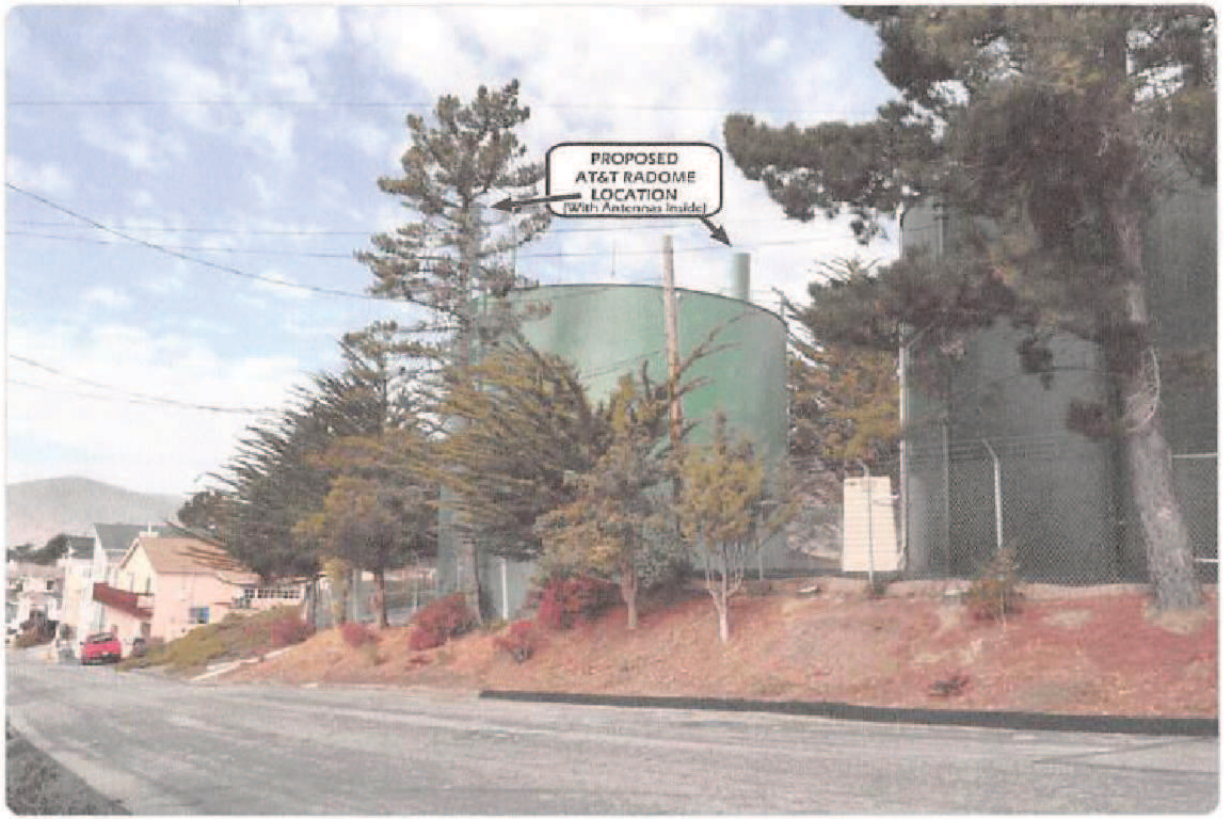

PROJECT

Minor Use Permit/Coastal Development Permit
PRBWA and AT&T / DRC2013-00078

EXHIBIT

View from South looking North

Attachment 3 Graphics

View from the West looking East

EXISTING

PROJECT

Minor Use Permit/Coastal Development Permit
PRBWA and AT&T / DRC2013-00078

EXHIBIT

View West looking East