SAN LUIS OBISPO COUNTY DEPARTMENT OF BUILDING AND PLANNING

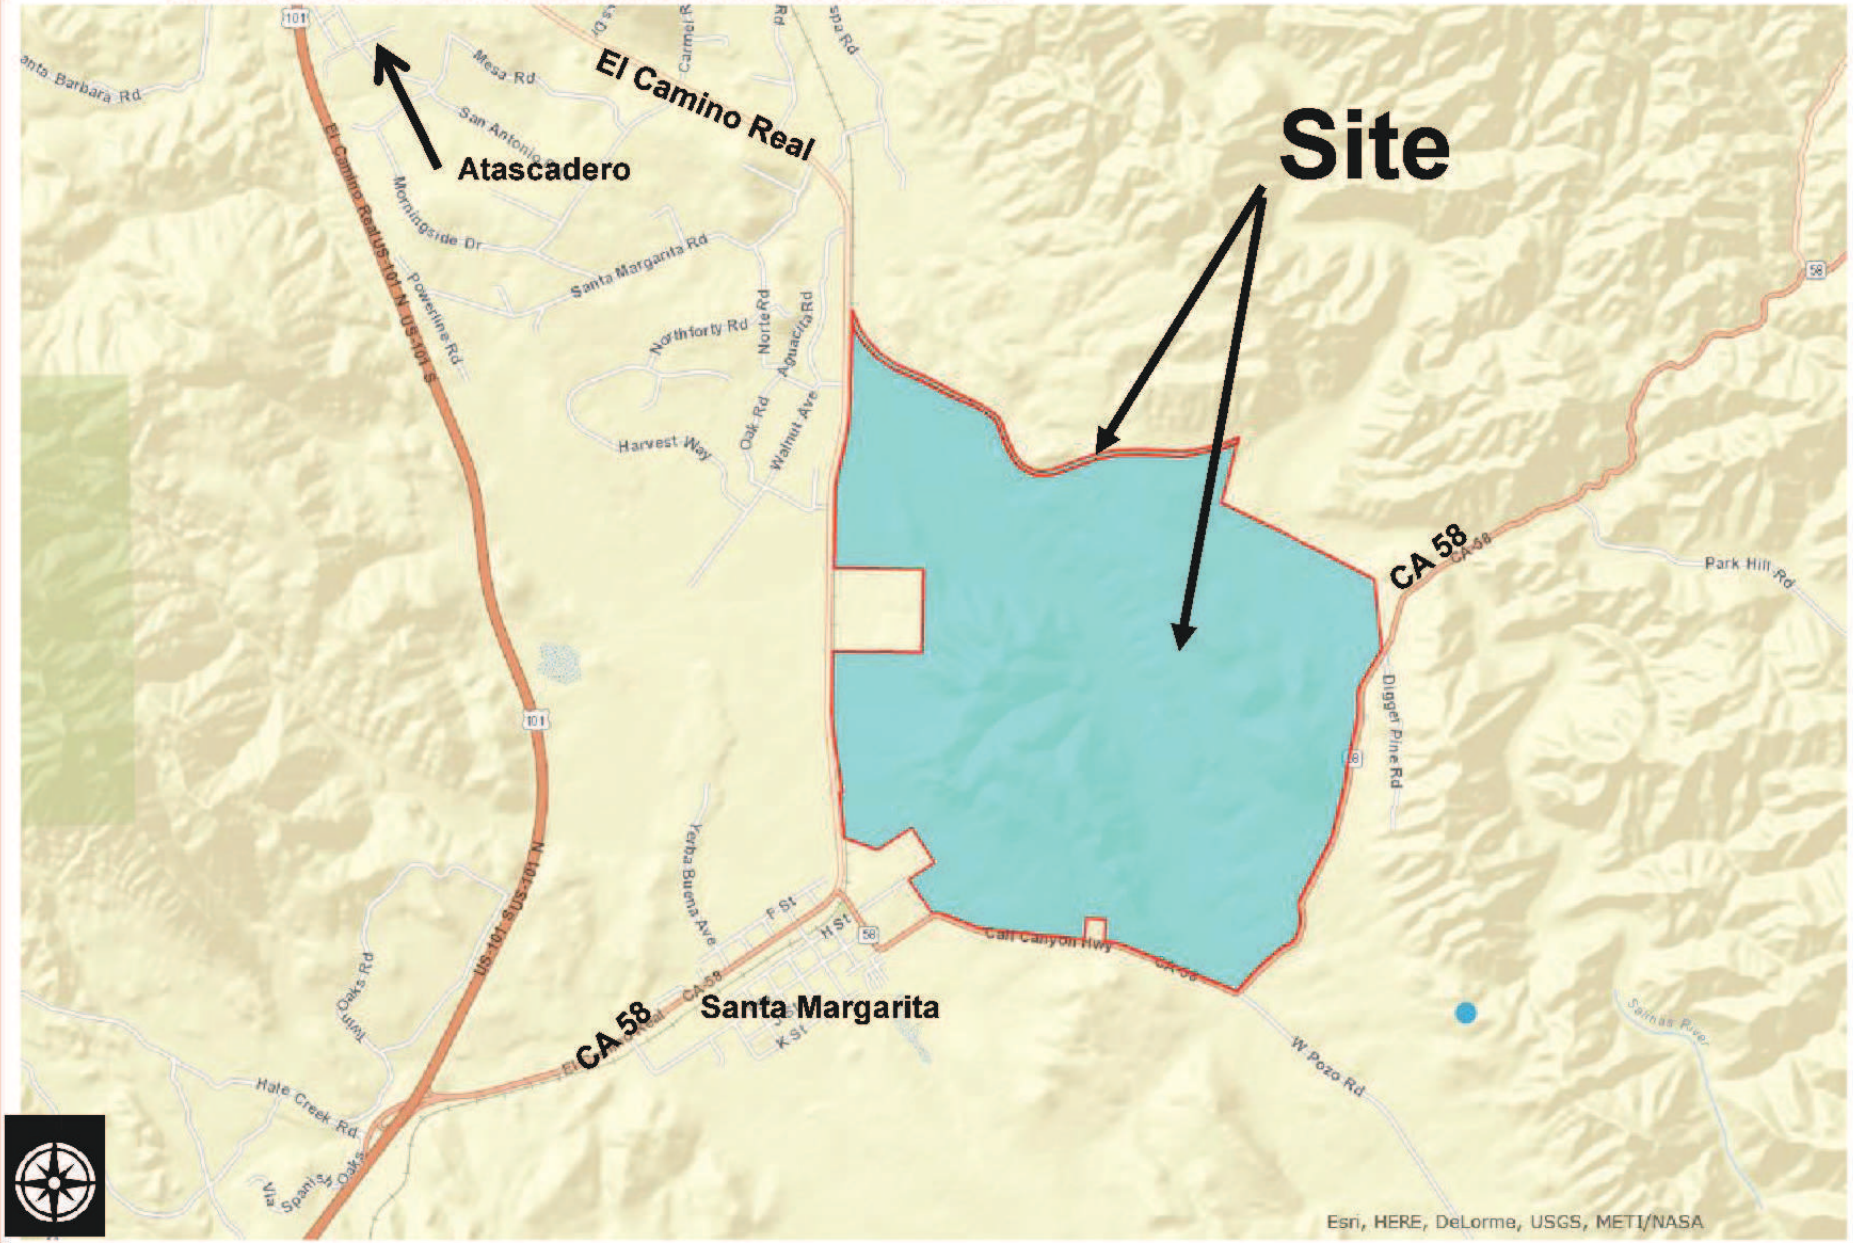

PROJECT

Major Domo, LLC. Lot Line Adjustment
COAL12-0081 – SUB2012-00025

EXHIBIT

Vicinity Map

SAN LUIS OBISPO COUNTY DEPARTMENT OF BUILDING AND PLANNING

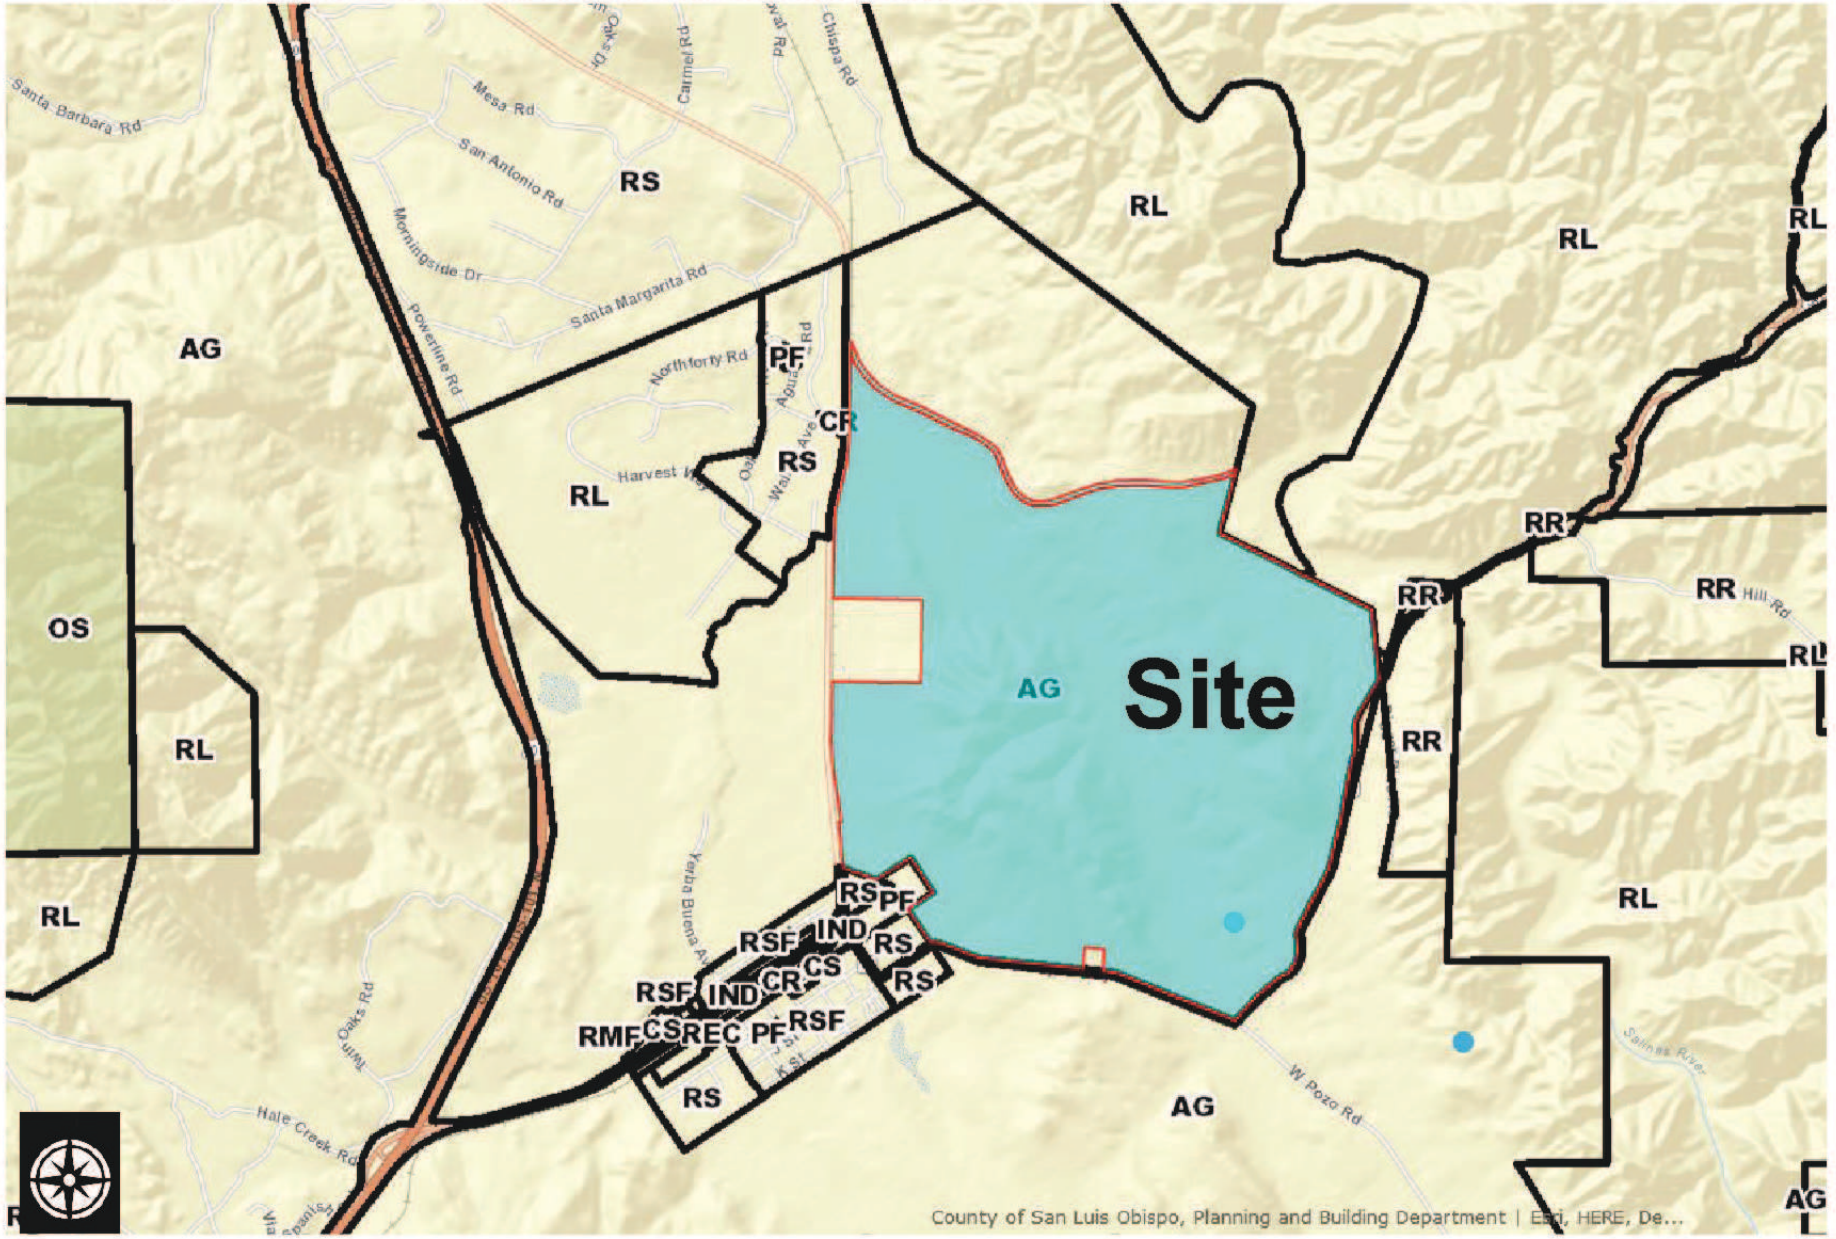

PROJECT

Major Domo, LLC. Lot Line Adjustment
COAL12-0081 – SUB2012-00025

EXHIBIT

Land Use Category Map

SAN LUIS OBISPO COUNTY DEPARTMENT OF BUILDING AND PLANNING

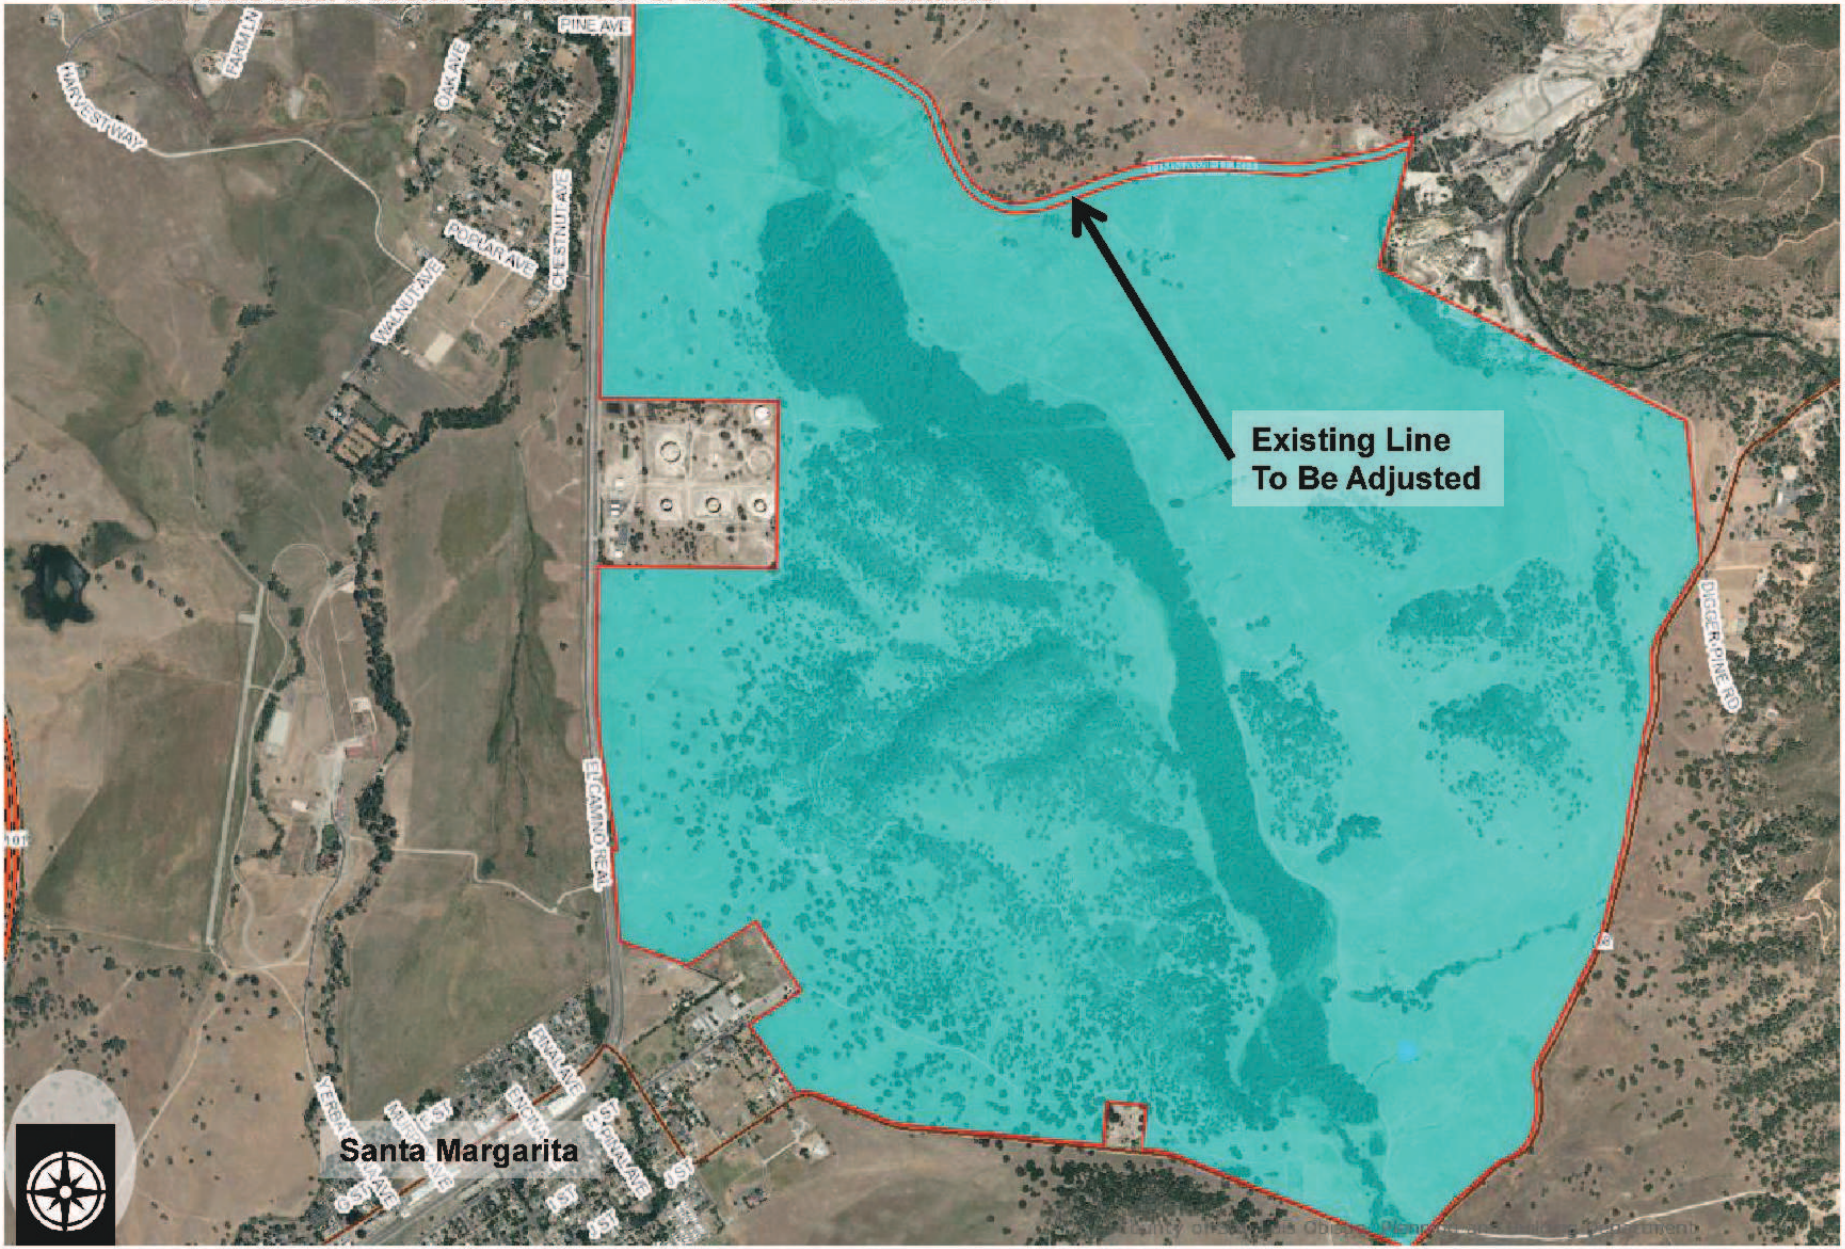

PROJECT

Major Domo, LLC. Lot Line Adjustment
COAL12-0081 – SUB2012-00025

EXHIBIT

Aerial Photo

SAN LUIS OBISPO COUNTY DEPARTMENT OF BUILDING AND PLANNING

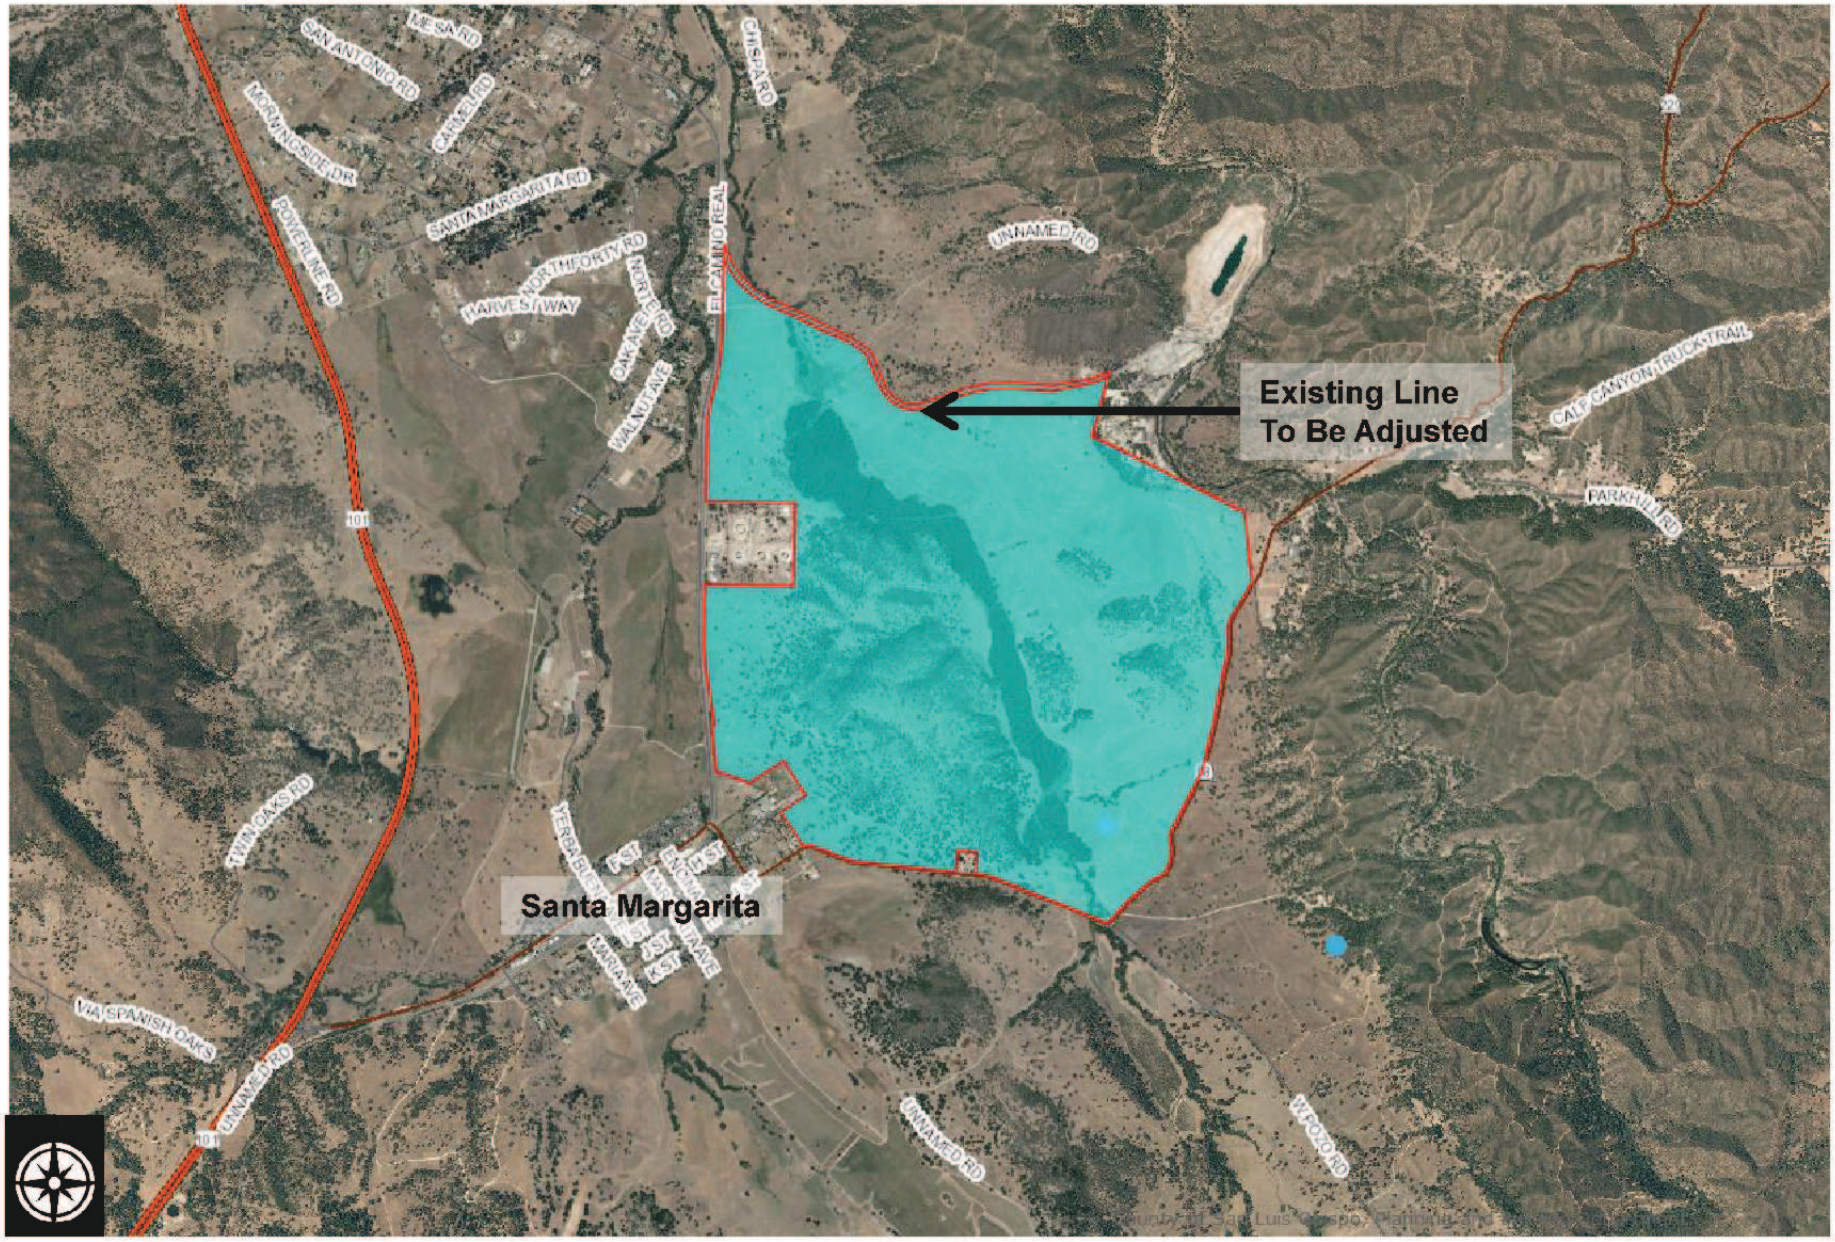

PROJECT

Major Domo, LLC. Lot Line Adjustment
COAL12-0081 – SUB2012-00025

EXHIBIT

Aerial Photo

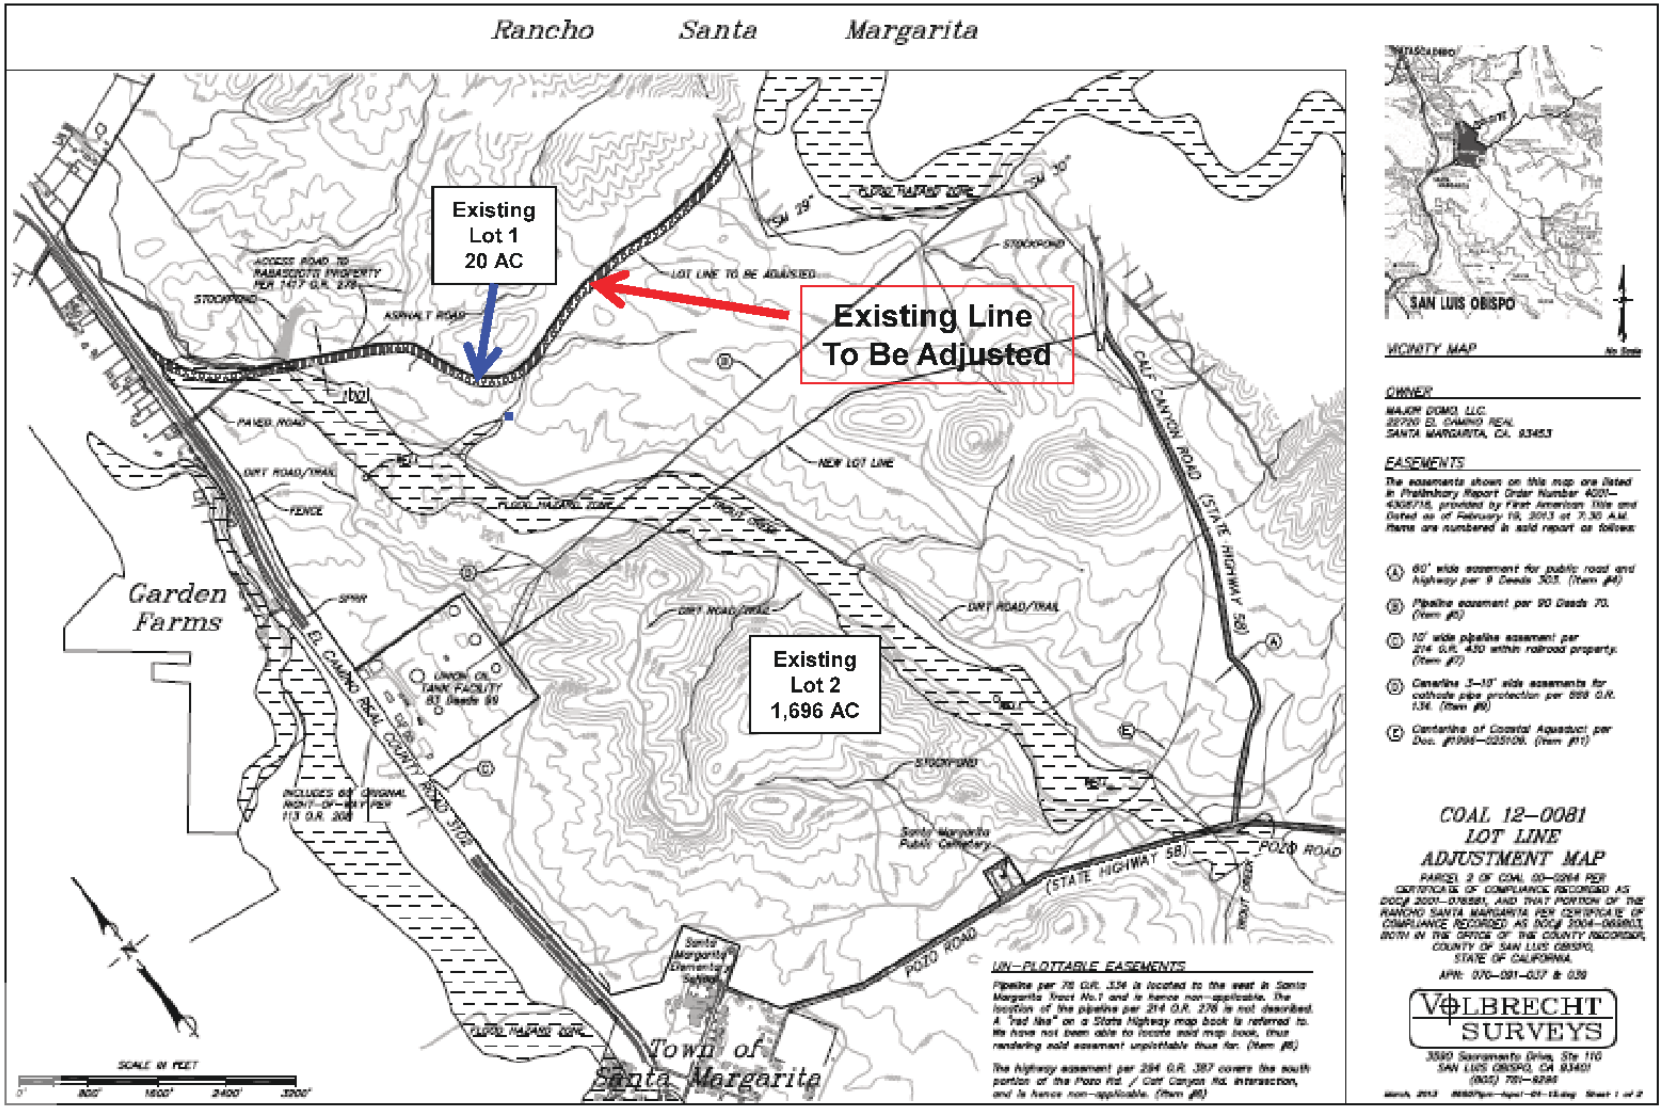

PROJECT

Major Domo, LLC. Lot Line Adjustment
COAL12-0081 – SUB2012-00025

EXHIBIT

Site Plan – Existing Lot Lines

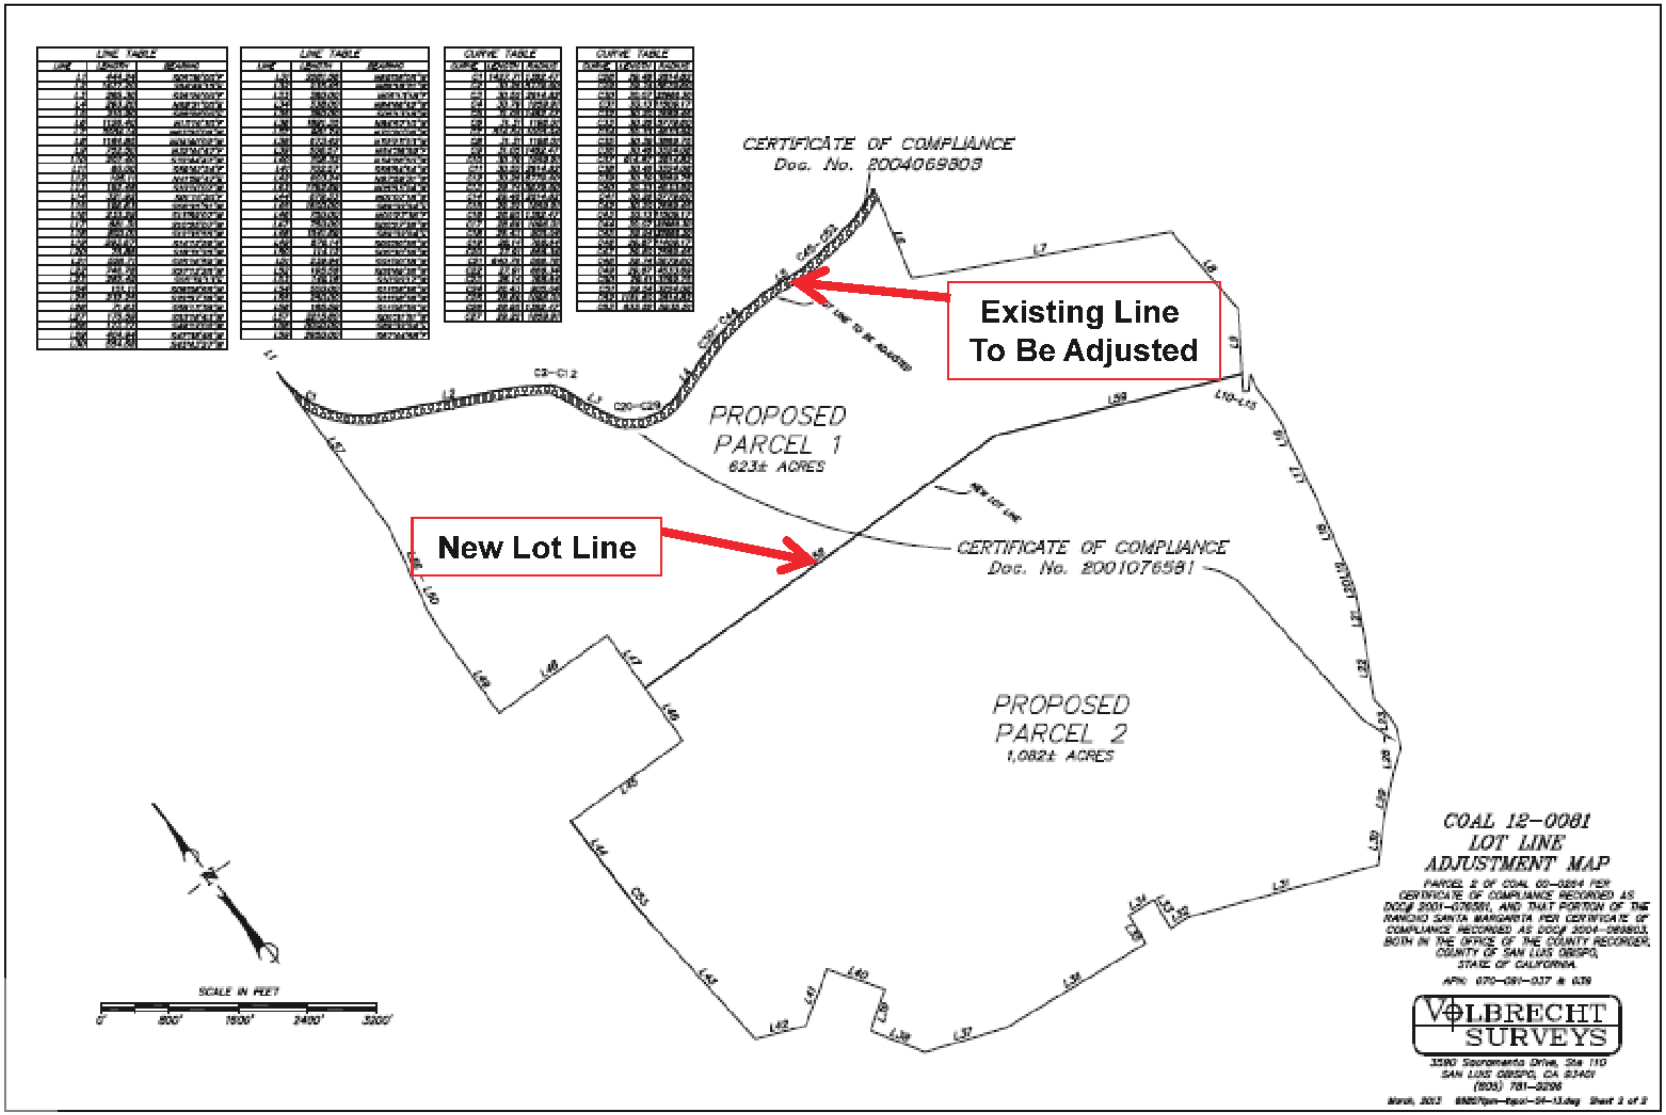

PROJECT

Major Domo, LLC. Lot Line Adjustment
COAL12-0081 – SUB2012-00025

EXHIBIT

Lot Line Adjustment Map