SAN LUIS OBISPO COUNTY DEPARTMENT OF PLANNING AND BUILDING

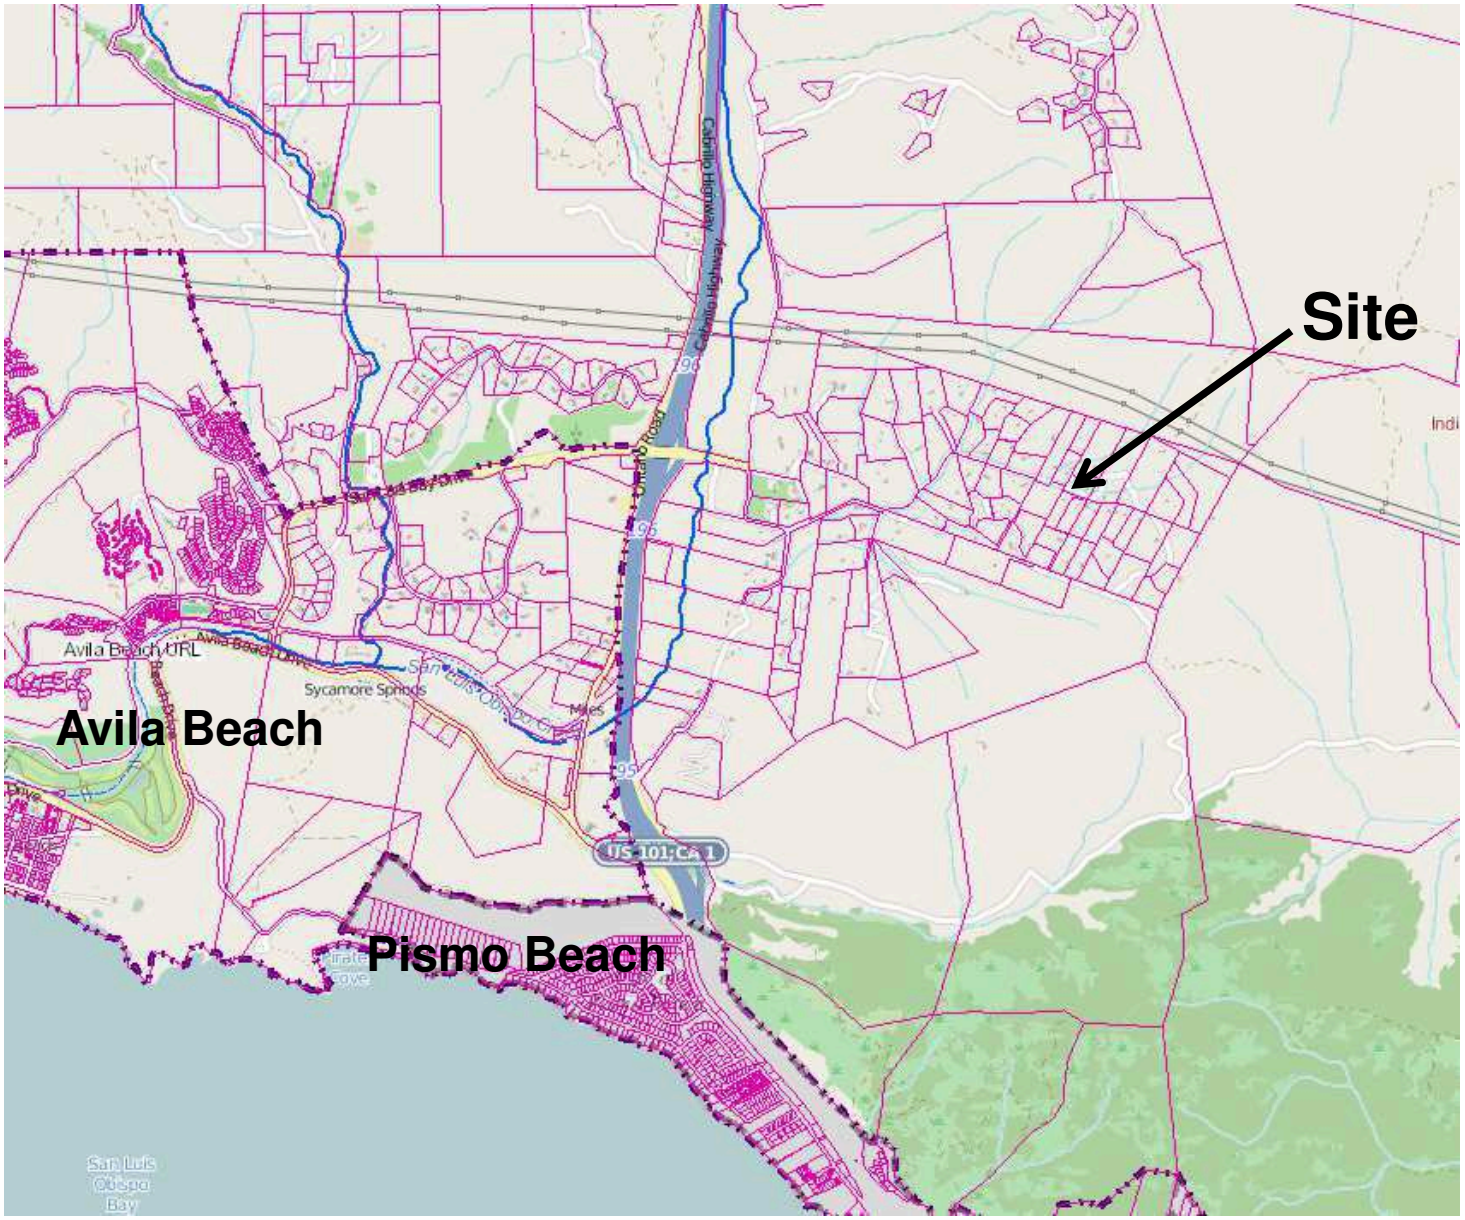

EXHIBIT C

PROJECT

Bollay Parcel Map
S980249P/CO99-0108

EXHIBIT

Vicinity Map

SAN LUIS OBISPO COUNTY DEPARTMENT OF PLANNING AND BUILDING

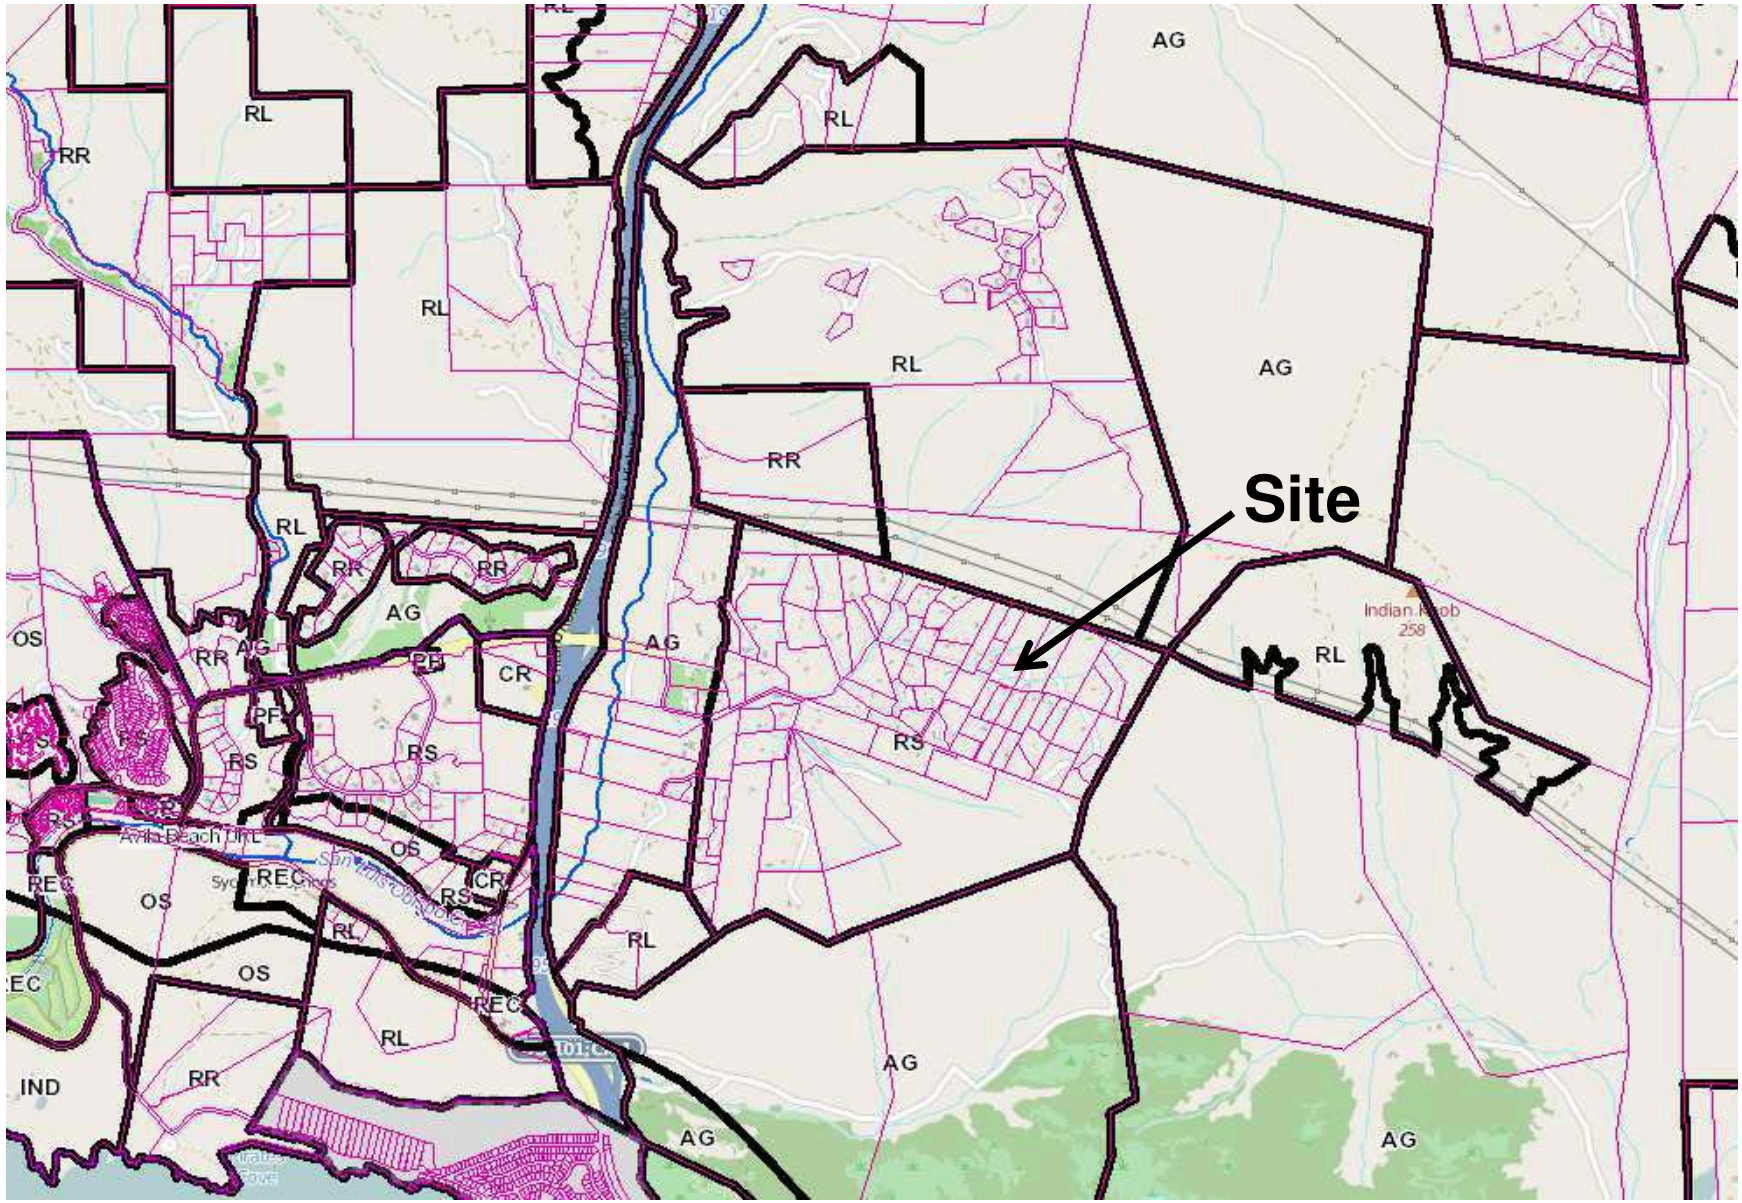

EXHIBIT C

PROJECT

Bollay Parcel Map
S980249P/CO99-0108

EXHIBIT

Land Use Category Map

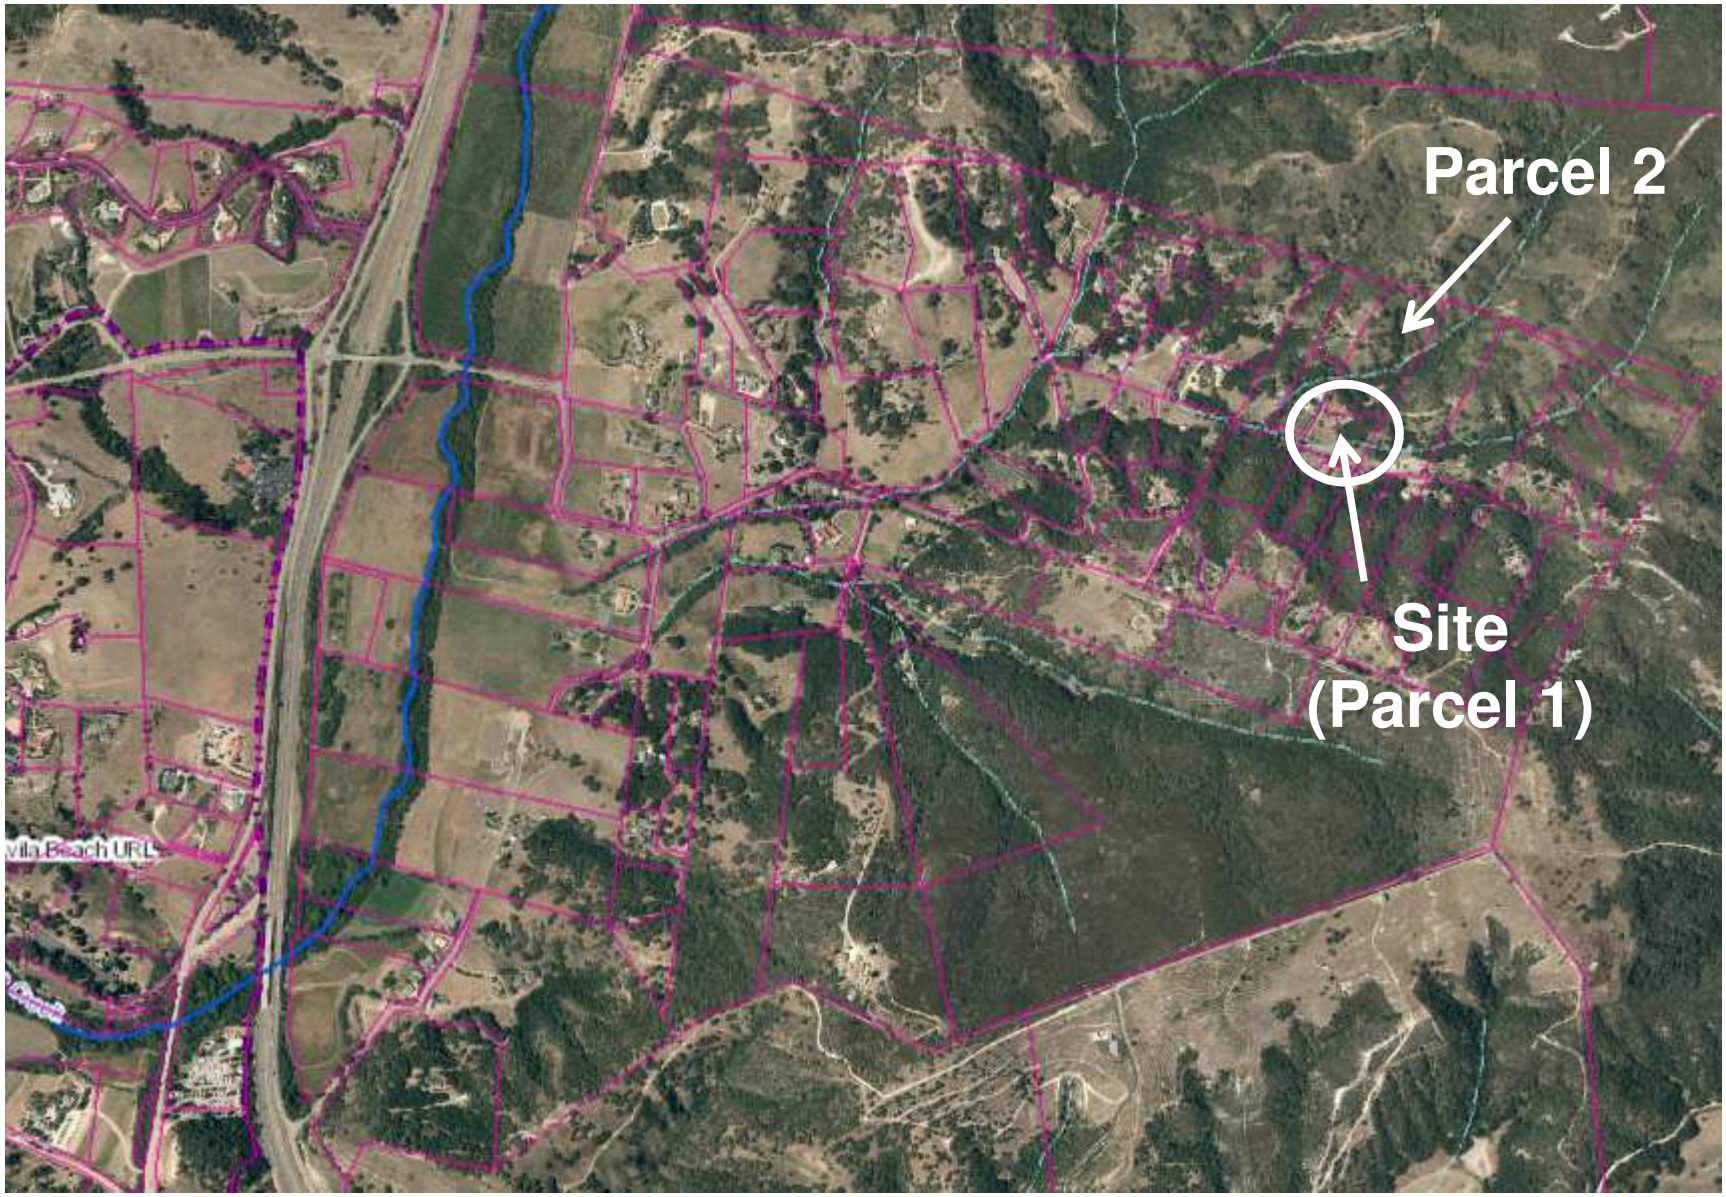

PROJECT

Bollay Parcel Map
S980249P/CO99-0108

EXHIBIT

Aerial Photo

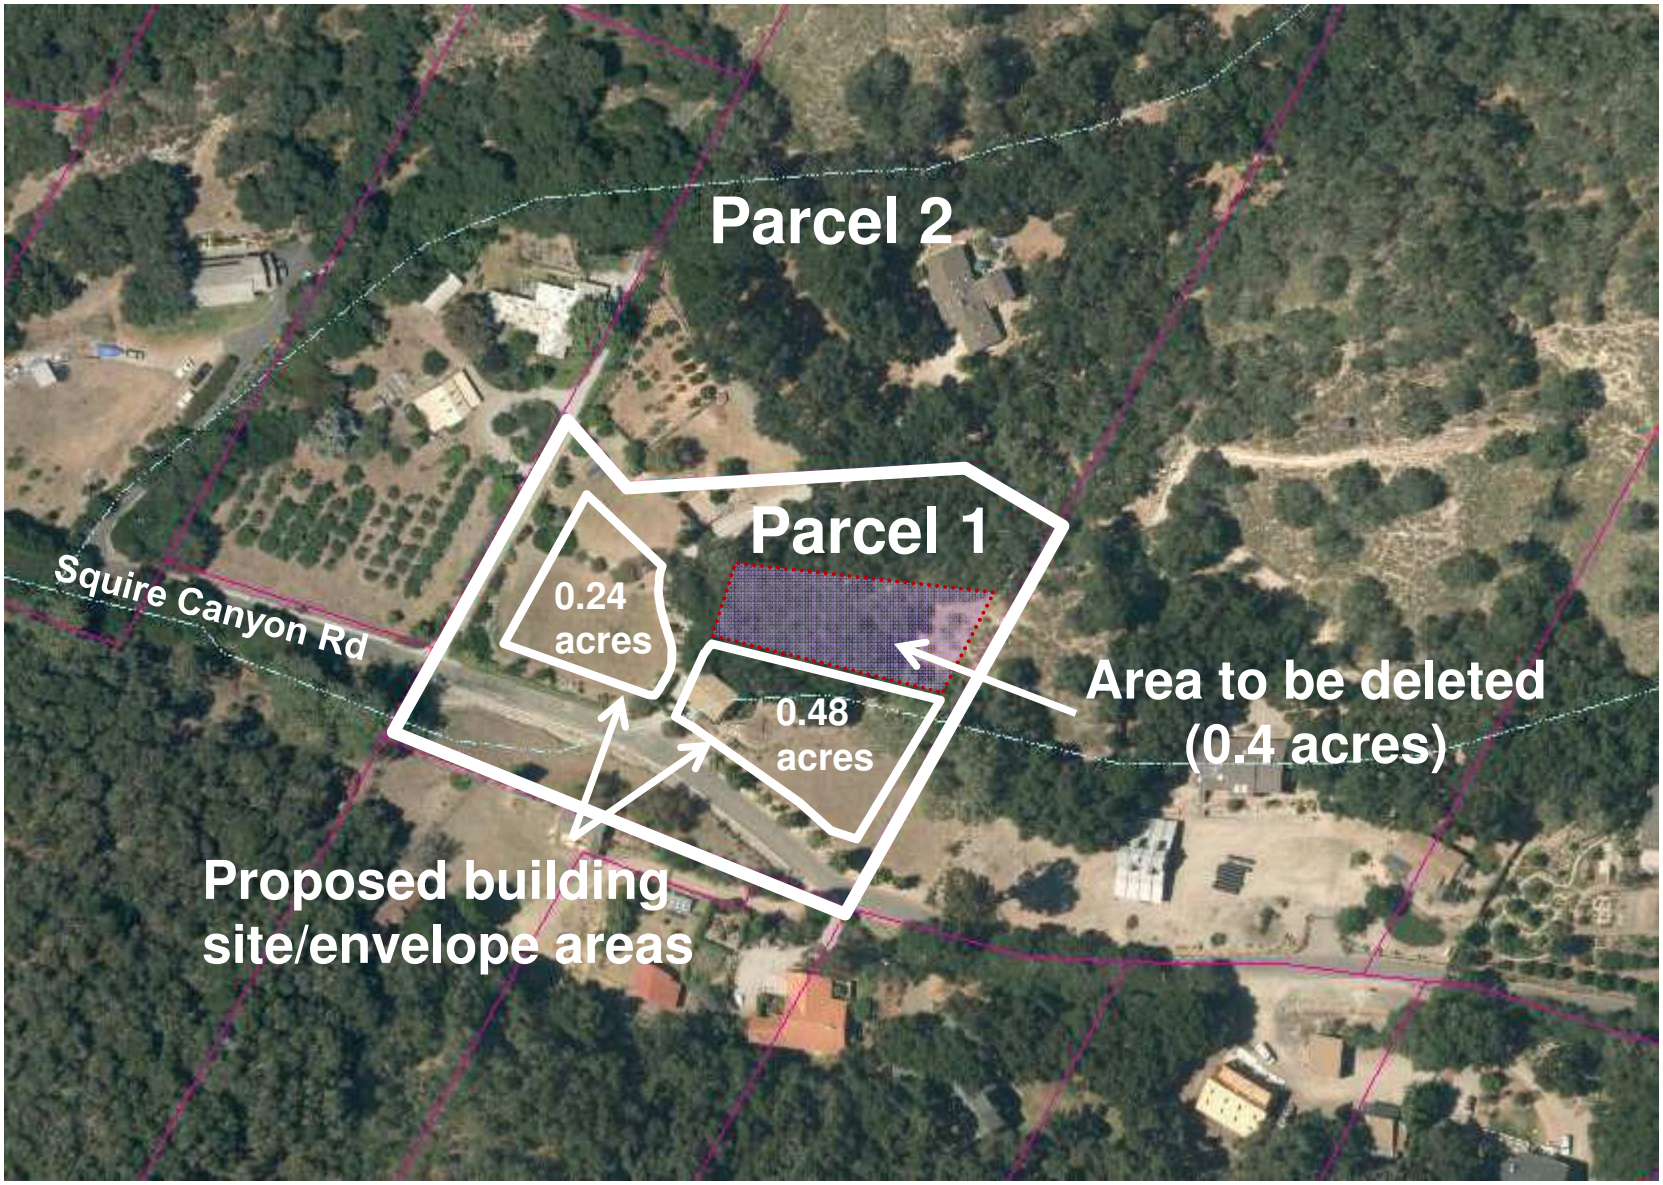

PROJECT

Bollay Parcel Map
S980249P/CO99-0108

EXHIBIT

Enlarged Aerial Photo

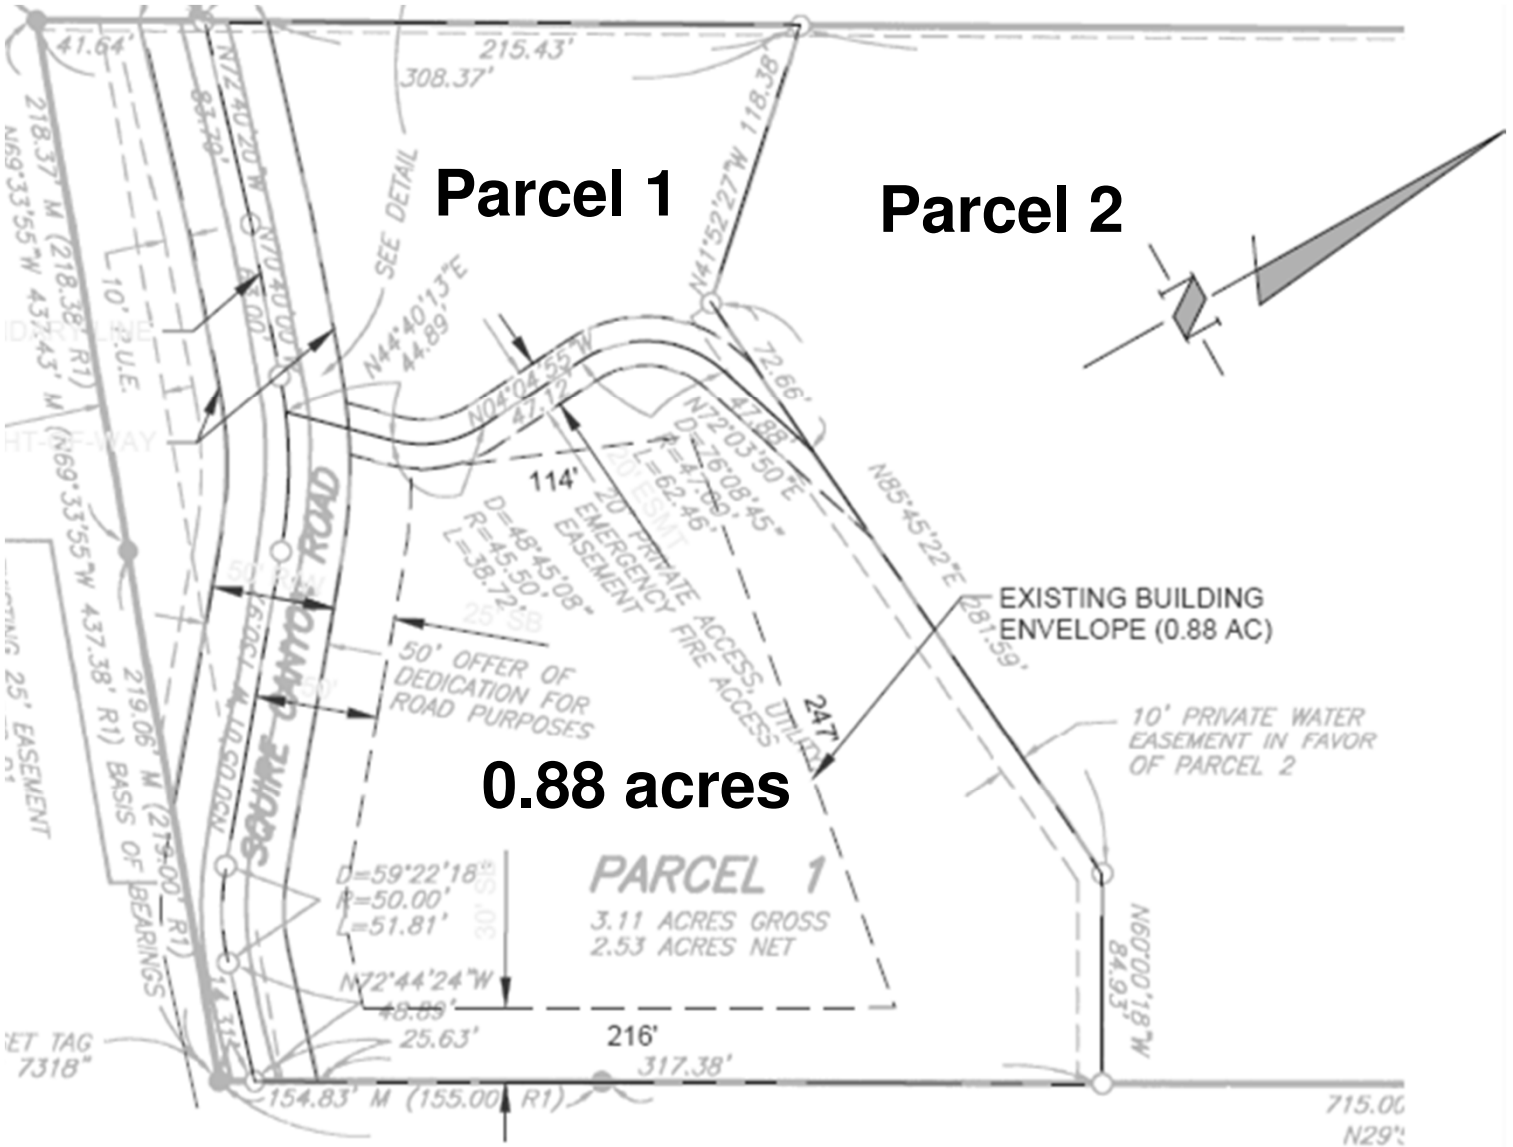

PROJECT

Bollay Parcel Map
S980249P/CO99-0108

EXHIBIT

Existing Building Sites/Envelopes – Parcel 1

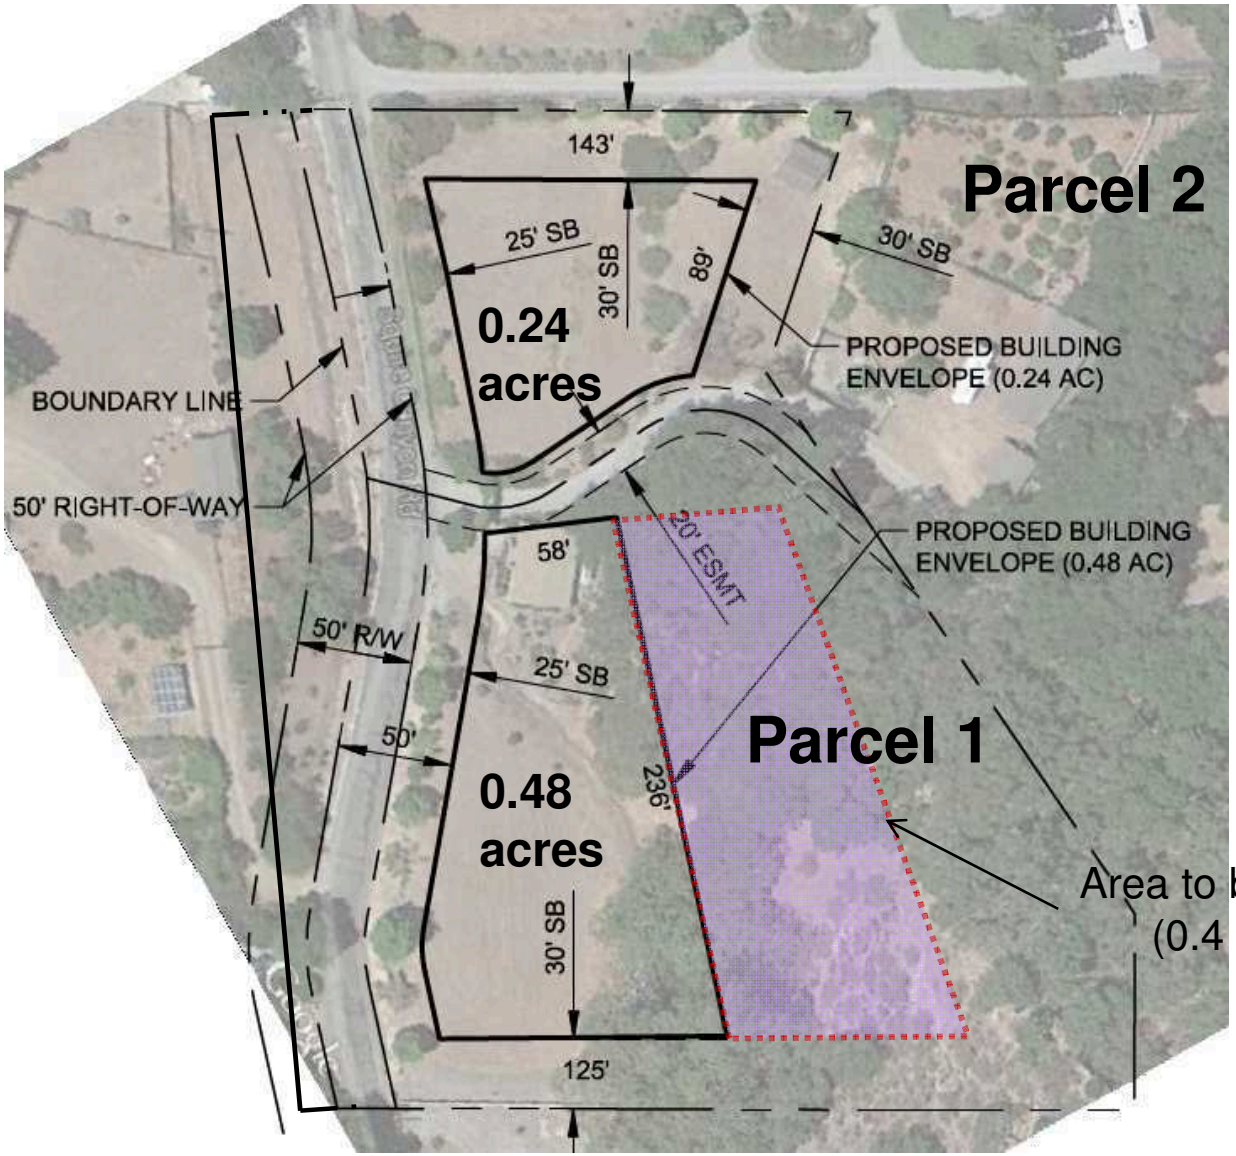

EXHIBIT C

PROJECT

Bollay Parcel Map
S980249P/CO99-0108

EXHIBIT

Proposed Building Sites/Envelopes – Parcel 1