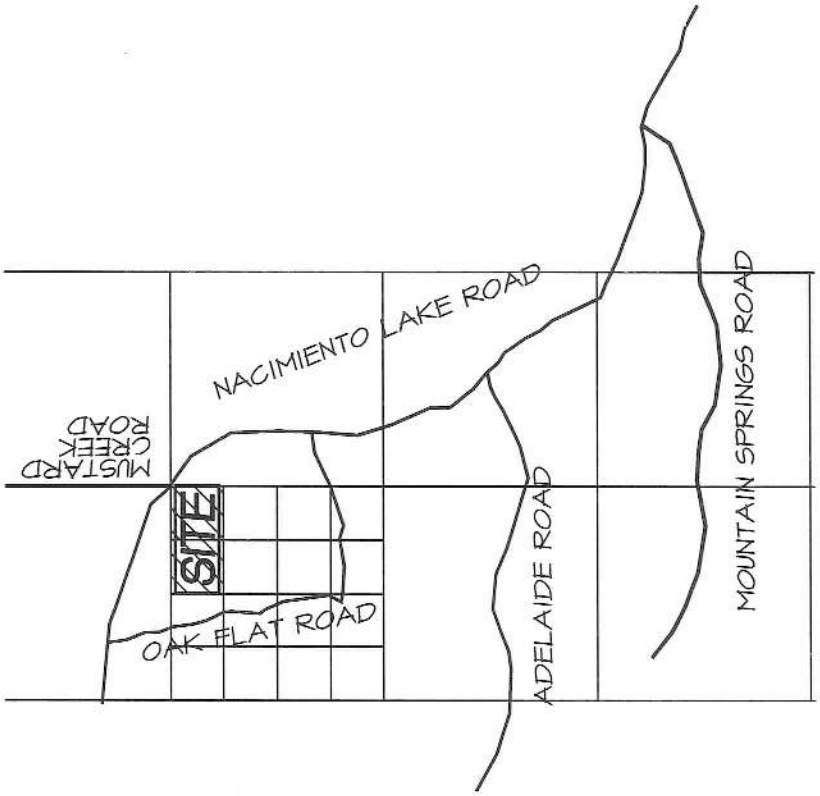

PARCEL MAP CO 00-0237

BEING A SUBDIVISION OF THE NORTH HALF OF THE NORTHEAST QUARTER OF SECTION 13, TOWNSHIP 26 SOUTH, RANGE 11 EAST, M.D.B.M., IN THE COUNTY OF SAN LUIS OBISPO, STATE OF CALIFORNIA ACCORDING TO THE OFFICIAL PLAT OR PLATS OF THE SURVEY OF SAID LANDS RETURNED TO THE OFFICIAL LAND OFFICE BY THE SURVEYOR GENERAL

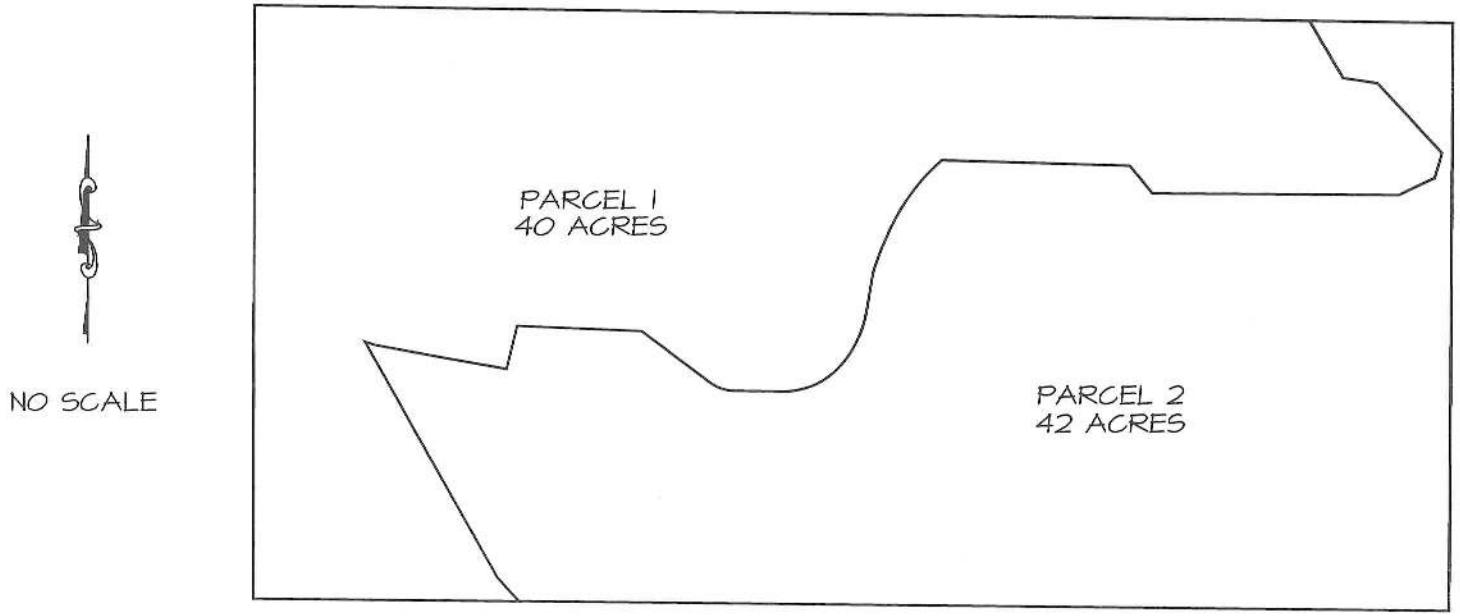

PROPOSED PARCEL CONFIGURATION

PARCEL MAP CO 00-0237

BEING A SUBDIVISION OF THE NORTH HALF OF THE NORTHEAST QUARTER OF SECTION 13, TOWNSHIP 26 SOUTH, RANGE 11 EAST, M.D.B.M., IN THE COUNTY OF SAN LUIS OBISPO, STATE OF CALIFORNIA ACCORDING TO THE OFFICIAL PLAT OR PLATS OF THE SURVEY OF SAID LANDS RETURNED TO THE OFFICIAL LAND OFFICE BY THE SURVEYOR GENERAL