SAN LUIS OBISPO COUNTY DEPARTMENT OF PLANNING AND BUILDING

PROJECT

Koester & Houchin Lot Line Adjustment
COAL14-0085 / SUB2014-00021

EXHIBIT

Vicinity Map

SAN LUIS OBISPO COUNTY DEPARTMENT OF PLANNING AND BUILDING

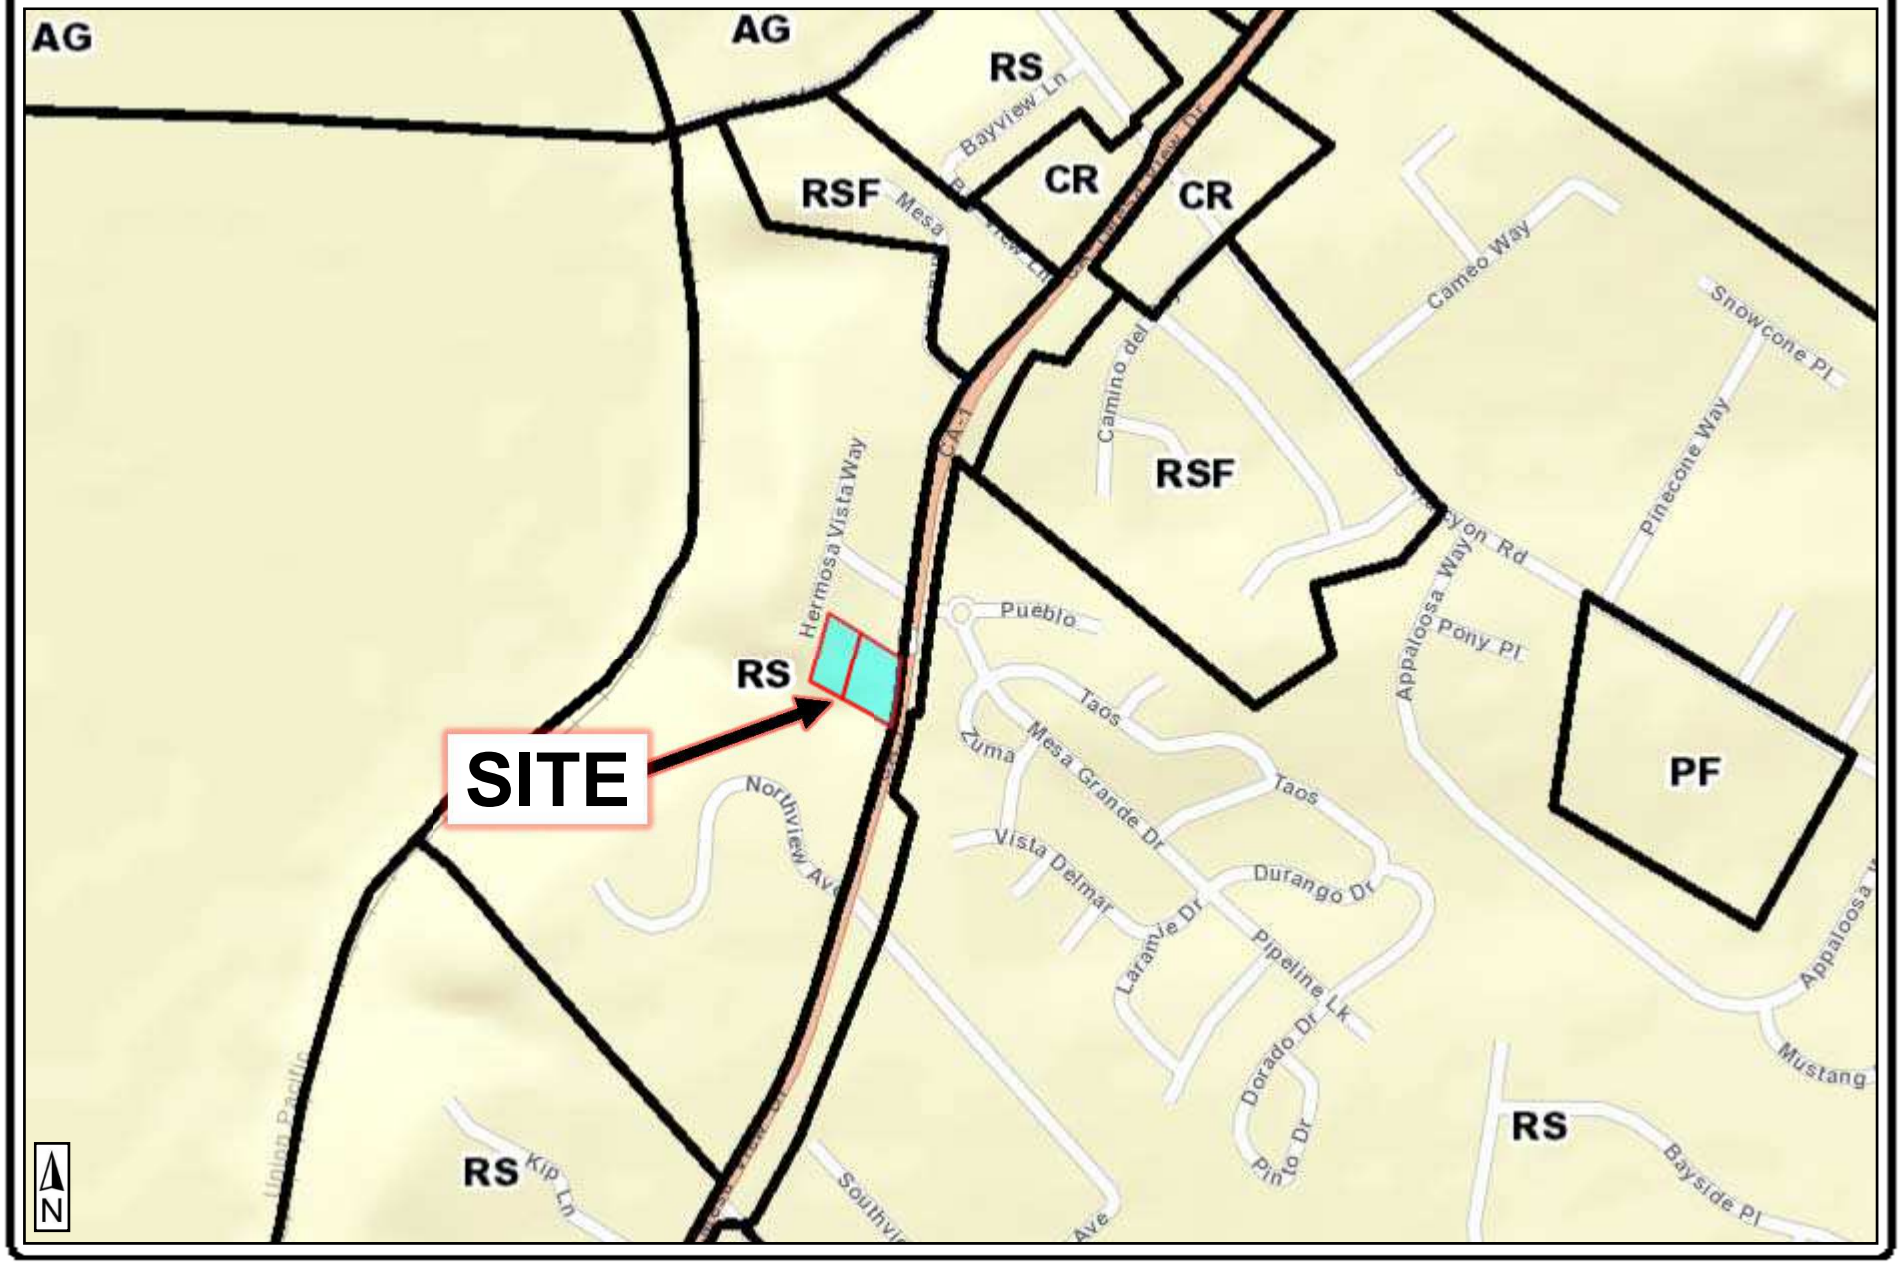

PROJECT

Koester & Houchin Lot Line Adjustment
COAL14-0085 / SUB2014-00021

EXHIBIT

Land Use Category Map

SAN LUIS OBISPO COUNTY DEPARTMENT OF PLANNING AND BUILDING

PROJECT

Koester & Houchin Lot Line Adjustment
COAL14-0085 / SUB2014-00021

EXHIBIT

Aerial Photo

SAN LUIS OBISPO COUNTY DEPARTMENT OF PLANNING AND BUILDING

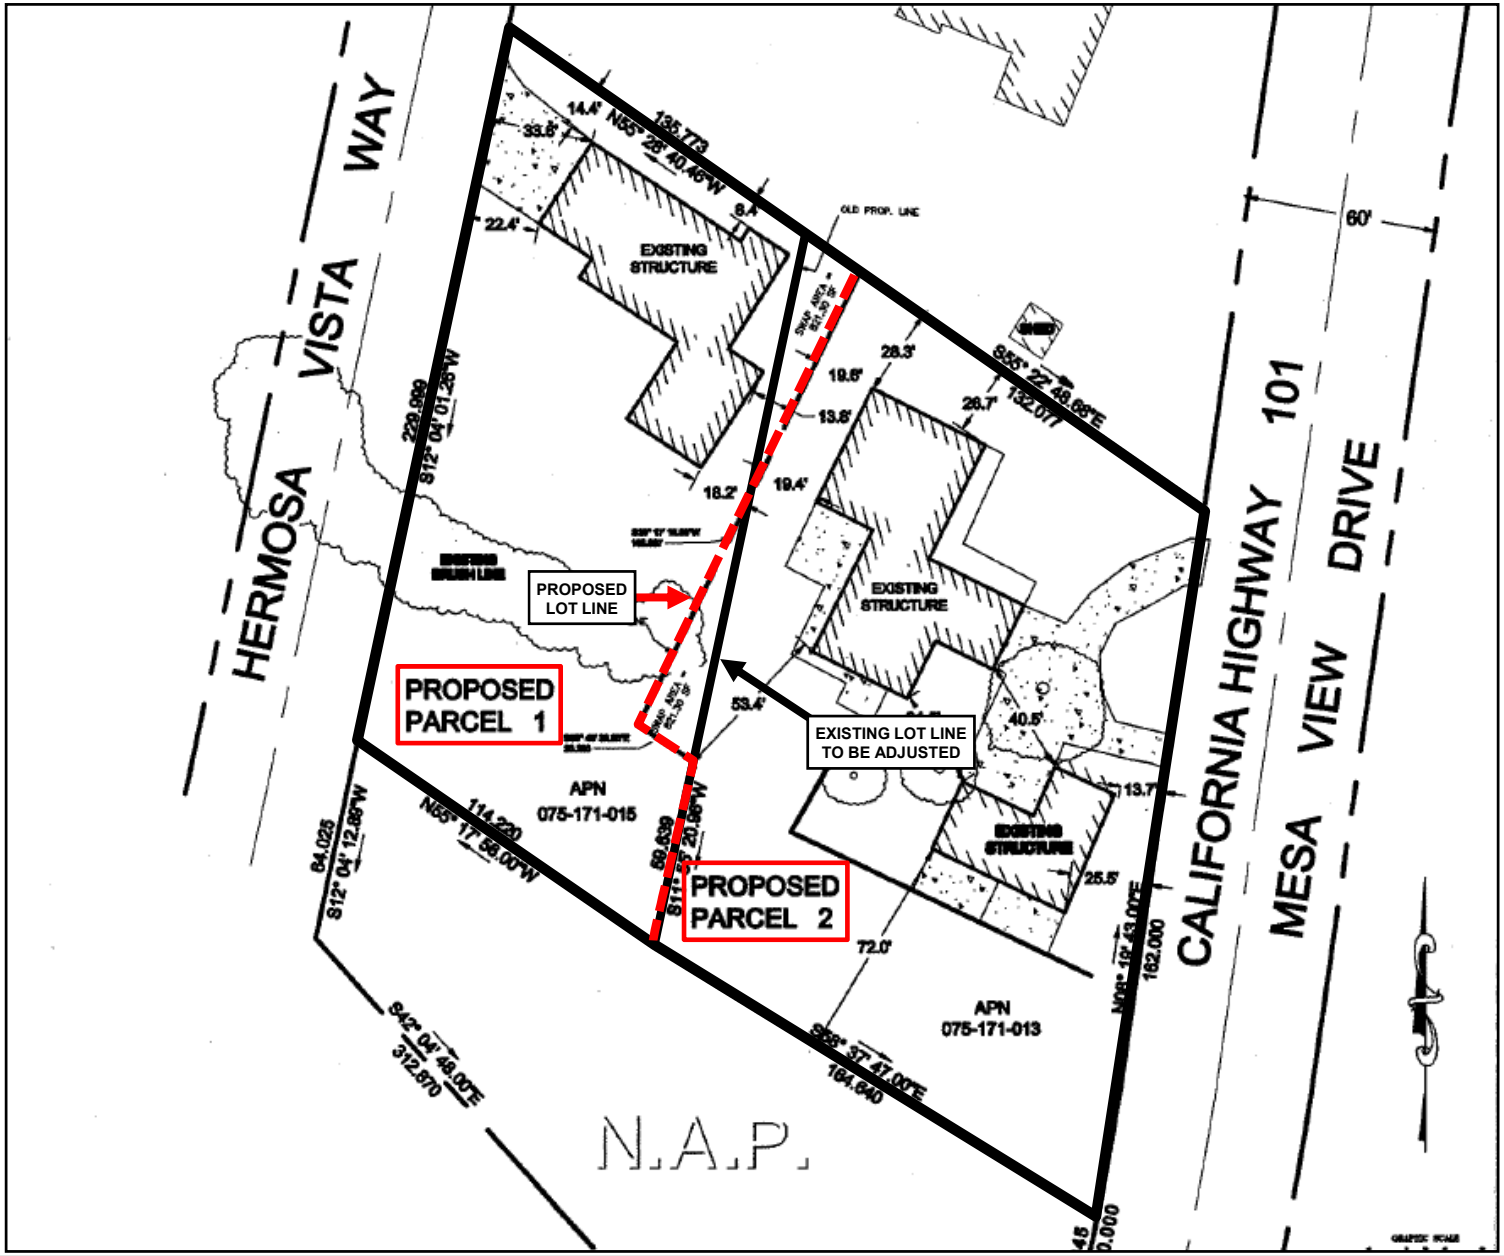

PROJECT

Koester & Houchin Lot Line Adjustment
COAL14-0085 / SUB2014-00021

EXHIBIT

Site Plan