EXHIBIT A

SAN LUIS OBISPO COUNTY DEPARTMENT OF BUILDING AND PLANNING

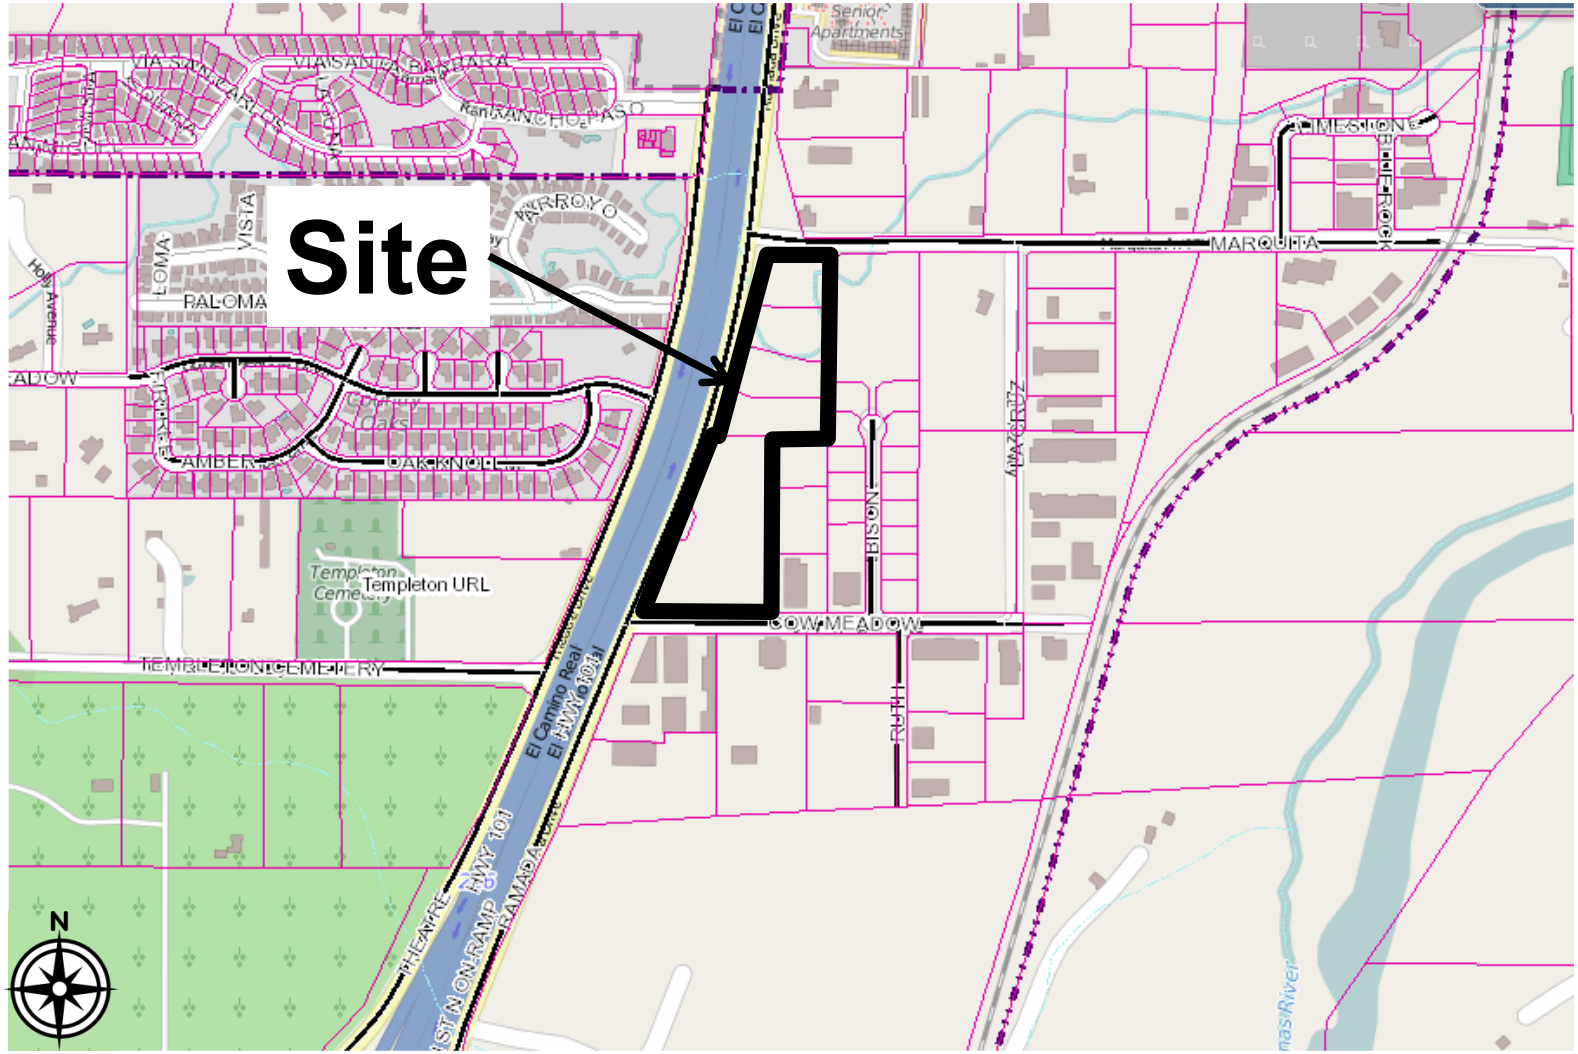

PROJECT

General Plan Amendment
Zacastreet21 LLC. / LRP2014-00013

EXHIBIT

Vicinity Map

SAN LUIS OBISPO COUNTY DEPARTMENT OF BUILDING AND PLANNING

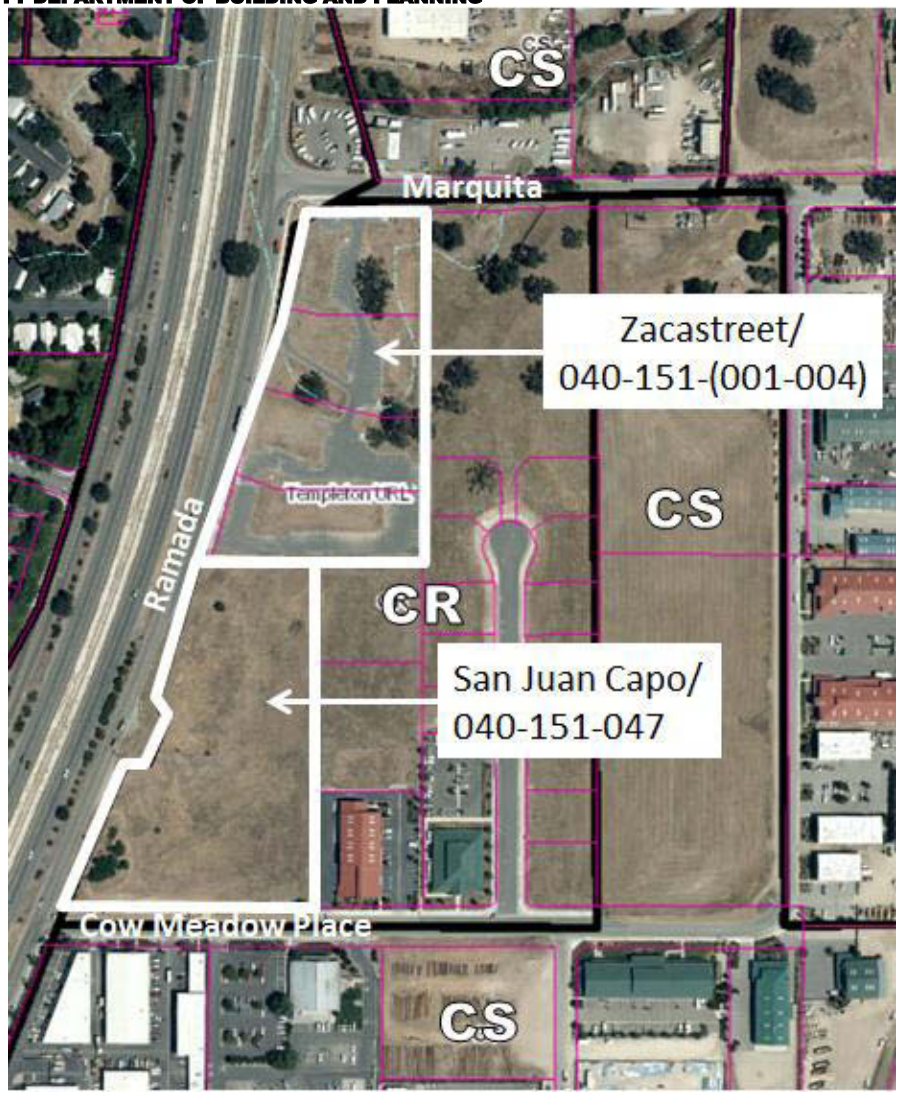

PROJECT
General Plan Amendment
Zacastreet21 LLC. / LRP2014-00013

EXHIBIT
Aerial Photograph

SAN LUIS OBISPO COUNTY DEPARTMENT OF BUILDING AND PLANNING

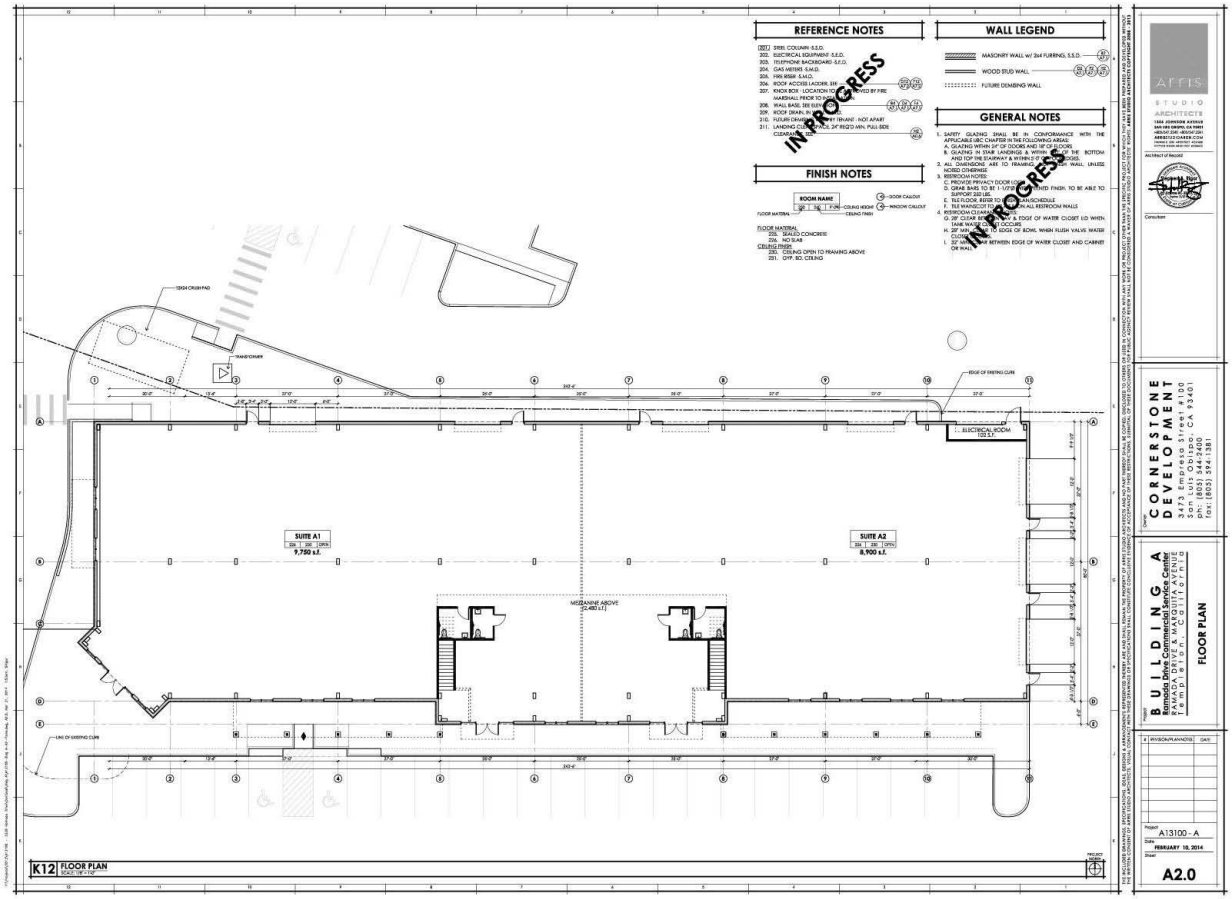

PROJECT

General Plan Amendment
Zacastreet21 LLC. / LRP2014-00013

EXHIBIT

Building A Floor Plan

SAN LUIS OBISPO COUNTY DEPARTMENT OF BUILDING AND PLANNING

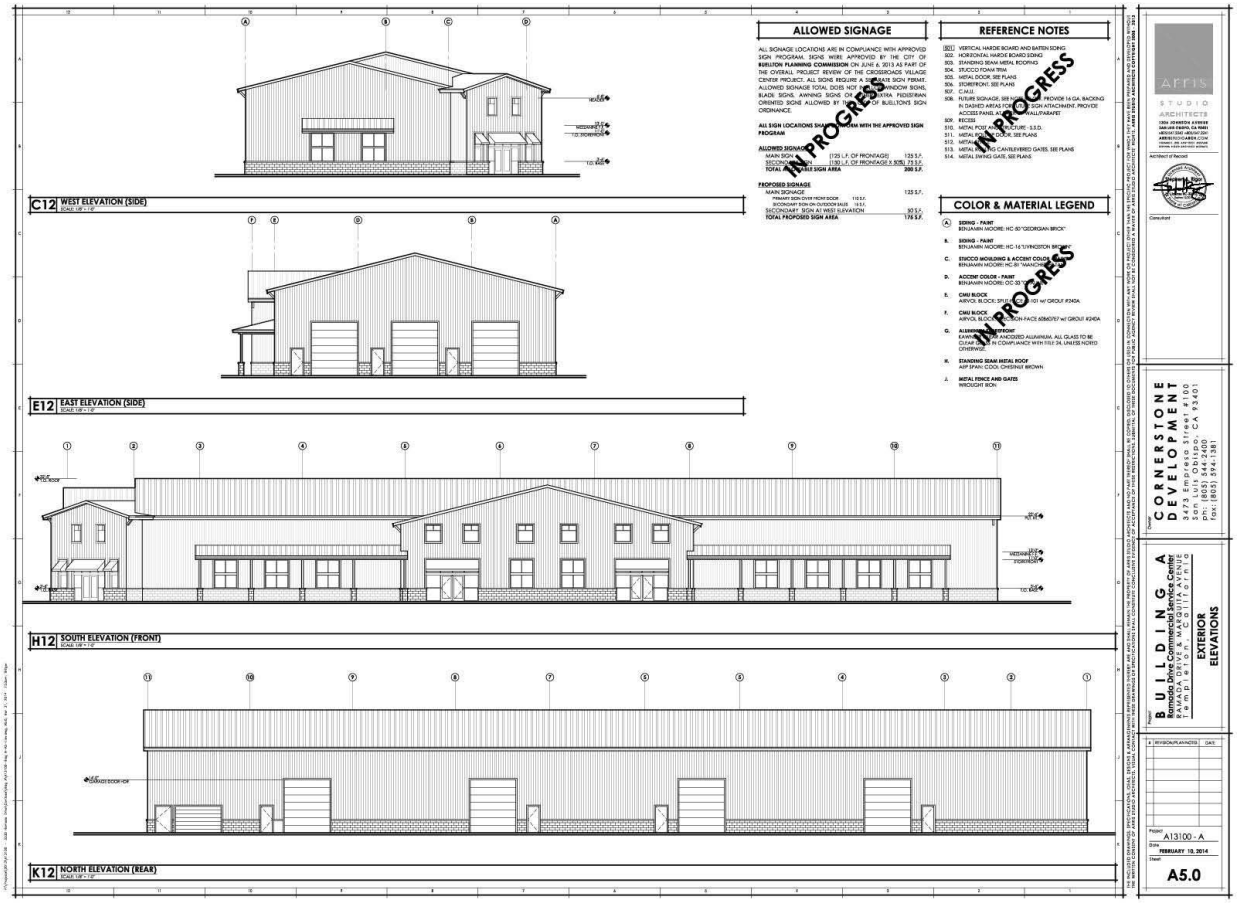

PROJECT

General Plan Amendment
Zacastreet21 LLC. / LRP2014-00013

EXHIBIT

Building A Elevations

SAN LUIS OBISPO COUNTY DEPARTMENT OF BUILDING AND PLANNING

N

PROJECT

General Plan Amendment
Zacastreet21 LLC. / LRP2014-00013

EXHIBIT

Building A Rendering

SAN LUIS OBISPO COUNTY DEPARTMENT OF BUILDING AND PLANNING

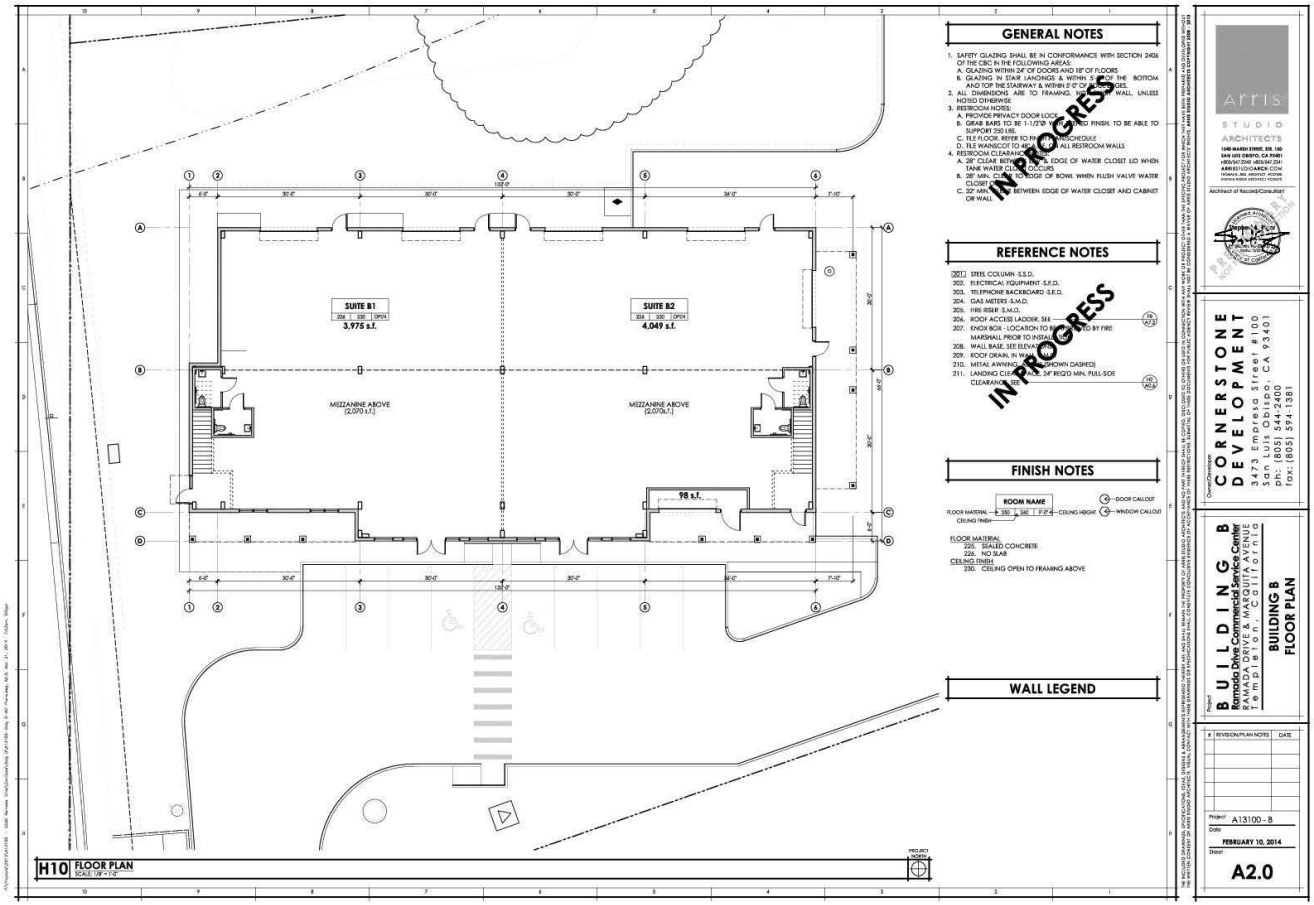

PROJECT

General Plan Amendment
Zacastreet21 LLC. / LRP2014-00013

EXHIBIT

Building B Floor Plan

SAN LUIS OBISPO COUNTY DEPARTMENT OF BUILDING AND PLANNING

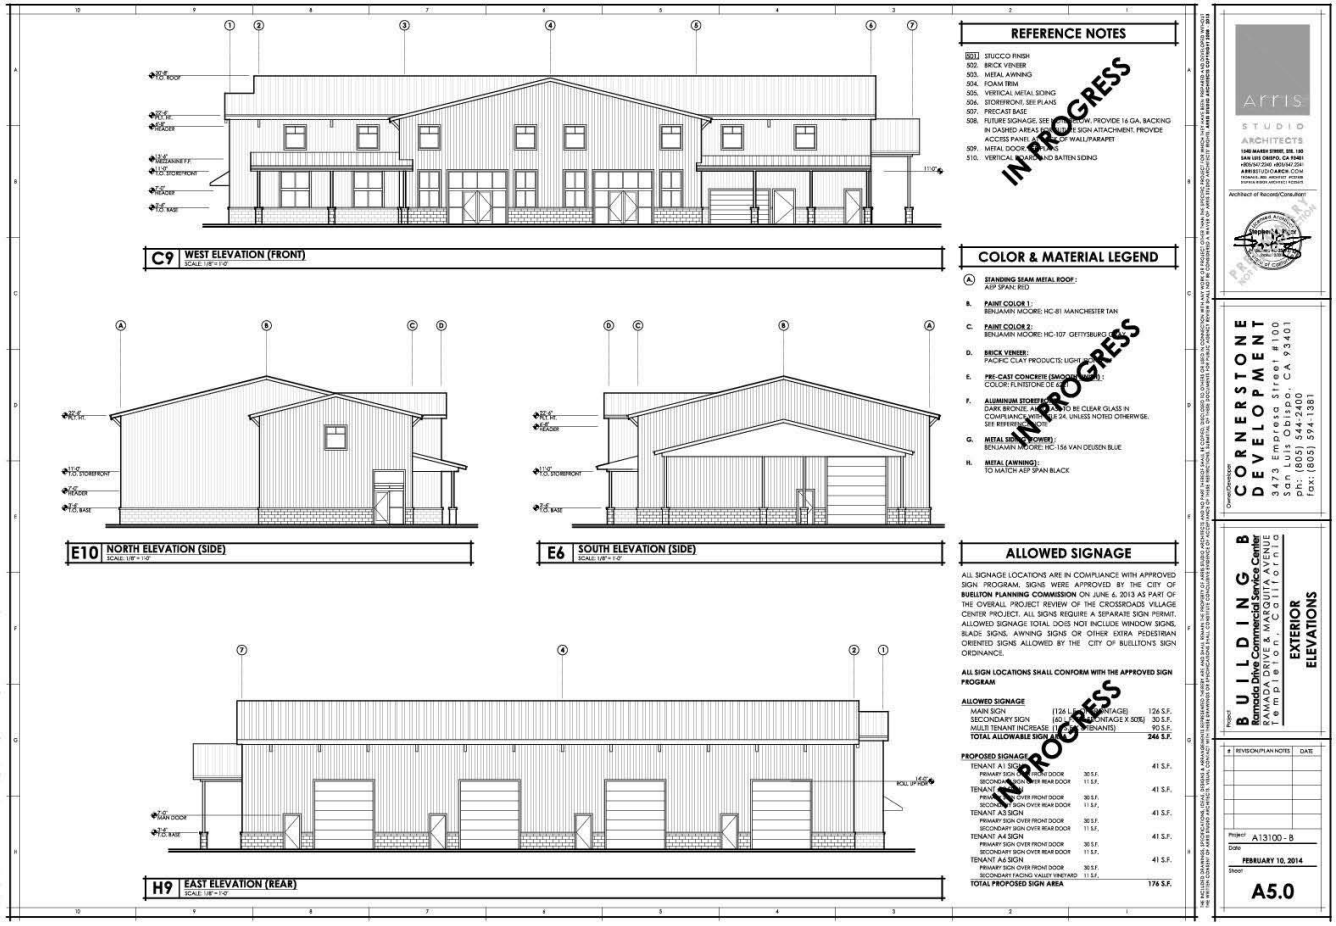

PROJECT

General Plan Amendment
Zacastreet21 LLC. / LRP2014-00013

EXHIBIT

Building B Elevations

SAN LUIS OBISPO COUNTY DEPARTMENT OF BUILDING AND PLANNING

CONCEPTUAL EXTERIOR ELEVATION

BUILDING B - WEST ELEVATION (FRONT)

PROJECT

General Plan Amendment
Zacastreet21 LLC. / LRP2014-00013

EXHIBIT

Building B Rendering

SAN LUIS OBISPO COUNTY DEPARTMENT OF BUILDING AND PLANNING

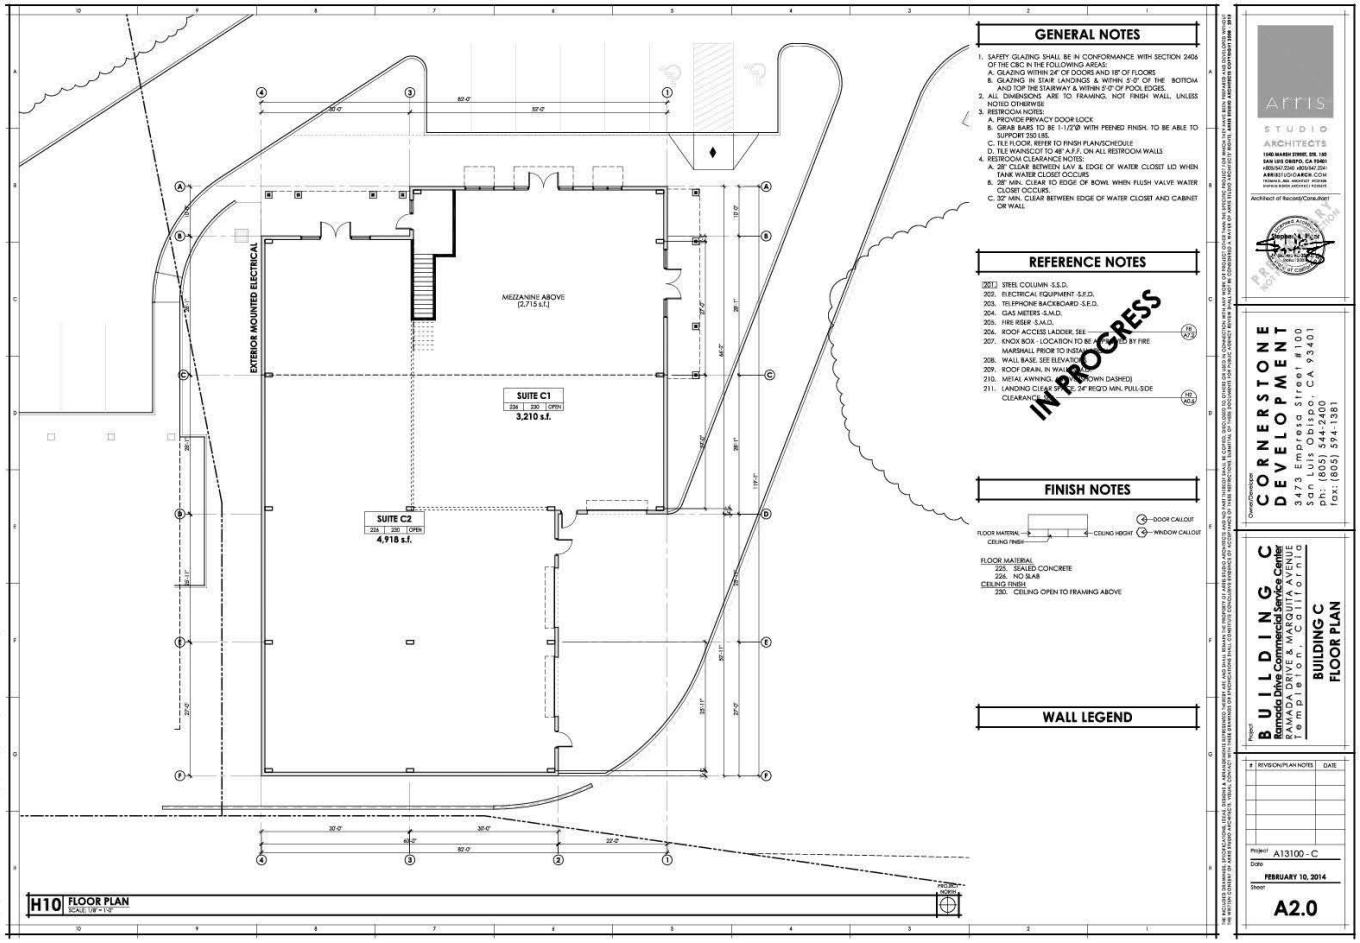

PROJECT

General Plan Amendment
Zacastreet21 LLC. / LRP2014-00013

EXHIBIT

Building C Floor Plan

SAN LUIS OBISPO COUNTY DEPARTMENT OF BUILDING AND PLANNING

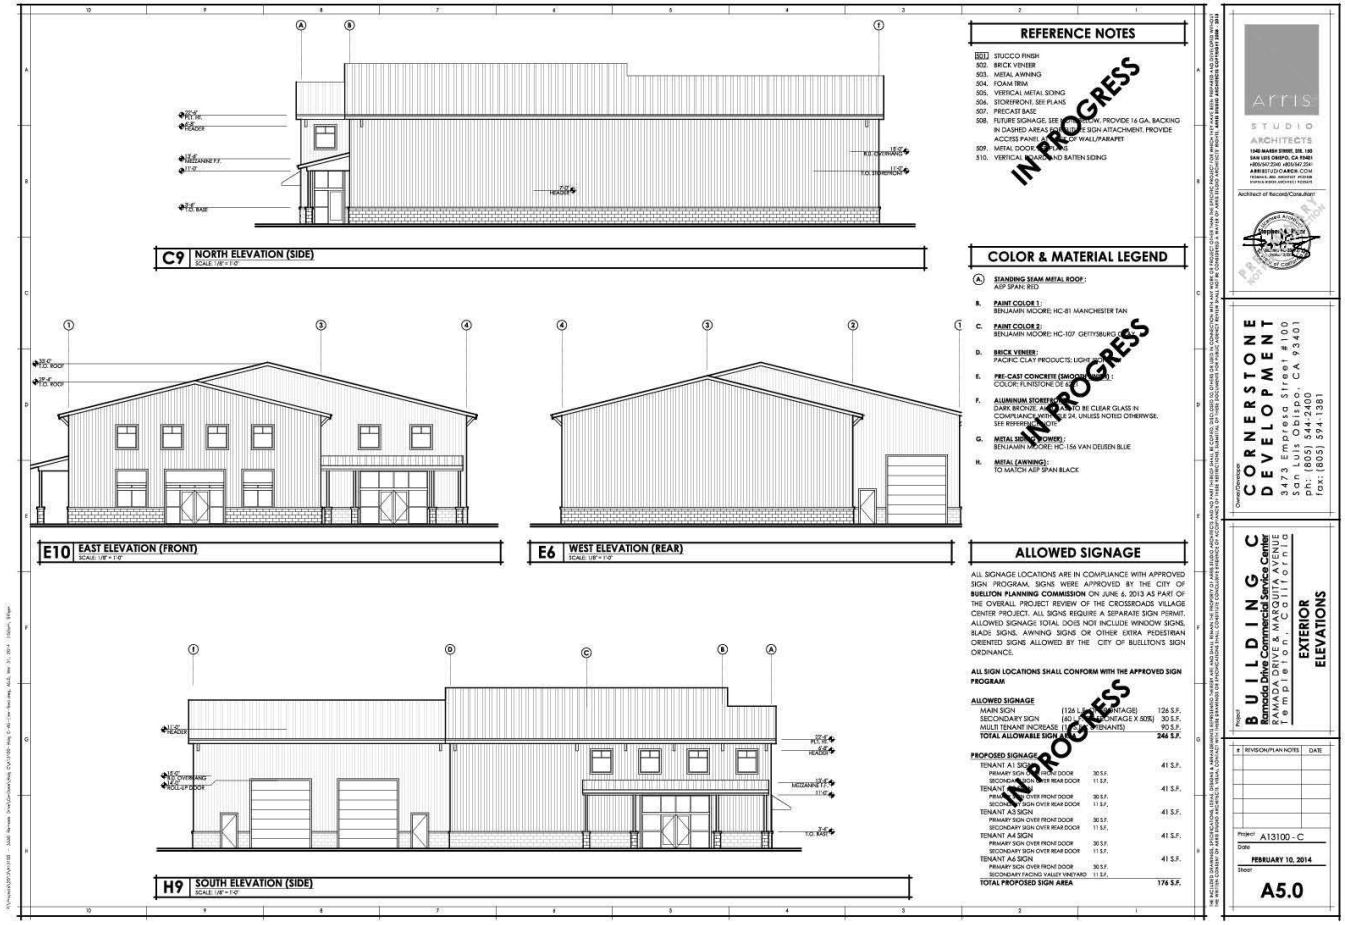

PROJECT

General Plan Amendment
Zacastreet21 LLC. / LRP2014-00013

EXHIBIT

Building C Elevations

SAN LUIS OBISPO COUNTY DEPARTMENT OF BUILDING AND PLANNING

CONCEPTUAL EXTERIOR ELEVATION

BUILDING C - WEST ELEVATION (FRONT)

N

arris STUDIO ARCHITECTS

Cornerstone Development
3474 Empresa St. #100
San Luis Obispo, CA
ph: (805) 544-2400
fax: (805) 594-1381

Ramada Drive
Commercial Service Center
Templeton, California

BUILDING C - CONCEPTUAL EXTERIOR ELEVATION

11x17 SHEET SCALE: 3/32" = 1'-0"
24x36 SHEET SCALE: 3/16" = 1'-0"

C

PROJECT
General Plan Amendment
Zacastreet21 LLC. / LRP2014-00013

EXHIBIT
Building C Rendering

SAN LUIS OBISPO COUNTY DEPARTMENT OF BUILDING AND PLANNING

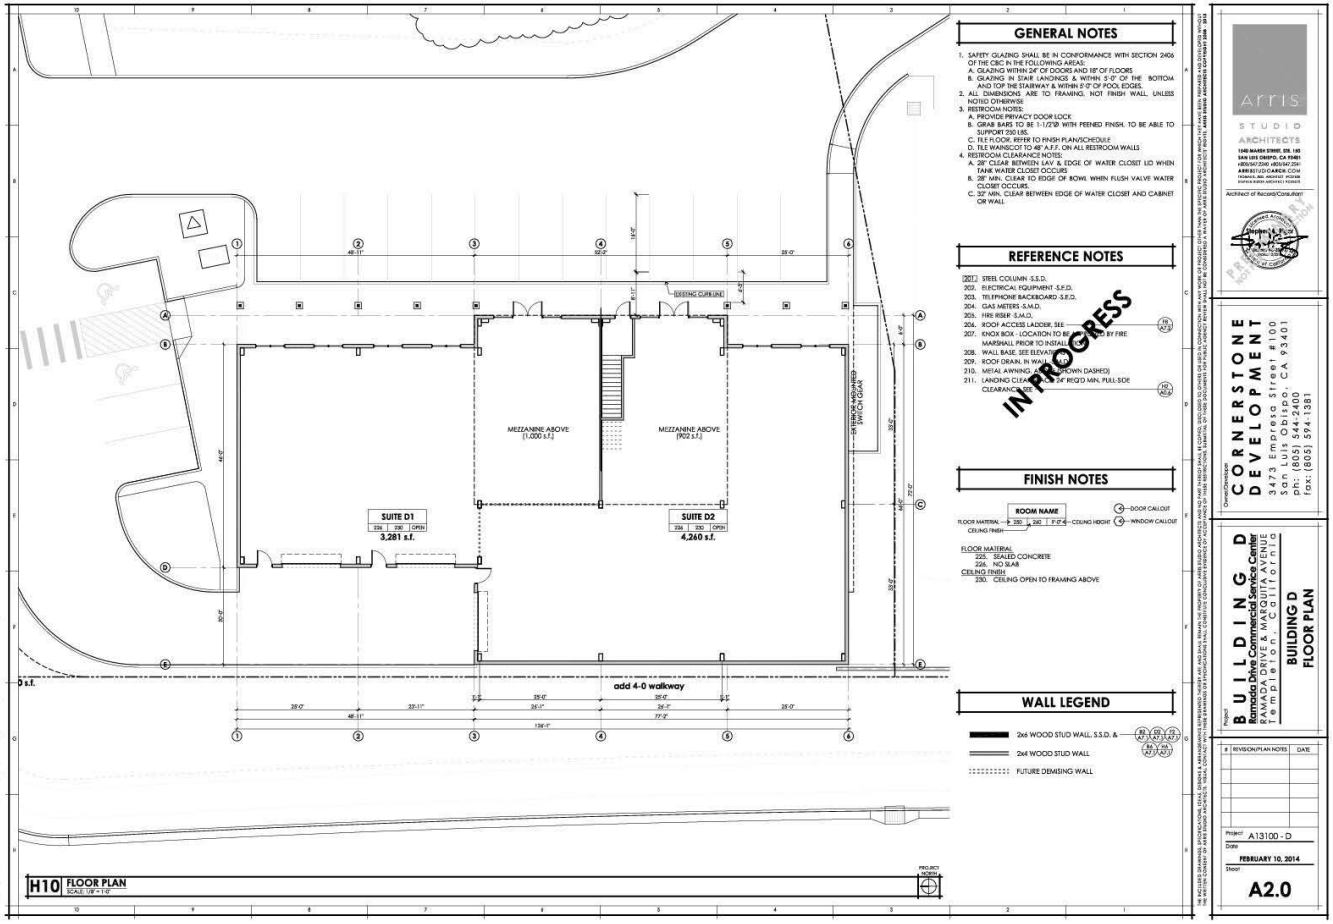

PROJECT

General Plan Amendment
Zacastreet21 LLC. / LRP2014-00013

EXHIBIT

Building D Floor Plan

SAN LUIS OBISPO COUNTY DEPARTMENT OF BUILDING AND PLANNING

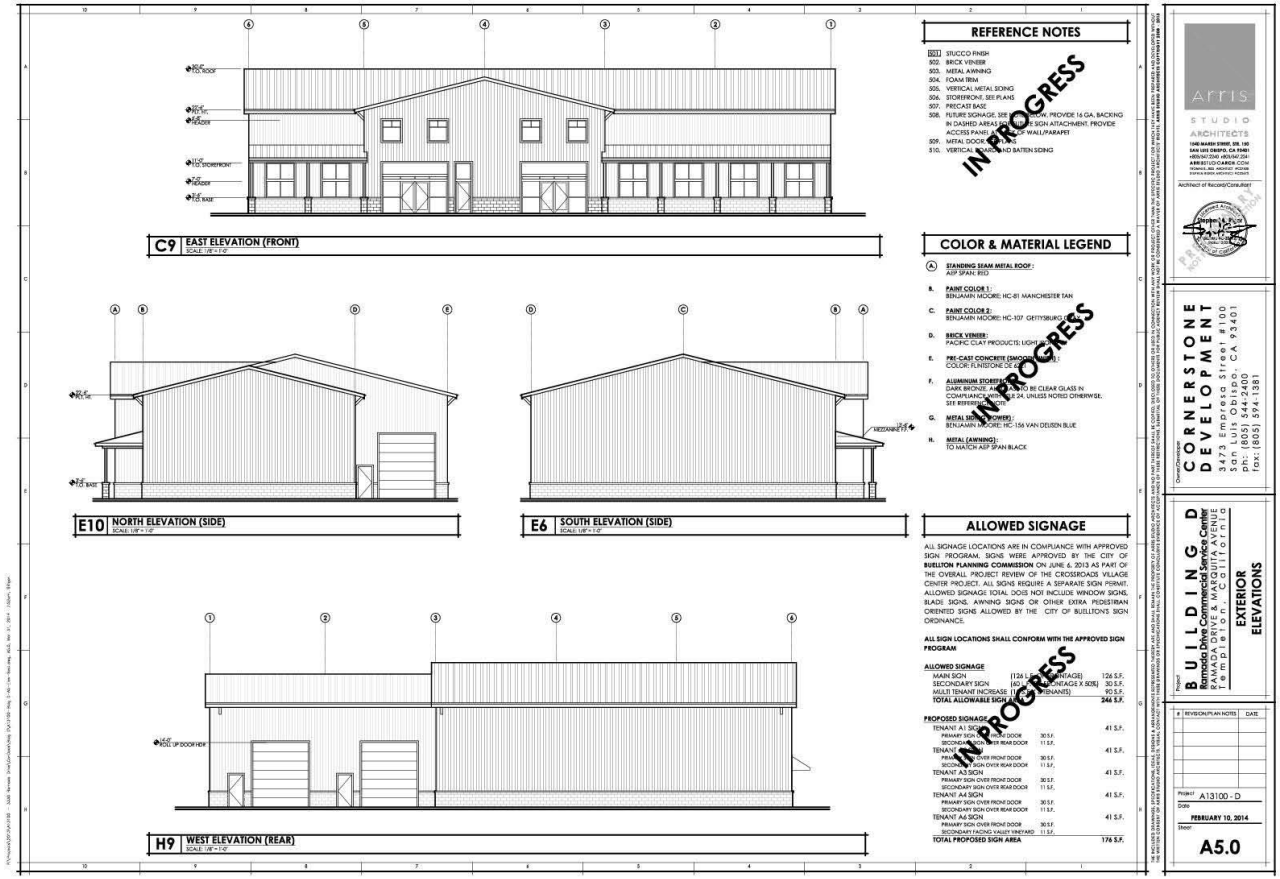

PROJECT

General Plan Amendment
Zacastreet21 LLC. / LRP2014-00013

EXHIBIT

Building D Elevations

SAN LUIS OBISPO COUNTY DEPARTMENT OF BUILDING AND PLANNING

N

PROJECT

General Plan Amendment
Zacastreet21 LLC. / LRP2014-00013

EXHIBIT

Building D Rendering