Attachment 2

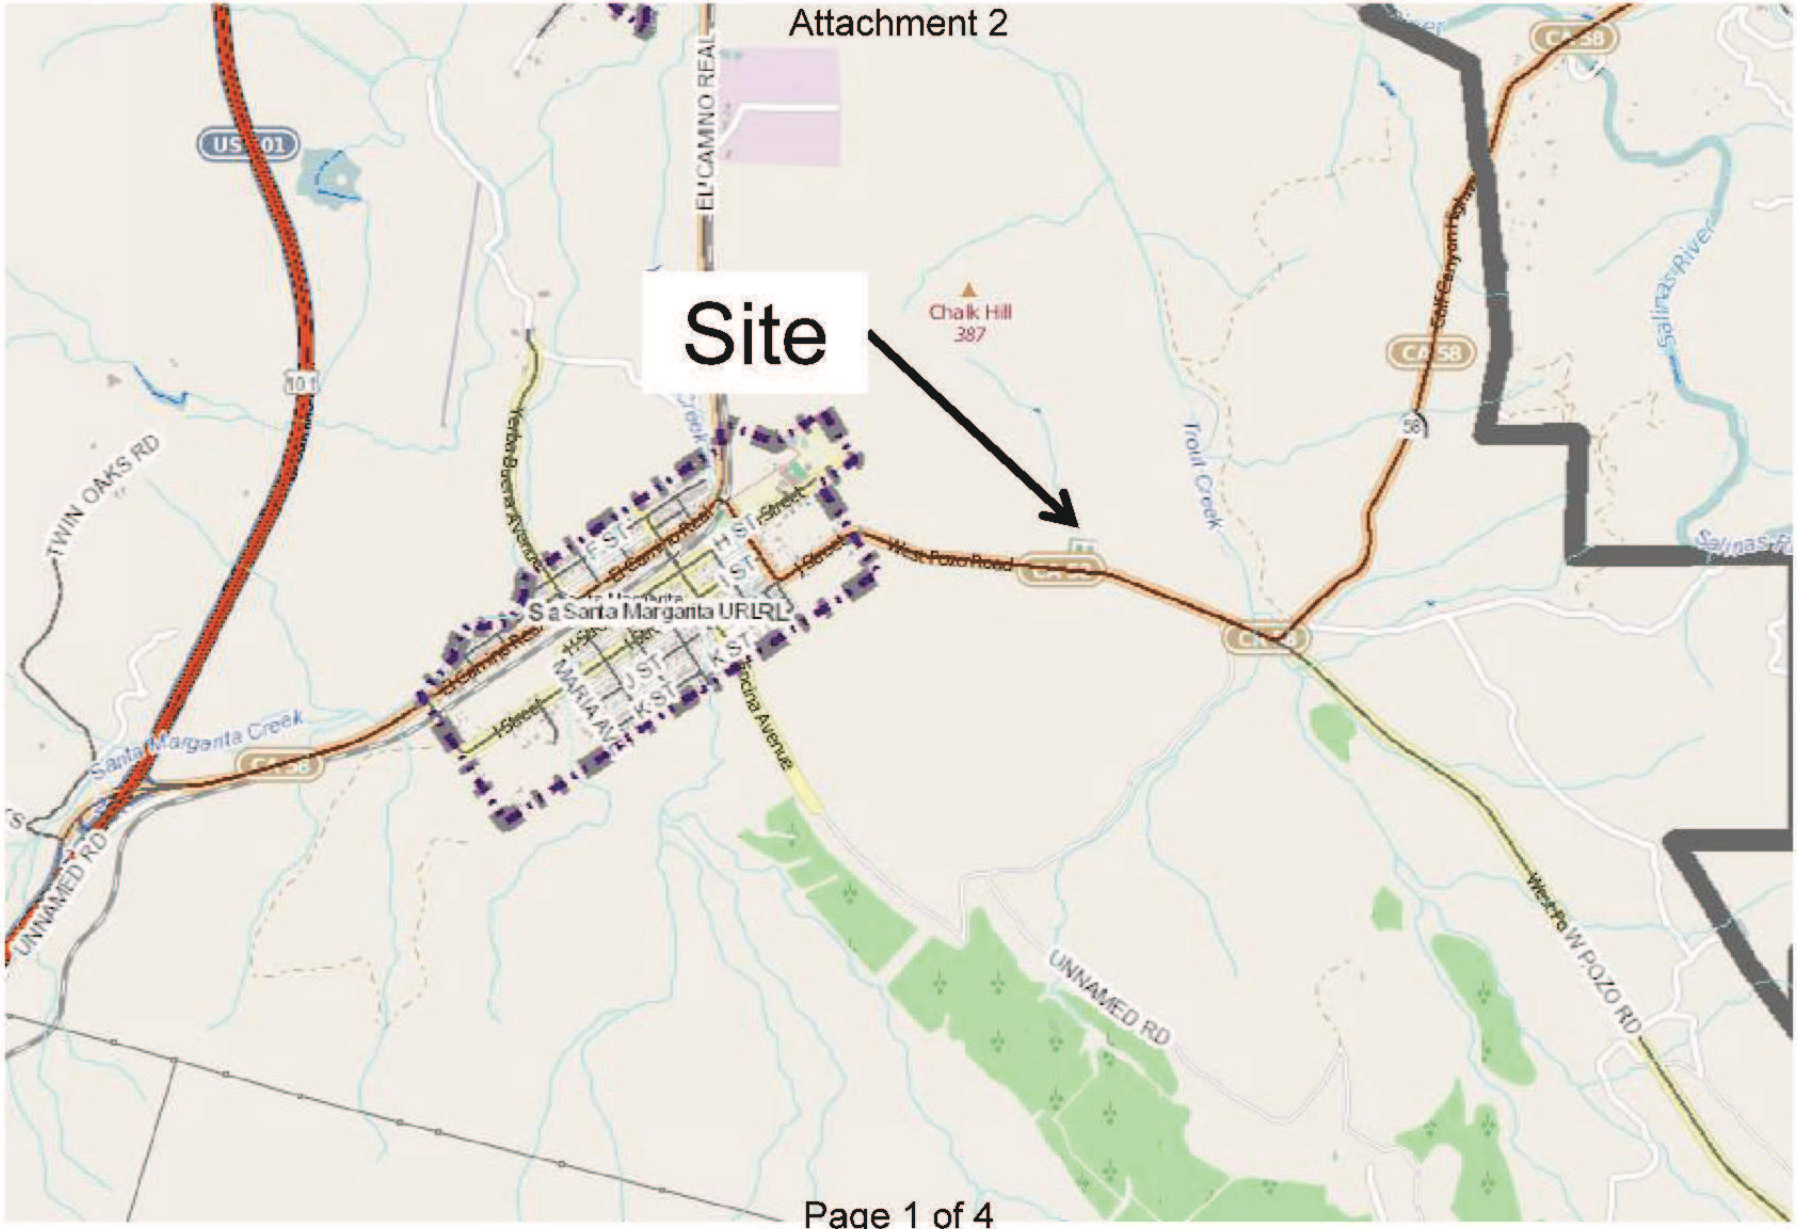

PROJECT
General Plan Amendment LRP2008-00004
Santa Margarita Cemetery District

EXHIBIT
Vicinity Map

PROJECT
General Plan Amendment LRP2008-00004
Santa Margarita Cemetery District

EXHIBIT
Existing

PROJECT
General Plan Amendment LRP2008-00004
Santa Margarita Cemetery District

EXHIBIT
Proposed

Attachment 2

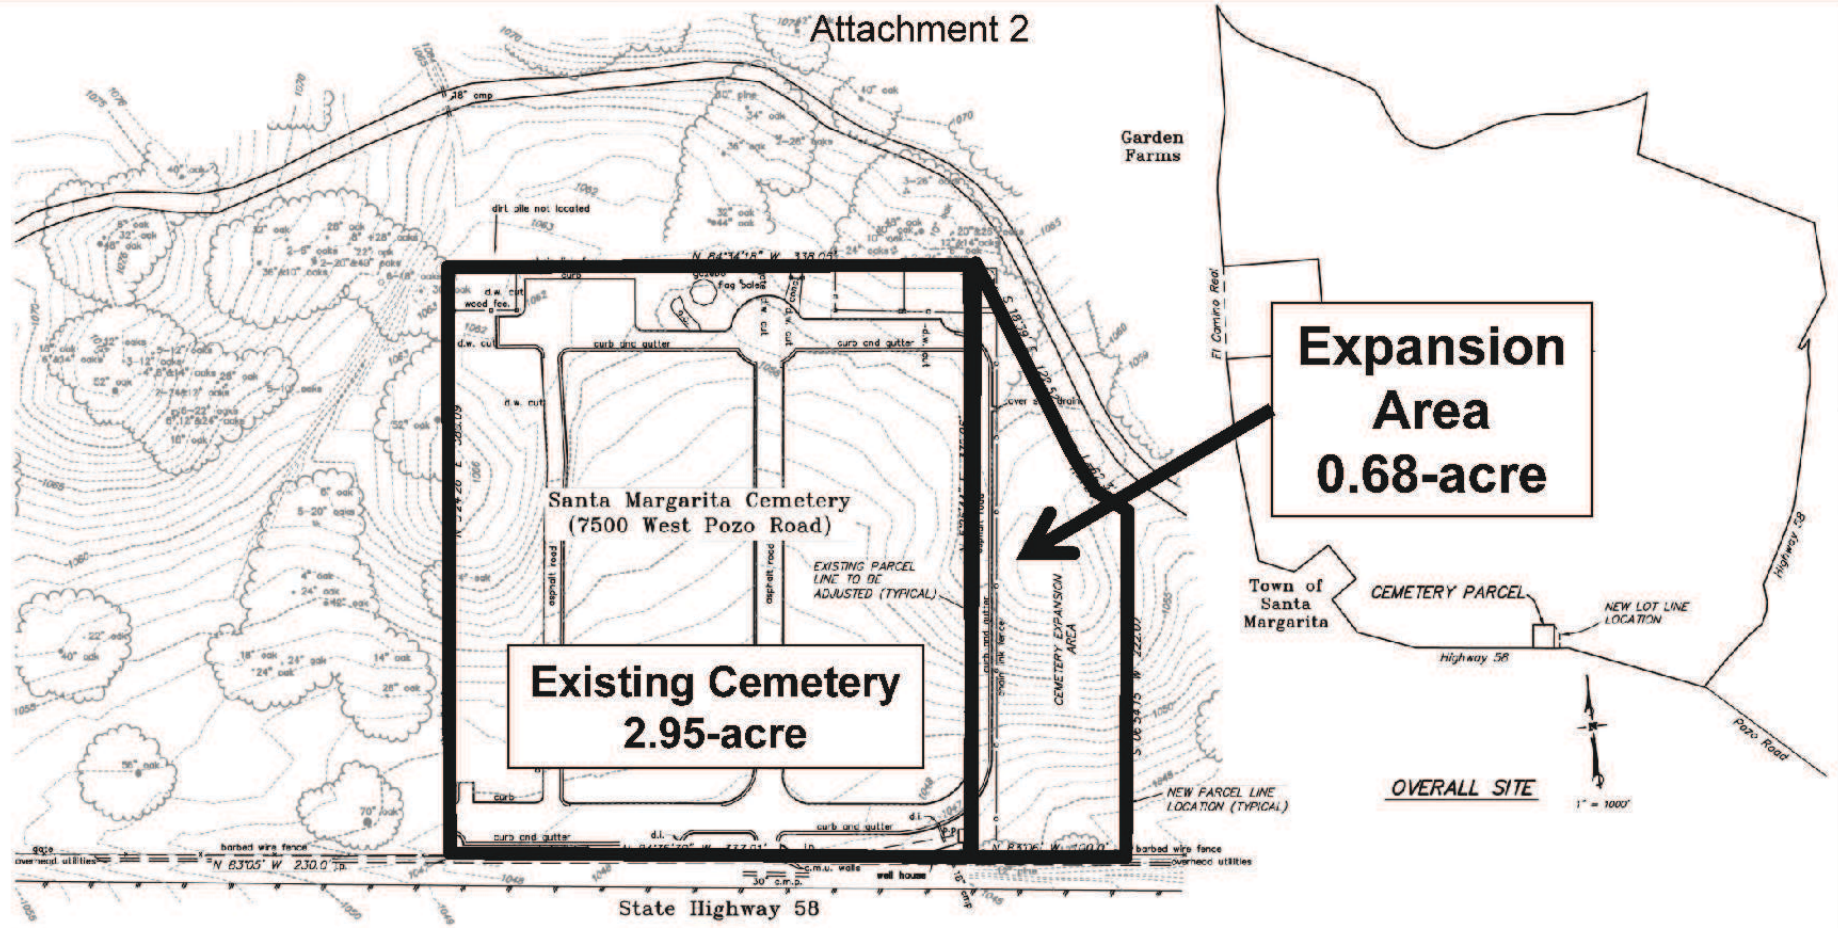

BENCHMARK

THE ELEVATIONS SHOWN HEREON ARE BASED ON NGS BENCHMARK DISK DESIGNATED "H 903" AND HAVING A PUBLISHED ELEVATION OF 1099.44' N.A.V.D. 1988

BOUNDARY NOTE

BEARINGS AND DISTANCES SHOWN HEREON ARE RECORD PER MAP FILED IN BOOK 50, AT PAGE 82 OF LICENSED SURVEYS (R) AND SHOWN HEREON FOR INFORMATIONAL PURPOSES ONLY. NO BOUNDARY SURVEY WAS PERFORMED AT THIS TIME.

SCALE IN FEET

0' 50' 100' 150' 200'

PROJECT AREAS

PROJECT TOTAL = 1,688.62 ACRES

	BEFORE LLA	AFTER LLA
CEMETERY PARCEL:	2.95 AC.	3.63 AC.
RANCH PARCEL:	1,685.67 AC.	1,684.99 AC.

OWNERS / APN'S

070-091-015
SANTA MARGARITA CEMETERY DISTRICT
POST OFFICE BOX 505
SANTA MARGARITA, CA 93453
CONTACT: MR. JIM EELLS

070-091-037
MAJOR DOMO LLC.
750 PISMO STREET
SAN LUIS OBISPO, CA 93401

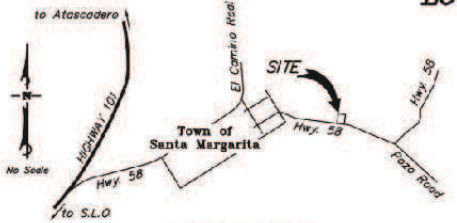

VICINITY MAP

LOT LINE ADJUSTMENT MAP

BEING A LOT LINE ADJUSTMENT OF THE SANTA MARGARITA CEMETERY SITE AS SHOWN ON MAP FILED IN BOOK 50 AT PAGE 82 OF RECORDS OF SURVEYS IN THE OFFICE OF THE COUNTY RECORDER, COUNTY OF SAN LUIS OBISPO, STATE OF CALIFORNIA.

AT GeoSystems
Civil Engineers
Land Surveyors
Geospatial Mapping
3590 Sacramento Dr, Suite110
San Luis Obispo, CA 93401
(805)781-9236 www.atgeosys.com

October 2014 1110-01 LLA map.dwg Sheet 1 of 1

PROJECT
General Plan Amendment LRP2008-00004
Santa Margarita Cemetery District

EXHIBIT
Draft LLA Map