SAN LUIS OBISPO COUNTY DEPARTMENT OF BUILDING AND PLANNING

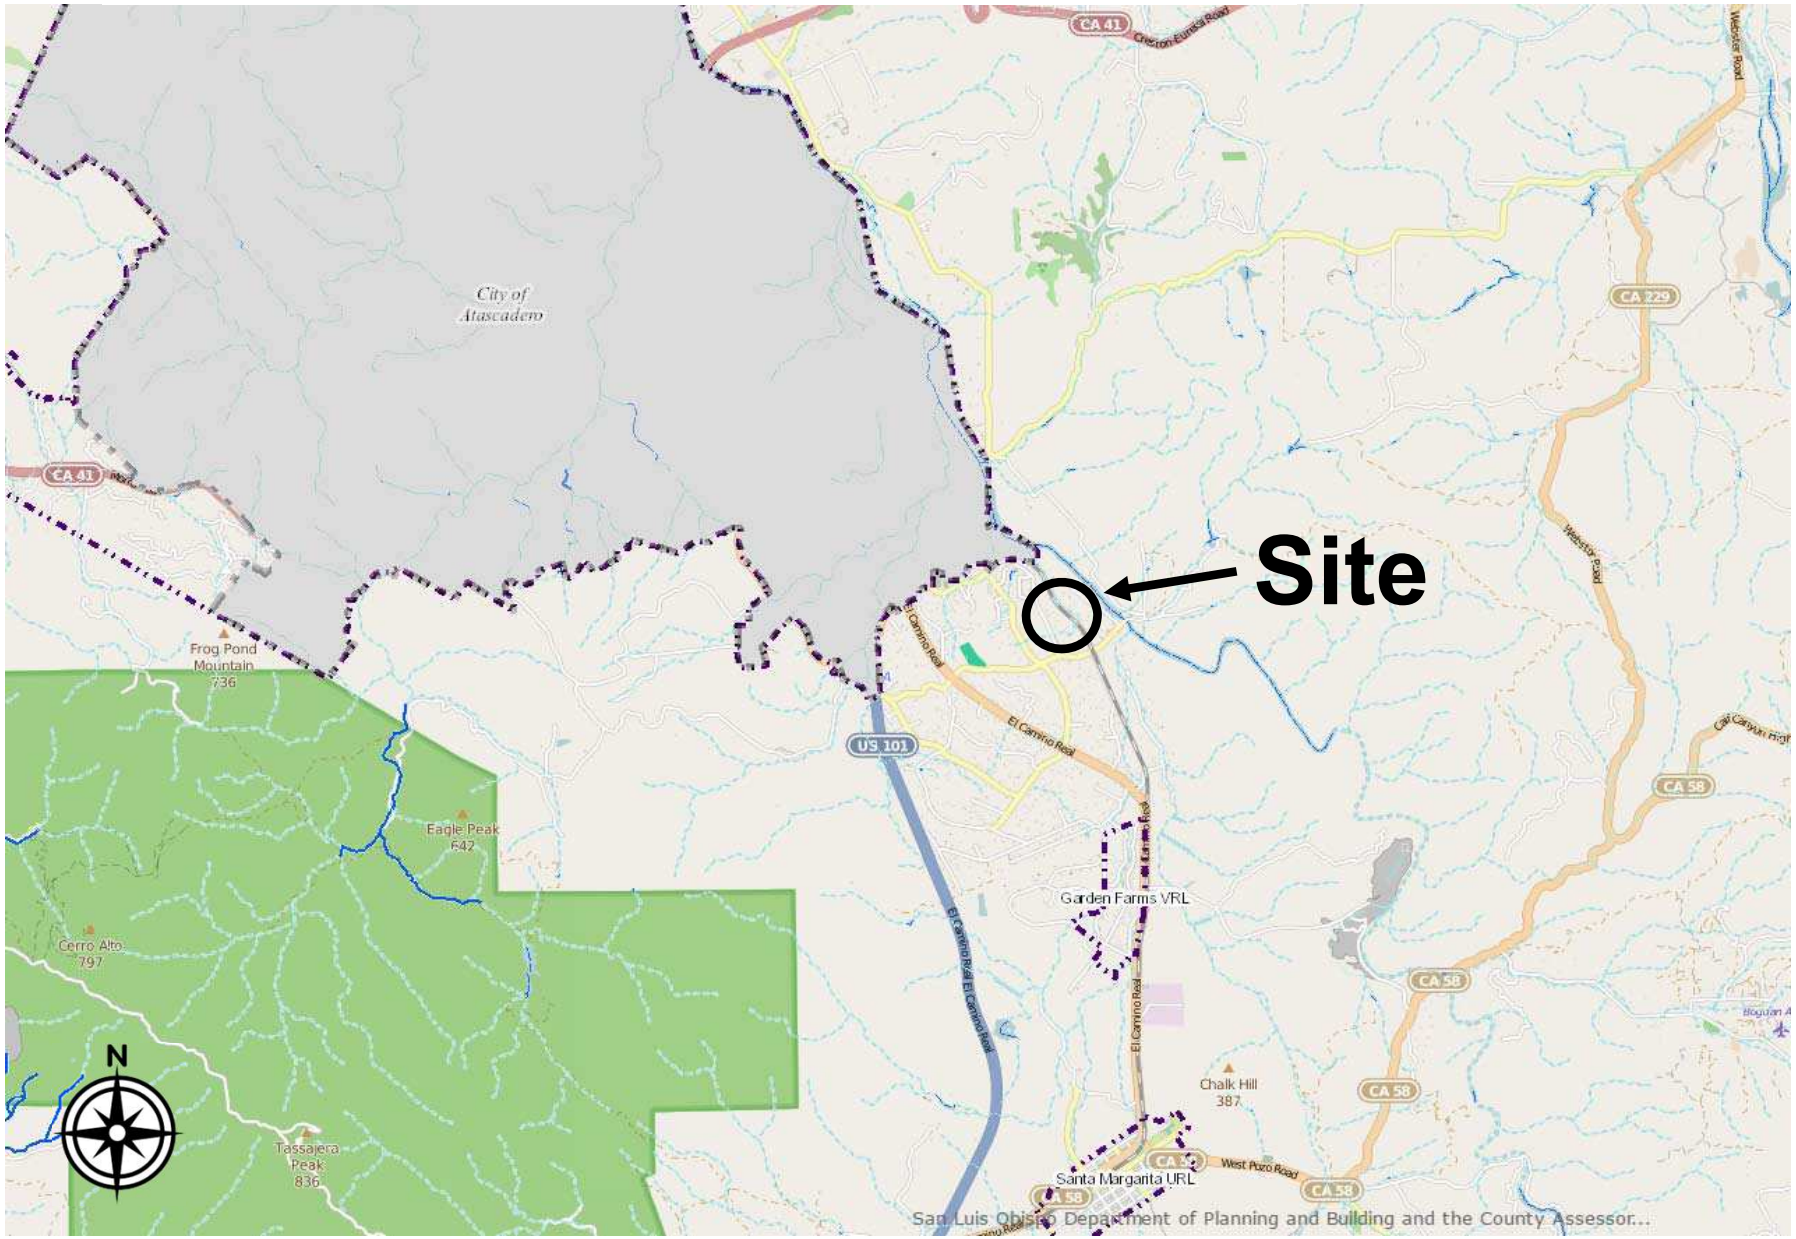

PROJECT

Parcel Map
Stevens/SUB2013-00074

EXHIBIT

Vicinity Map

SAN LUIS OBISPO COUNTY DEPARTMENT OF BUILDING AND PLANNING

PROJECT

Parcel Map
Stevens/SUB2013-00074

EXHIBIT

Land Use Category Map

SAN LUIS OBISPO COUNTY DEPARTMENT OF BUILDING AND PLANNING

PROJECT

Parcel Map
Stevens/SUB2013-00074

EXHIBIT

Aerial Map

SAN LUIS OBISPO COUNTY DEPARTMENT OF BUILDING AND PLANNING

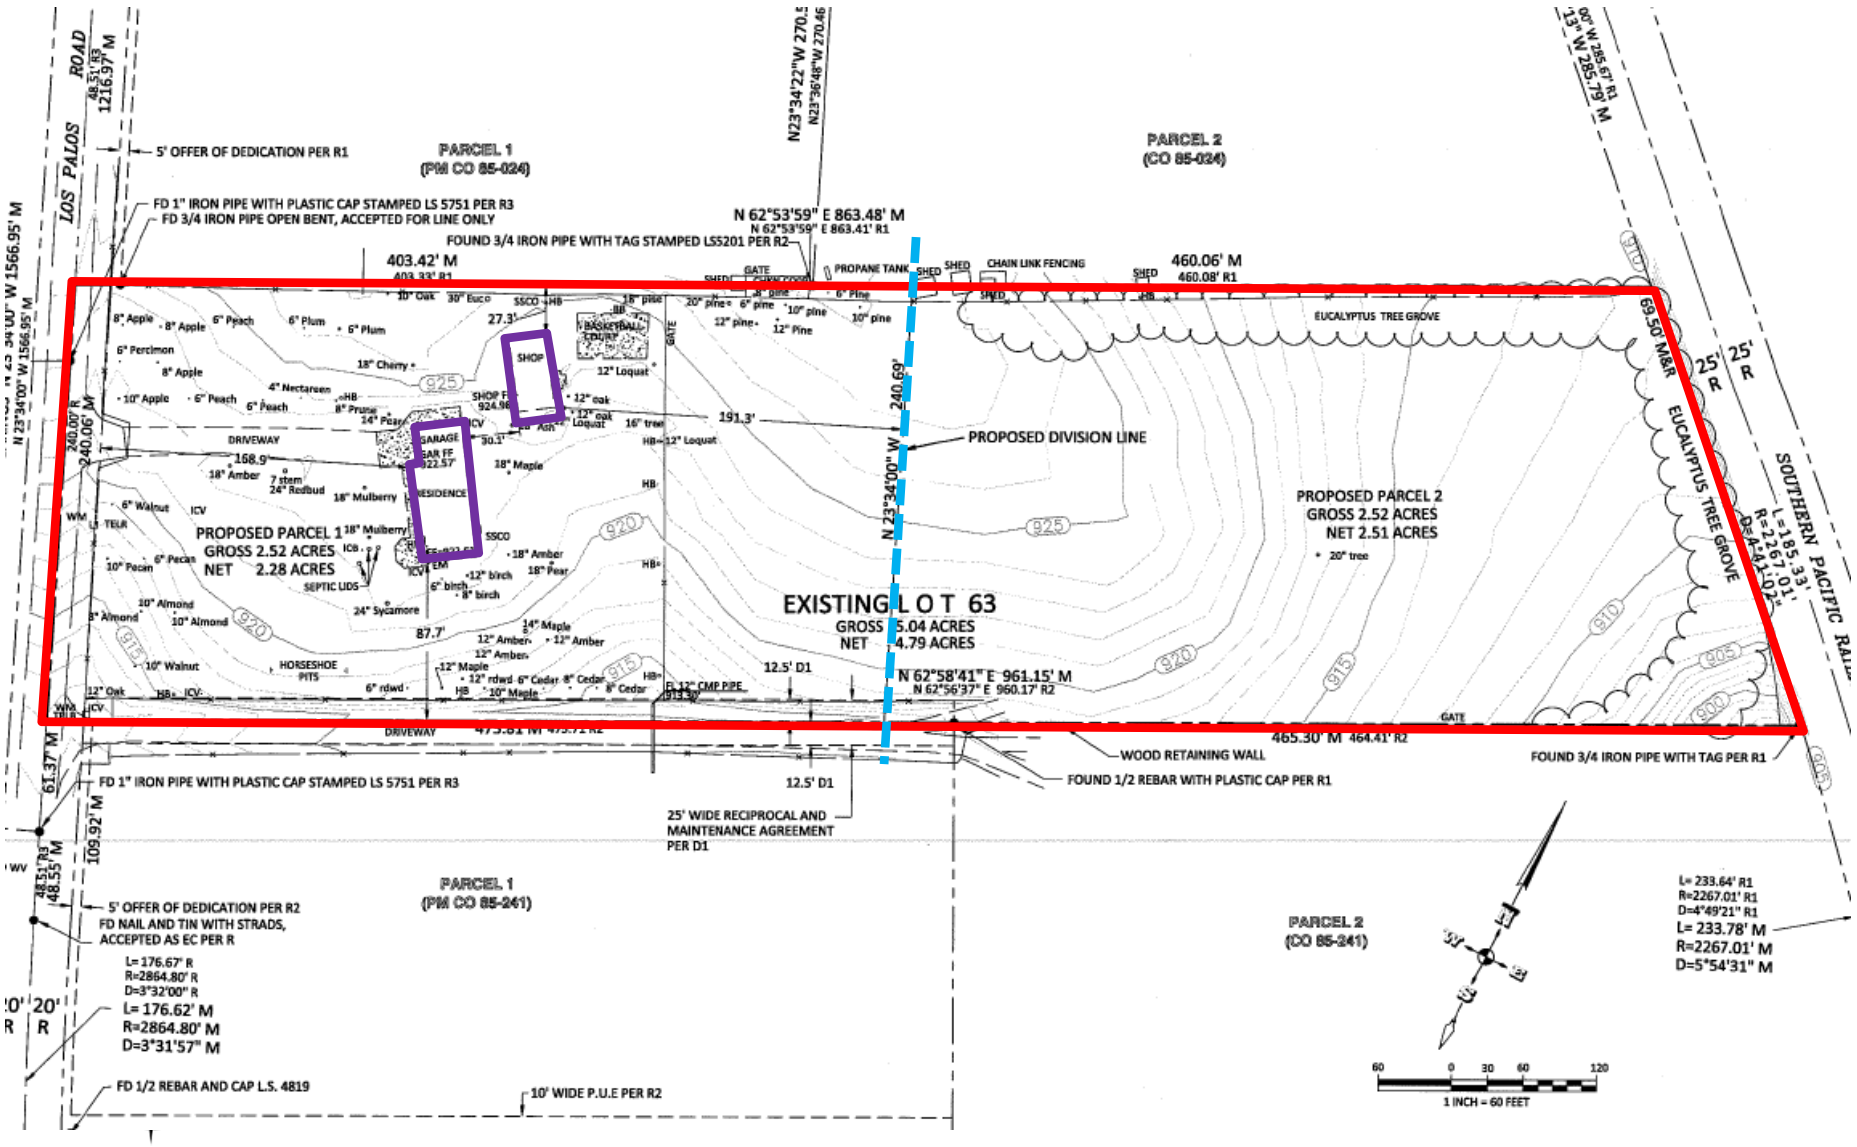

PROJECT

Parcel Map
Stevens/SUB2013-00074

EXHIBIT

Tentative Parcel Map