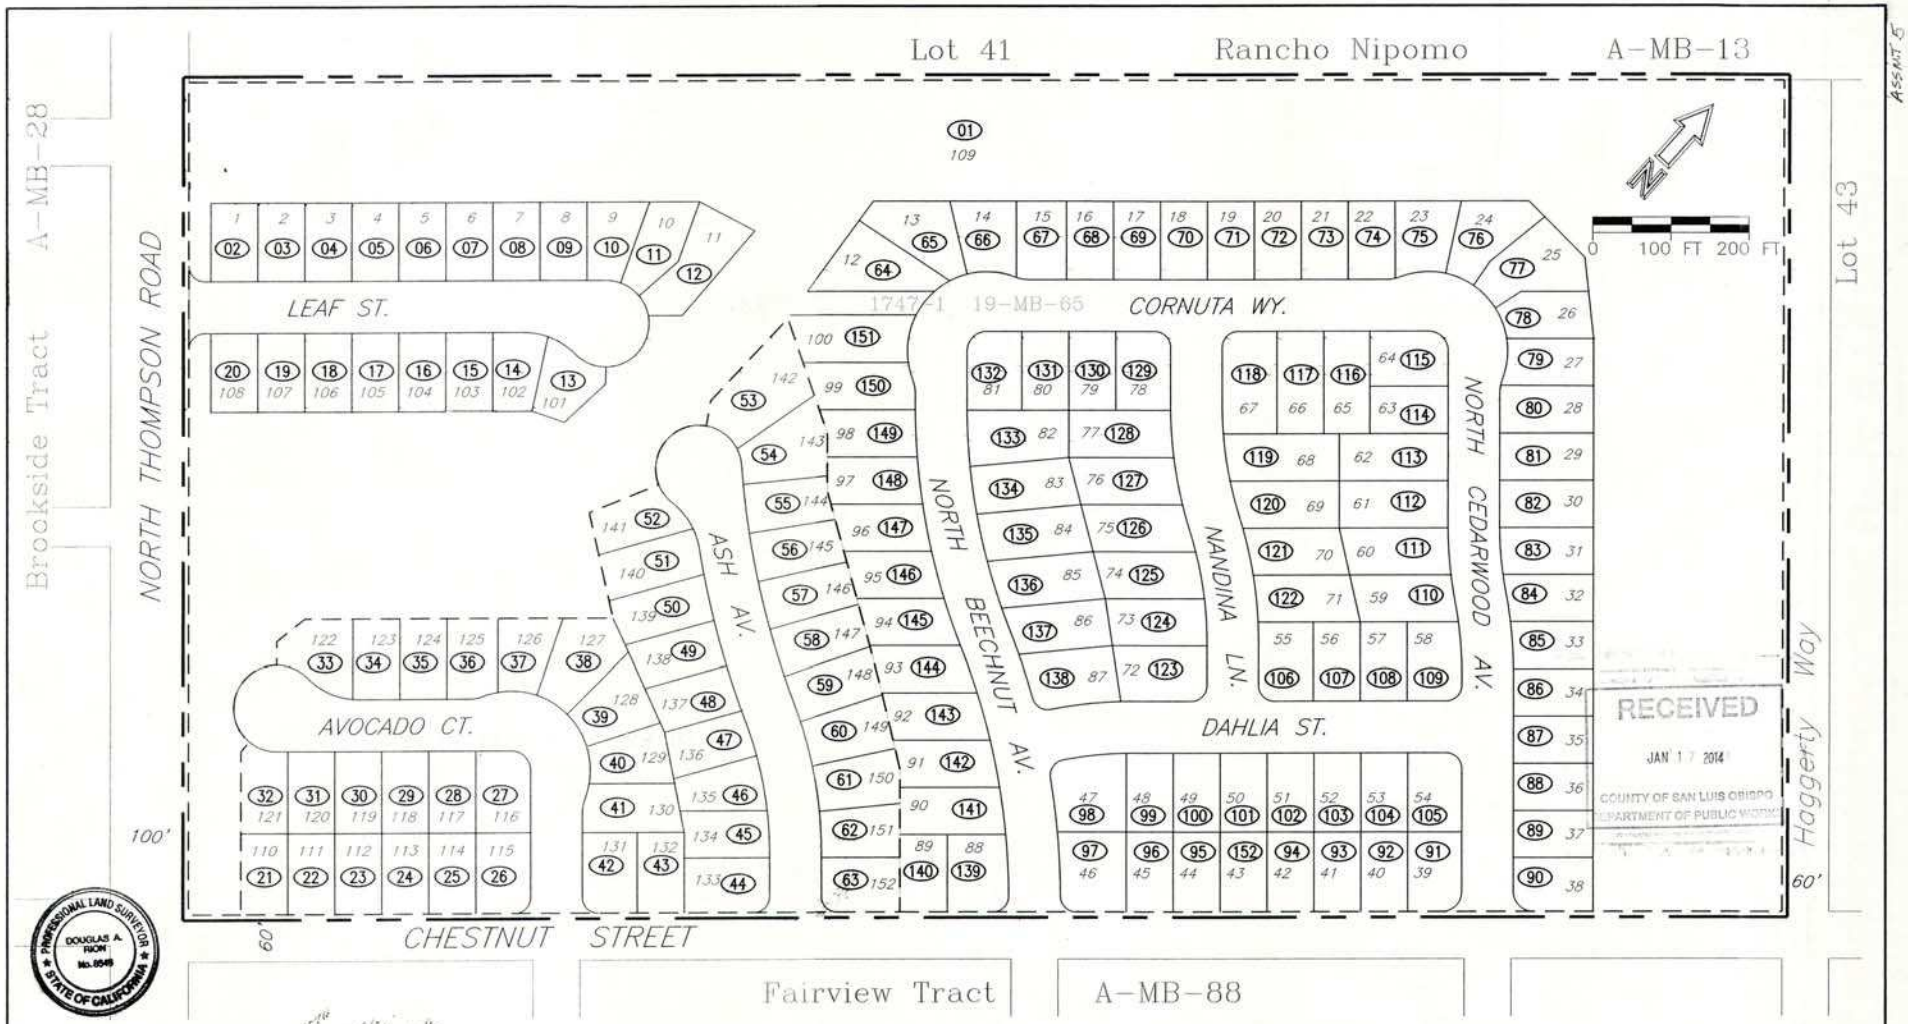

Filed in the Office of the San Luis Obispo County Clerk, this 15th day of Nov 2013

JULIE L. RODEWALD, County Clerk & Clerk of the Board of Supervisors

Recorded in the Office of the San Luis Obispo County Surveyor this 5th day of November, 2013

Taylor A. Rice
San Luis Obispo County Surveyor

An assessment was levied by the Board of Supervisors of San Luis Obispo County on the lots, pieces and parcels of land shown on this assessment diagram. Said assessment was levied on the 12 day of SEPT 2013; said assessment diagram and the assessment roll were recorded in the Office of the County Surveyor of said County on the 18 day of SEPT 2013. Reference is made to the assessment roll recorded in the Office of the San Luis Obispo County Surveyor for the exact amount of each assessment levied against each parcel of land shown on this assessment diagram.

Julie L. Rodewald, County Clerk & Clerk of the Board of Supervisors

Filed this 15th day of Nov 2013 at the hour of 2:00 o'clock P.M. in Book 55 Page 85 of Assessment Maps in the Office of the County Recorder of San Luis Obispo County, State of California.

Fee 42.50
Doc No. 2013-061001
Sheet 1 of 1

Julie L. Rodewald, County Recorder
Deputy

LEGEND

(22) = ASSESSMENT NUMBER
46 = LOT NUMBER
= DISTRICT BOUNDARY
= TRACT BOUNDARY

ASSESSMENT DIAGRAM

TRACT 1747
STREETLIGHT ASSESSMENT DISTRICT

County of San Luis Obispo
State of California

Sheet 1 of 1

ASSMT 5