Exhibit "C"

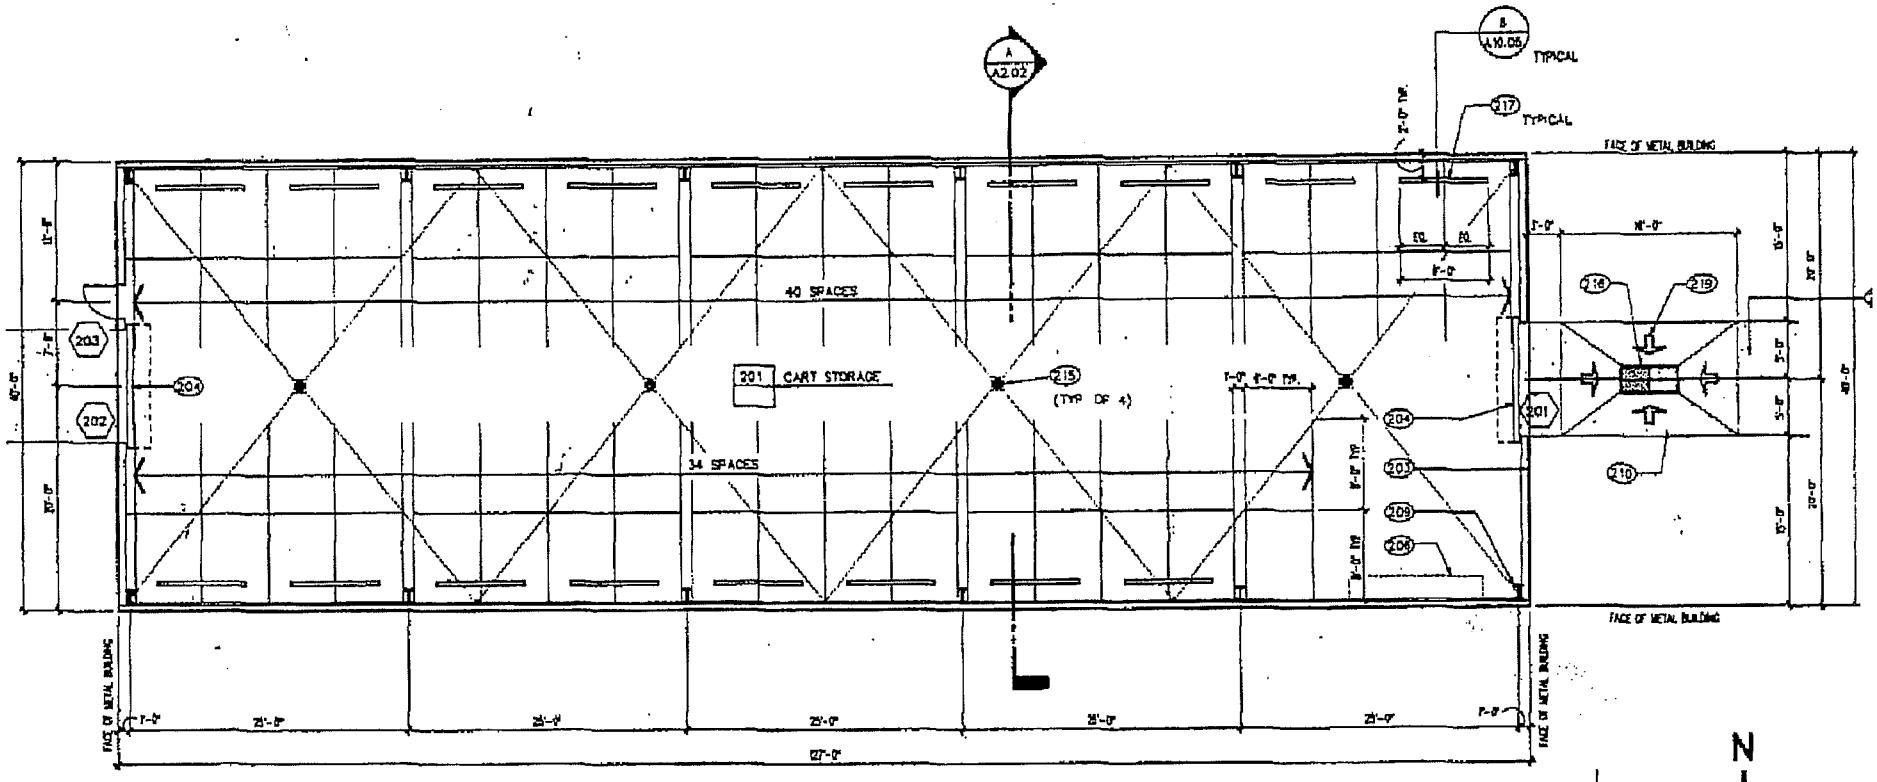


**FLOOR PLAN**

PYA11
DAIRY CREEK GOLF COURSE CART BARN
SAN LUIS OBISPO, CA
UPDATE: 07.20.06
SCALE: APPROX. 1/16"=1'-0" (IN LAYOUT TAB)
AREA: 5,080 S.F.
AS BUILT: NO

PYA11 CART BARN
FLOOR PLAN SCALE: 1/16"=1'-0"

NORTH